


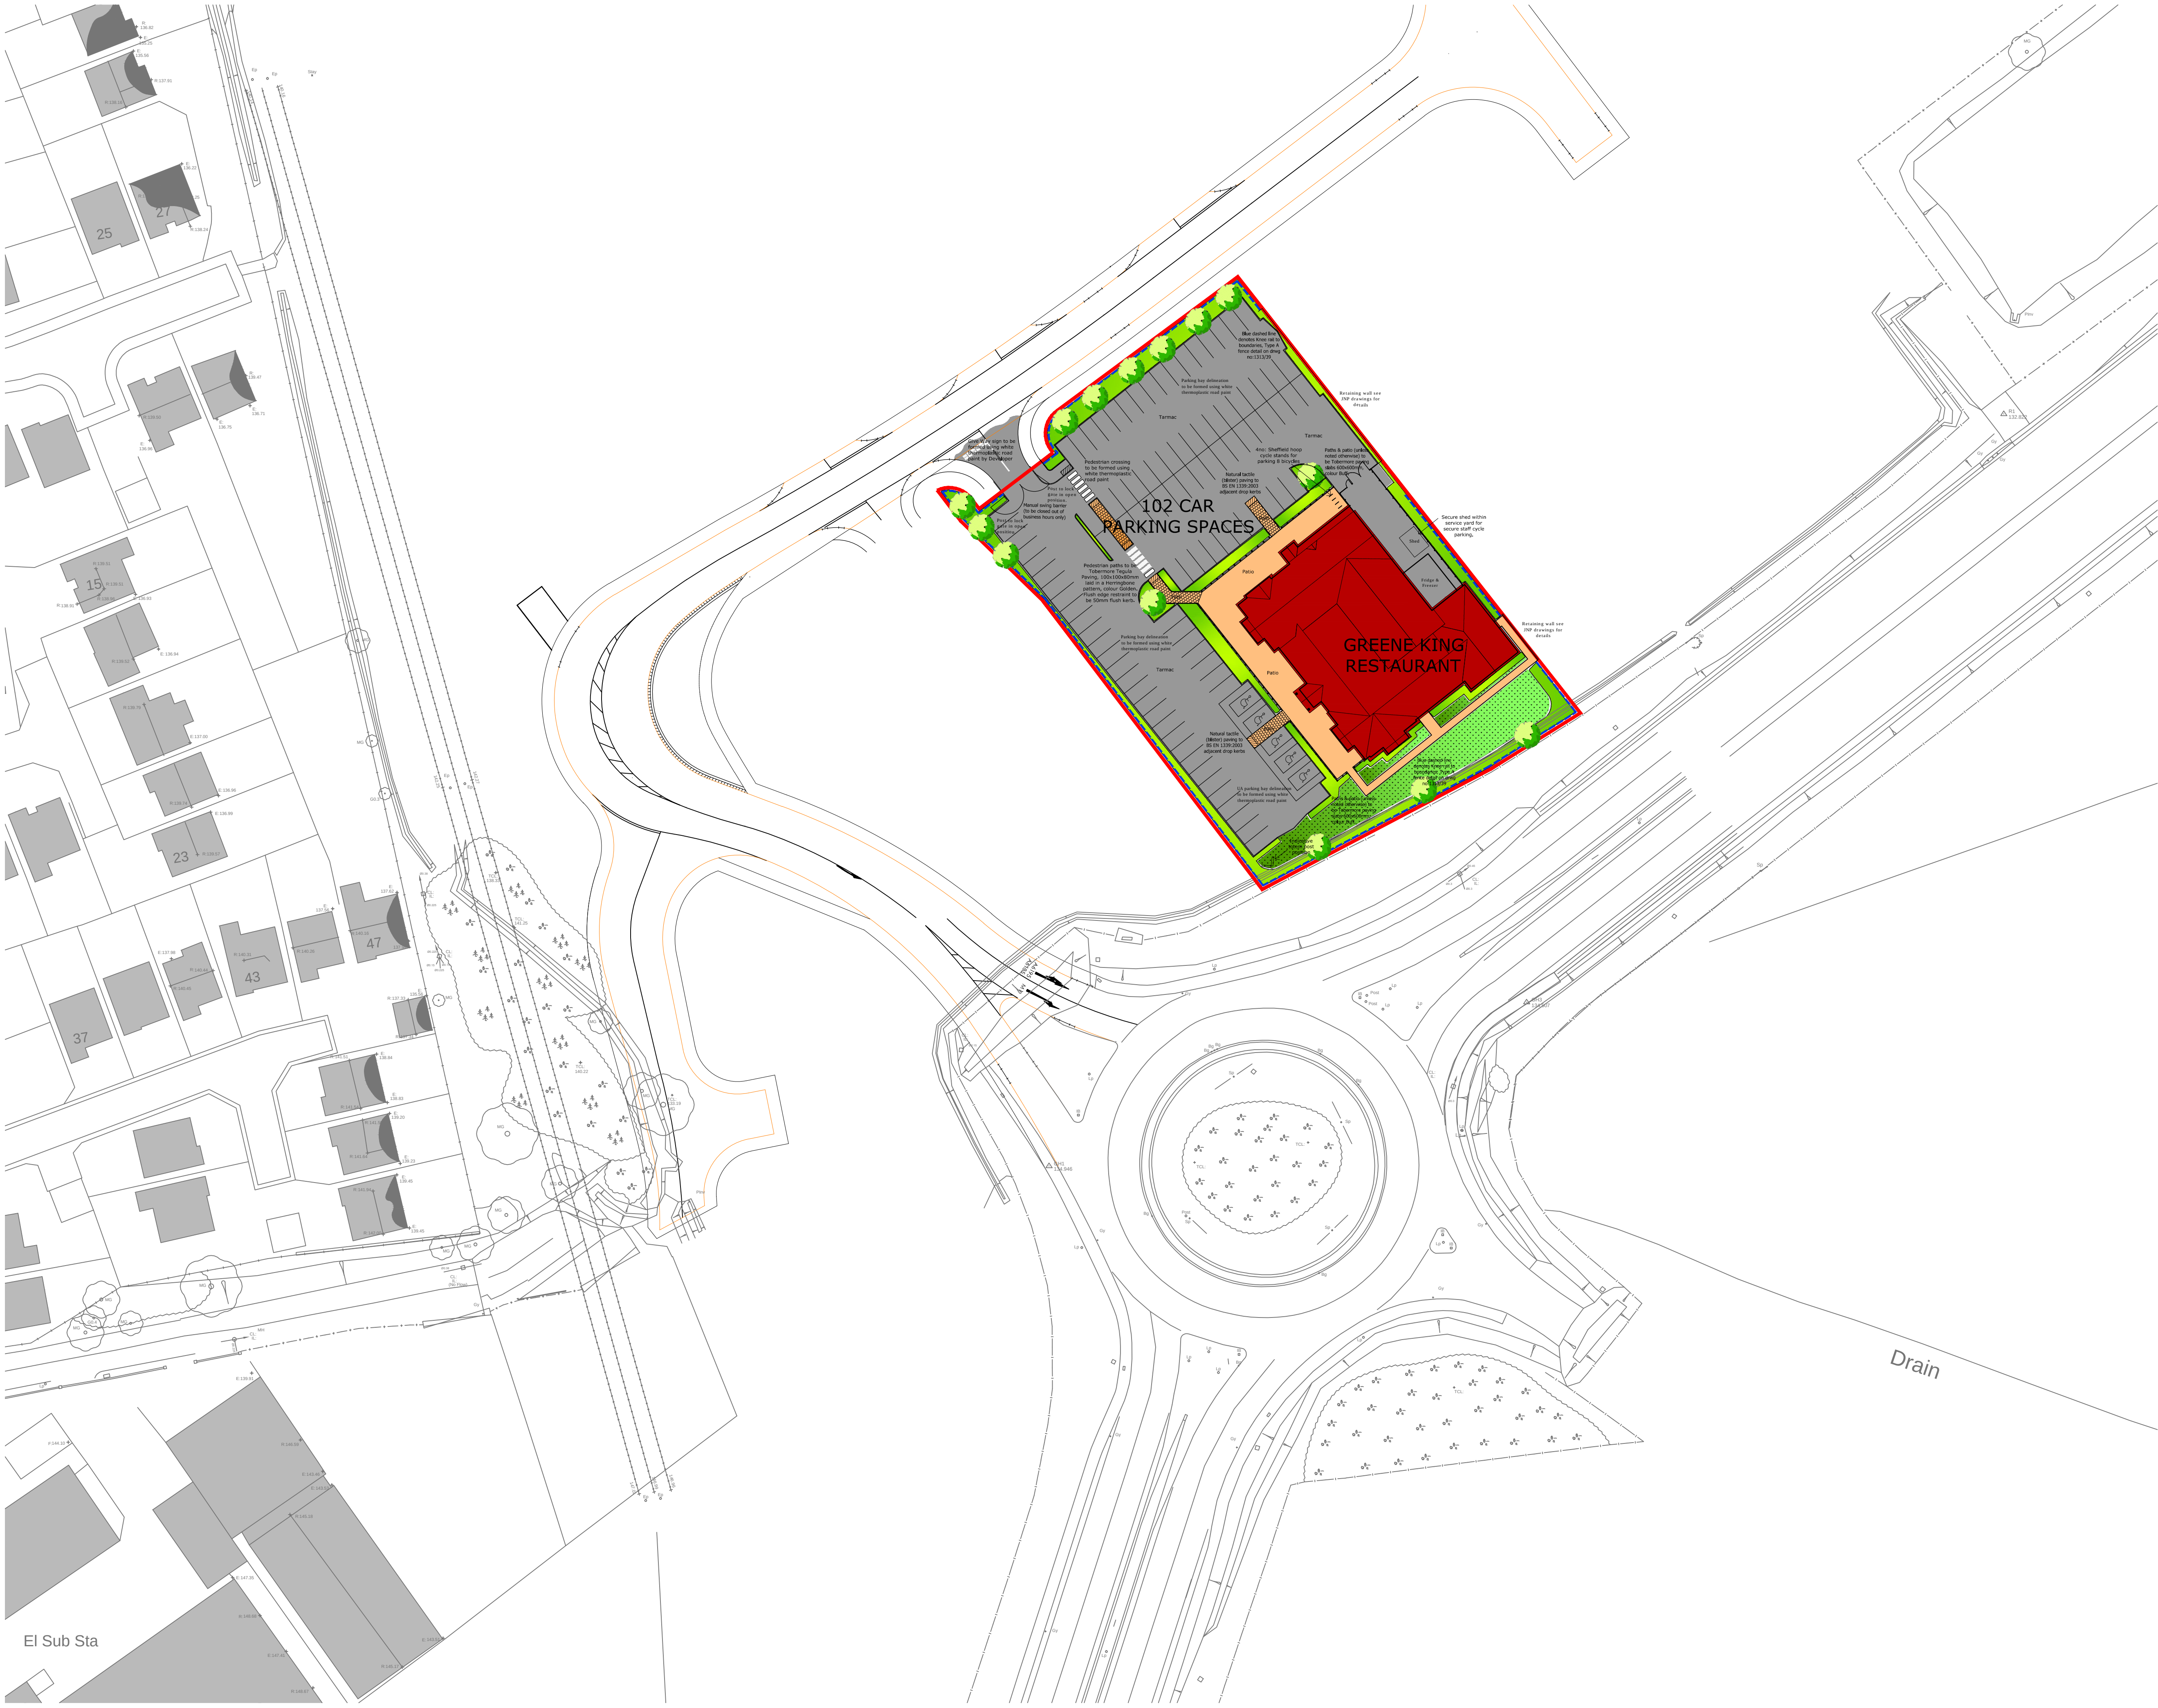


NOTE
All dimensions to be checked on site
and any discrepancies to be notified
prior to the commencement of work

Do not scale from this drawing

If in doubt ask

© arch-e-tech design limited

Site Area - 4,917 sqm / 1.215 Acres

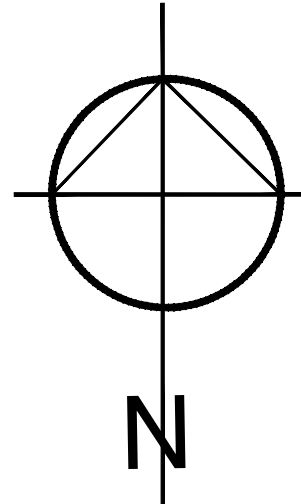

F	Cycle hoops relocated. Shed added to Service Yard and fence line amended.	21/08/15	BST
E	Kitchen updated to HK kitchens Latest model showing pod fridge and freezer.	06/08/15	RB
D	Site Layout Brought up to Planning Standard and path added to South East of building.	03/08/15	RB
C	Carpark layout amended to clients comments.	18/06/15	JFM
B	Carpark layout amended to planners comments.	18/06/15	JFM
A	Developer road access updated.	11/06/15	JFM
Rev	Revision Notes	date	initial

arch-e-tech
design ltd

Butterthwaite House
Jumble Lane
Ecclesfield
Sheffield, S35 9XJ

Tel: 0114 2451021 Email: admin@archetech.co.uk

client

GREENE KING

job title

BUSINESS PARK
AMENITY RESTAURANT
DEARNE VALLEY
BARNSELY

drg title

SITE PLAN

date APR 2015
drawn JFM

scale 1:500
sheet A1

drg no 1340/02
rev F