






SITE PLAN 1:500

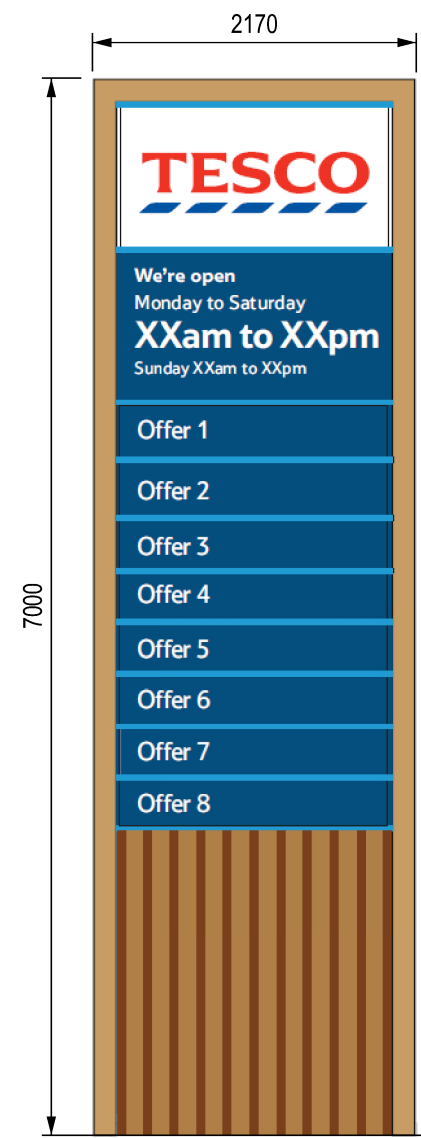


New 7m PFS/Store Gantry
2170 x 7000mm, Internally Illuminated, Double sided
OTHER SIGN 13

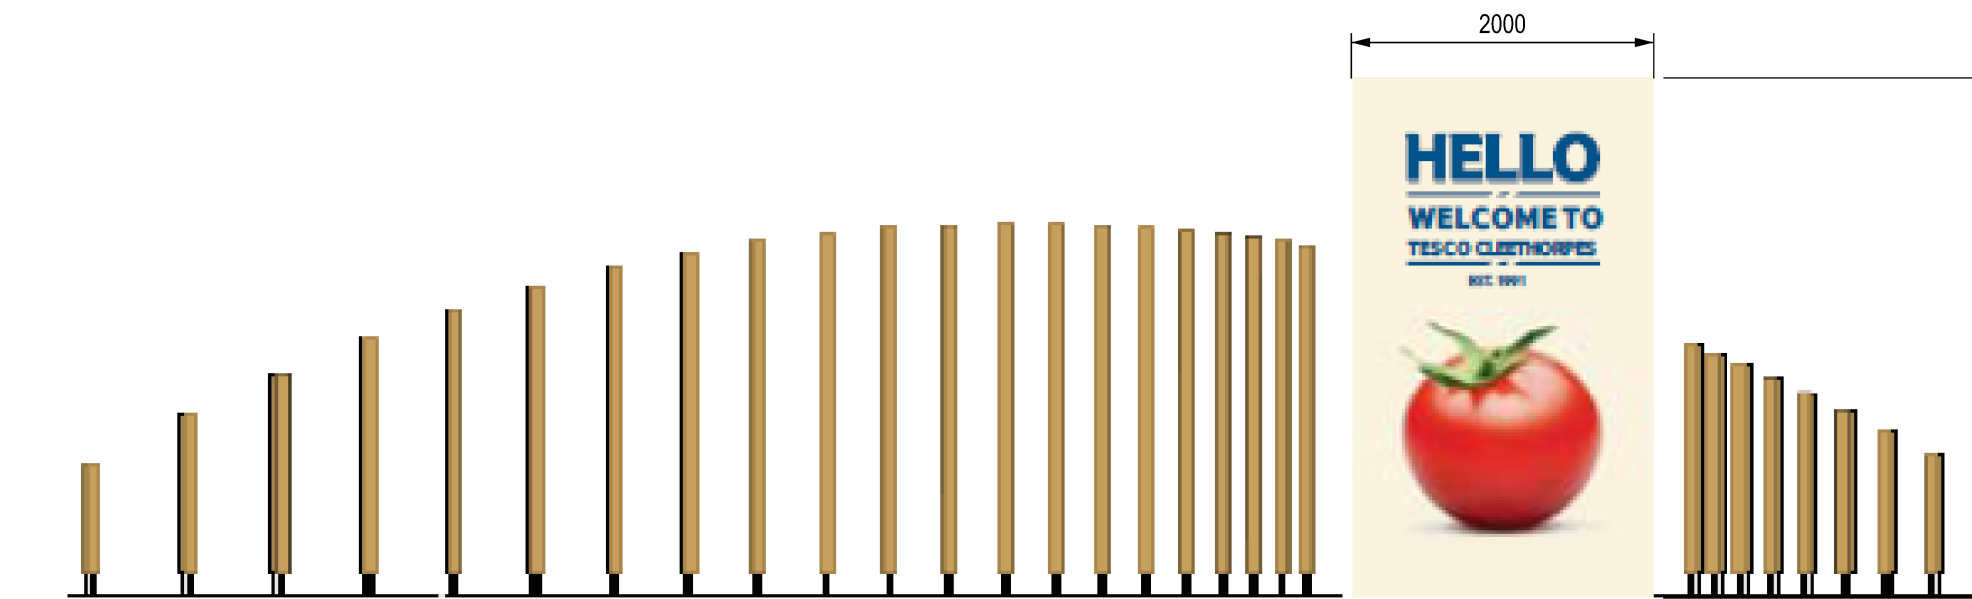


Hello Tablet
2000 x 3500mm with 10m wall, Double Sided, with design standard lighting to be installed
OTHER SIGN 19

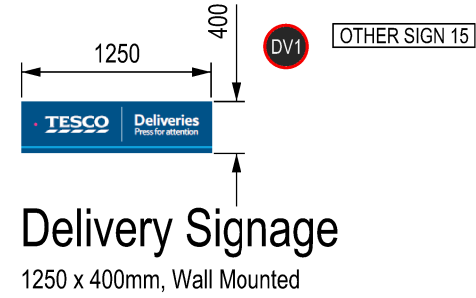

Delivery Signage
1250 x 400mm, Wall Mounted
OTHER SIGN 15

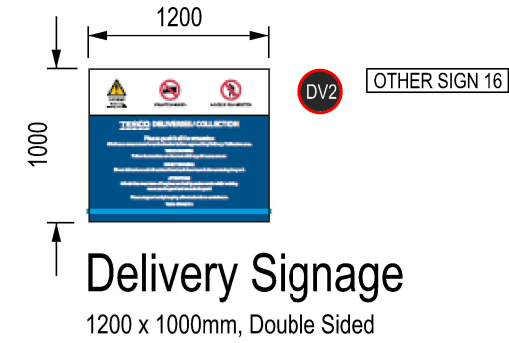


Delivery Signage
1200 x 1000mm, Double Sided
OTHER SIGN 16

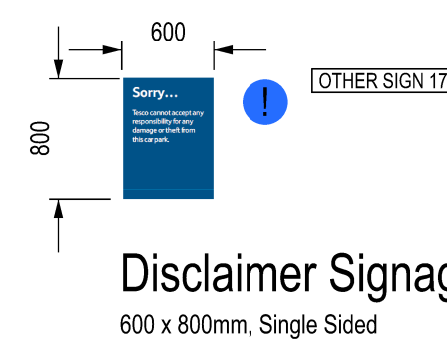


Disclaimer Signage
600 x 800mm, Single Sided
OTHER SIGN 17




New Promotional Banner
3535 x 915mm, Double sided
OTHER SIGN 01
OTHER SIGN 02

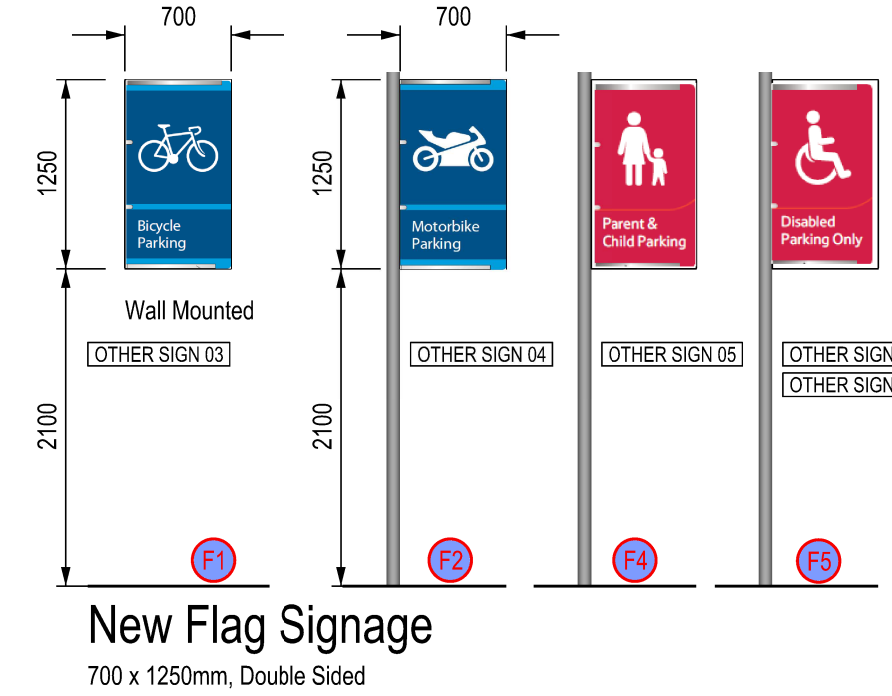


New Flag Signage
700 x 1250mm, Double Sided
OTHER SIGN 03
OTHER SIGN 04
OTHER SIGN 05
OTHER SIGN 06
OTHER SIGN 07

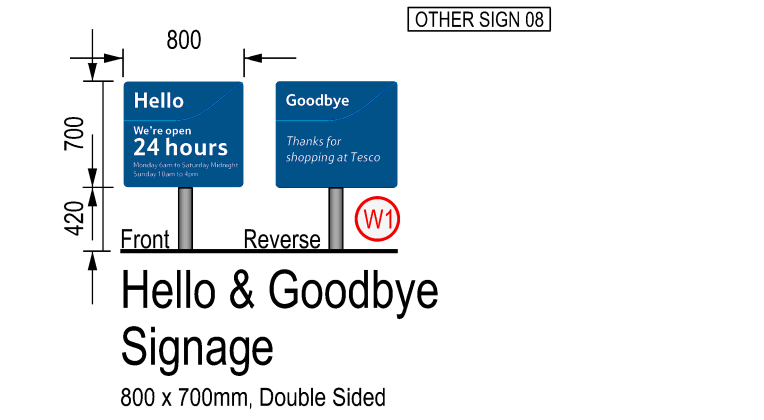


Hello & Goodbye Signage
800 x 700mm, Double Sided
OTHER SIGN 08

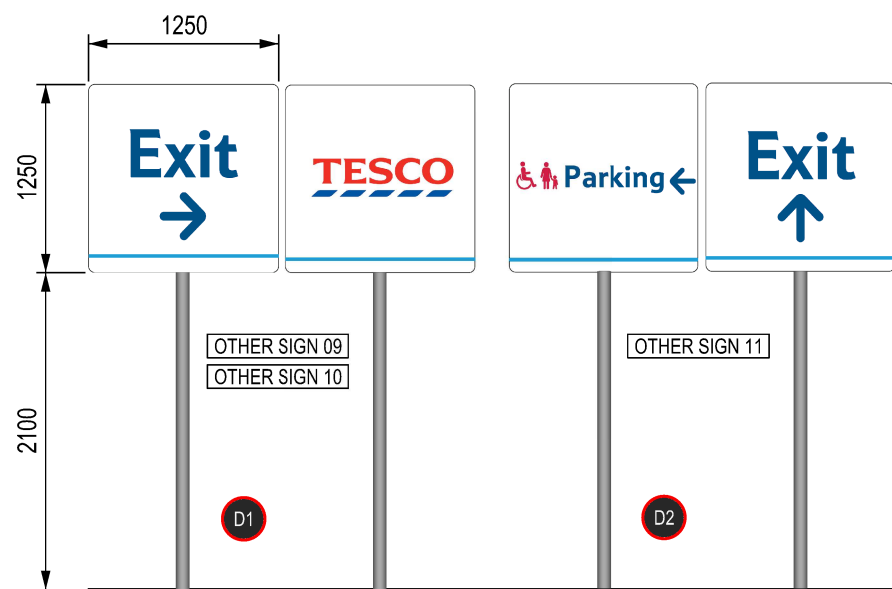

New Directional Signage
1250 x 1250mm, Double Sided
OTHER SIGN 09
OTHER SIGN 10
OTHER SIGN 11

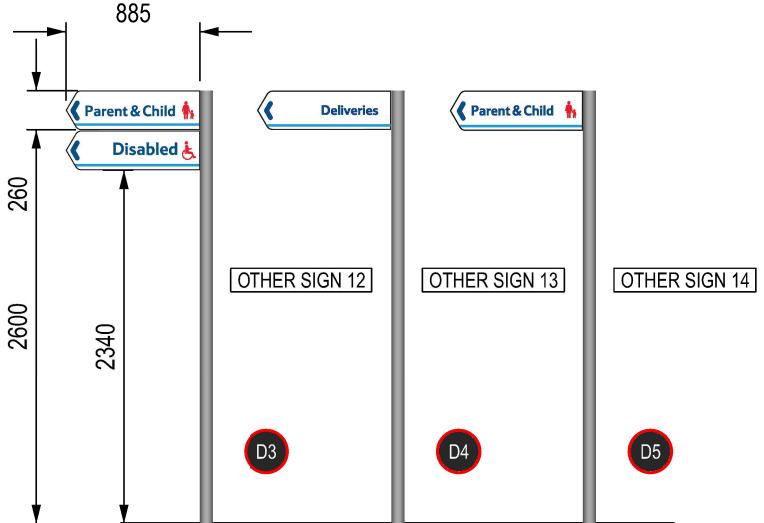

New Finger Directional Signage
885 x 2600mm, Double Sided
OTHER SIGN 12
OTHER SIGN 13
OTHER SIGN 14

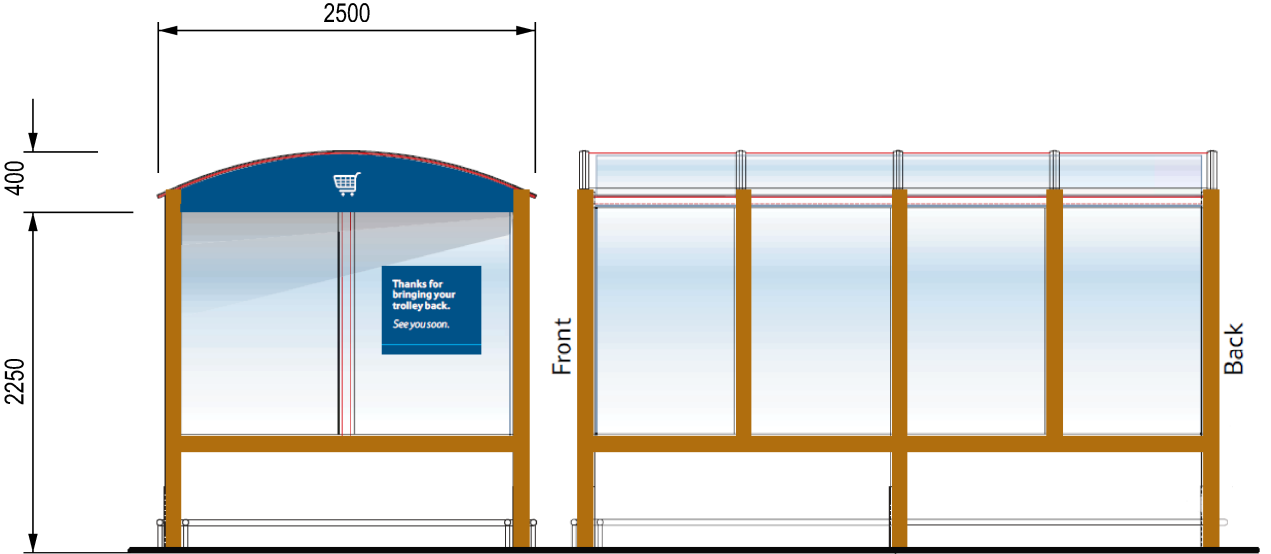

Wooden Trolley Bays
2500 x 2250mm, Double Sided
OTHER SIGN 20
OTHER SIGN 21
OTHER SIGN 22
OTHER SIGN 23
OTHER SIGN 24
OTHER SIGN 25

Do not scale this drawing.
Architects are to be notified of any discrepancies.
Contractors must check all dimensions on site.
This drawing is subject to copyright laws and is for use on this project only.
This drawing is to be used solely for the information as titled only.
For other information refer to the latest revision of any cross referenced drawings.
To be read in conjunction with relevant design standards/protocols

#	Date	First issue	JT	PH
Rev	Date	Description	Dm	Ckd

Status:

Client:



Project name:

HOYLAND

Project address:

MARKET STREET

Drawing Title:

PROPOSED SITE SIGNAGE PLAN

Job No:	Drg No:	Revision:
5116	P01	#
Date:	Scale:	Sheet size:
FEB '14	1:50	A1

Craven Lodge
37 Victoria Avenue
Harrogate
North Yorkshire
HG1 5PX

Tel: +44(0) 1423 531 100
Fax: +44(0) 1423 531 449
Web: www.smithsmalley.co.uk
Email: admin@smithsmalley.co.uk