



NOTES
DO NOT SCALE FROM THIS DRAWING.
It is the Contractor's responsibility to check all governing dimensions and verify all dimensions on site before commencing any work or making any shop drawings.
This drawing is to be read in conjunction with schedules of work, specifications, bills of quantities and other relevant information. Any discrepancies are to be reported to the Project Architect.
Work and materials are to be in accordance with the Building Regulations and to comply with the relevant British Standards.
This drawing is copyright of Mark Brotherton Ltd and should not be reproduced in whole or part without their written permission.

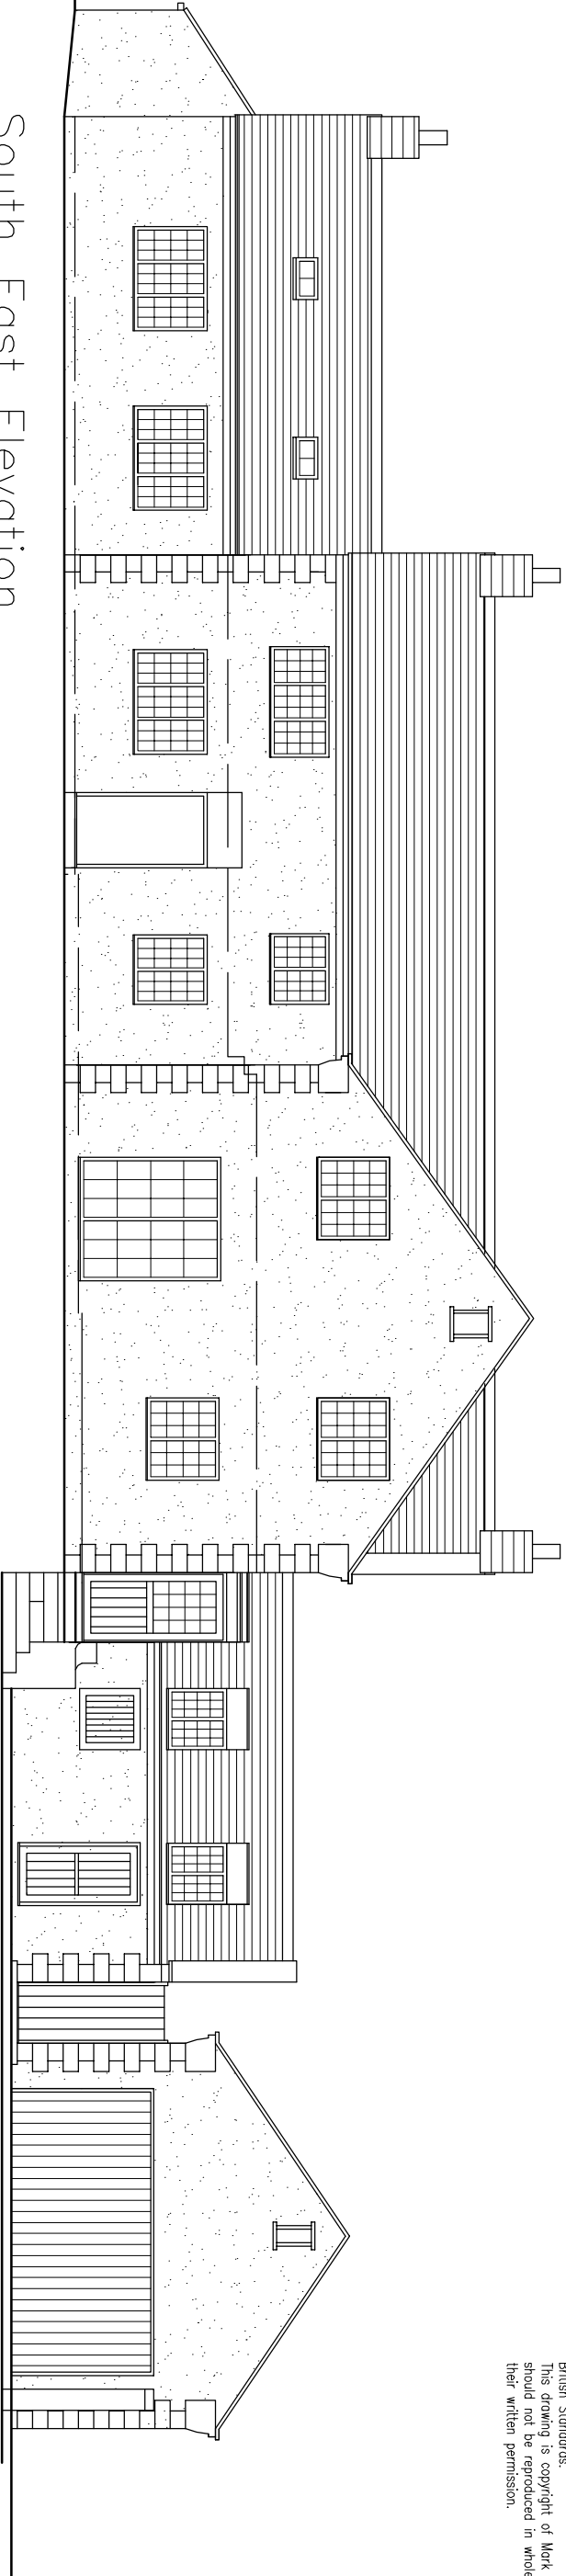

South East Elevation

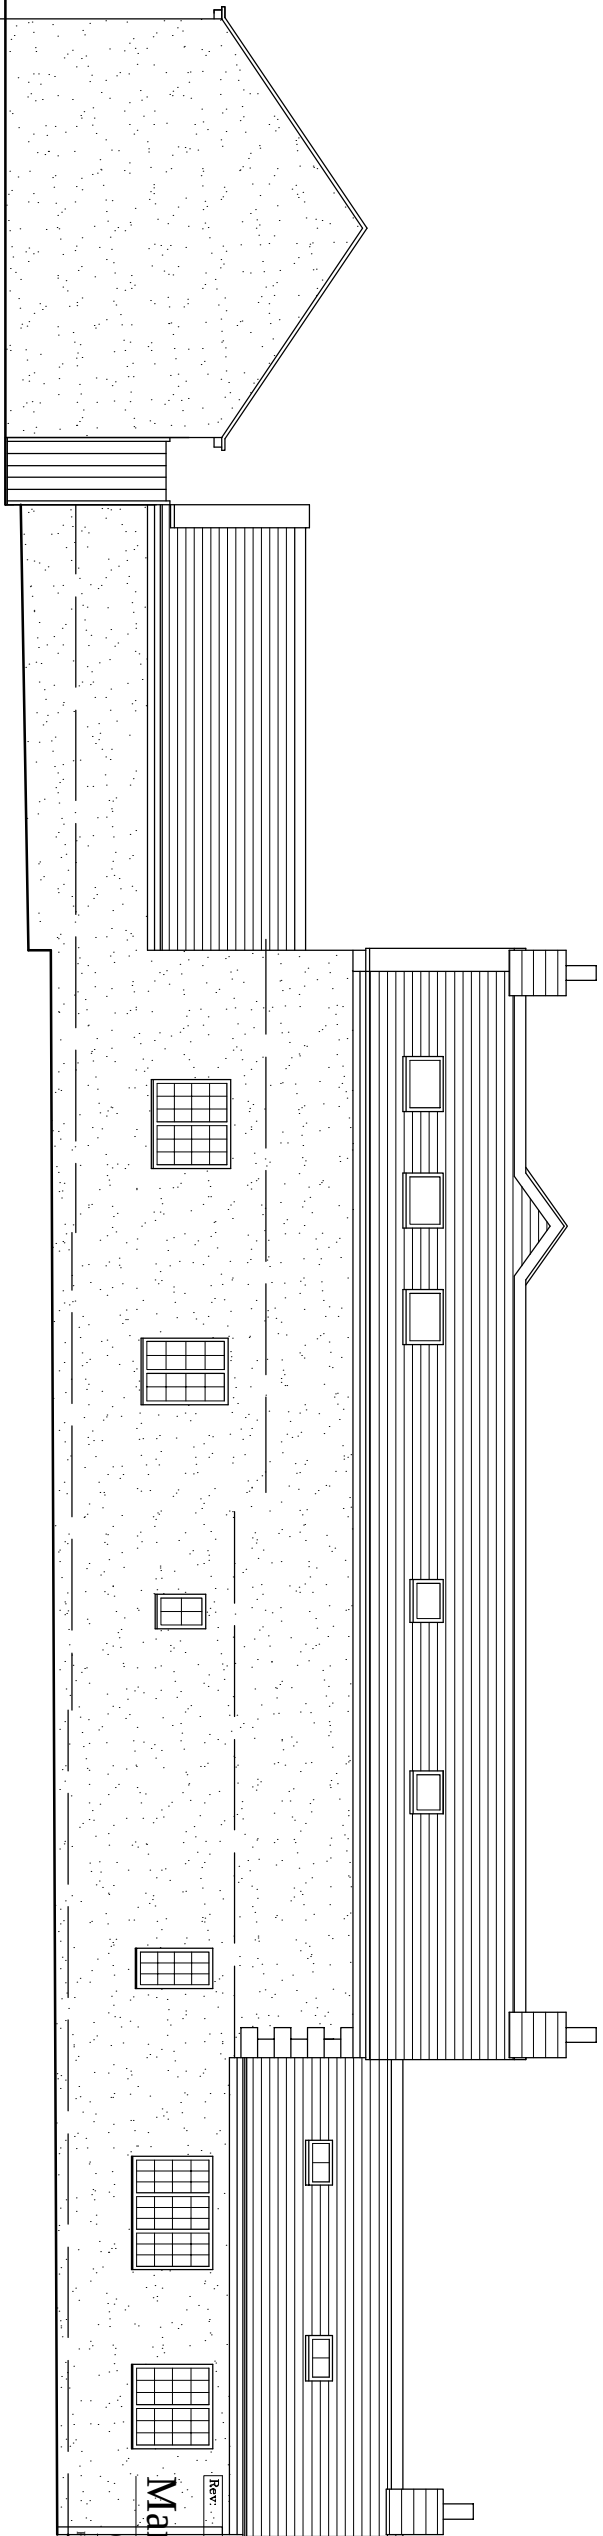

North West Elevation

Client: Mr & Mrs Bowser			
Project: Rosemount Cottage, High Hoyland, Extension & Alteration			
Drawing: Existing Elevations			
Date:	Scale:		
November 2010	1:100		
Drawing No:	Rev:		
1013/101			

Rev:	Date:	Notes:
Mark Brotherton Ltd		
Chartered Architect		
FOX COTTAGE, WHITLEY ROAD, WHITLEY		
WHL 01U		
TEL / FAX: 01924 489231		
emailmba@tynworld.co.uk		