

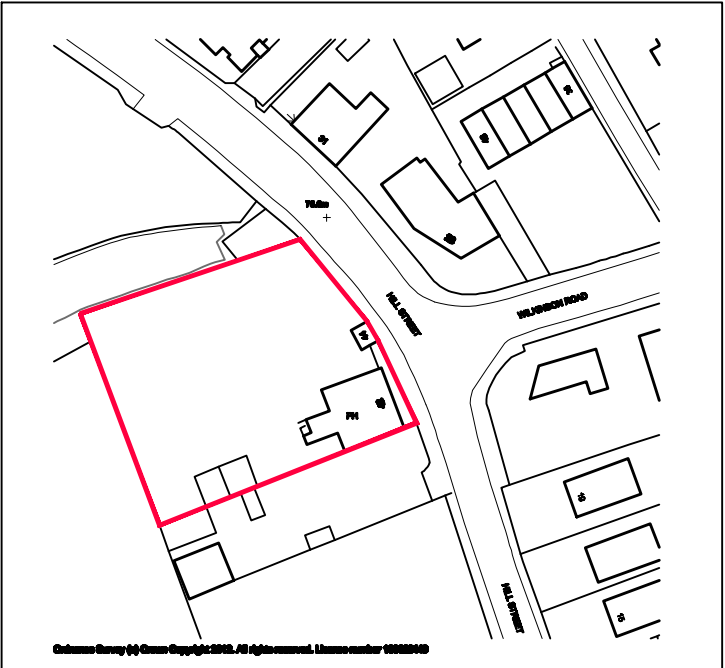


first floor plan

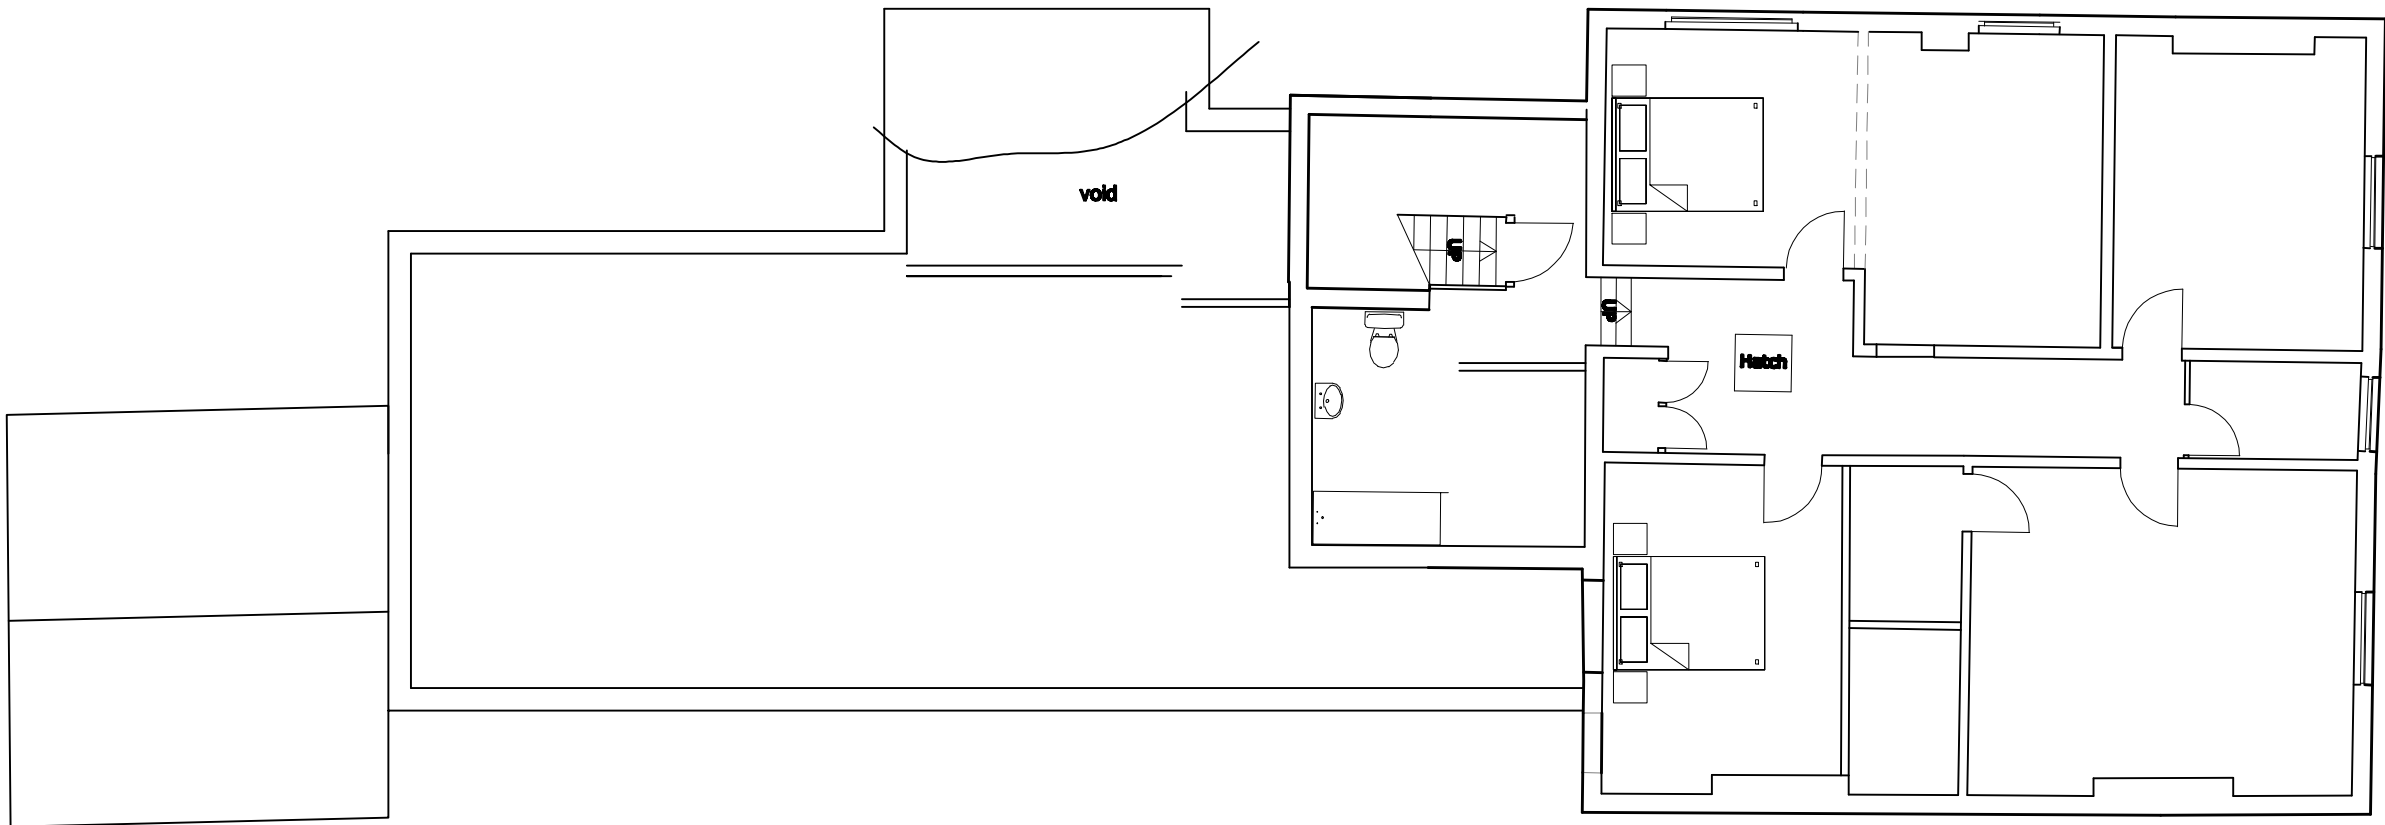


site location plan 1:1250

ground floor plan

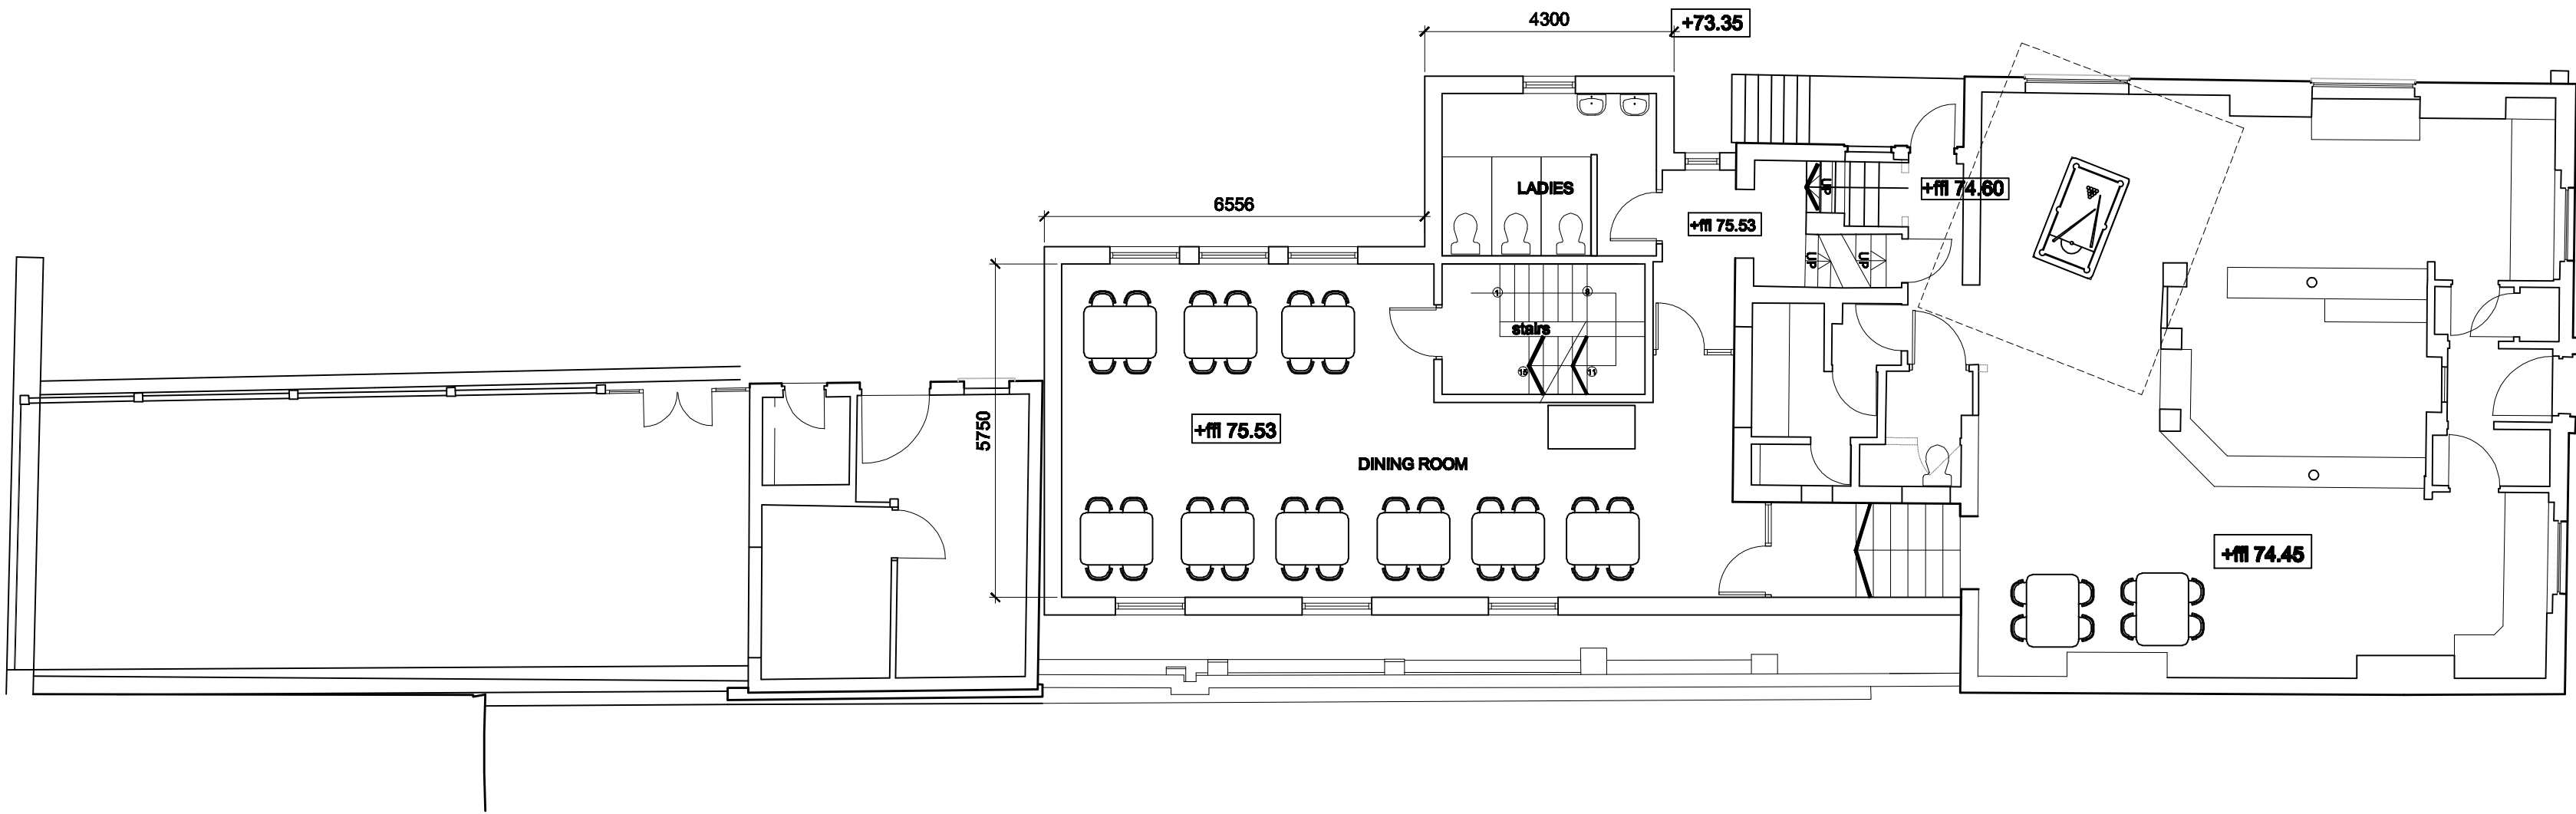

lower ground floor plan

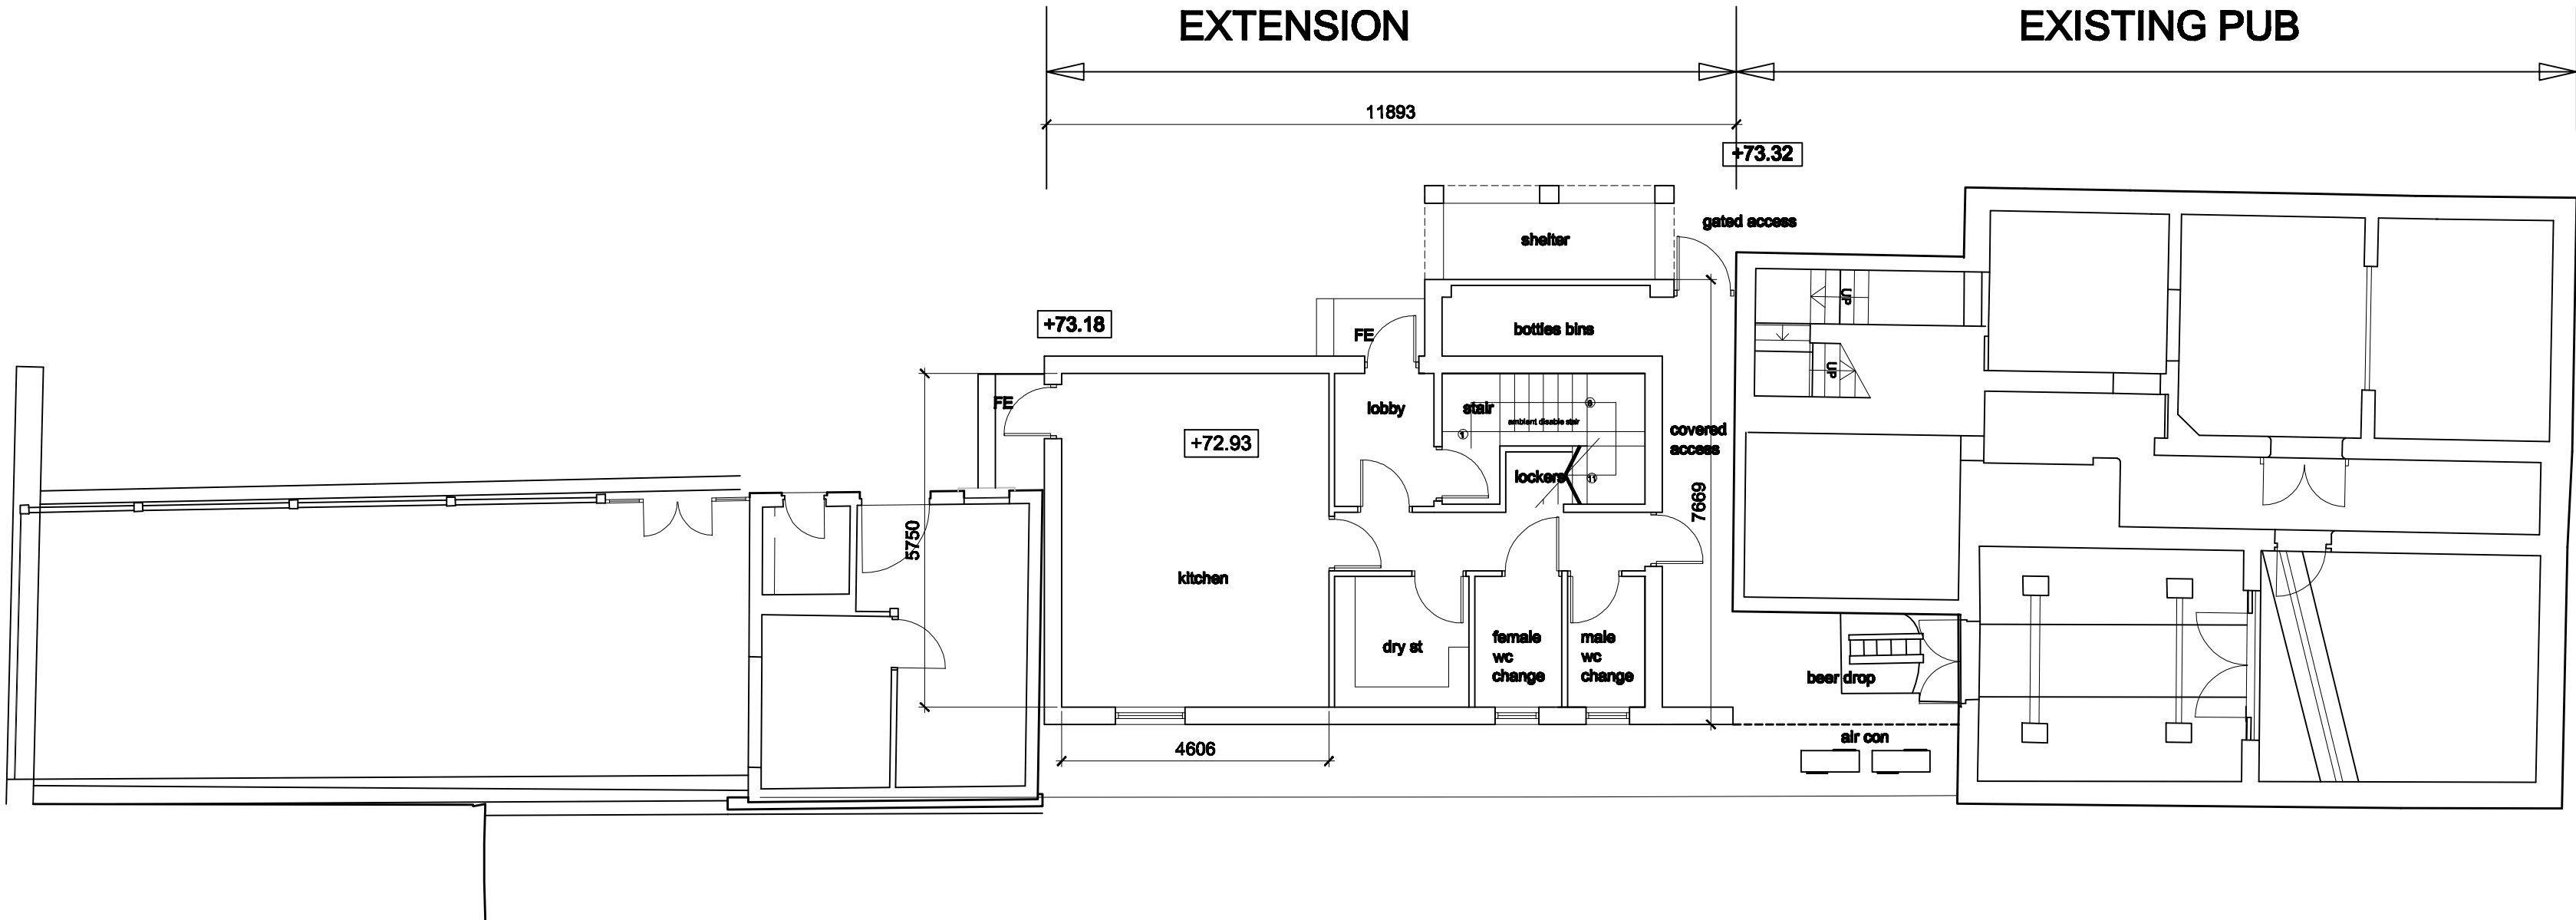

Rev.

Client: **Mr M Monfredi**

Project: **Fitzwilliam Public House
Hill Street
Elsecar**

Drawing Title: **Proposed Floor Plans
AMENDED SCHEME**

Scale: 100@A1	Cad ref: TAD05059/Draw00
Drawn: TV	Checked: Date: Aug 12
Project no. 583	Drawing no. 03

JVNA
JENKINS • VEITCH • NOLAN
ARCHITECTURE LTD

Jenkins Veitch Nolan Architecture Ltd
Appleby House
Unit 19 Ravenshorn Way
Ranishaw, Sheffield S21 3WY
T: 01246 432 338
F: 01246 436 794
E: info@jvnarchitecture.com