


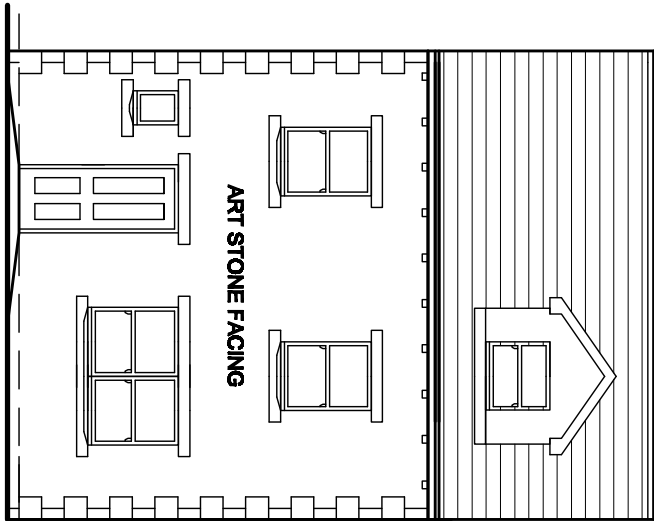


INTERLOCKING CONCRETE
TILES

ART STONE QUOINS

ART STONE FACING


ART STONE HEADS
AND CILLS

SOUTH ELEVATION

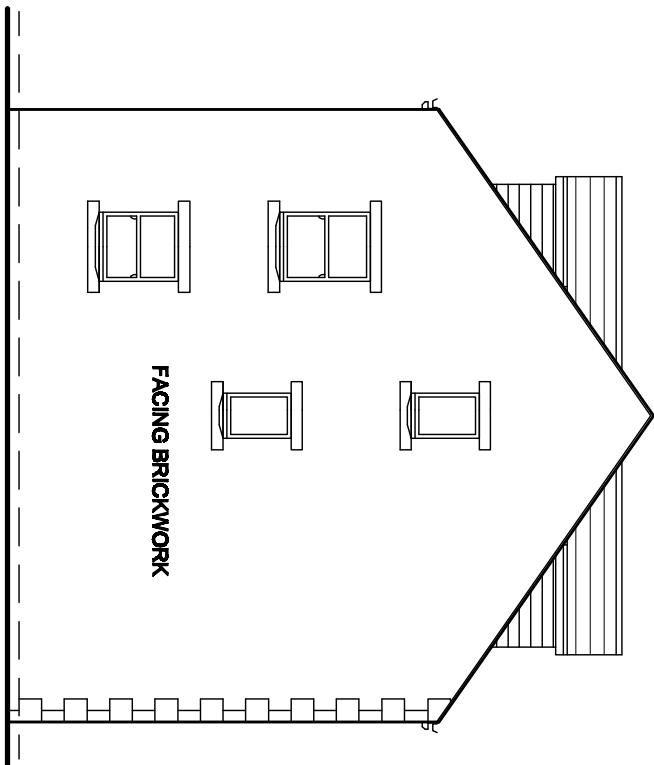

FACING BRICKWORK


WEST ELEVATION

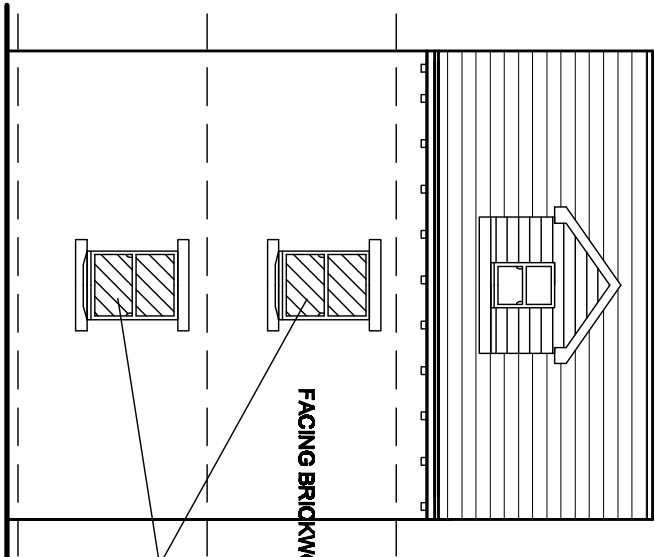

FACING BRICKWORK


SHADED AREAS TO WINDOWS TO BE GLAZED WITH
INSULATED LOOK-ALIKE PANELS
ALL TO PLANNING OFFICERS APPROVAL

NORTH ELEVATION

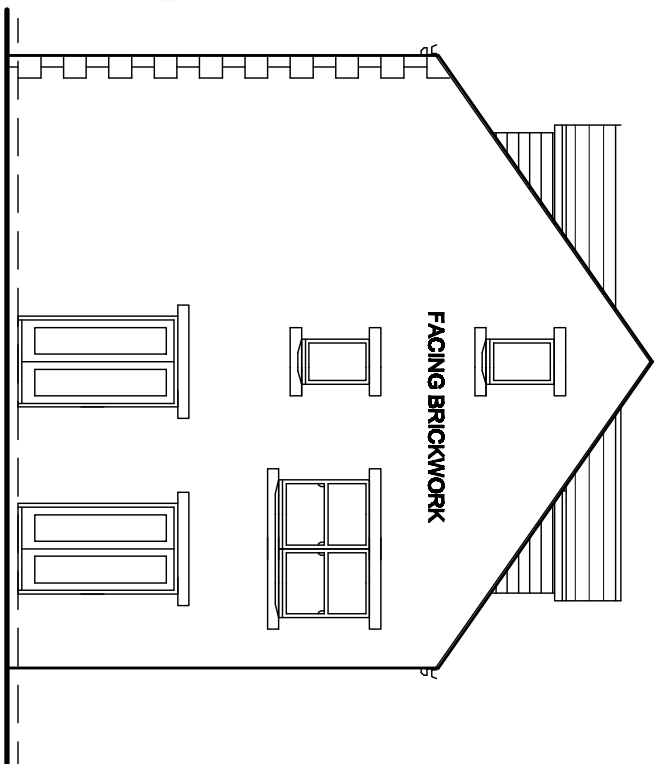


FACING BRICKWORK


EAST ELEVATION

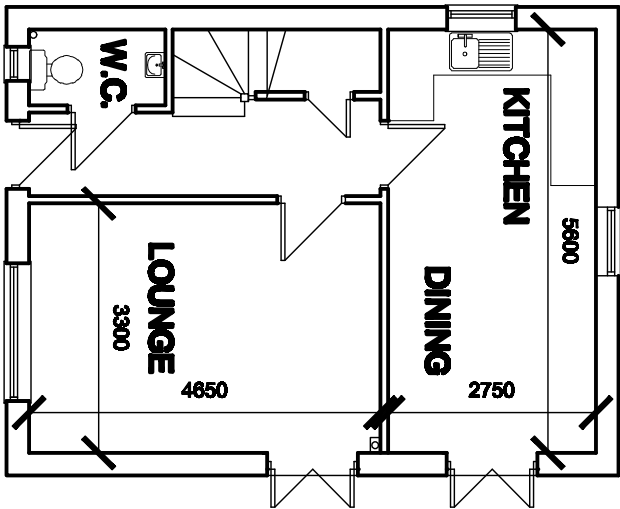


GROUND FLOOR PLAN

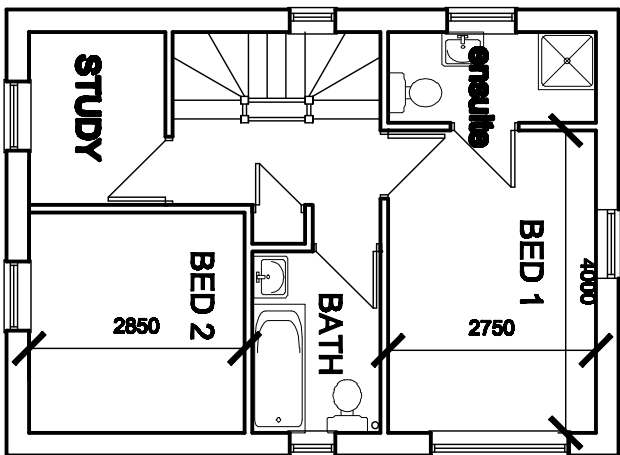

FIRST FLOOR PLAN

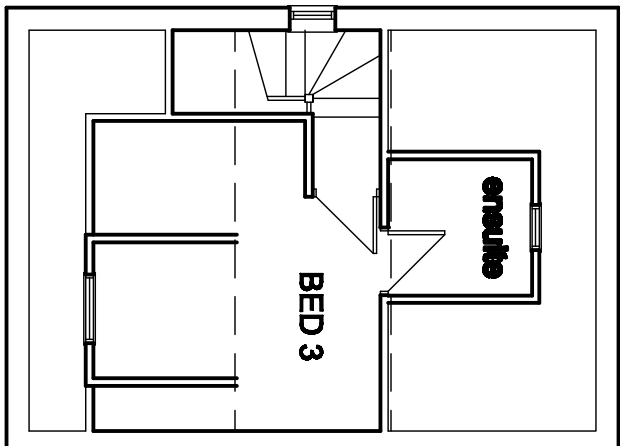


SECOND FLOOR PLAN

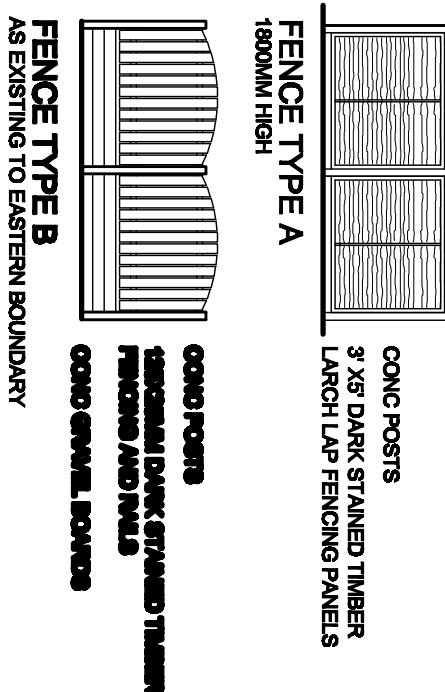

FENCE TYPE A


1800MM HIGH

CONC POSTS
3 X5 DARK STAINED TIMBER
LARCH LAP FENCING PANELS

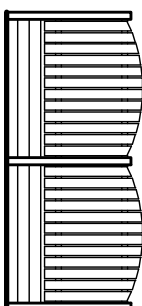


FENCE TYPE B

AS EXISTING TO EASTERN BOUNDARY

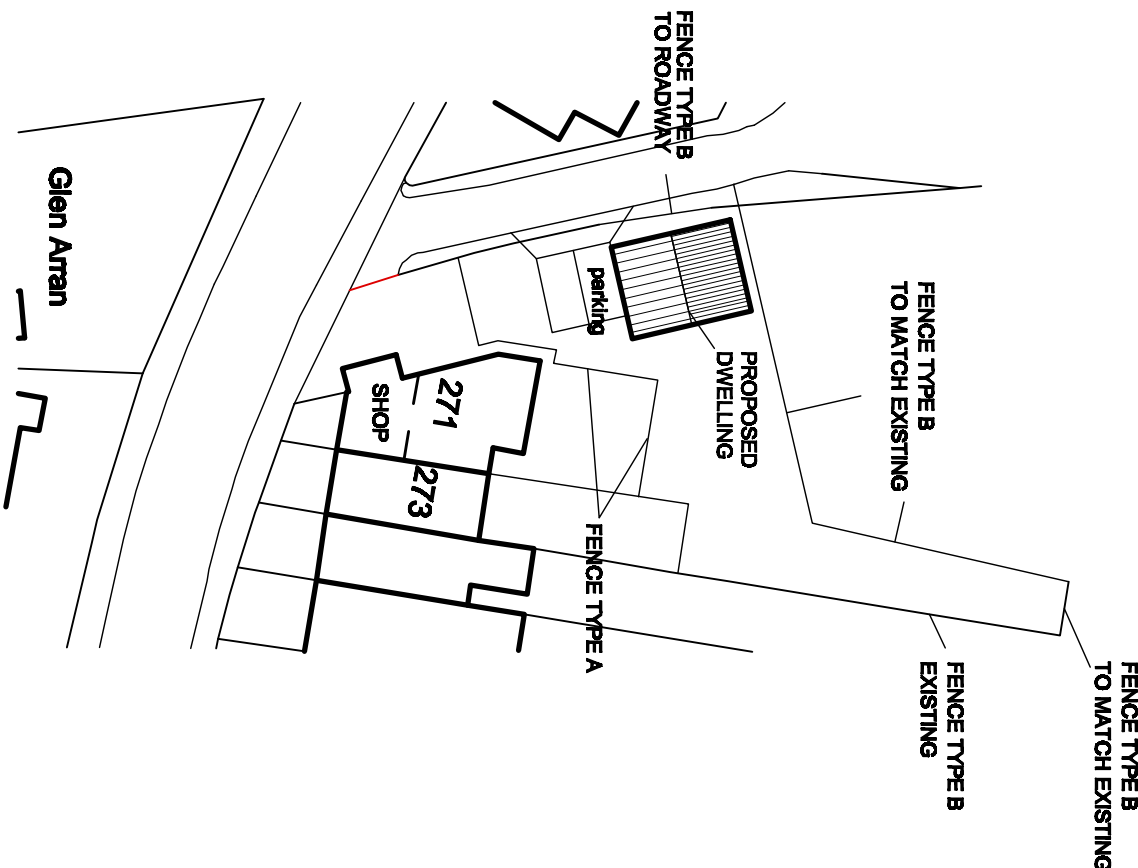

SITE PLAN

SCALE 1:500

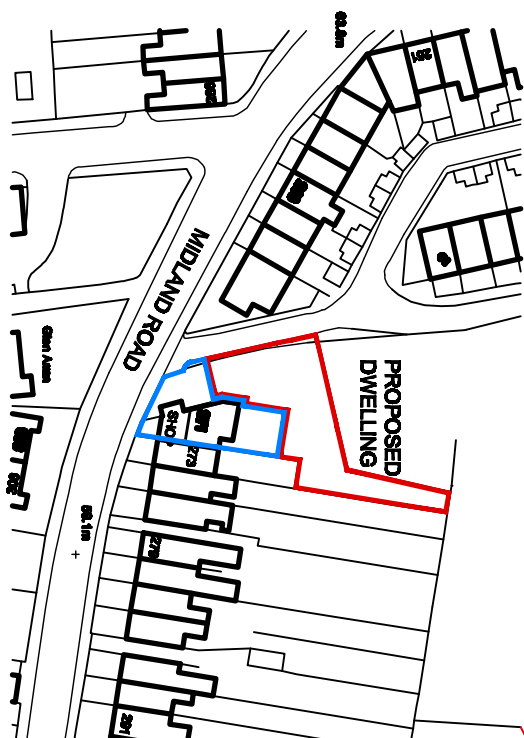

LOCATION PLAN

SCALE 1:1250

White Agus Partnership		1288, NEW ROAD, STAINCROSS, BARNLEY, S76 8PP CHARTERED SURVEYORS AND BUILDING DESIGN CONSULTANTS		PHONE/FAX: 01228 289482 E mail: agus@whiteagus.com		
Project PROPOSED DWELLING ON LAND AT 271 MIDLAND ROAD ROXINGTON, BARNLEY		Client MR N. FIELDER				
Drawing Title PLANS AND ELEVATIONS		Date SEPT 2009				Scale 1:100 @ A2
		Ref. 09-046	Dwg. No. 01			Rev. C
Date	Suffix	Description	Date	Suffix	Description	
14-10-09	A	ISSUED TO CLIENT'S REQUIREMENTS				
13-11-09	B	REVISION TO CLIENT'S REQUIREMENTS				
14-01-10	C	REVISION TO CLIENT'S REQUIREMENTS				