



SITE LOCATION

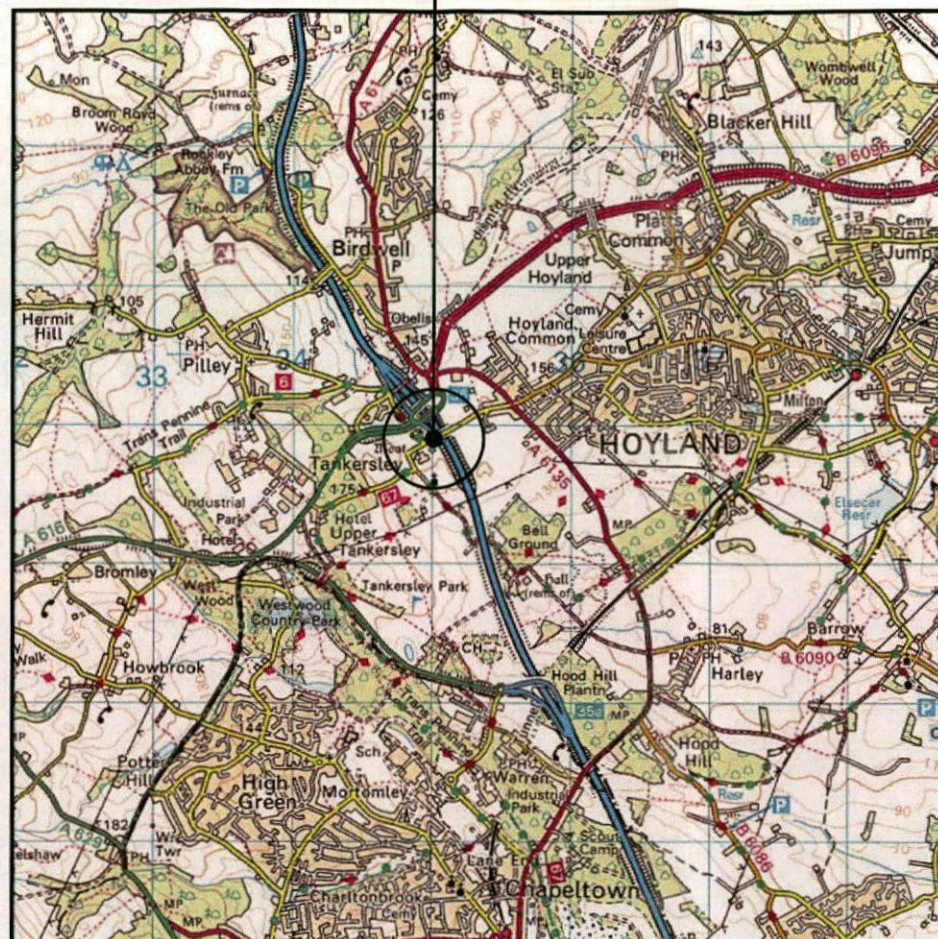


0 1km 2km
Scale

SITE LOCATION (Scale 1:50000)


Ordnance Survey map extract
based upon Landranger map series
with the permission of the controller of
Her Majesty's Stationery Office
Mono Consultants Limited licence No. ES100017753
Crown copyright.

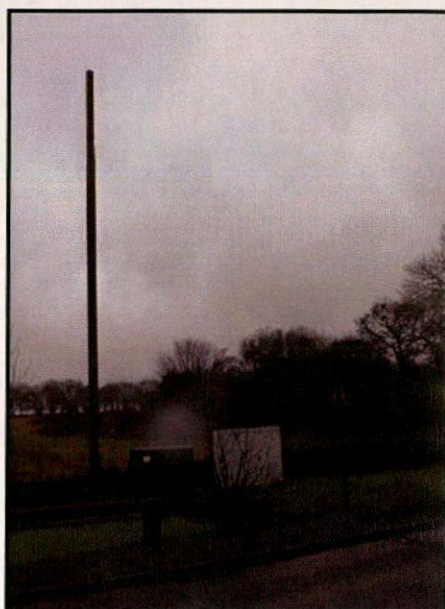

SITE PHOTOGRAPH

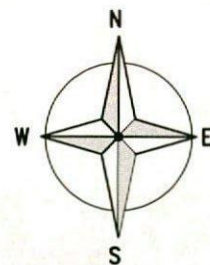

SITE LOCATION

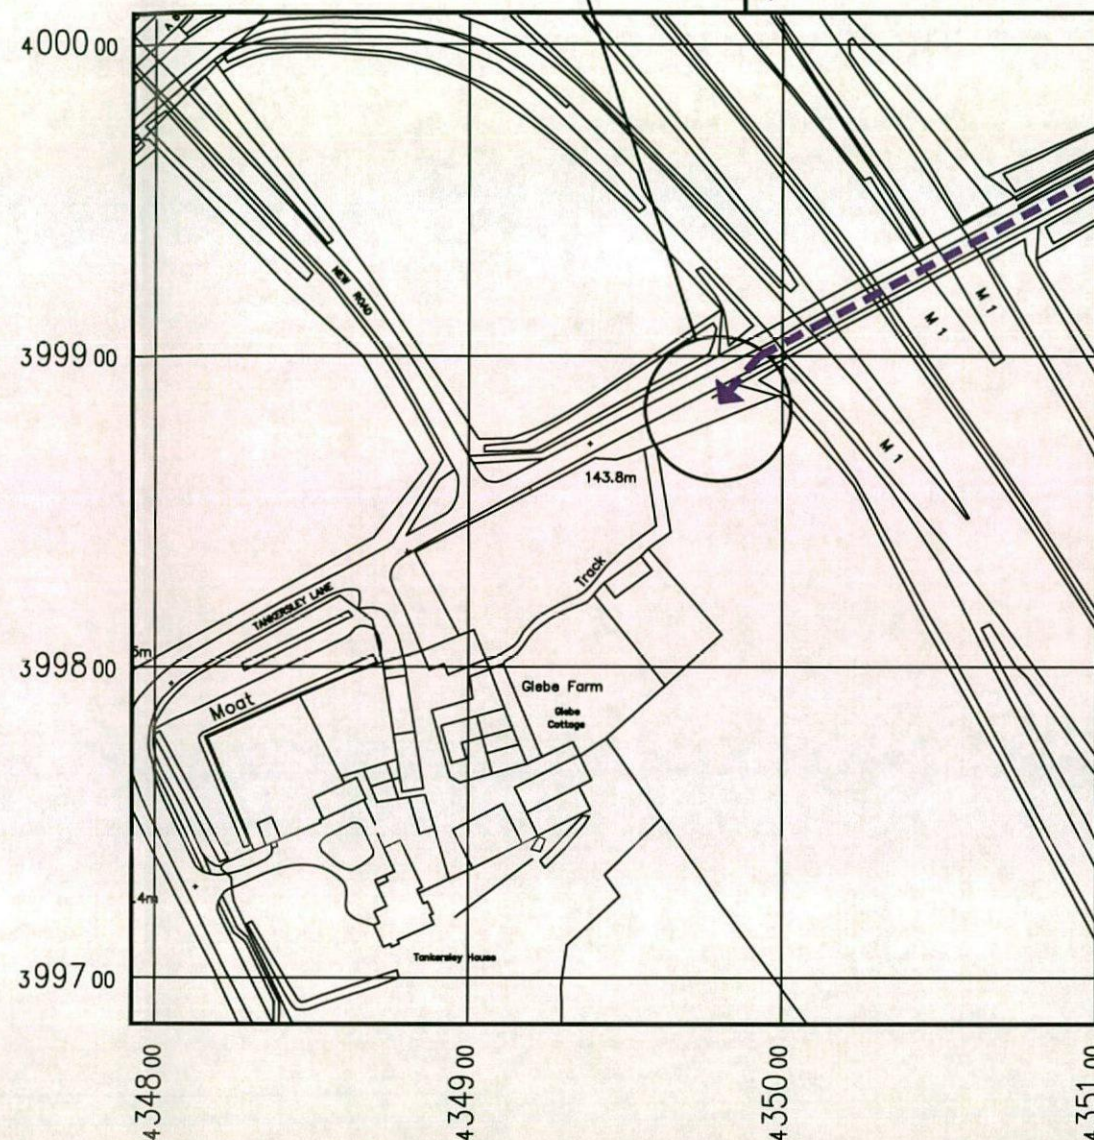

DETAILED SITE LOCATION (Scale 1:2500)

Based upon Ordnance Survey map extract
with the permission of the Controller of
Her Majesty's Stationery Office.
Crown copyright.
Mono Consultants Limited licence No. ES100017753
Promap licence No. A152065A0001

Notes:

1 ALL DIMENSIONS ARE IN MM UNLESS NOTED OTHERWISE

N.G.R. E: 434989 N: 399884

Directions

Exit off the M1 northbound at junction 36.
At the roundabout take the third exit onto
the A6195. At the next roundabout take the
third exit onto the A6135 Sheffield Road.
Turn first right into Tankersley Lane. The site
is on the left hand side immediately after
passing over the M1 motorway.

REV	MODIFICATION	BY	CH	DATE
A	Issued for Approval	RW	AB	18.03.14

mono #
MONO CONSULTANTS LIMITED
No. 58 Cygnet Court
Timothy's Bridge Road
Stratford-upon-Avon
Warwickshire
CV37 9NW
t. 44 (0)1789 206500
f. 44 (0)1789 206529
www.monoconsultants.com

O₂
CTIL

Cell Name Opt

TEF NTQ - TANKERSLEY LANE SW A

Cell ID No

CTIL	Host	Sharer
(CTIL)115136_1	(TEF) 037374	(VF) 86791

Site Address / Contact Details


TANKERSLEY LANE
HOYLAND
BARNESLEY
SOUTH YORKSHIRE
S74 0DT

Drawing Title: SITE LOCATION MAPS

Purpose of Issue: PLANNING

Drawing Number: 100

Scale:	As Shown	Drawn:	RW	Date:	18.03.14	Issue:	A
Checked:	NJD	Date:	18.03.14	Approved:	AB	Date:	18.03.14

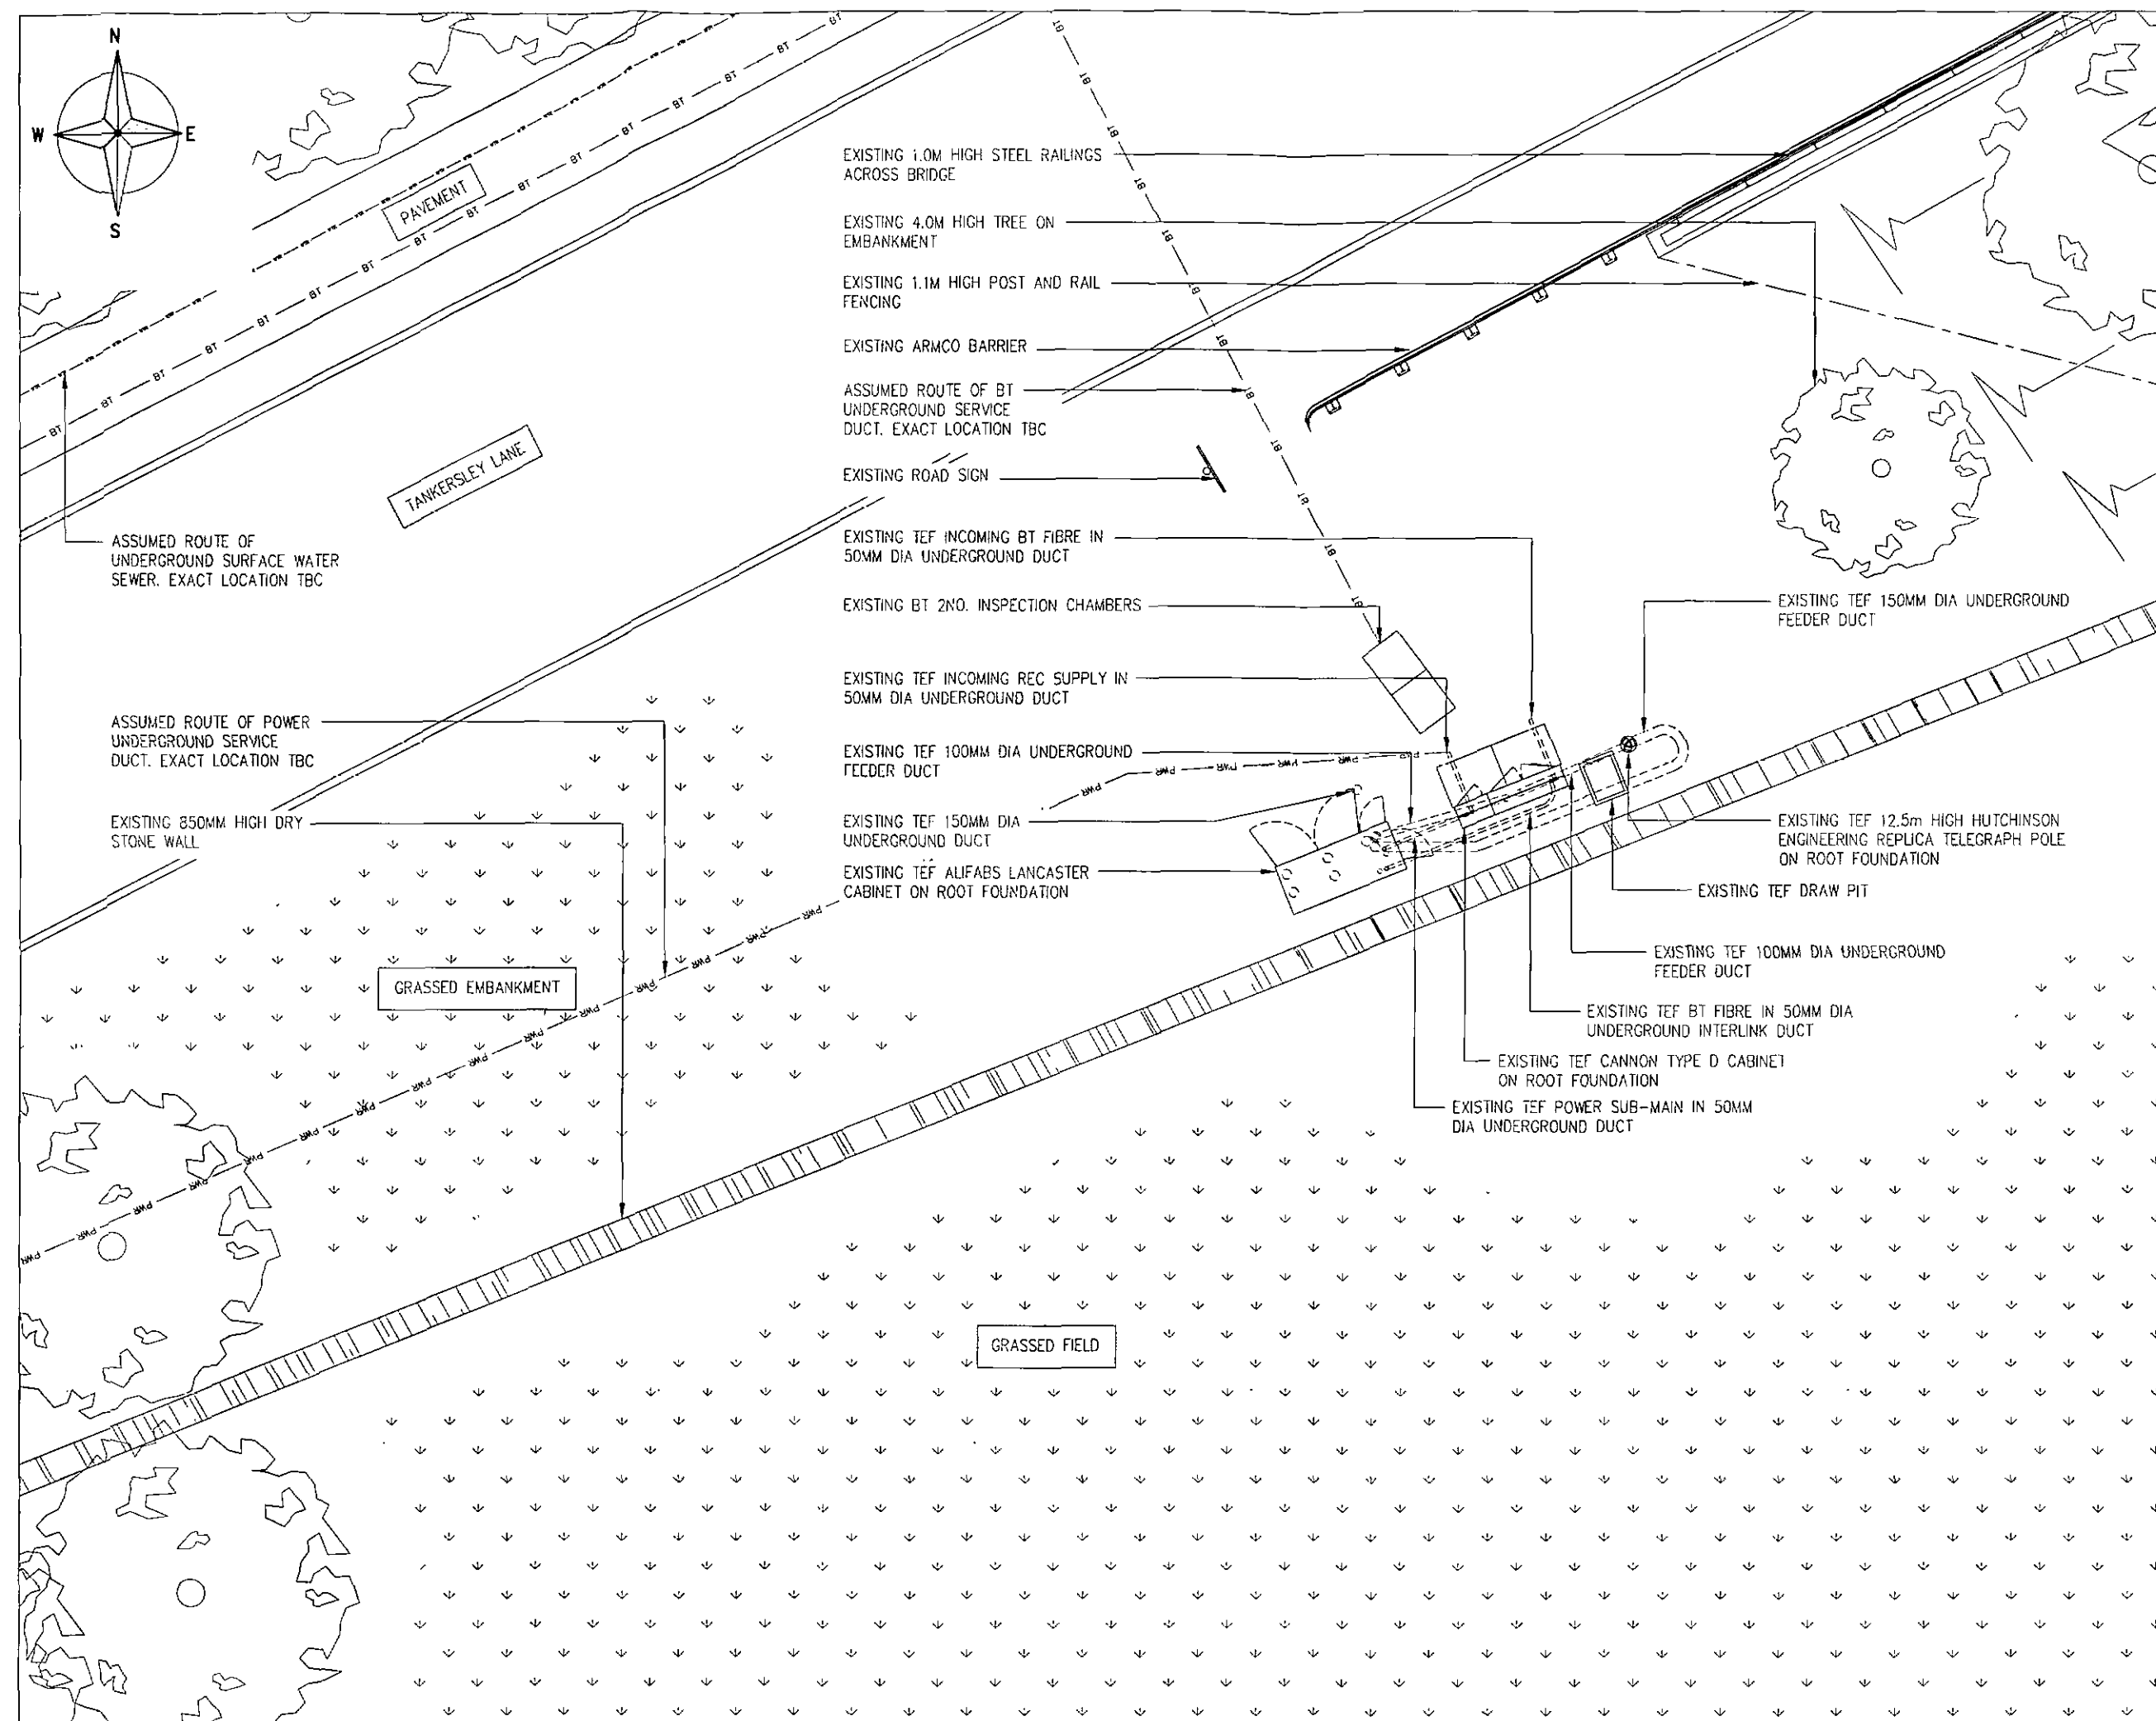

Notes:
1 ALL DIMENSIONS ARE IN MM UNLESS NOTED OTHERWISE

N.G.R. E: 434989 N: 399684

REV	MODIFICATION	BY	CH	DATE
A	Issued for Approval	RW	AB	18.03.14

mono #

MONO CONSULTANTS LIMITED
No. 58 Cygnet Court
Timothy's Bridge Road
Stratford-upon-Avon
Warwickshire
CV37 9NW
t. 44 (0)1789 206500
f. 44 (0)1789 206529
www.monoconsultants.com

O₂
CTIL

Cell Name	Opt
TEF NTQ - TANKERSLEY LANE SW	A

CTIL	Host	Sharer
(CTIL)115136_1	(TEF) 037374	(VF) 86791

Site Address / Contact Details


TANKERSLEY LANE
HOYLAND
BARNSELY
SOUTH YORKSHIRE
S74 0DT

Drawing Title: EXISTING SITE PLAN

Purpose of issue: PLANNING


Drawing Number: 201

Scale: As Shown		Drawn: RW	Date: 18.03.14	Issue: A
Checked: NJO	Date: 18.03.14	Approved: AB	Date: 18.03.14	

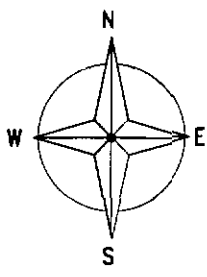

Notes:
1 ALL DIMENSIONS ARE IN MM UNLESS NOTED OTHERWISE

N.G.R. E: 434989 N: 399884

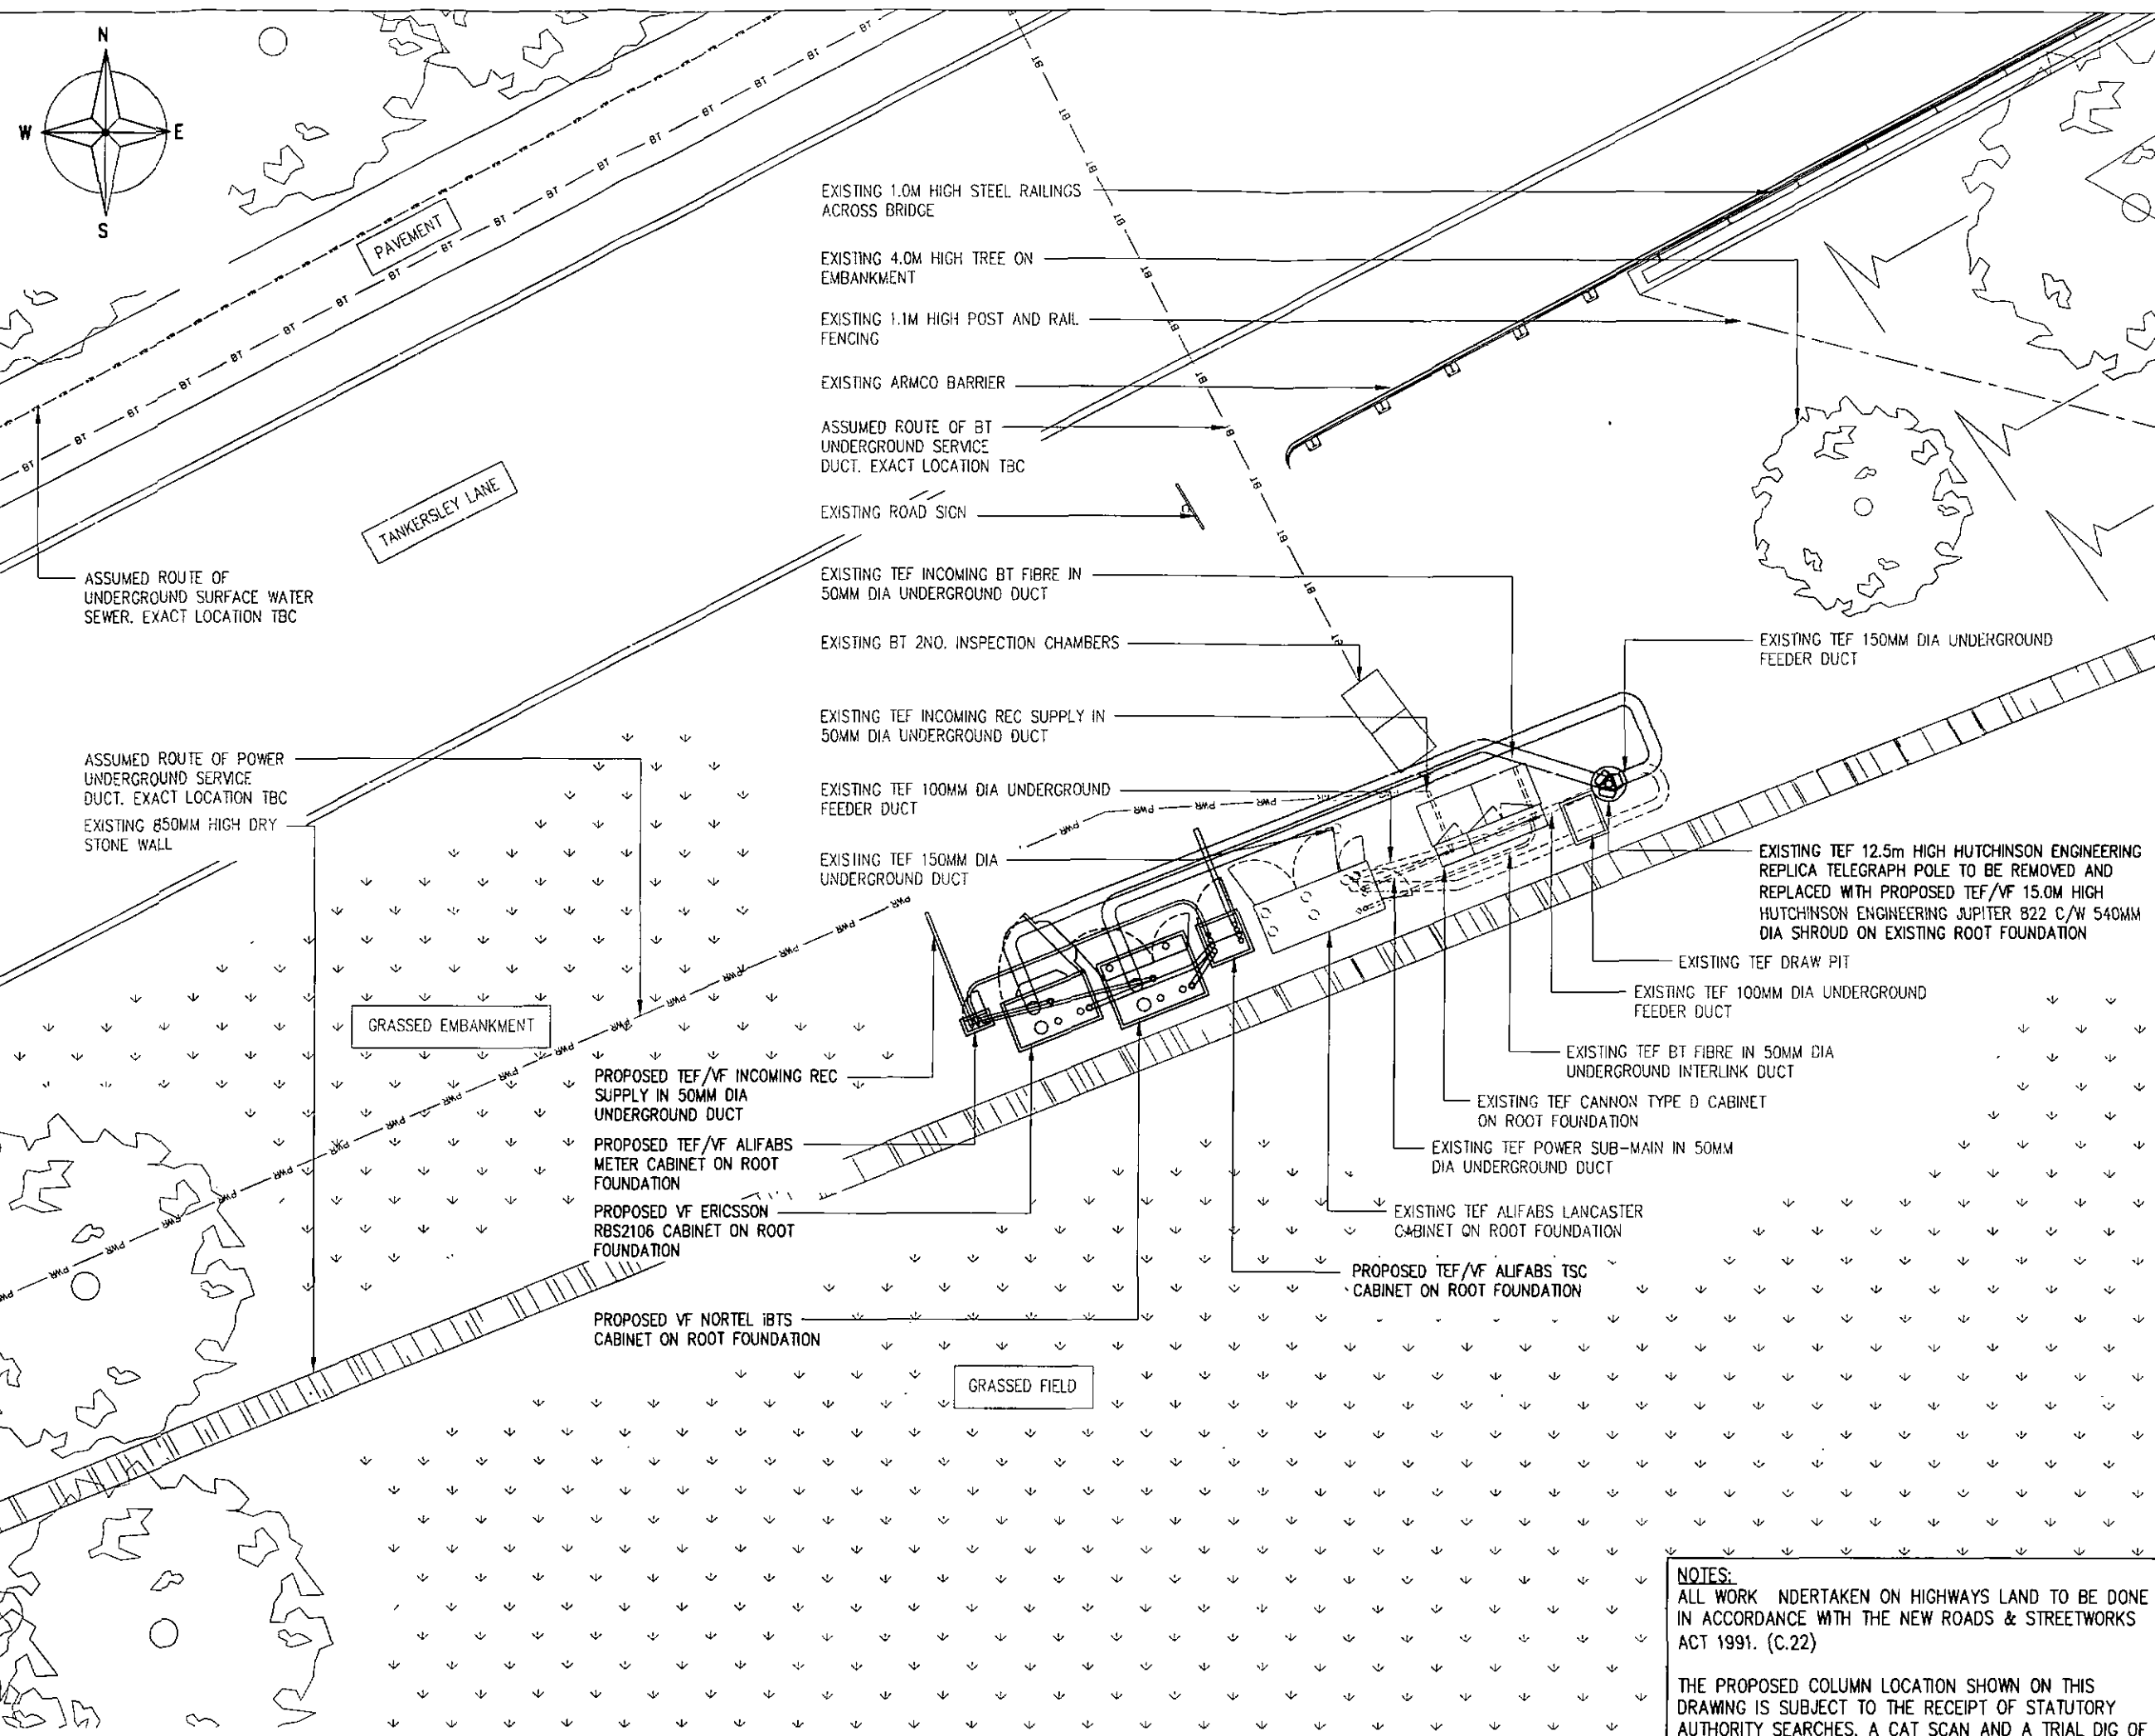

REV	A	Issued for Approval	RW	AB	18.03.14
REV		MODIFICATION	BY	CH	DATE

mono #

MONO CONSULTANTS LIMITED
No. 58 Cygnet Court
Timothy's Bridge Road
Stratford-upon-Avon
Warwickshire
CV37 9NW
t. 44 (0)1789 206500
f. 44 (0)1789 206529
www.monoconsultants.com

O₂
CTIL

Cell Name	TEF NTQ - TANKERSLEY LANE SW	Opt	A
-----------	------------------------------	-----	---

Cell ID No	CTIL	Host	Sharer
(CTIL)115136_1	(TEF) 037374	(VF) 86791	

Site Address / Contact Details

TANKERSLEY LANE
HOYLAND
BARNLEY
SOUTH YORKSHIRE
S74 0DT

Drawing Title: PROPOSED SITE PLAN

Purpose of issue: PLANNING

Drawing Number: 202

Scale:	As Shown	Drawn:	RW	Date:	18.03.14	Issue:	A
Checked:	NJD	Date:	18.03.14	Approved:	AB	Date:	18.03.14


NOTES:
ALL WORK UNDERTAKEN ON HIGHWAYS LAND TO BE DONE IN ACCORDANCE WITH THE NEW ROADS & STREETWORKS ACT 1991. (C.22)
THE PROPOSED COLUMN LOCATION SHOWN ON THIS DRAWING IS SUBJECT TO THE RECEIPT OF STATUTORY AUTHORITY SEARCHES, A CAT SCAN AND A TRIAL DIG OF THE PROPOSED COLUMN LOCATION.
THE FINAL COLUMN LOCATION IS TO BE DETERMINED BY MONO CONSULTANTS BASED ON THE ABOVE INFORMATION USING THE RELEVANT STATUTORY AUTHORITY GUIDELINES

The drawings comply with TEF & Vodafone Standard ICNIRP guidelines.
Designed in accordance with Cornerstone document: CORN/09/006

PROPOSED SITE PLAN
(1:100)

Notes:
1 ALL DIMENSIONS ARE IN MM UNLESS NOTED OTHERWISE

N.G.R. E: 434989 N: 399884

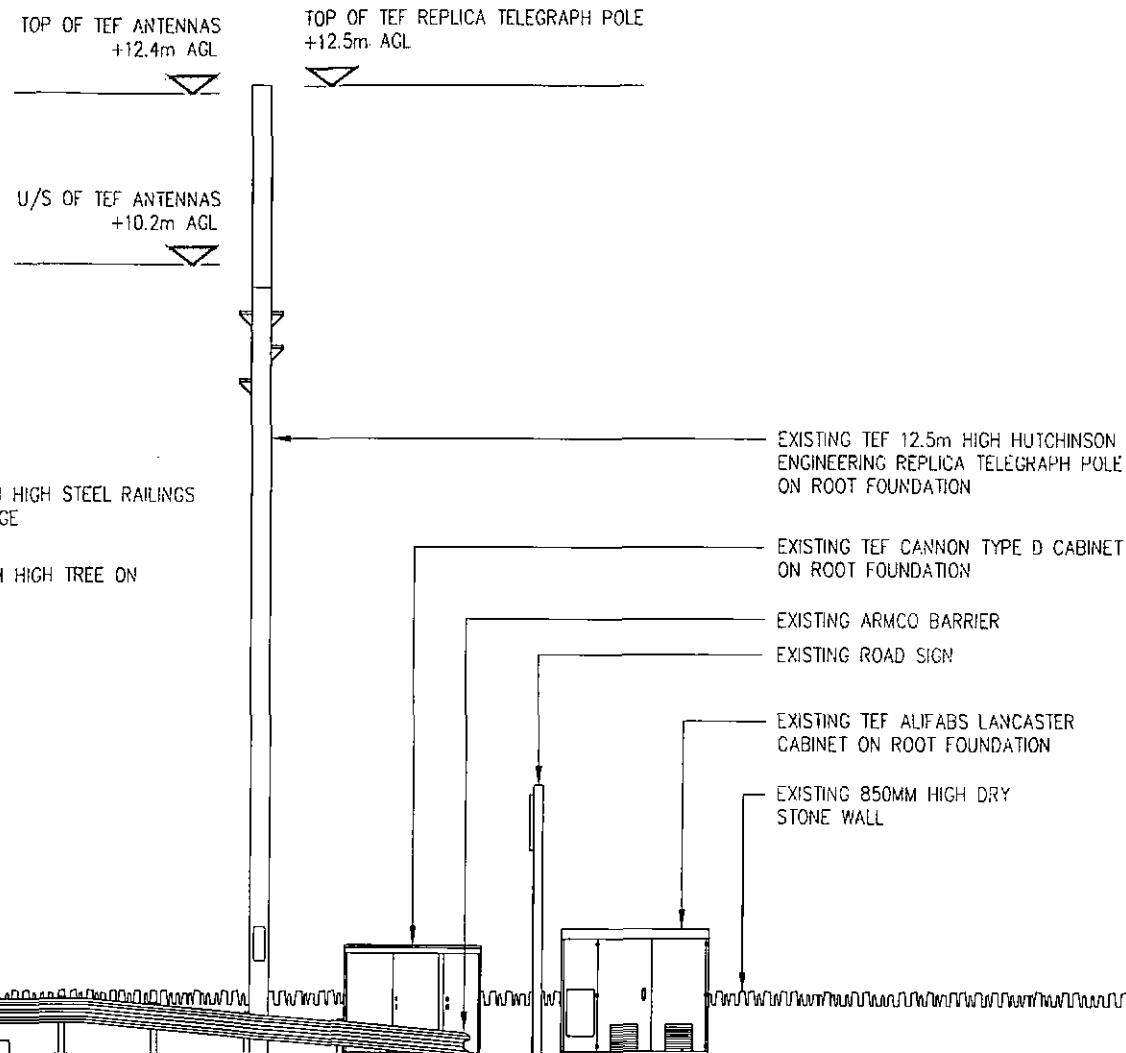

EXISTING NORTH WEST ELEVATION
(1:100)

REV	MODIFICATION	BY	CH	DATE
A	Issued for Approval	RW	AB	18.03.14

mono #
MONO CONSULTANTS LIMITED
No. 58 Cygnet Court
Timothy's Bridge Road
Stratford-upon-Avon
Warwickshire
CV37 9NW
t. 44 (0)1789 206500
f. 44 (0)1789 206529
www.monoconsultants.com

O₂
CTIL

Cell Name			Opt
TEF NTQ - TANKERSLEY LANE SW			A
Cell ID No			
CTIL	Host	Sharer	
(CTL)115136_1	(TEF) 037374	(VF) 86791	

Site Address / Contact Details
TANKERSLEY LANE
HOYLAND
BARNESLEY
SOUTH YORKSHIRE
S74 0DT

Drawing Title:
EXISTING SITE ELEVATION
Purpose of Issue:
PLANNING

Drawing Number:
301

Scale:		As Shown	Drawn:	RW	Date:	18.03.14	Issue:	A
Checked:	NJD	Date:	18.03.14	Approved:	AB	Date:	18.03.14	

Notes:
1 ALL DIMENSIONS ARE IN MM UNLESS NOTED OTHERWISE

N.G.R. E: 434989 N: 399884

TOP OF 3NO. TEF MULTIBAND
ANTENNAS +14.90m AGL

U/S OF 3NO. TEF MULTIBAND
ANTENNAS +13.50m AGL

TOP OF POLE
+15.0m AGL

TOP OF 3NO. VODAFONE MULTIBAND
ANTENNAS +13.03m AGL

U/S OF 3NO. VODAFONE MULTIBAND
ANTENNAS +11.63m AGL

EXISTING 1.0M HIGH STEEL RAILINGS
ACROSS BRIDGE

EXISTING 4.0M HIGH TREE ON
EMBANKMENT

EXISTING TEF 12.5m HIGH HUTCHINSON
ENGINEERING REPLICA TELEGRAPH POLE
TO BE REMOVED AND REPLACED WITH
PROPOSED TEF/VF 15.0M HIGH
HUTCHINSON ENGINEERING JUPITER 822
C/W 540MM DIA SHROUD ON EXISTING
ROOT FOUNDATION

EXISTING TEF CANNON TYPE D CABINET
ON ROOT FOUNDATION

EXISTING ARMCO BARRIER

EXISTING ROAD SIGN

EXISTING TEF ALIFABS LANCASTER
CABINET ON ROOT FOUNDATION

PROPOSED VF NORTEL iBTS CABINET ON
ROOT FOUNDATION

PROPOSED VF ERICSSON RBS2106
CABINET ON ROOT FOUNDATION

PROPOSED TEF/VF ALIFABS METER
CABINET ON ROOT FOUNDATION

EXISTING 850MM HIGH DRY
STONE WALL

G.L.

PROPOSED TEF/VF ALIFABS TSC CABINET
ON ROOT FOUNDATION

PROPOSED NORTH WEST ELEVATION (1:100)

NOTES:

ALL WORK UNDERTAKEN ON HIGHWAYS LAND TO BE DONE
IN ACCORDANCE WITH THE NEW ROADS & STREETWORKS
ACT 1991. (C.22)

THE PROPOSED COLUMN LOCATION SHOWN ON THIS
DRAWING IS SUBJECT TO THE RECEIPT OF STATUTORY
AUTHORITY SEARCHES, A CAT SCAN AND A TRIAL DIG OF
THE PROPOSED COLUMN LOCATION.

THE FINAL COLUMN LOCATION IS TO BE DETERMINED BY
MONO CONSULTANTS BASED ON THE ABOVE INFORMATION
USING THE RELEVANT STATUTORY AUTHORITY GUIDELINES

REV	MODIFICATION	BY	CH	DATE
A	Issued for Approval	RW	AB	18.03.14

mono #

MONO CONSULTANTS LIMITED
No. 58 Cygnet Court
Timothy's Bridge Road
Stratford-upon-Avon
Warwickshire
CV37 9NW
t. 44 (0)1789 206500
f. 44 (0)1789 206529
www.monoconsultants.com

O₂
CTIL

Cell Name

TEF NTQ - TANKERSLEY LANE SW

Cell ID No

CTIL	Host	Sharer
(CTIL)115136_1	(TEF) 037374	(VF) 86791

Site Address / Contact Details

TANKERSLEY LANE
HOYLAND
BARNESLEY
SOUTH YORKSHIRE
S74 0DT

Drawing Title: PROPOSED SITE ELEVATION

Purpose of issue: PLANNING

Drawing Number: 302

Scale:	As Shown	Drawn:	RW	Date:	18.03.14	Issue:	A
Checked:	N.D	Date:	18.03.14	Approved:	AB	Date:	18.03.14