



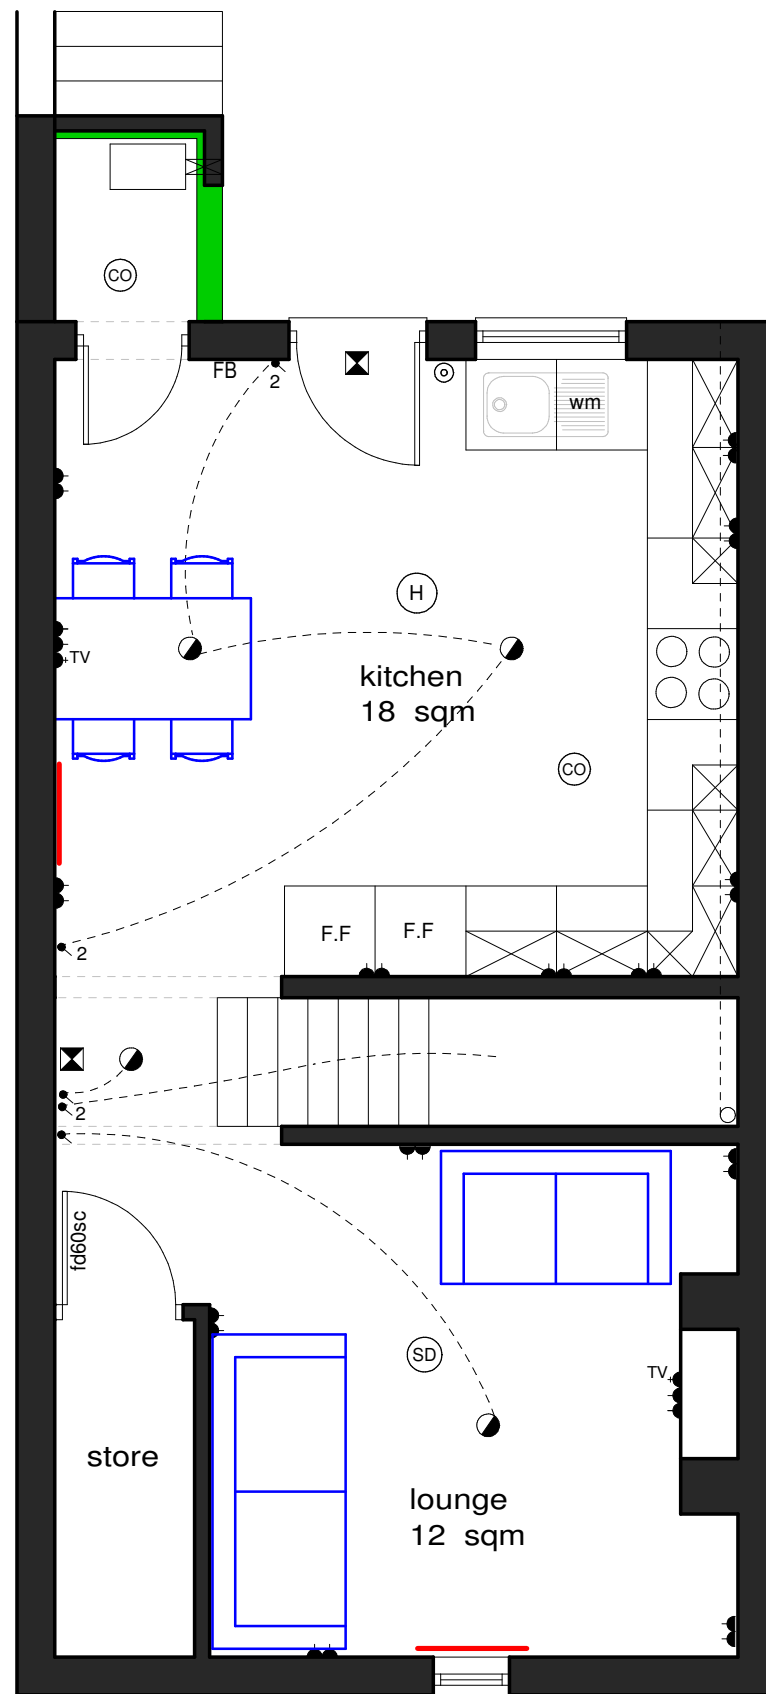

proposed basement plan

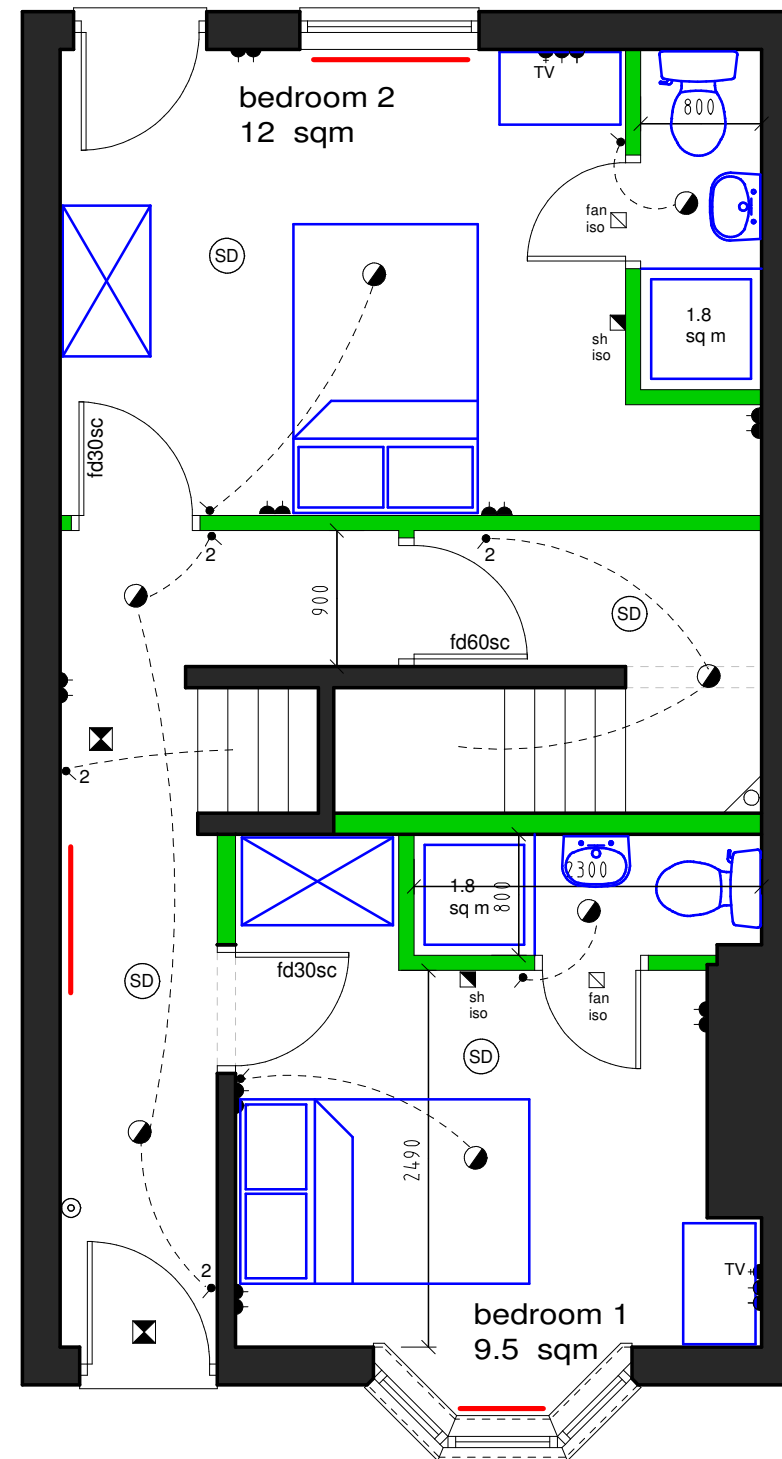

proposed ground floor plan

DPJ INVESTMENTS GROUP

4 SPENCER STREET
BARNSELY
S70 1QX

EXISTING PLANS SHEET 1 OF 2

scale	date	drawn	checked
1:50 @ A3	Apr 21	PB	
drawing no			revision
21 - 028 - 5			

C3 Architecture Planning
& Design Ltd

Tel 07963 686613
web www.c3planninganddesign.co.uk
email info@c3planninganddesign.co.uk