



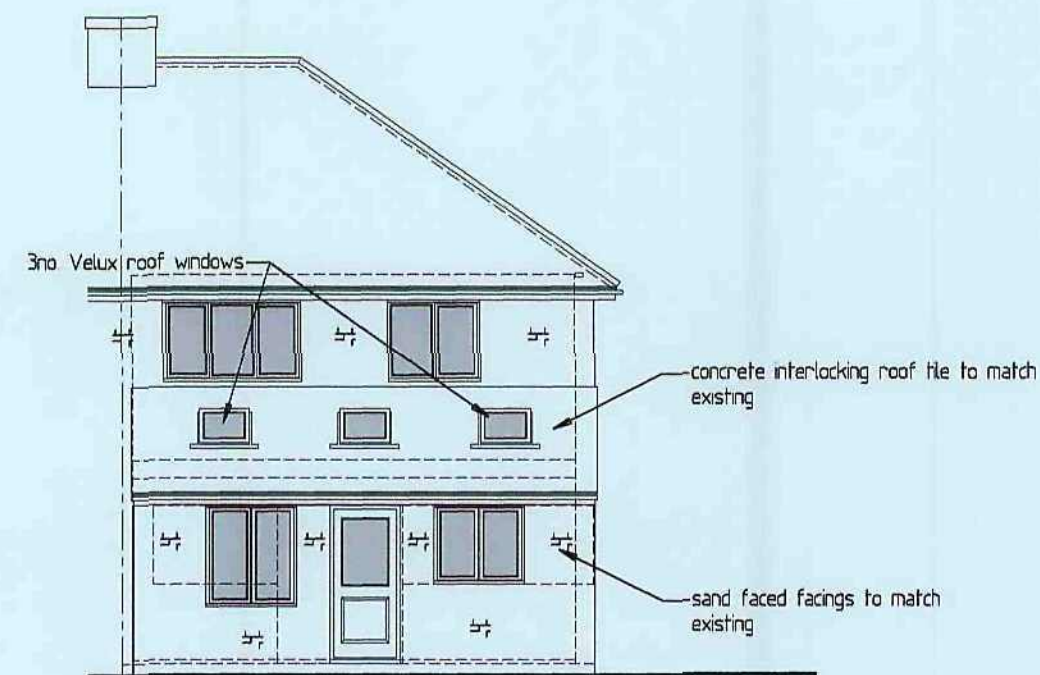


REAR ELEVATION

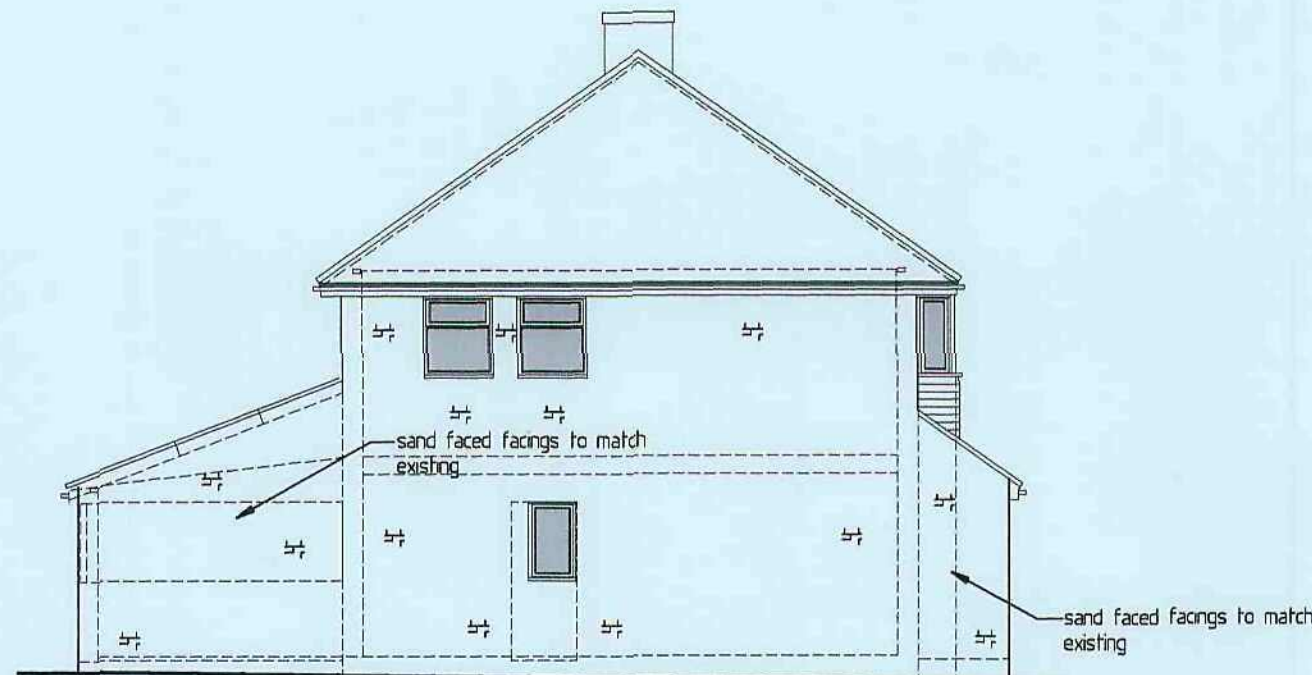


SIDE ELEVATION




REAR ELEVATION

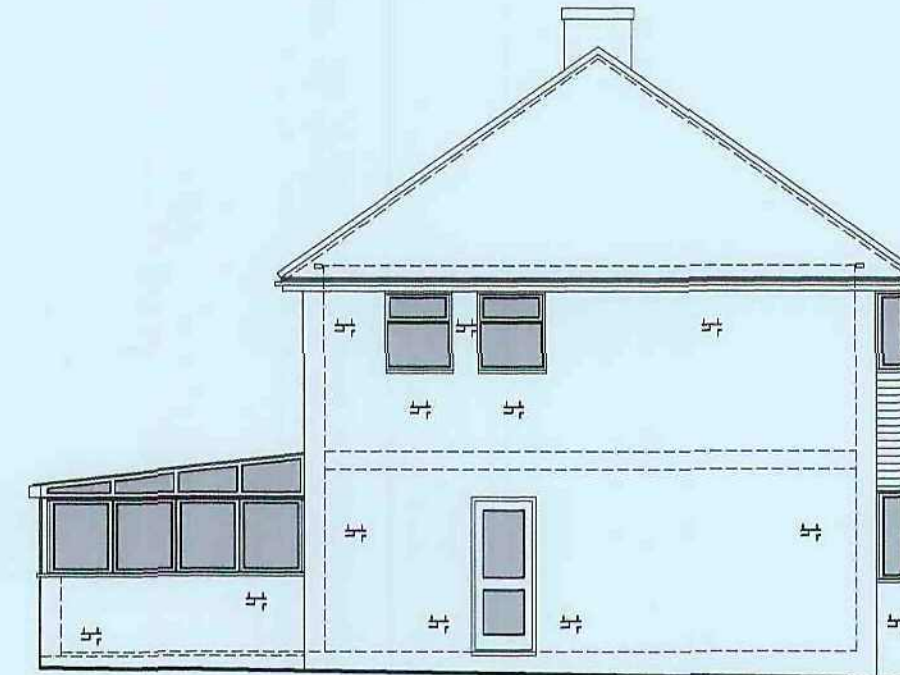


SIDE ELEVATION

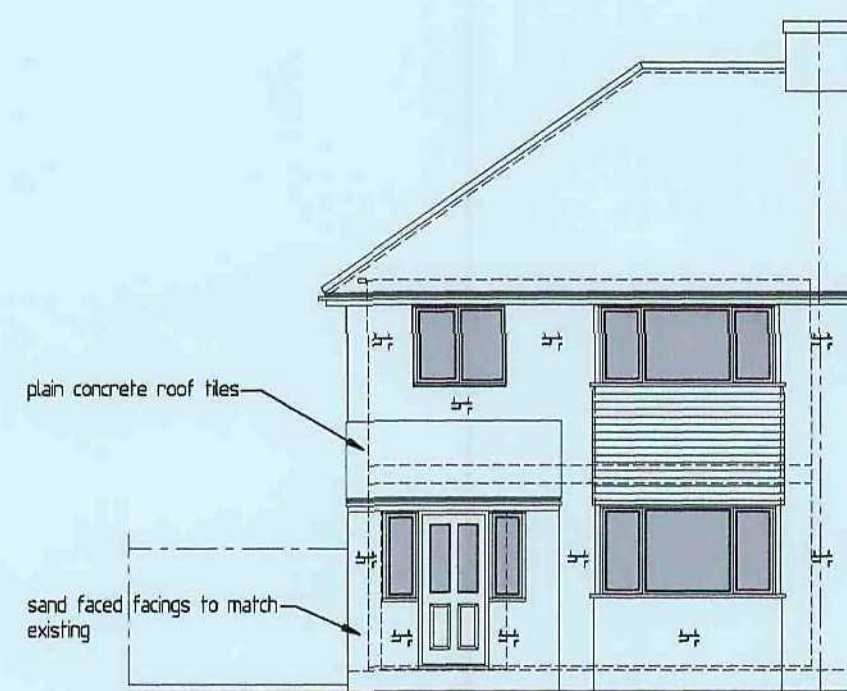


FRONT ELEVATION(PROPOSED)

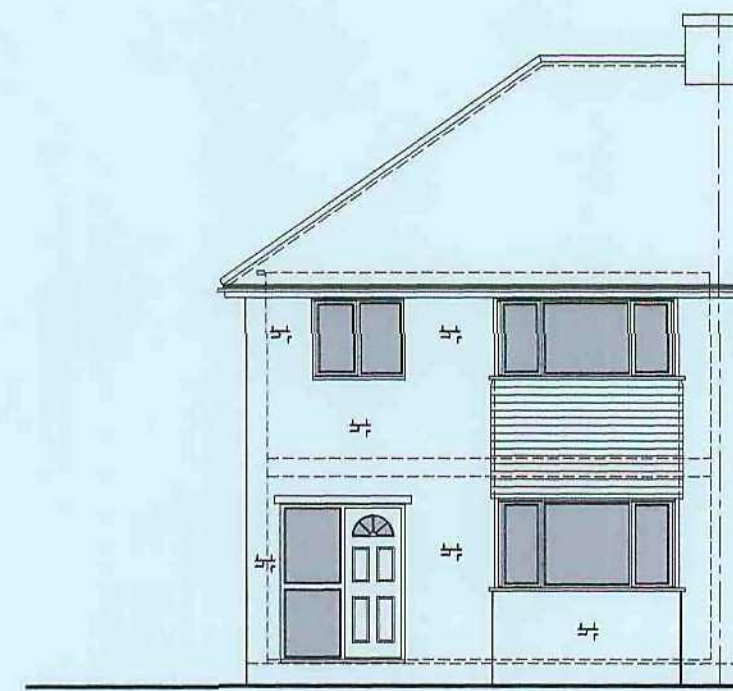


FRONT ELEVATION(EXISTING)

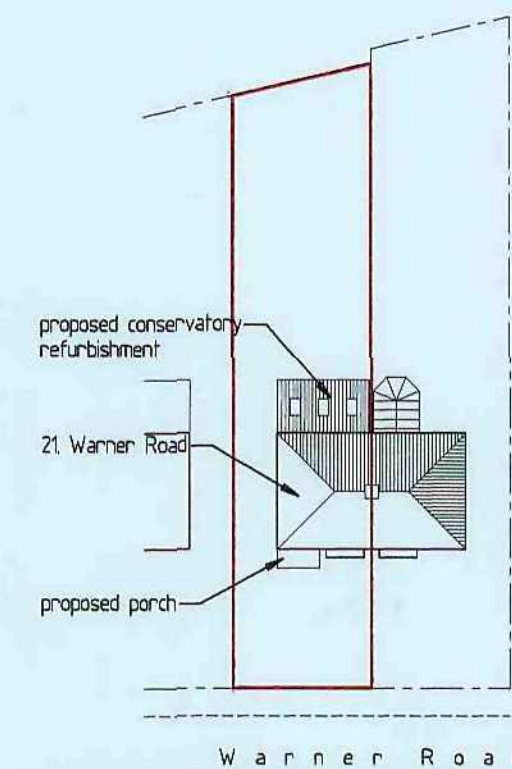


SITE PLAN
Scale 1:500

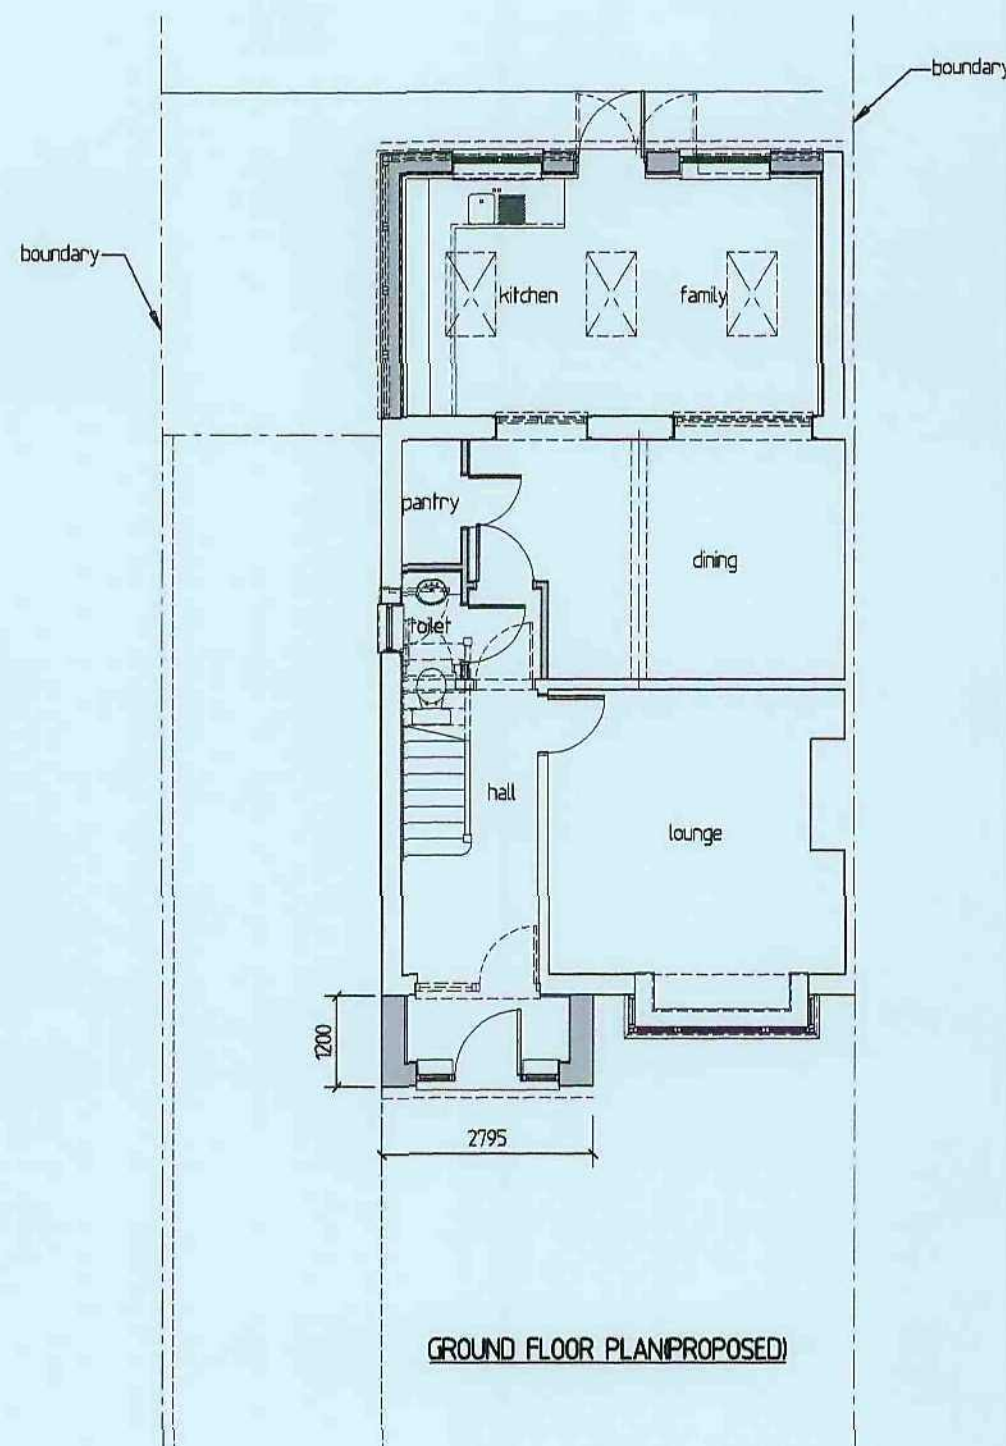


GROUND FLOOR PLAN(PROPOSED)

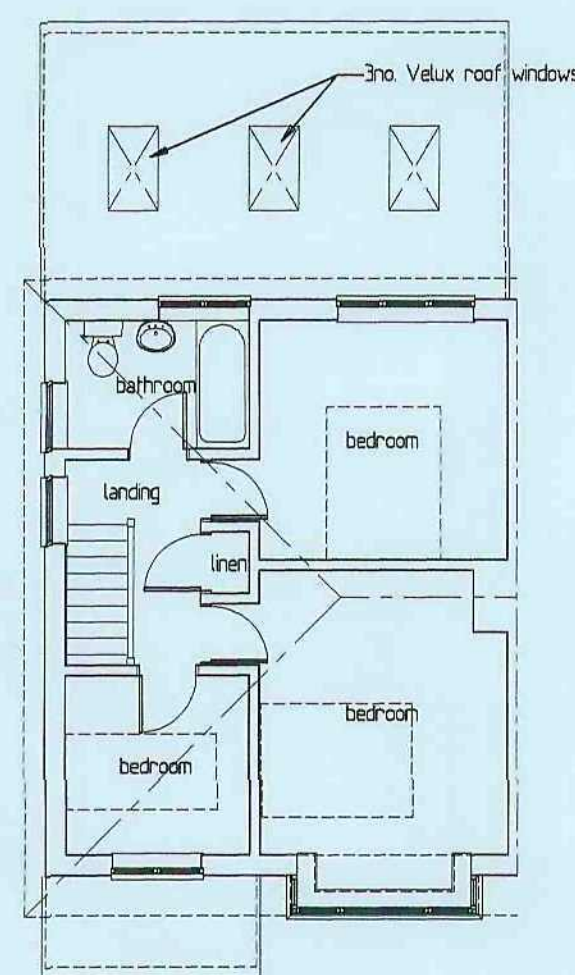


FIRST FLOOR PLAN

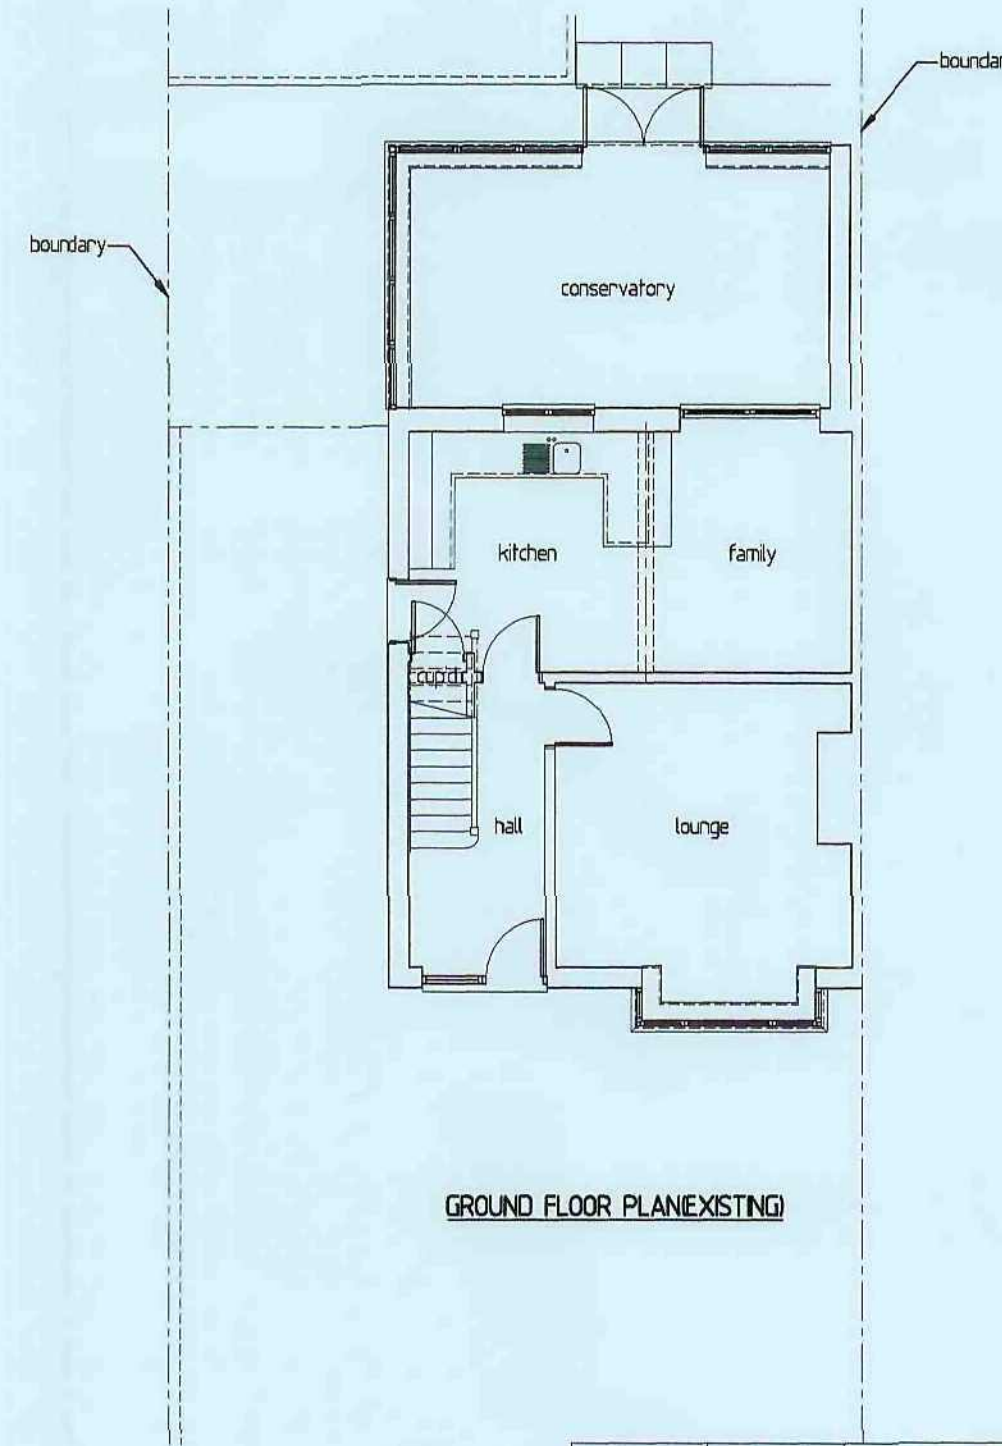

GROUND FLOOR PLAN(EXISTING)

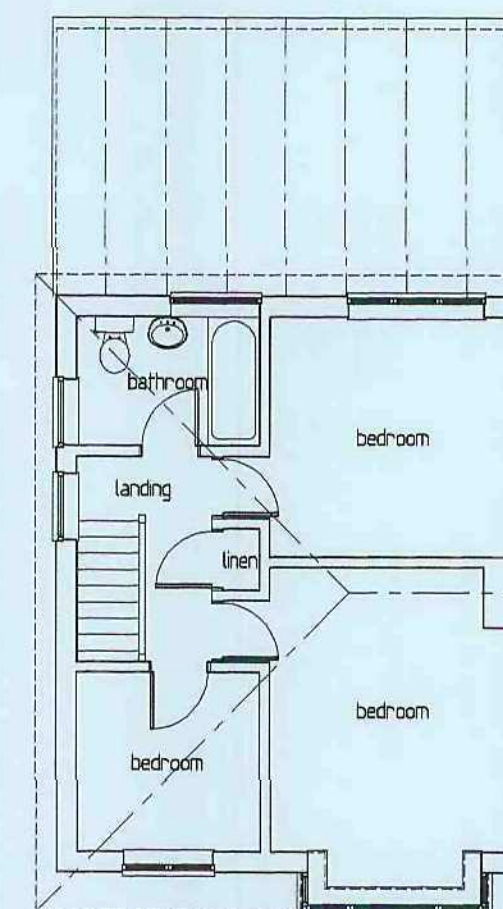

FIRST FLOOR PLAN

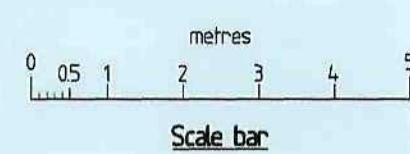

Revision	Date	Remarks

MARTYN COX ASSOCIATES
Lower Farm Cottage, Upton Road, Upton
Aylesbury, Bucks. HP17 8UA
tel.no. 01296 749966 mobile 07590 849989
e-mail: martin.cox@btconnect.com

Contract
PROPOSED PORCH AND CONSERVATORY
REFURBISHMENT
21 WARNER ROAD
PODMOOR
BARNSELY
Client MR & MRS. R. YUJELL

Drawing Title
FLOOR PLANS AND ELEVATIONS
(PROPOSED AND EXISTING)
Scale 1:100 Date December '10 Drawn mc
Dwg. No. 101-p/01 Rev.

- NOTES
1. All dimensions are to be checked on site prior to the commencement of work and any discrepancy is to be reported to the construction manager before construction.
 2. All work is to comply with the current Building Regulations and allied legislation.
 3. All contractors and sub-contractors must ensure that they have the latest issue of this drawing and related details before the commencement of work on site.
 4. All materials are to be used and installed in strict compliance with the relevant manufacturers instructions and recommendations.
 5. All works on site managed and implemented as a result of the designs indicated on this drawing are to be given full consideration for compliance with the Health and Safety (CDM) Regulations in respect of Design and Implementation on site and no works are to be undertaken if it is considered that compliance with the CDM Regulations cannot be achieved.
 6. This drawing is not to be scaled.
 7. All dimensions shown in millimetres.

