
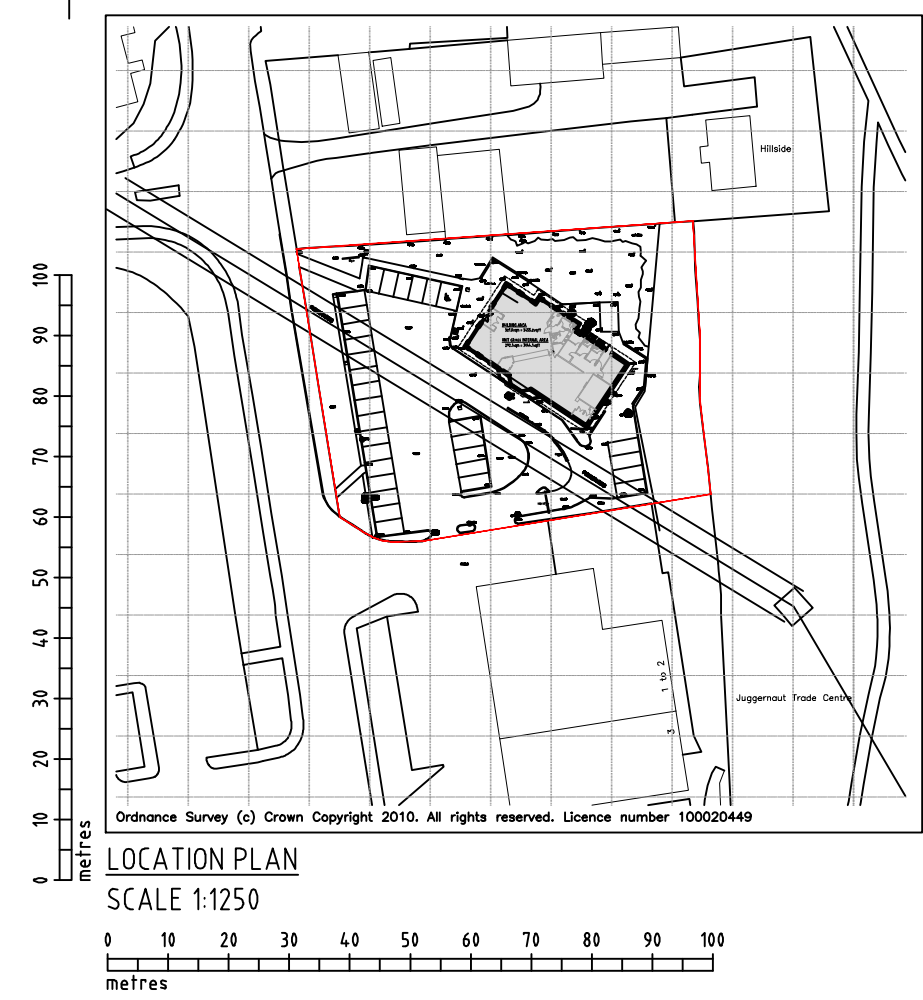


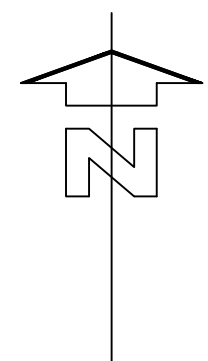


NOTES

This drawing and all the information shown is the property of architect ltd. and shall not be copied whole, or in part, or used for any other purpose without written permission of the company.

ALL DIMENSIONS TO BE CHECKED ON SITE.

DO NOT SCALE FROM THIS DRAWING EXCEPT FOR THE PURPOSES OF LOCAL AUTHORITY PLANNING

REV No	DATE	DESCRIPTION

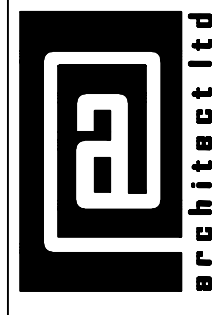

rip on house
suite 7
35 station lane
hornchurch
essex rm12 6jl

tel.: 01708 477888
fax: 0708 223 4830
e : office@architectltd.uk
web: www.architectltd.uk



Client

QFM

Job Title

DT Restaurant Barnsley
Wakefield Road, Barnsley,
South Yorkshire, S71 1NG

Drawing Title

Existing Site Plan

Scale 1:500, 1:1250	Sheet size A3
Date Jan 2011	Drn. by @
Drg. No. 10.0080. X01	Rev.

