


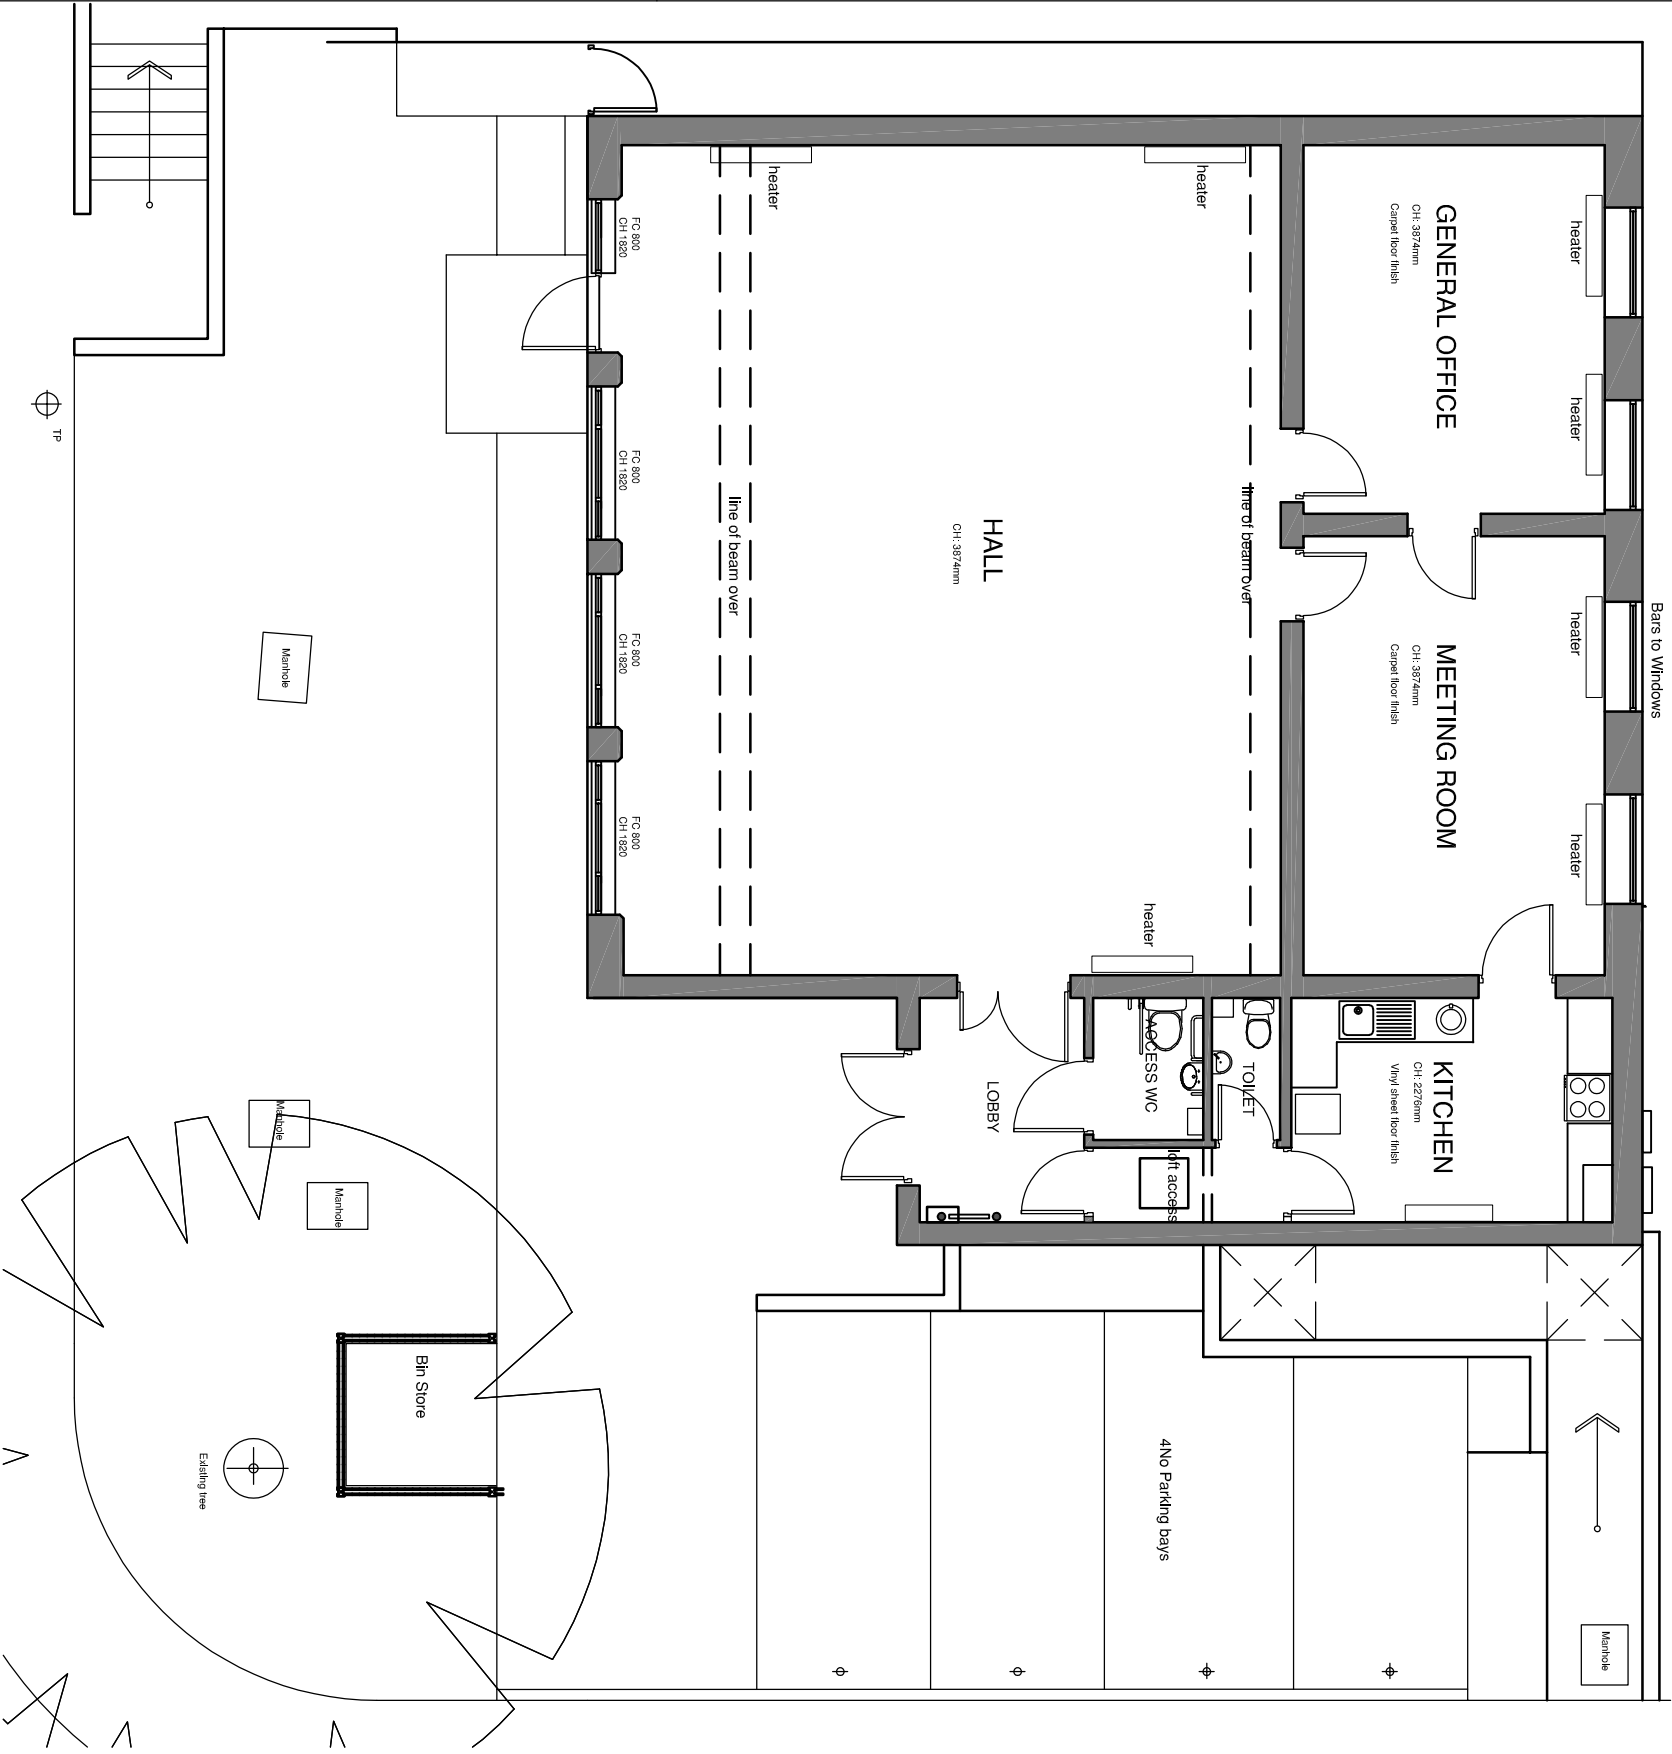

GROUND FLOOR PLAN AS EXISTING


THIS DRAWING IS PRODUCED FOR USE IN THIS PROJECT ONLY AND MAY NOT BE USED FOR ANY OTHER PURPOSE. NPS PROPERTY CONSULTANTS LTD ACCEPT NO LIABILITY FOR THE USE OF THIS DRAWING OTHER THAN THE PURPOSE FOR WHICH IT WAS INTENDED IN CONNECTION WITH THIS PROJECT AS RECORDED IN THE PURPOSE FOR ISSUE AND FILE STATUS CODE.

THIS DRAWING MAY NOT BE REPRODUCED IN ANY FORM WITHOUT PRIOR WRITTEN AGREEMENT OF NPS PROPERTY CONSULTANTS LTD.

© CROWN COPYRIGHT AND DATABASE RIGHTS 2020 ORDNANCE SURVEY LICENCE NUMBER 100022264

ORIGINAL
SHEET SIZE
A3

PLANNING ISSUE					CLIENT				
P2					BERNESLAI HOMES				
COMMENT					PROJECT				
REV	DRAWN	DATE	CHECKED	DATE	PROPOSED ALTERATIONS TO PROSPECT HOUSE, BARNSLEY				

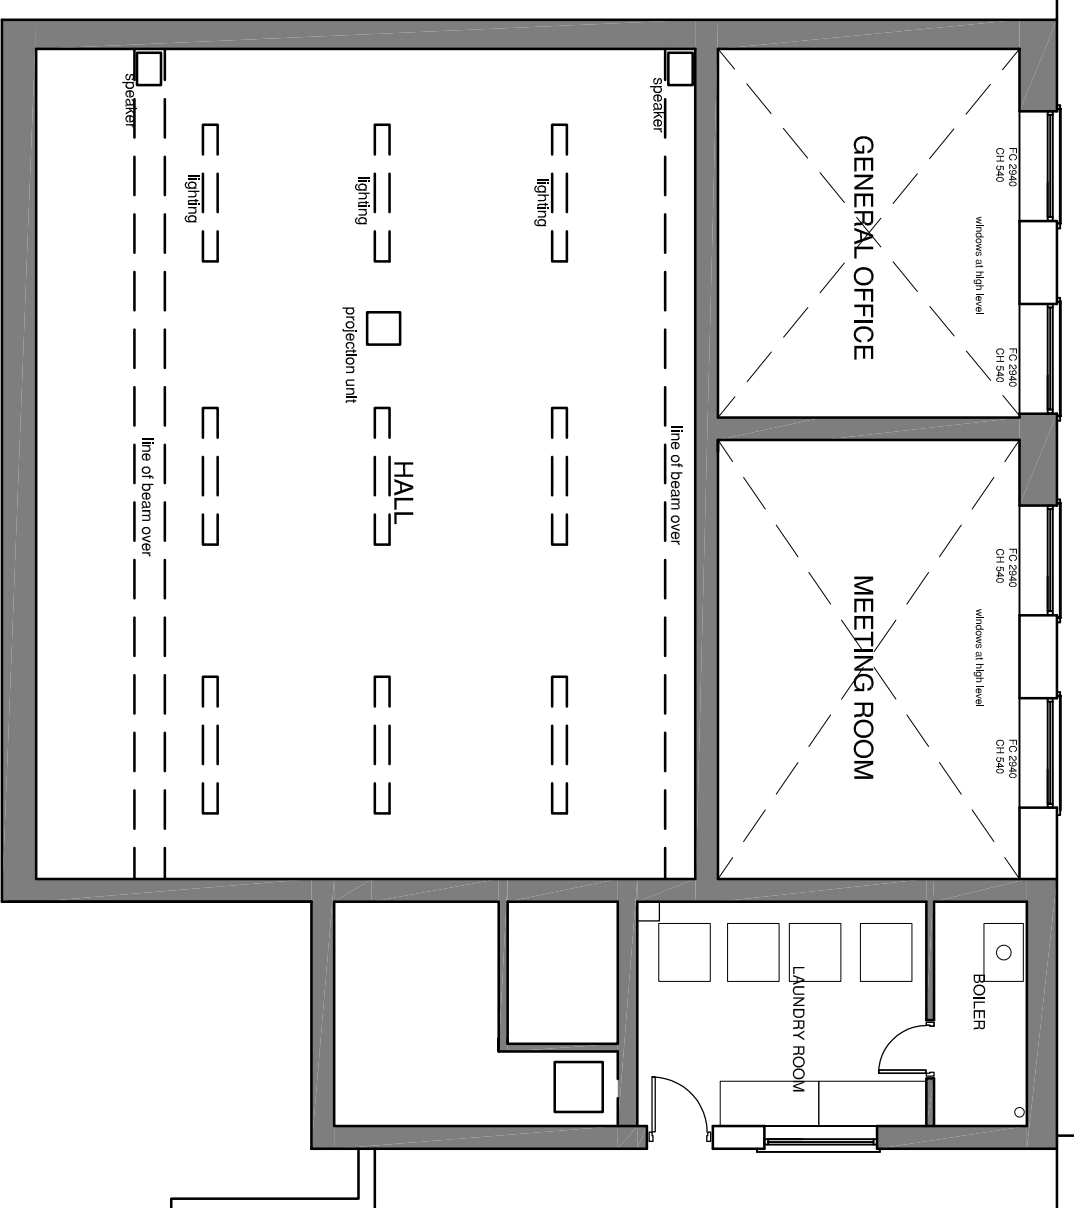

UPPER FLOOR PLAN AS EXISTING

FLOOR PLANS AS EXISTING

TITLE				
FLOOR PLANS AS EXISTING				



NPS Barnsley Ltd
Gateway Plaza, Sackville St, Barnsley, South Yorkshire, S70 2RD,
Tel: 01226 774605; Email: barnsley@nps.co.uk
web:www.nps.co.uk

SCALES		DISCIPLINE		PROJECT NUMBER	
1:100	Arch			19-1-100687	
DRAWING NUMBER					REV CODE
NPS-XX-P-00-DR-A-110					P 2
STATUS CODE		PURPOSE OF ISSUE		DRAWN	
S2		PLANNING APPROVAL		GY	