


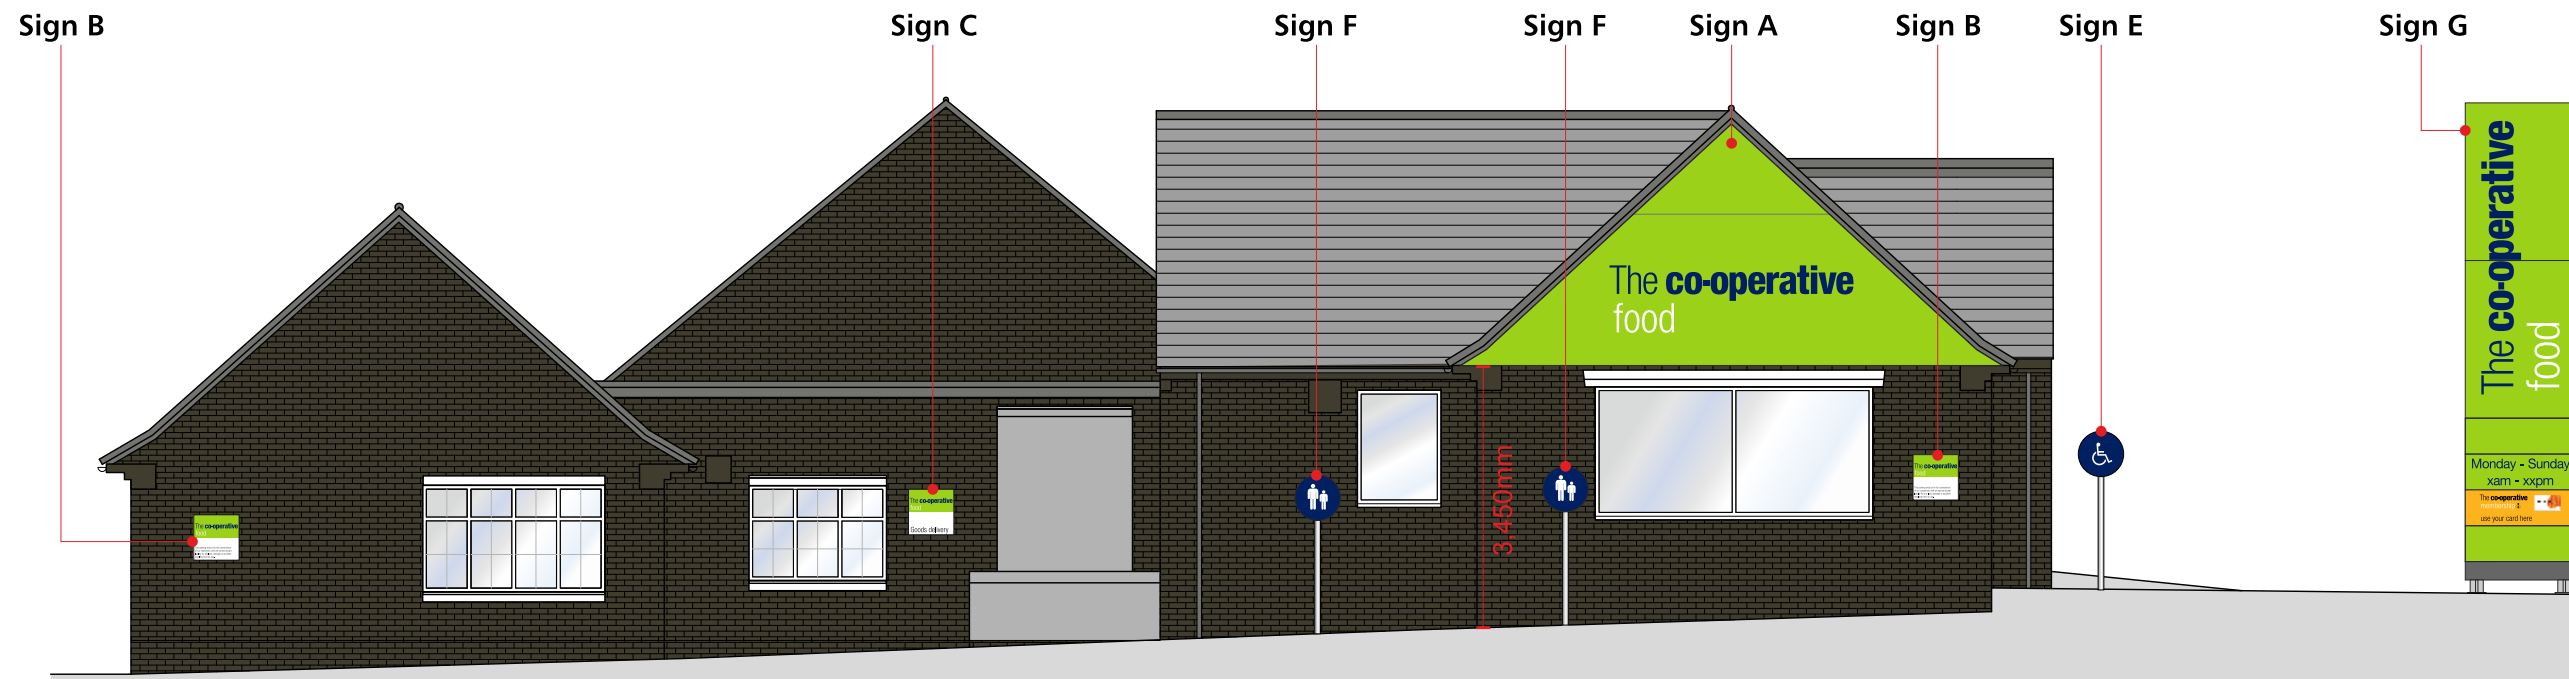


Side Elevation - scale 1:100




Sign A - scale 1:75
Moulded letter height 284mm - M4
Internally Illuminated
ALL SIZES APPROX. AND T.B.C.

**Section A:
The Co-operative letters**

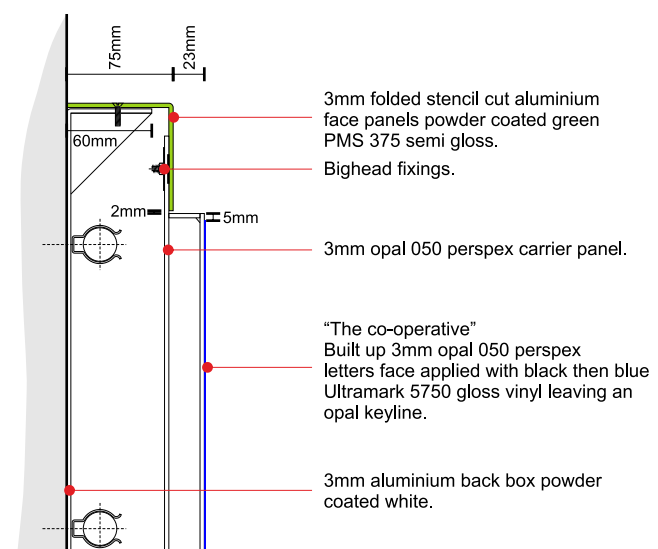

**Section B
Food letters**

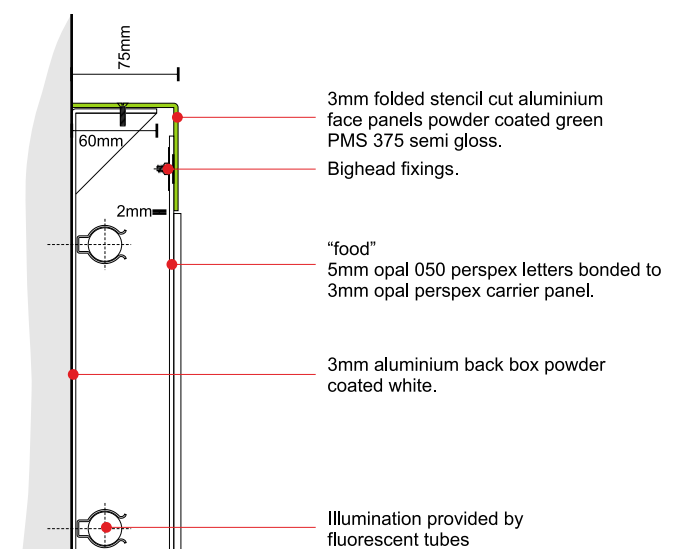



Sign B - scale 1:20

Wall mounted sign.

600 x 600mm flat cut aluminium panel finished green Pantone 375 and face decorated with vinyl graphics. Face fixed.

Non illuminated.




Sign C - scale 1:20

Wall mounted sign.

600 x 600mm flat cut aluminium panel finished green Pantone 375 and face decorated with vinyl graphics. Face fixed.

Non illuminated.

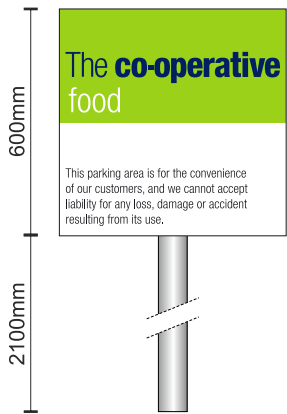


Sign D - scale 1:20

Single sided sign.

600 x 600mm flat cut aluminium panel finished green Pantone 375 and face decorated with vinyl graphics. Panel fitted to a 76mm Dia. galvanised steel post using Signfix channel. Post fitted below ground level.

Non illuminated.

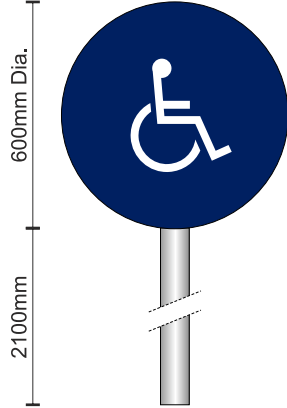


Sign E - scale 1:20

1no. Single sided sign.

600mm Dia. flat cut aluminium panel finished blue Pantone 2757 and face decorated with white vinyl graphics. Panel fitted to a 76mm Dia. galvanised steel post using Signfix channel. Post fitted below ground level.

Non illuminated.

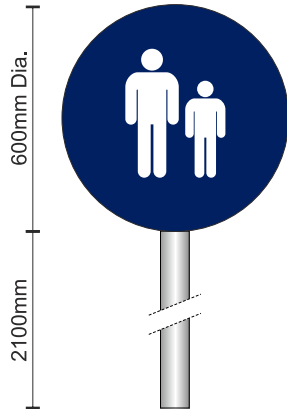


Sign F - scale 1:20

1no. Single sided sign.

600mm Dia. flat cut aluminium panel finished blue Pantone 2757 and face decorated with white vinyl graphics. Panel fitted to a 76mm Dia. galvanised steel post using Signfix channel. Post fitted below ground level.

Non illuminated.

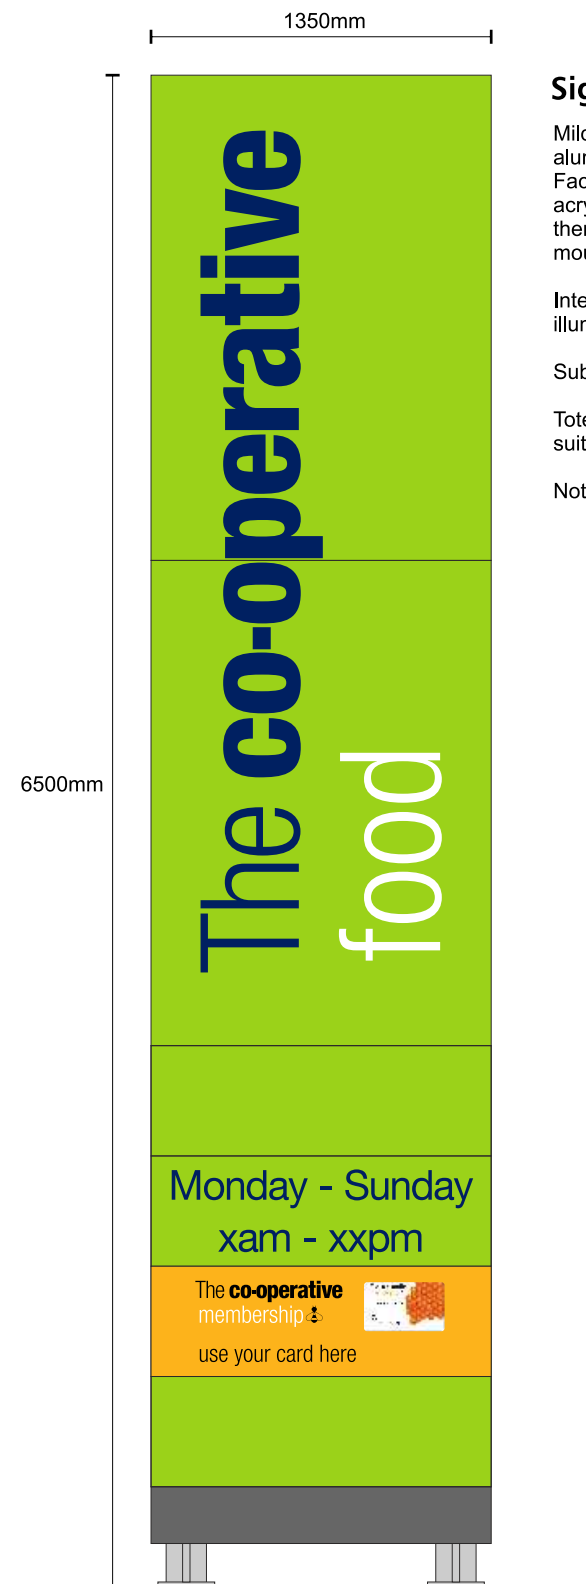

Sign G - scale 1:30

Mild steel framework, clad with folded aluminium panels finished Pantone 375. Face panels stencil cut with backed up acrylic reading "The co-operative food", then "co-operative" fitted with stood off moulded letters.

Internally illuminated by means of white LED's, illuminating "The co-operative food" only.

Sub text face applied vinyl graphics.

Totem fitted below ground level in a suitably caged concrete foundation.

Note: 182mm Deep totem.



Sign H

1No. Double sided sign.

600 x 600mm flat cut aluminium panel finished green Pantone 375 and face decorated with vinyl graphics. Panel fitted to a 76mm Dia. galvanised steel post using Signfix channel. Post fitted below ground level. Non illuminated.



Sign I

1No. Double sided sign.

600 x 600mm flat cut aluminium panel finished green Pantone 375 and face decorated with vinyl graphics. Panel fitted to a 76mm Dia. galvanised steel post using Signfix channel. Post fitted below ground level. Non illuminated.




Front Elevation - scale 1:100





Sign J - scale 1:50
 Moulded letter height 199mm - M3
 Internally Illuminated
 ALL SIZES APPROX. AND T.B.C.

**Section A:
The Co-operative letters**

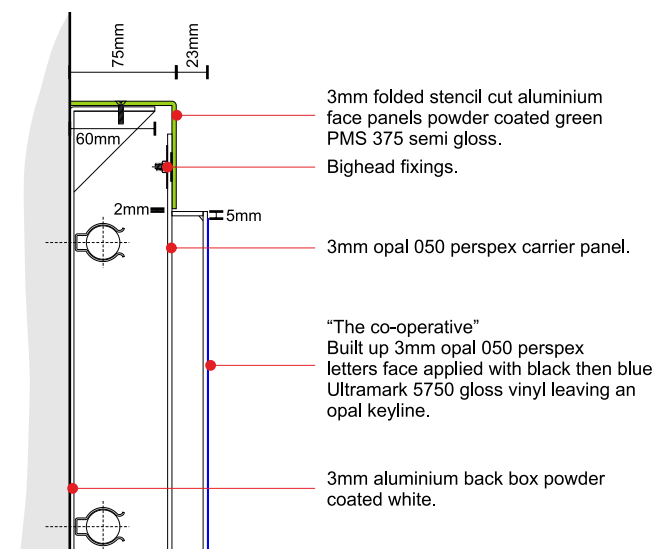

**Section B
Food letters**

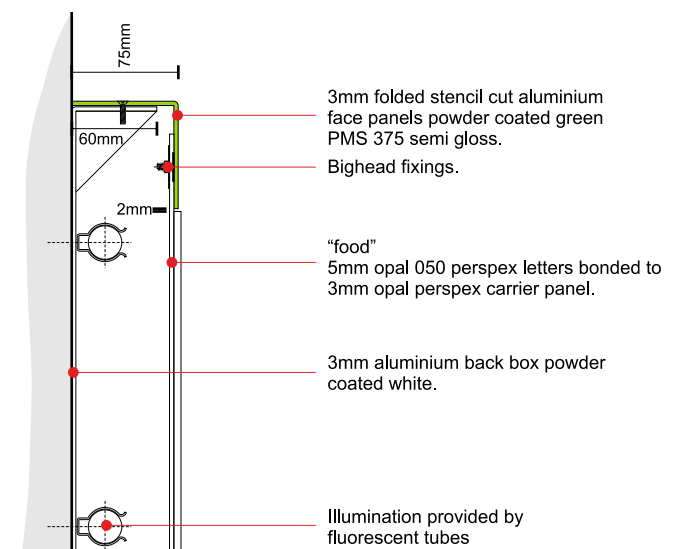

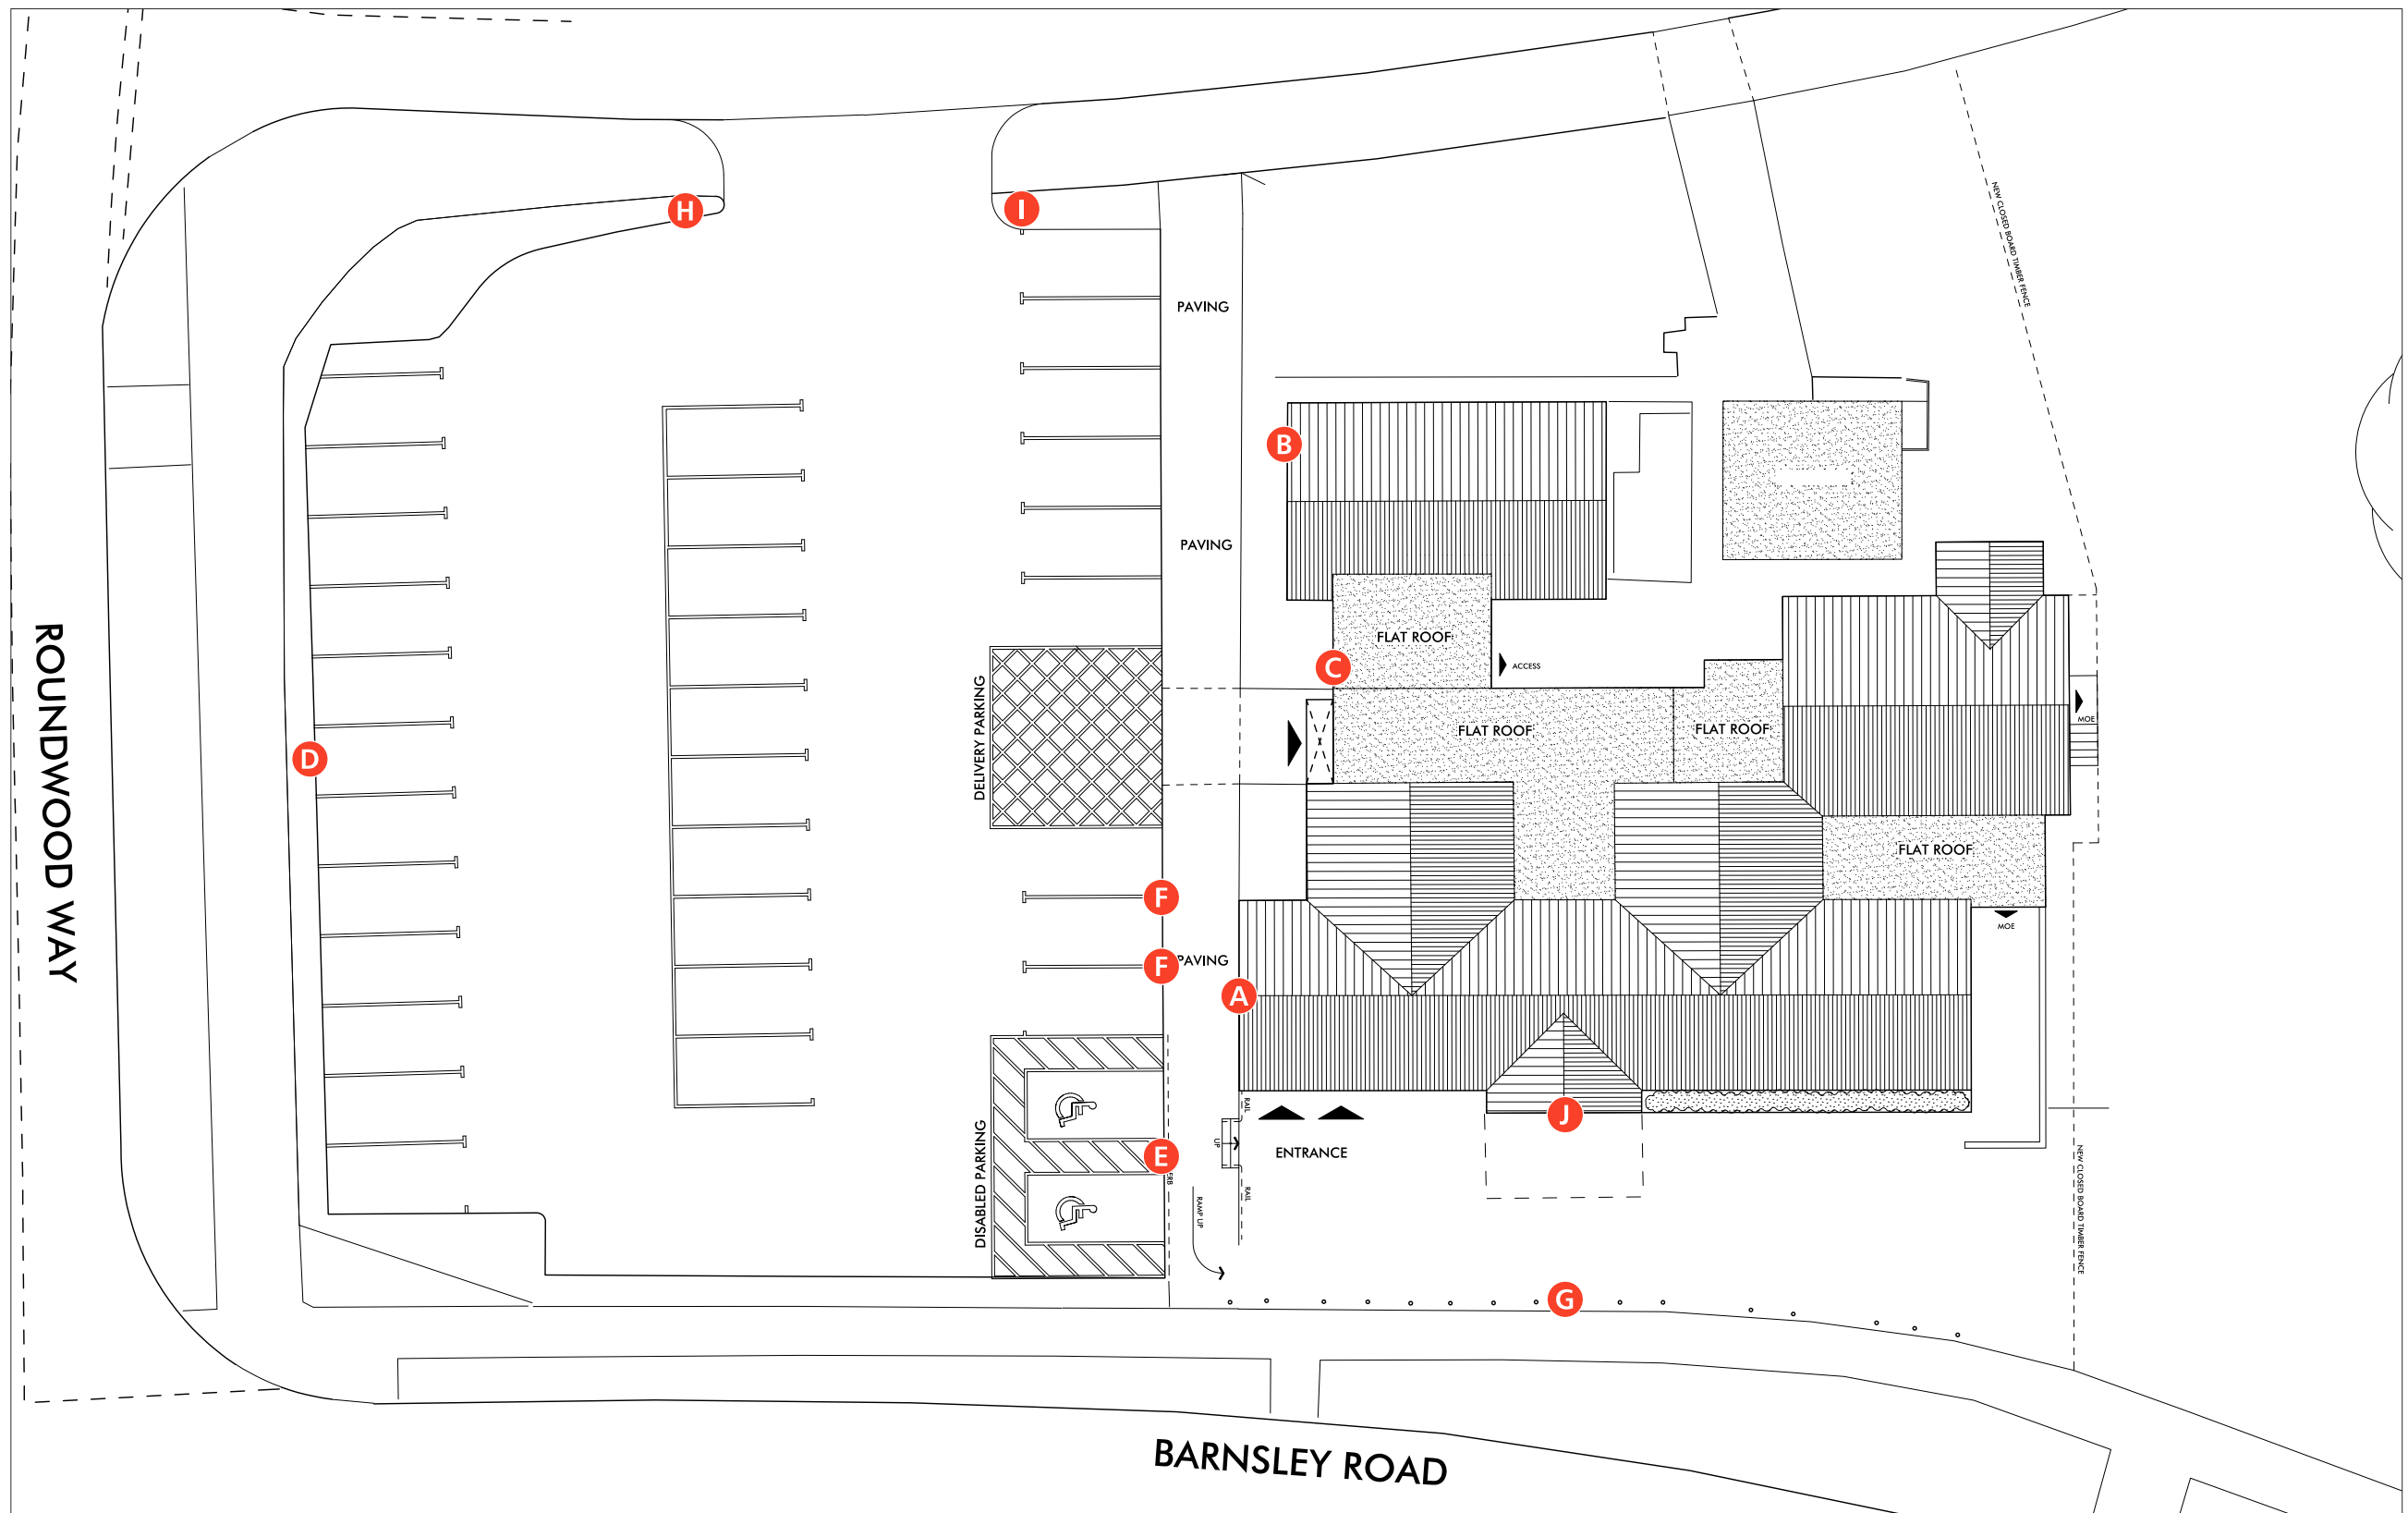

Site Plan