


PROPOSED SITE PLAN

SCALE: 1:500 on A4

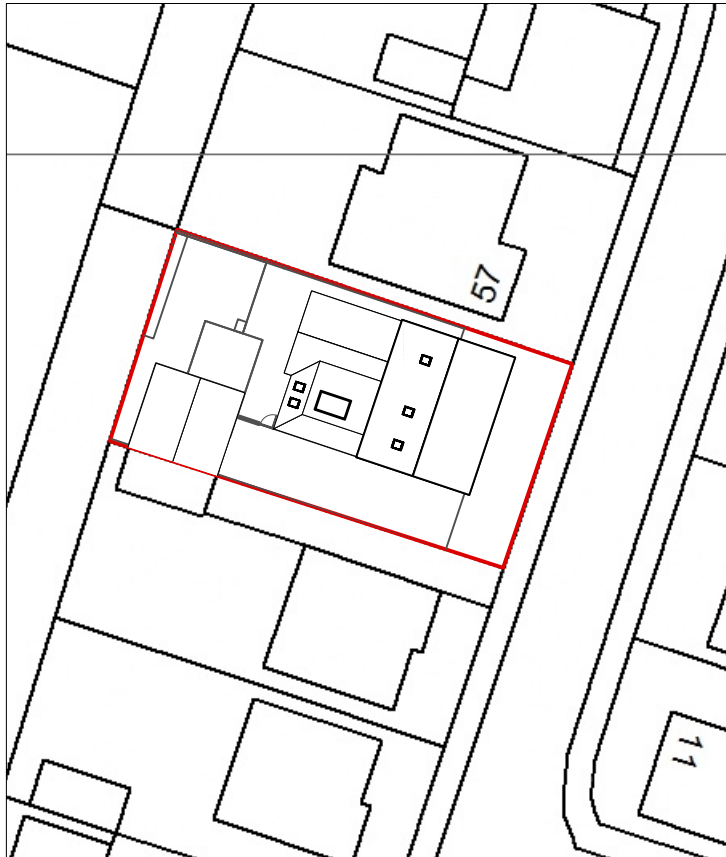

0 20 30 40 50 M

SITE LOCATION PLAN

AREA 2 HA

SCALE: 1:1250 on A4

CENTRE COORDINATES: 425839 , 405182



0 20 30 40 50 M

DO NOT SCALE FROM DRAWINGS.

Client

:

Address

: 55 Church Drive,
Hoylandswaine, S36 7LZ

Project

: 55 Church Drive

Drawing

: Site Location and
Proposed Site Plan



E: rachel@rldmstudio.co.uk
T: 07595603049

Scale

: As Shown @ A4

Date

31/01/2023

Dwg No.

2301-RLDM-ZZ-DR-A-00001

Rev.: P01