




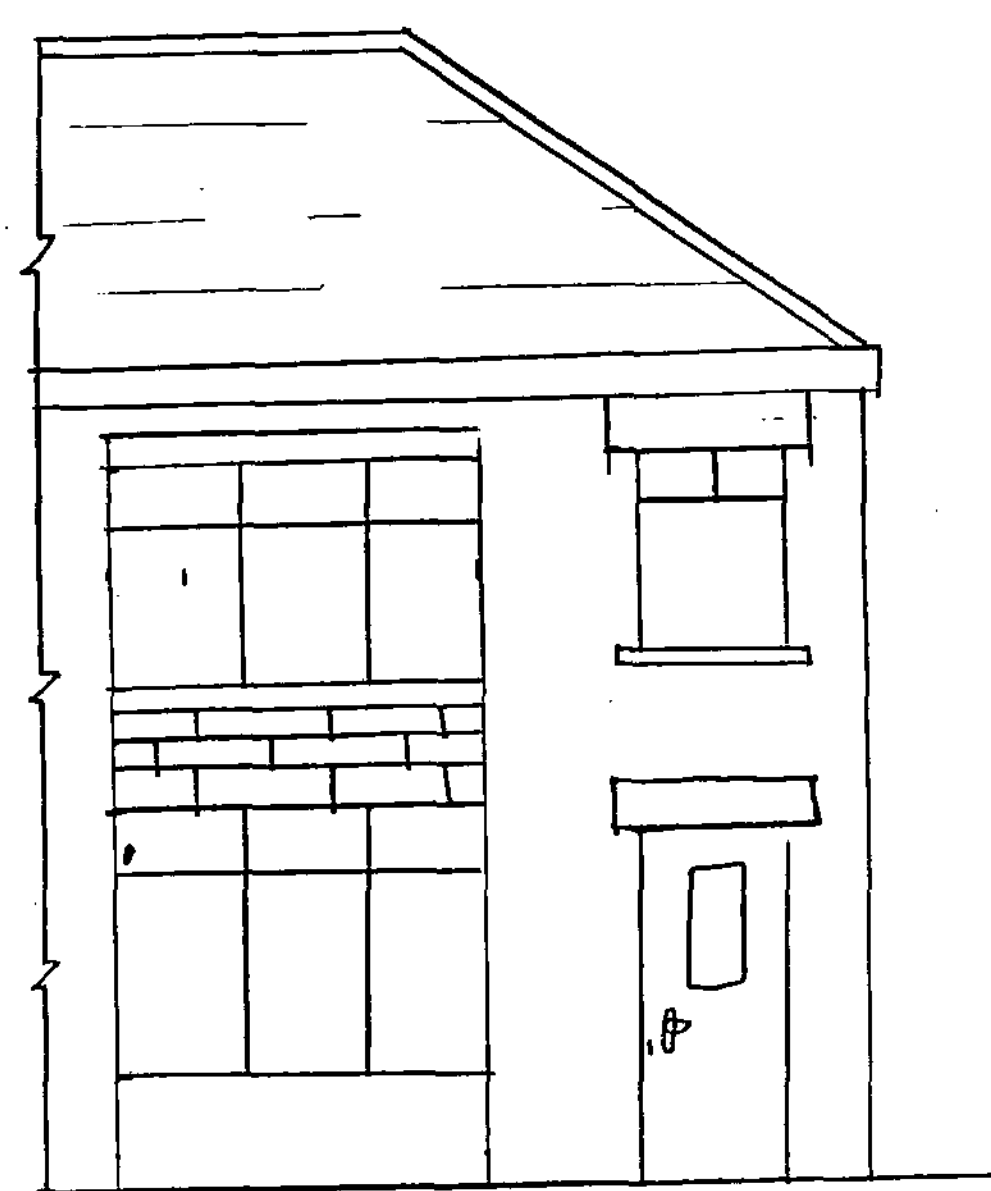


Existing front elevation
Scale 1:50

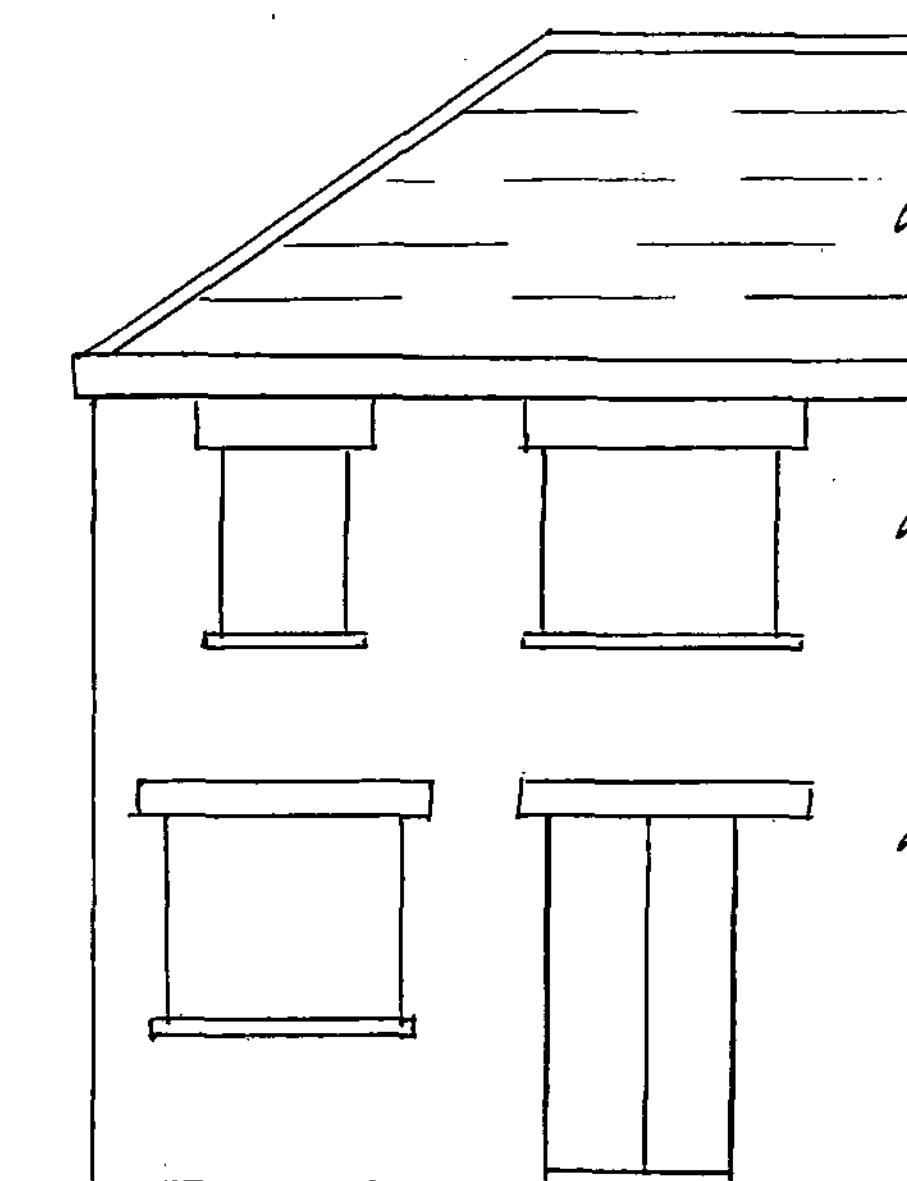


Existing rear elevation

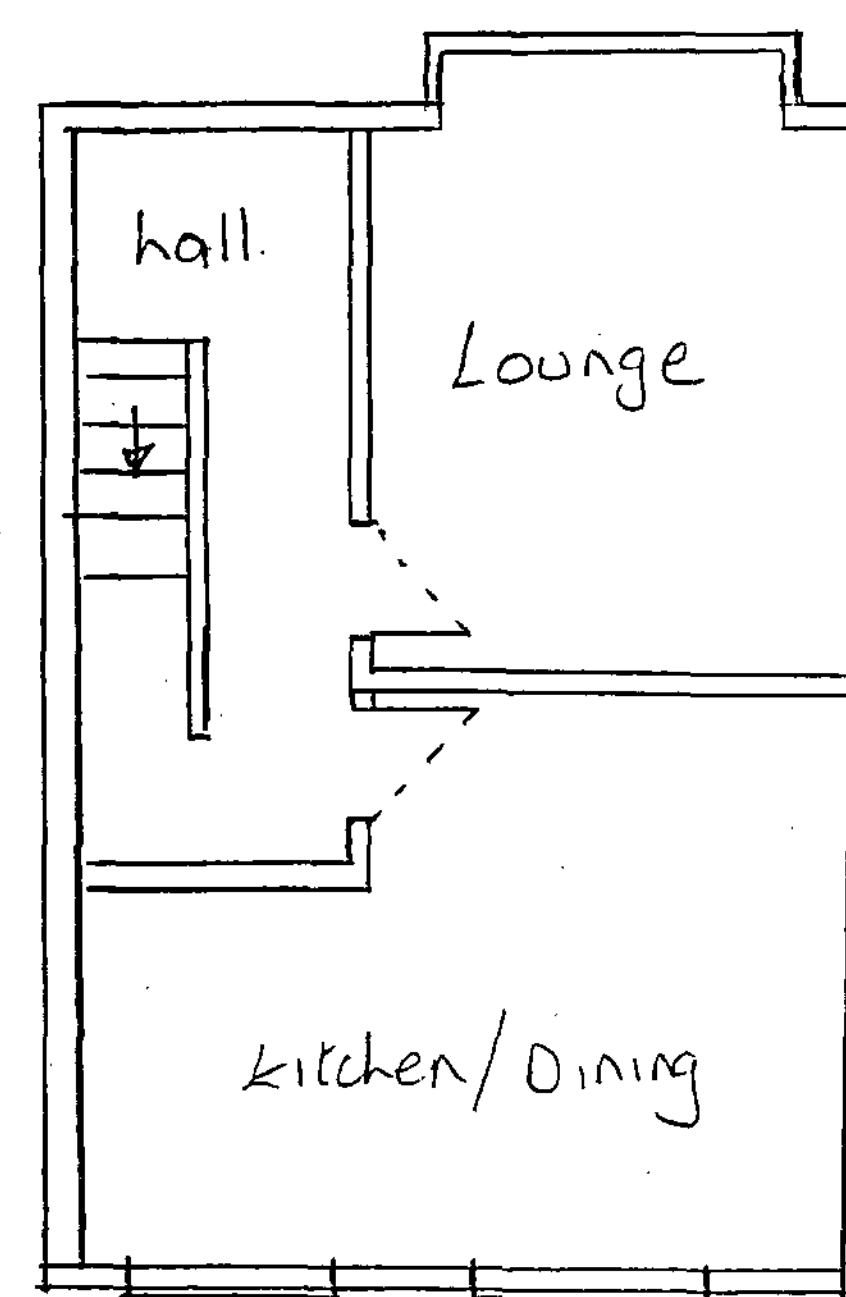


Existing ground floor plan

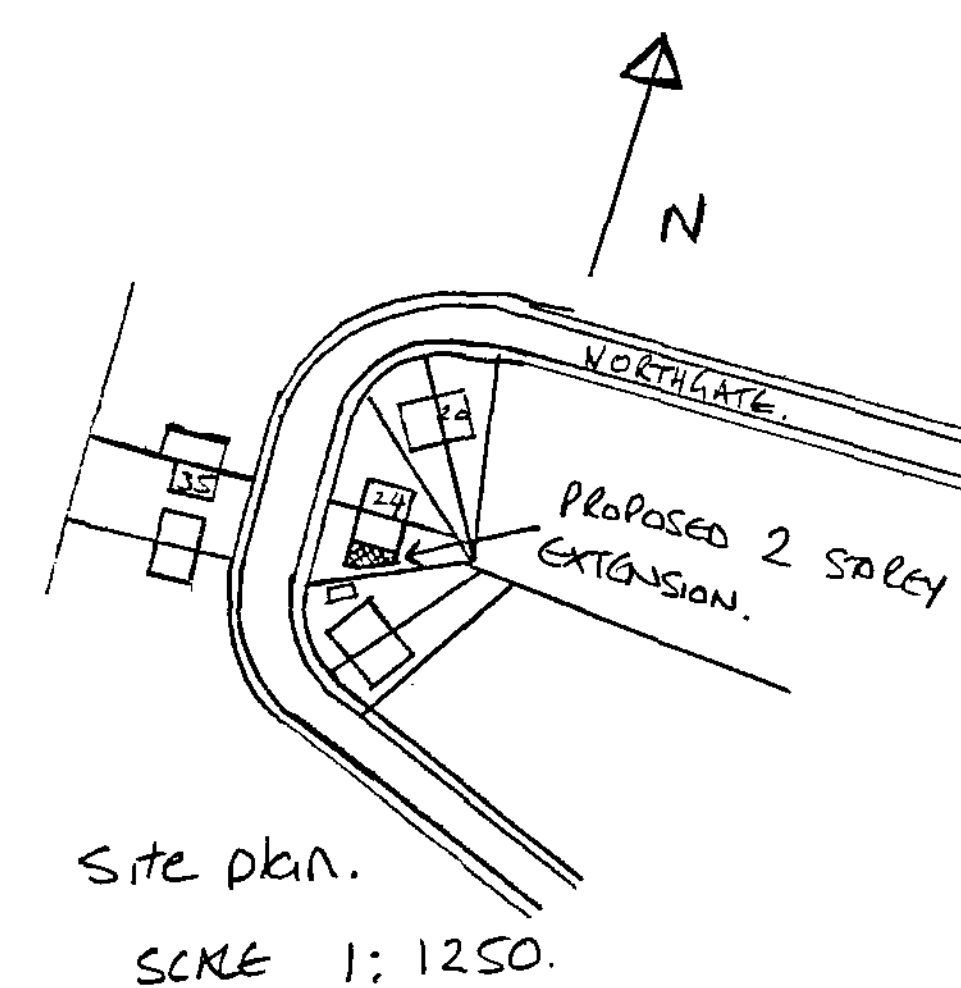

Site plan.
Scale 1:1250.

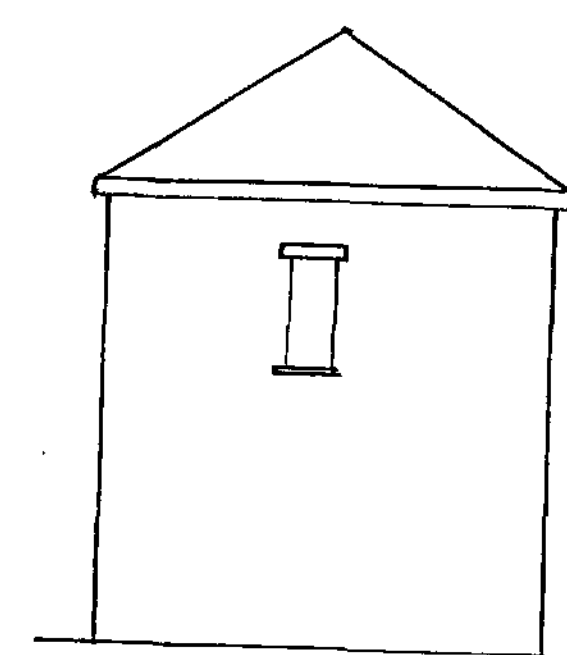

Existing side elevation

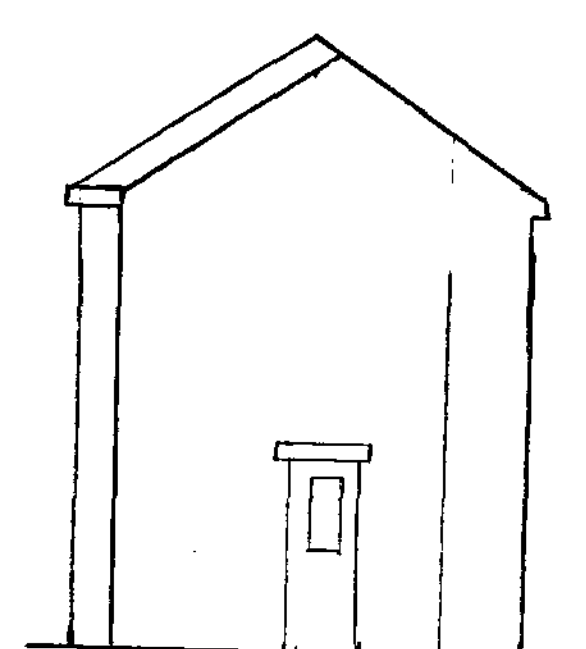

Scale 1:100


Proposed side elevation

Full roof to be re-tiled with
Russell grampian Cottage red or similar.


Gable



Proposed front elevation

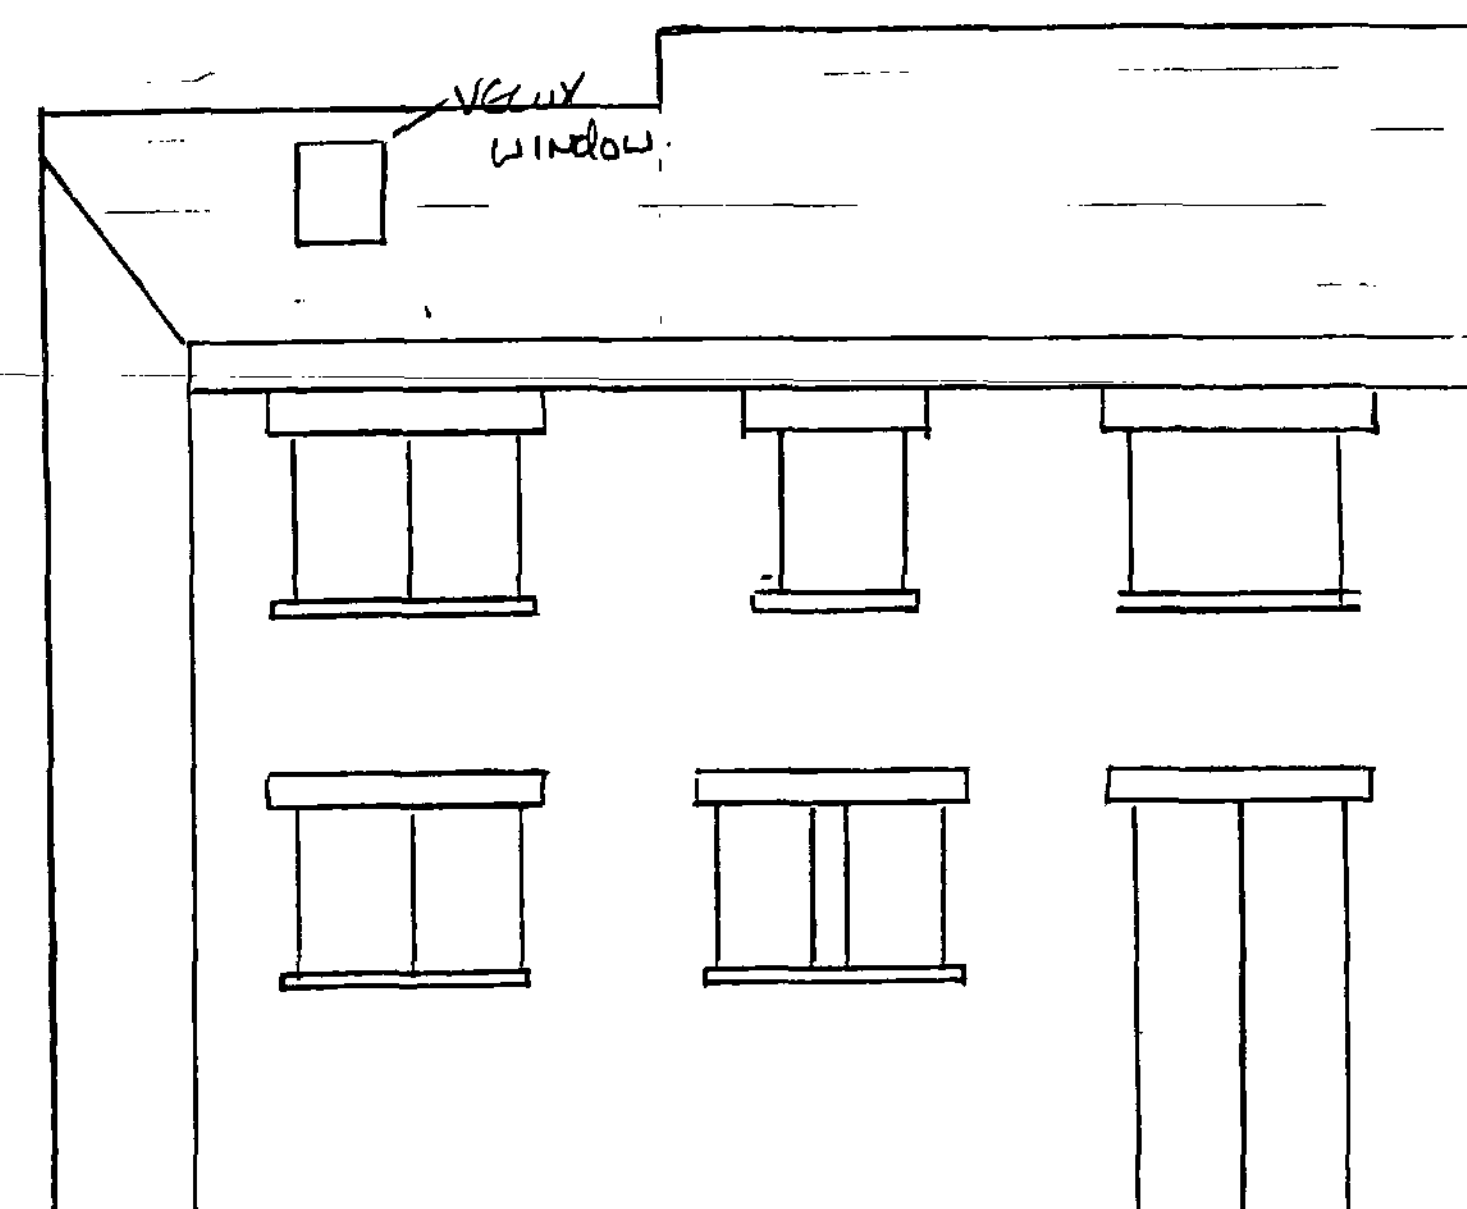

Proposed rear elevation

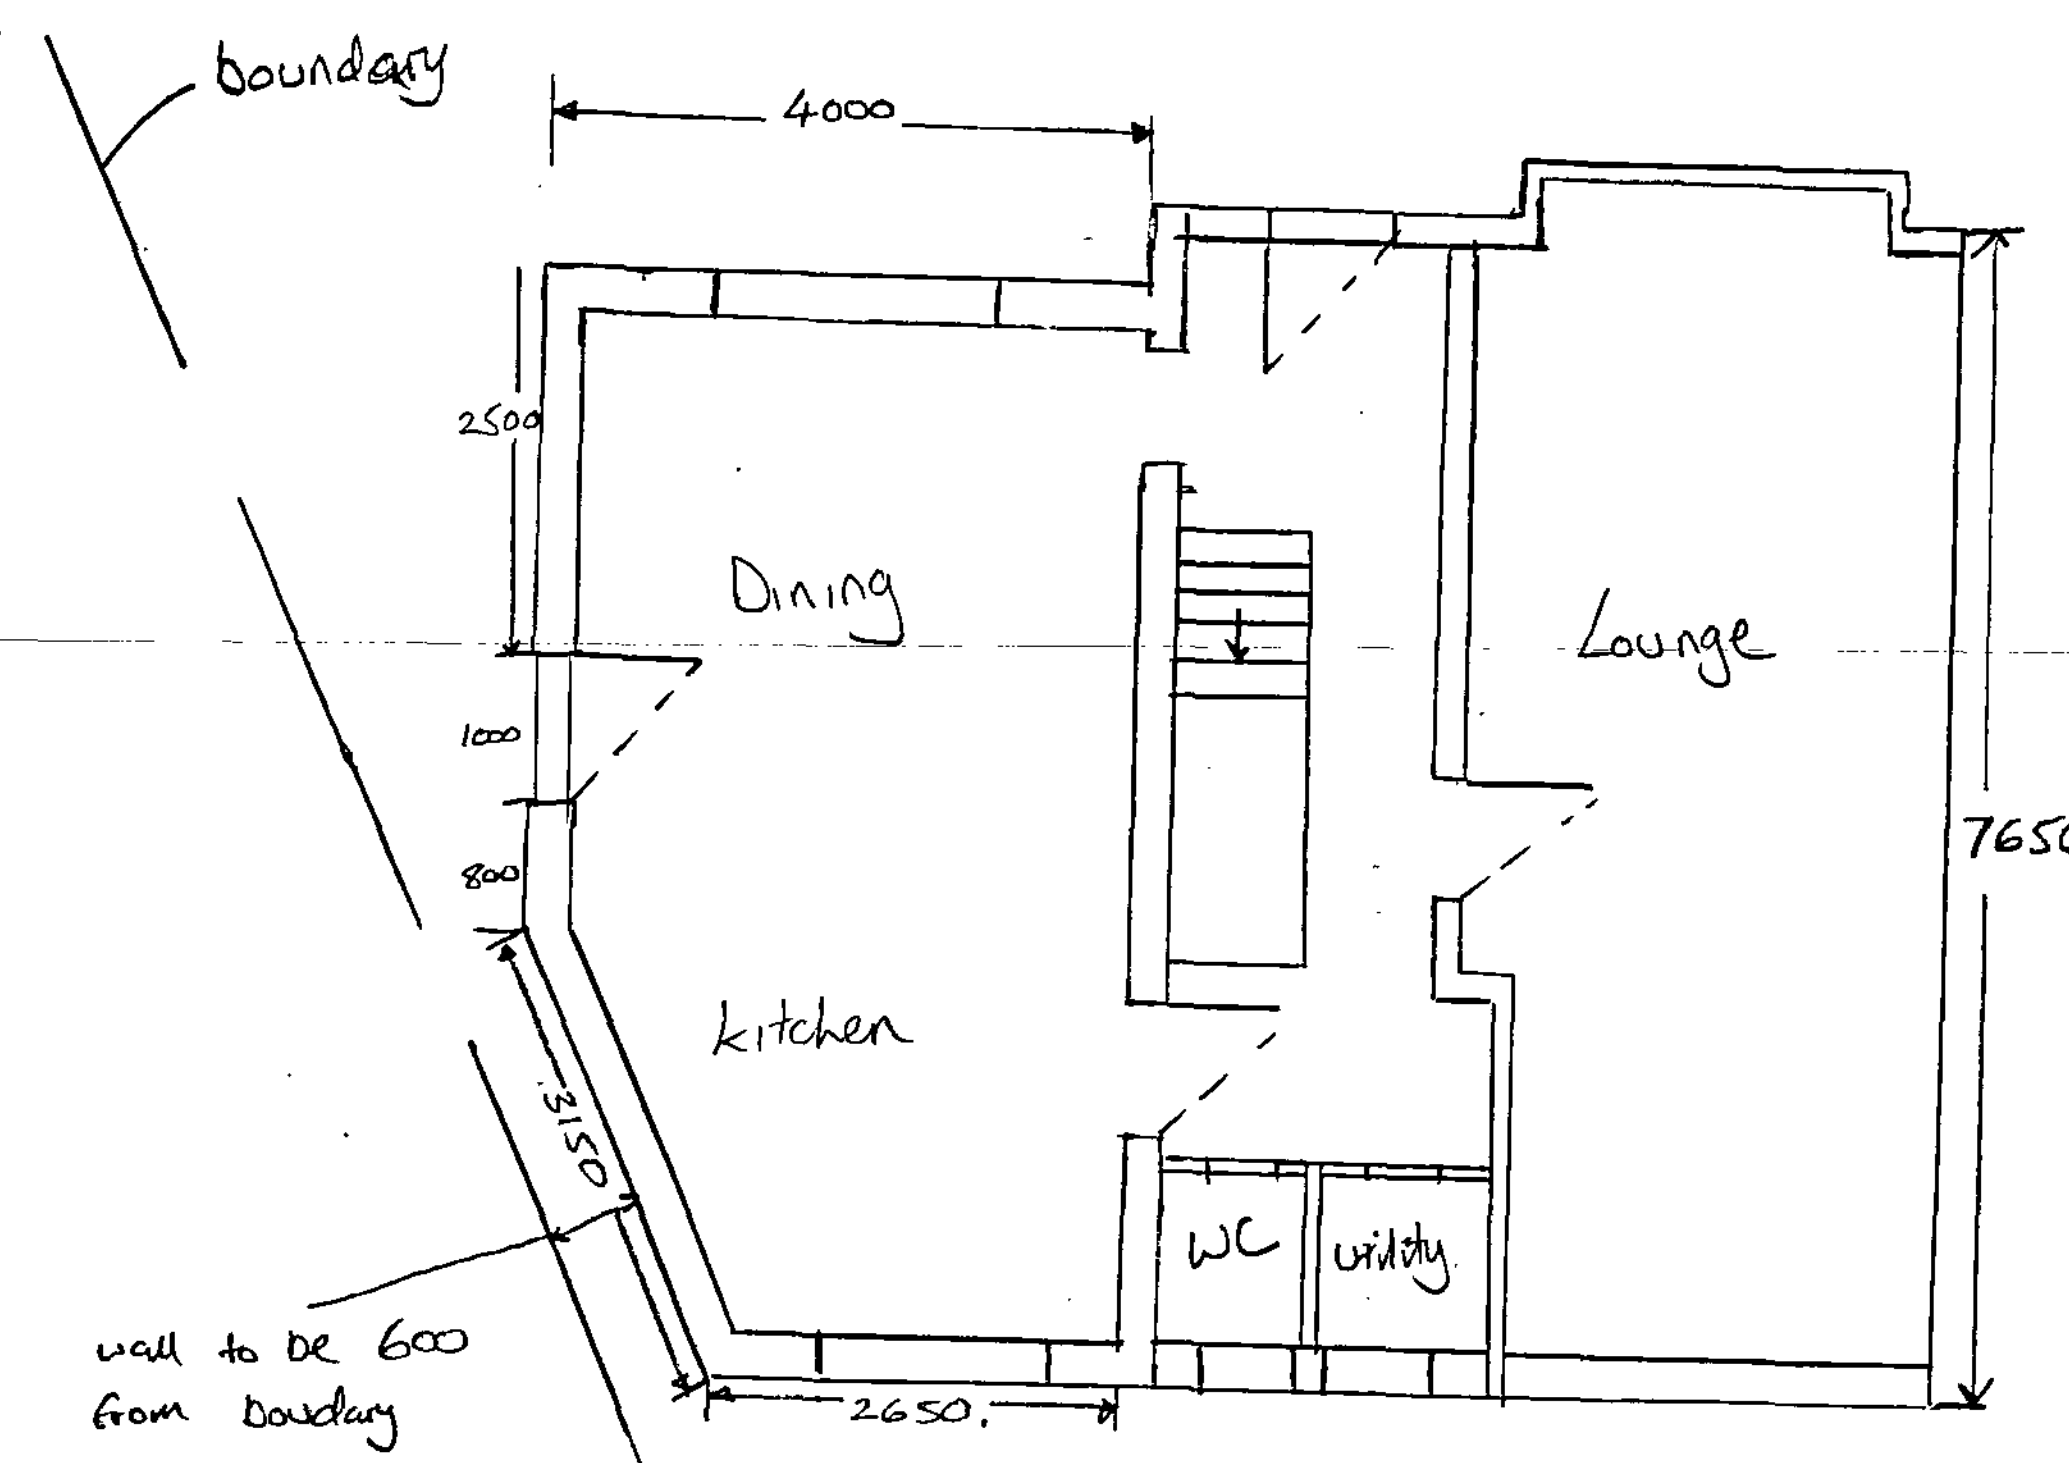

Proposed ground floor plan.

Proposed double extension
at 26 Northgate
Barnsley
for Mr & Mrs A. Holmes.
Date: June 2012. Scale 1:50

Plans for Planning
Permission only. Full plans to
be acquired for Building
regulations if Planning is
granted.