



Proposed External Signage The Glass Works, Barnsley

05.11.2021

360
signs&vm


The Bakery, Greenwood St,
Salford, M6 6PD

info@360signs.co.uk


www.360signs.co.uk

0161 743 1001

Revision J: 14.07.2022

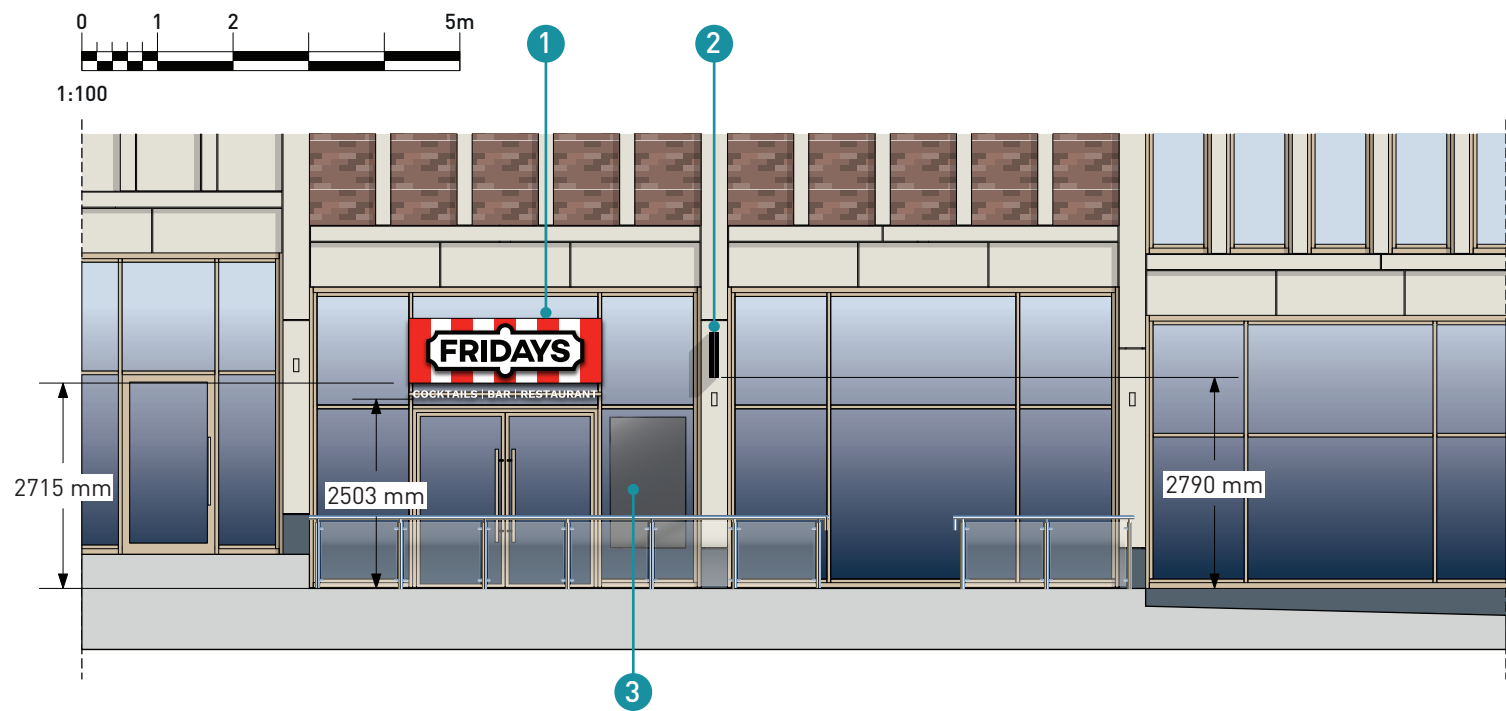

FRONT ELEVATION

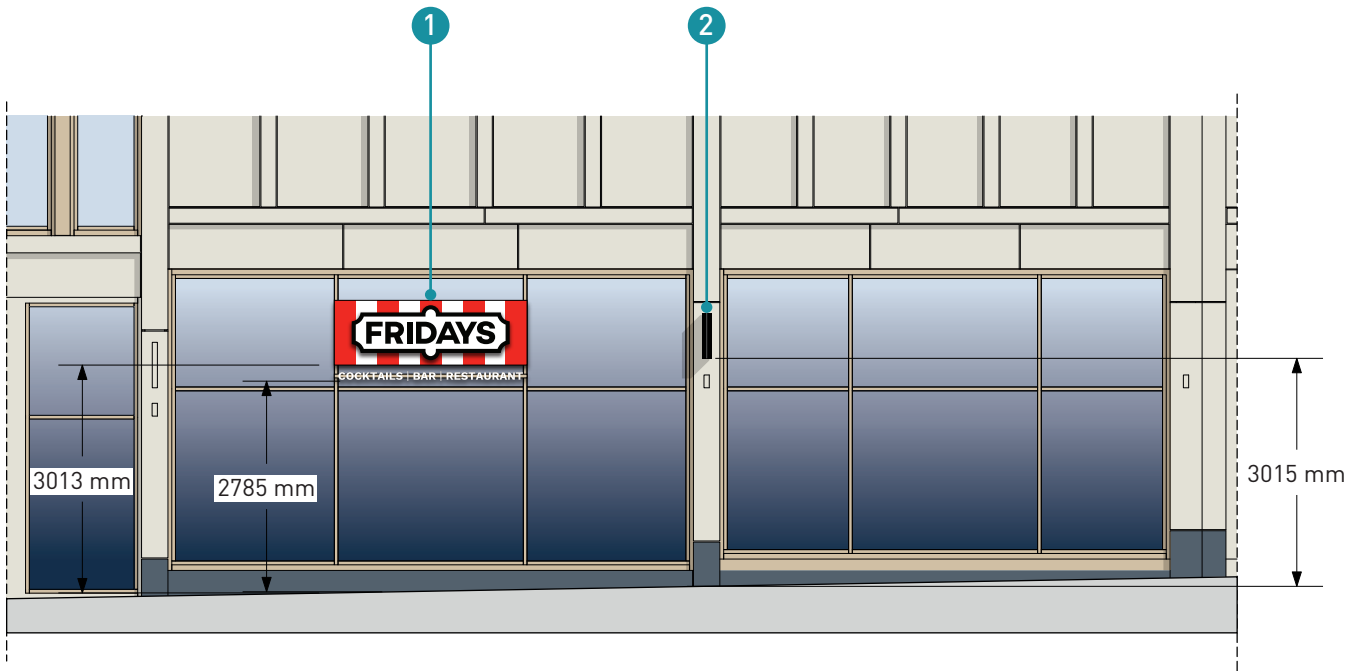


SIDE ELEVATION

1 FASCIA SIGNS / INDIVIDUAL LETTERS - SCALE 1:20 @ A3

2x fabricated aluminium tray fascia signs finished white & having red vertical stripes.
2x stood off, built up, rim & return aluminium lozenge "FRIDAYS" boxes, powder coated RAL 9004 black with clear acrylic backs & opal acrylic faces with bonded black RAL 9004 letters to face.
Lozenge boxes to be internally illuminated by means of white LEDs to give rear halo illumination & face illumination.
Signs to be fitted to rails & fixed to the vertical window mullions.
2x sets fabricated aluminium, built up, rimless, powder coated RAL 9004 black individual letters with flush fit opal acrylic faces & back illuminated by means of white LEDs.
Each to be mounted to 50mm rails finished to matching champagne colour of existing window mullions.


Illumination in Candelas: 495 cdm2

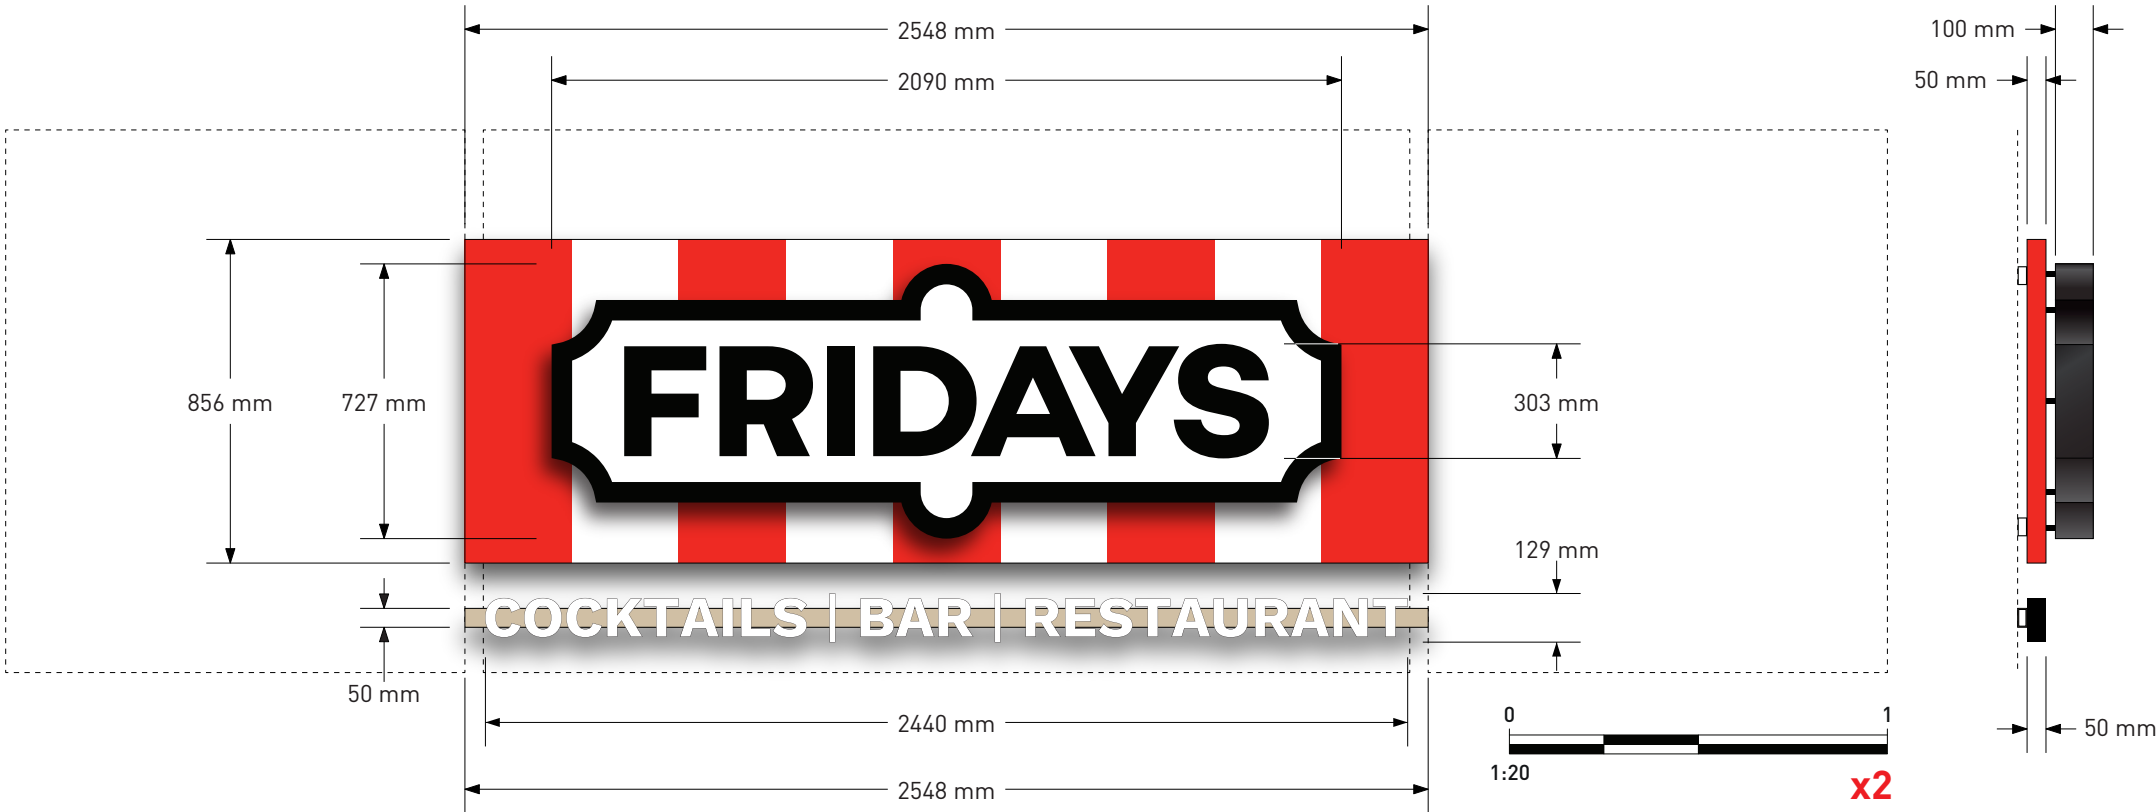

2 INTERNALLY ILLUMINATED PROJECTION SIGNS - SCALE 1:10 @ A3

2x Internally LED illuminated Projection signs consisting of back to back aluminium rim & return trays with opal acrylic faces & applied vinyl graphics to each face.

Illumination in Candelas: 462 cdm2

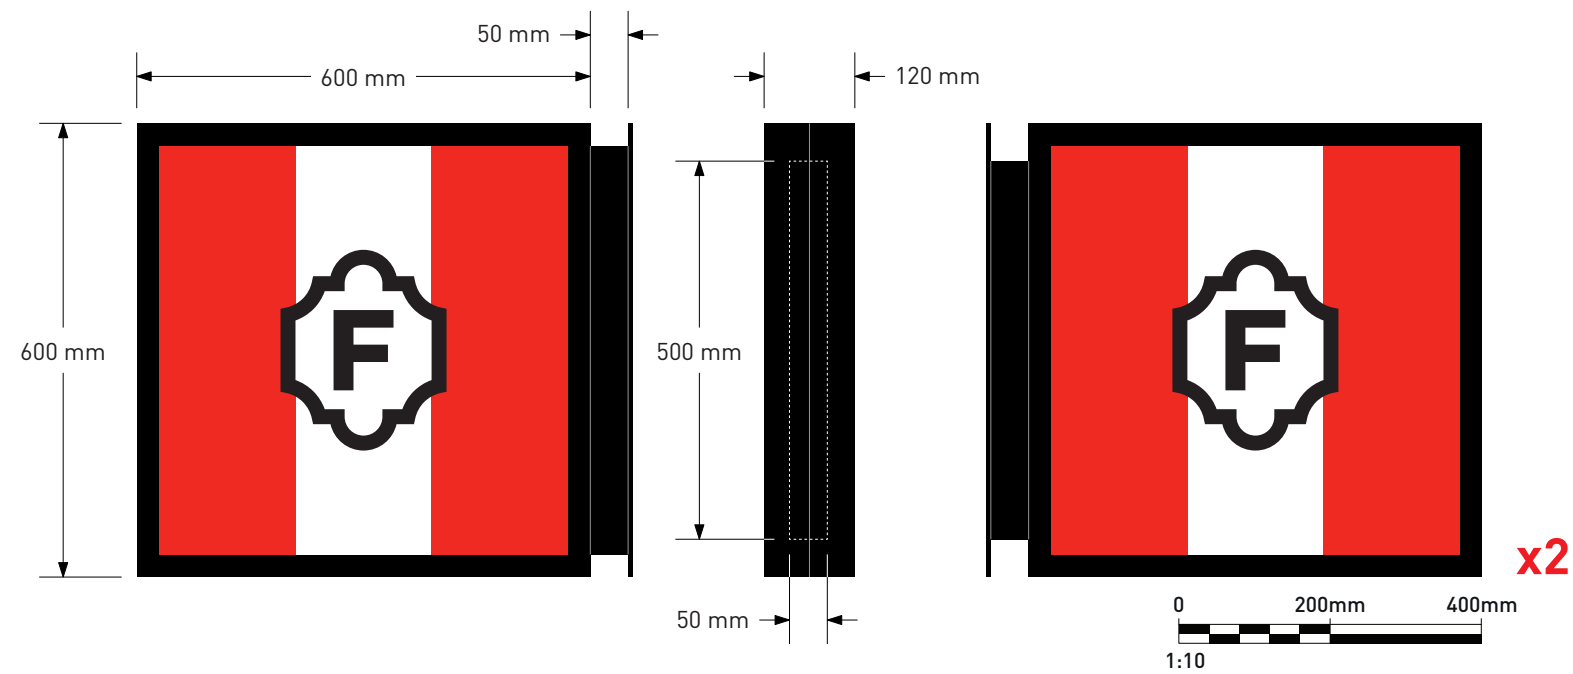

3 DIGITAL MENU DISPLAY

1x 75" digital screen menu display positioned behind window (by others).

Existing



Proposed



Existing



Proposed

