


PLANNING PURPOSES ONLY.

Notes:

- 1) The contractor to confirm details of the existing structure are correct prior to commencement of any works. if there are any discrepancies please contact us.
- 2) Soakaways are to be a minimum of 5.0m away from any building and 10.0m away from any water course.
- 3) All drainage details are indicative and should there be any discrepancies, please contact us to review or agree with the building control officer.
- 4) in any project in which a building over a public sewer agreement is required, it is the contractor/ client responsibility to obtain the relevant approval. This is to be obtained prior to commencement on site.
- 5) Contractor to locate the position of any existing services prior to excavation.
- 6) In any project in which a Party Wall Agreement is required, it is the contractor/ client responsibility to obtain the relevant approval. In this circumstance boundary foundations may be required.
- 7) Unless noted otherwise, Rees Construction Management have not identified any significant risks associated with the design intent shown on this drawing which could not be managed safely by a competent contractor.

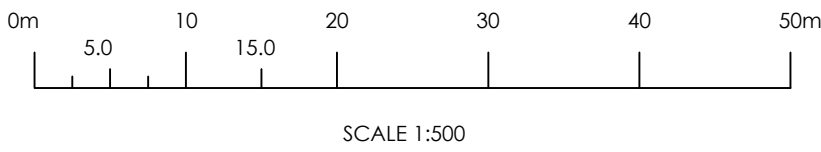

Status: PRELIMINARY

Revisions:	drn	chk	date
P0 Initial Issue	JT	JG	14/11/23

Client: Glass Recycling
418 Carlton Road, Barnsley

Project: Extension to Top Building

Drawing: Proposed Site Plan

Drawn by: JT	Date: Nov '23	Scale: as shown @ A1
--------------	---------------	----------------------



Address: 60 Carter Street, Uthoxteter, Staff. S114 8EU. Tel: 01889 227127

Drawing No: R0381 - 002	P0
-------------------------	----

Proposed Site Plan
Scale 1 : 500