




Drawing No.	Rev No.
MRM001 -004	

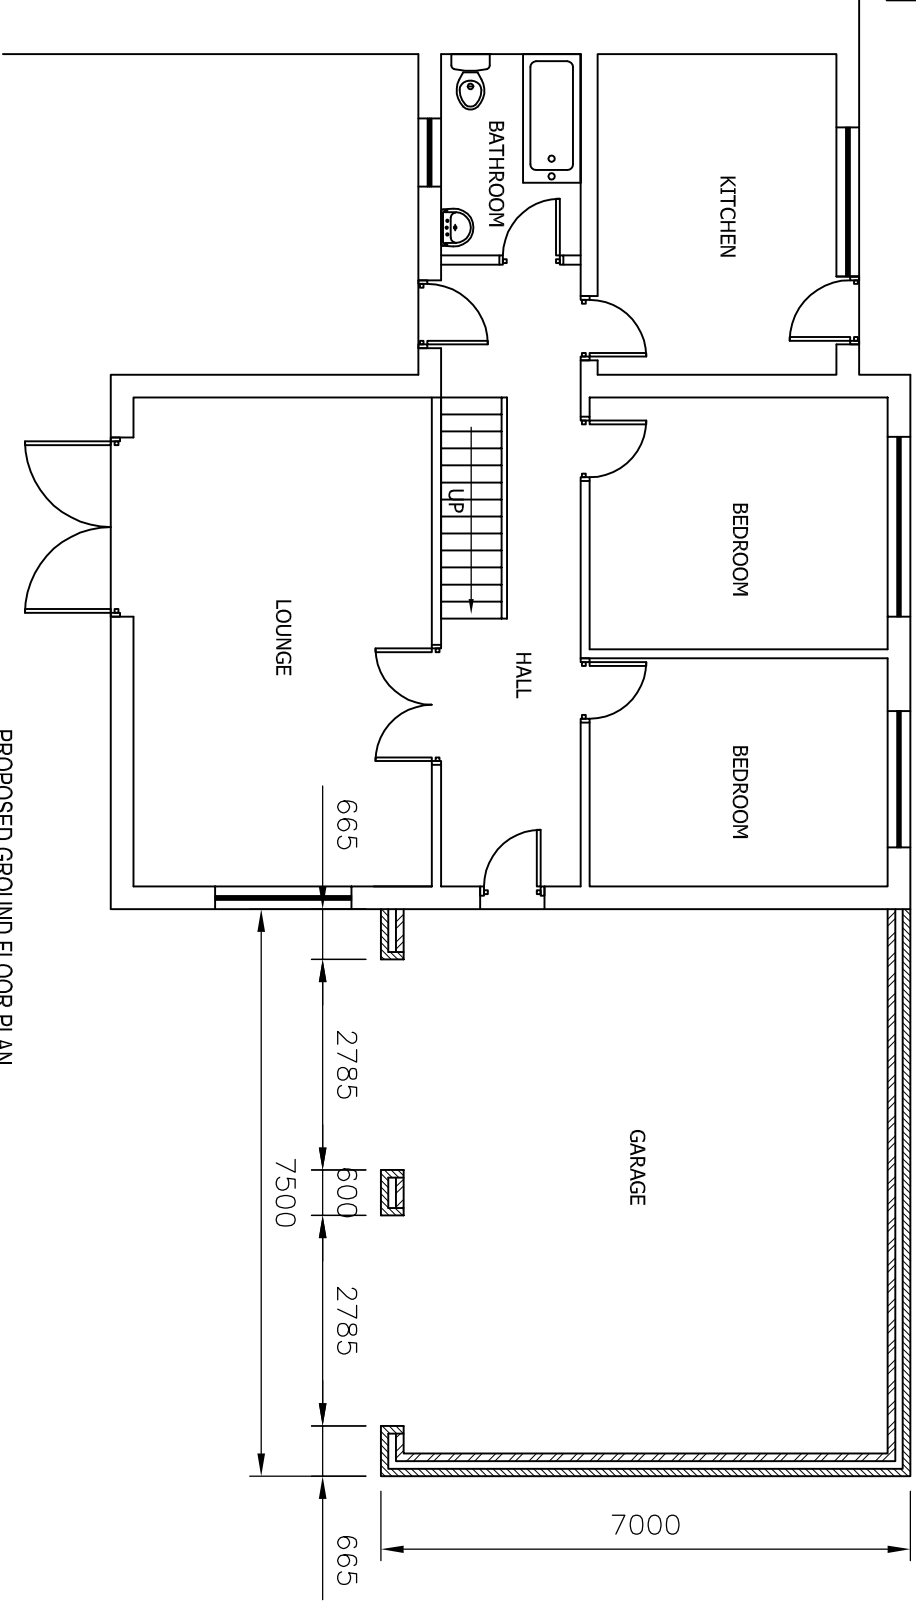

PROPOSED GROUND FLOOR PLAN
SCALE 1:100 AT A3

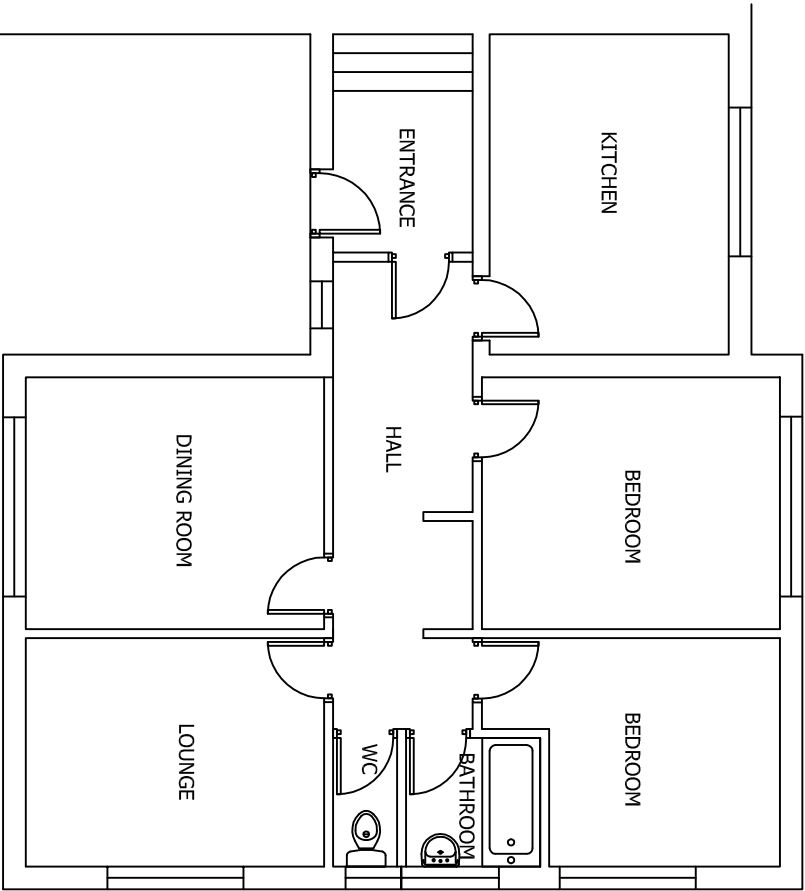

EXISTING GROUND FLOOR PLAN
SCALE 1:100 AT A3

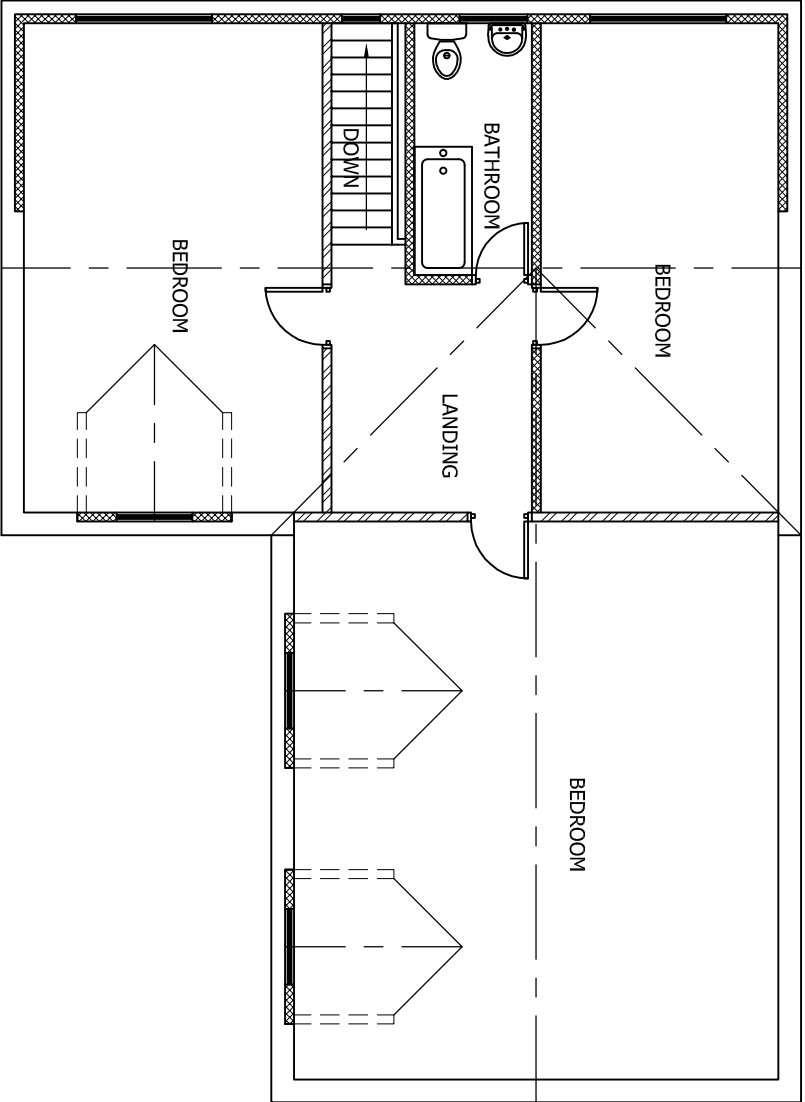

PROPOSED FIRST FLOOR PLAN
SCALE 1:100 AT A3

DO NOT SCALE: Contractor to check all dimensions and report any omissions or errors

NOTES

Rev	Description	By	CHK	App	Date
-----	-------------	----	-----	-----	------

JRB DESIGNS LTD
1 Saville Road
Cudworth
Barnsley
S72 8LT
Tel: 01226 383542
Fax: 01226 380078
Mob: 07970 541192
Email: joine@jrbdesigns.co.uk
This drawing is copyright. © Jrbdesigns Ltd.

Client
MR R MARKHAM
17 STONEYFORD ROAD
LOW VALLEY WOMBWELL
BARNSELY

Drawing Title
PROPOSED PLANS

Address
BUNGALOW ON DARTREE WALK
DARFIELD
BARNSELY
S73 9DJ

Project Title:
CHANGE OF USE FROM A1
RETAIL TO RESIDENTIAL (C3)

Purpose of Issue:
PLANNING

Drawing Status
FIRST ISSUE

Scale at A3 AS SHOWN	Drawn By JRB	Date 29/10/2013	
Checked By	Date 29/10/2013	Approved By	Date 29/10/2013
Project No. MRM001	Drawing No. 004	Revision -	

APPROVAL ☒ INFORMATION ☐ TENDER ☐ CONTRACT ☐ CONSTRUCTION ☐