


The Horse and Groom, 38 Barnsley Rd, Goldthorpe, Rotherham S63 9NE




Proposed Ground Floor Plan




Proposed First Floor Plan

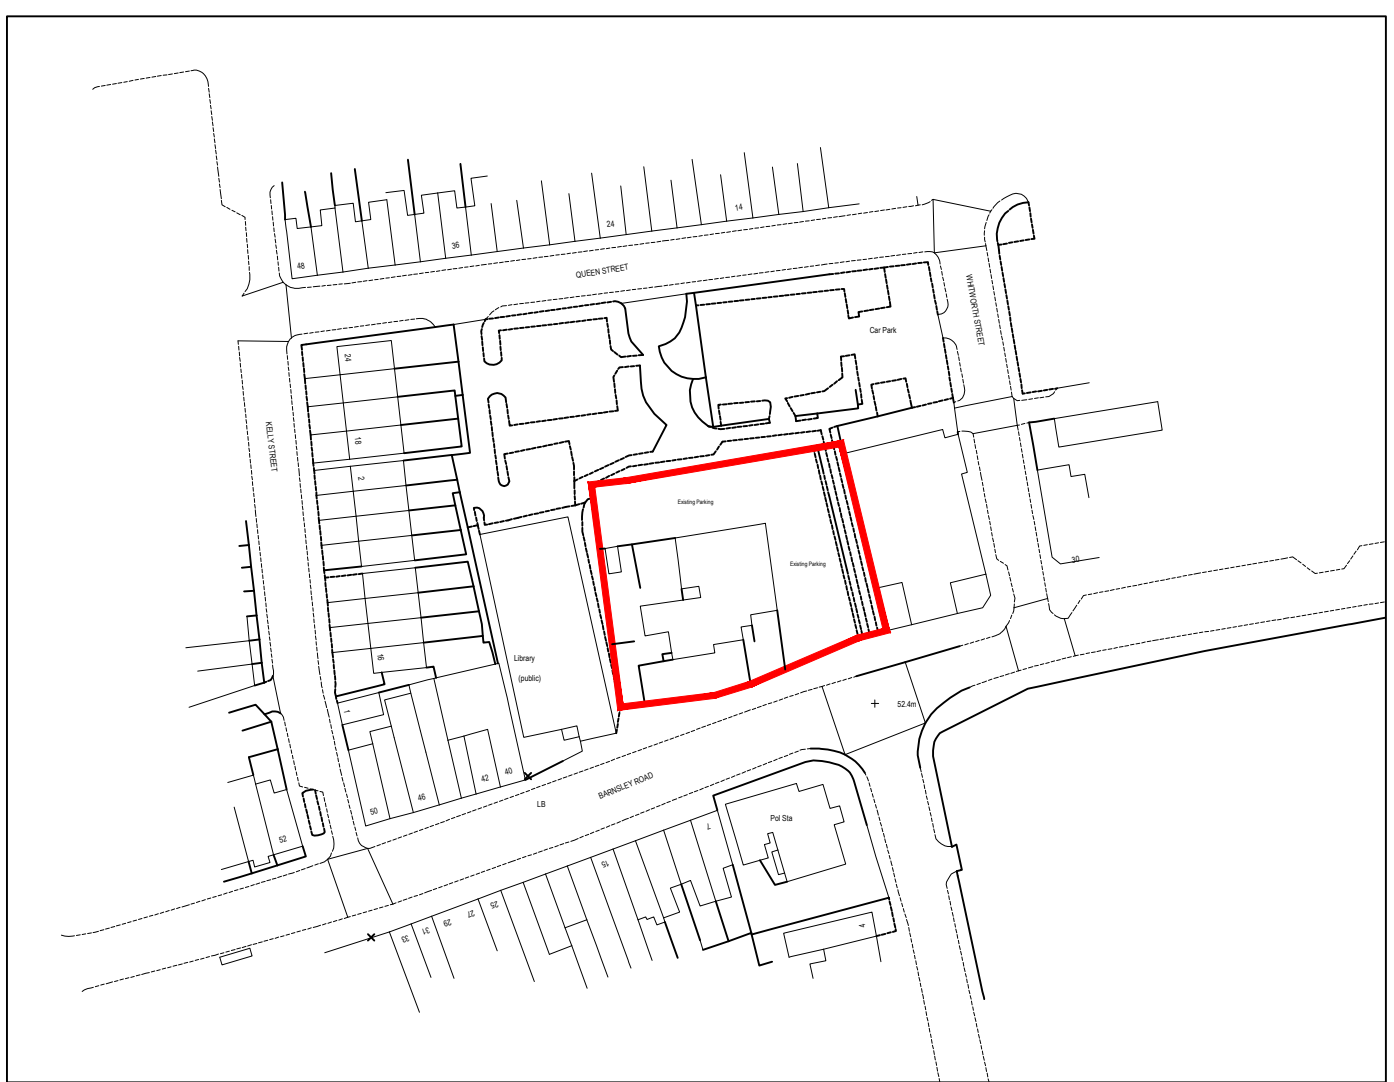


Site Location Plan - 1:1250

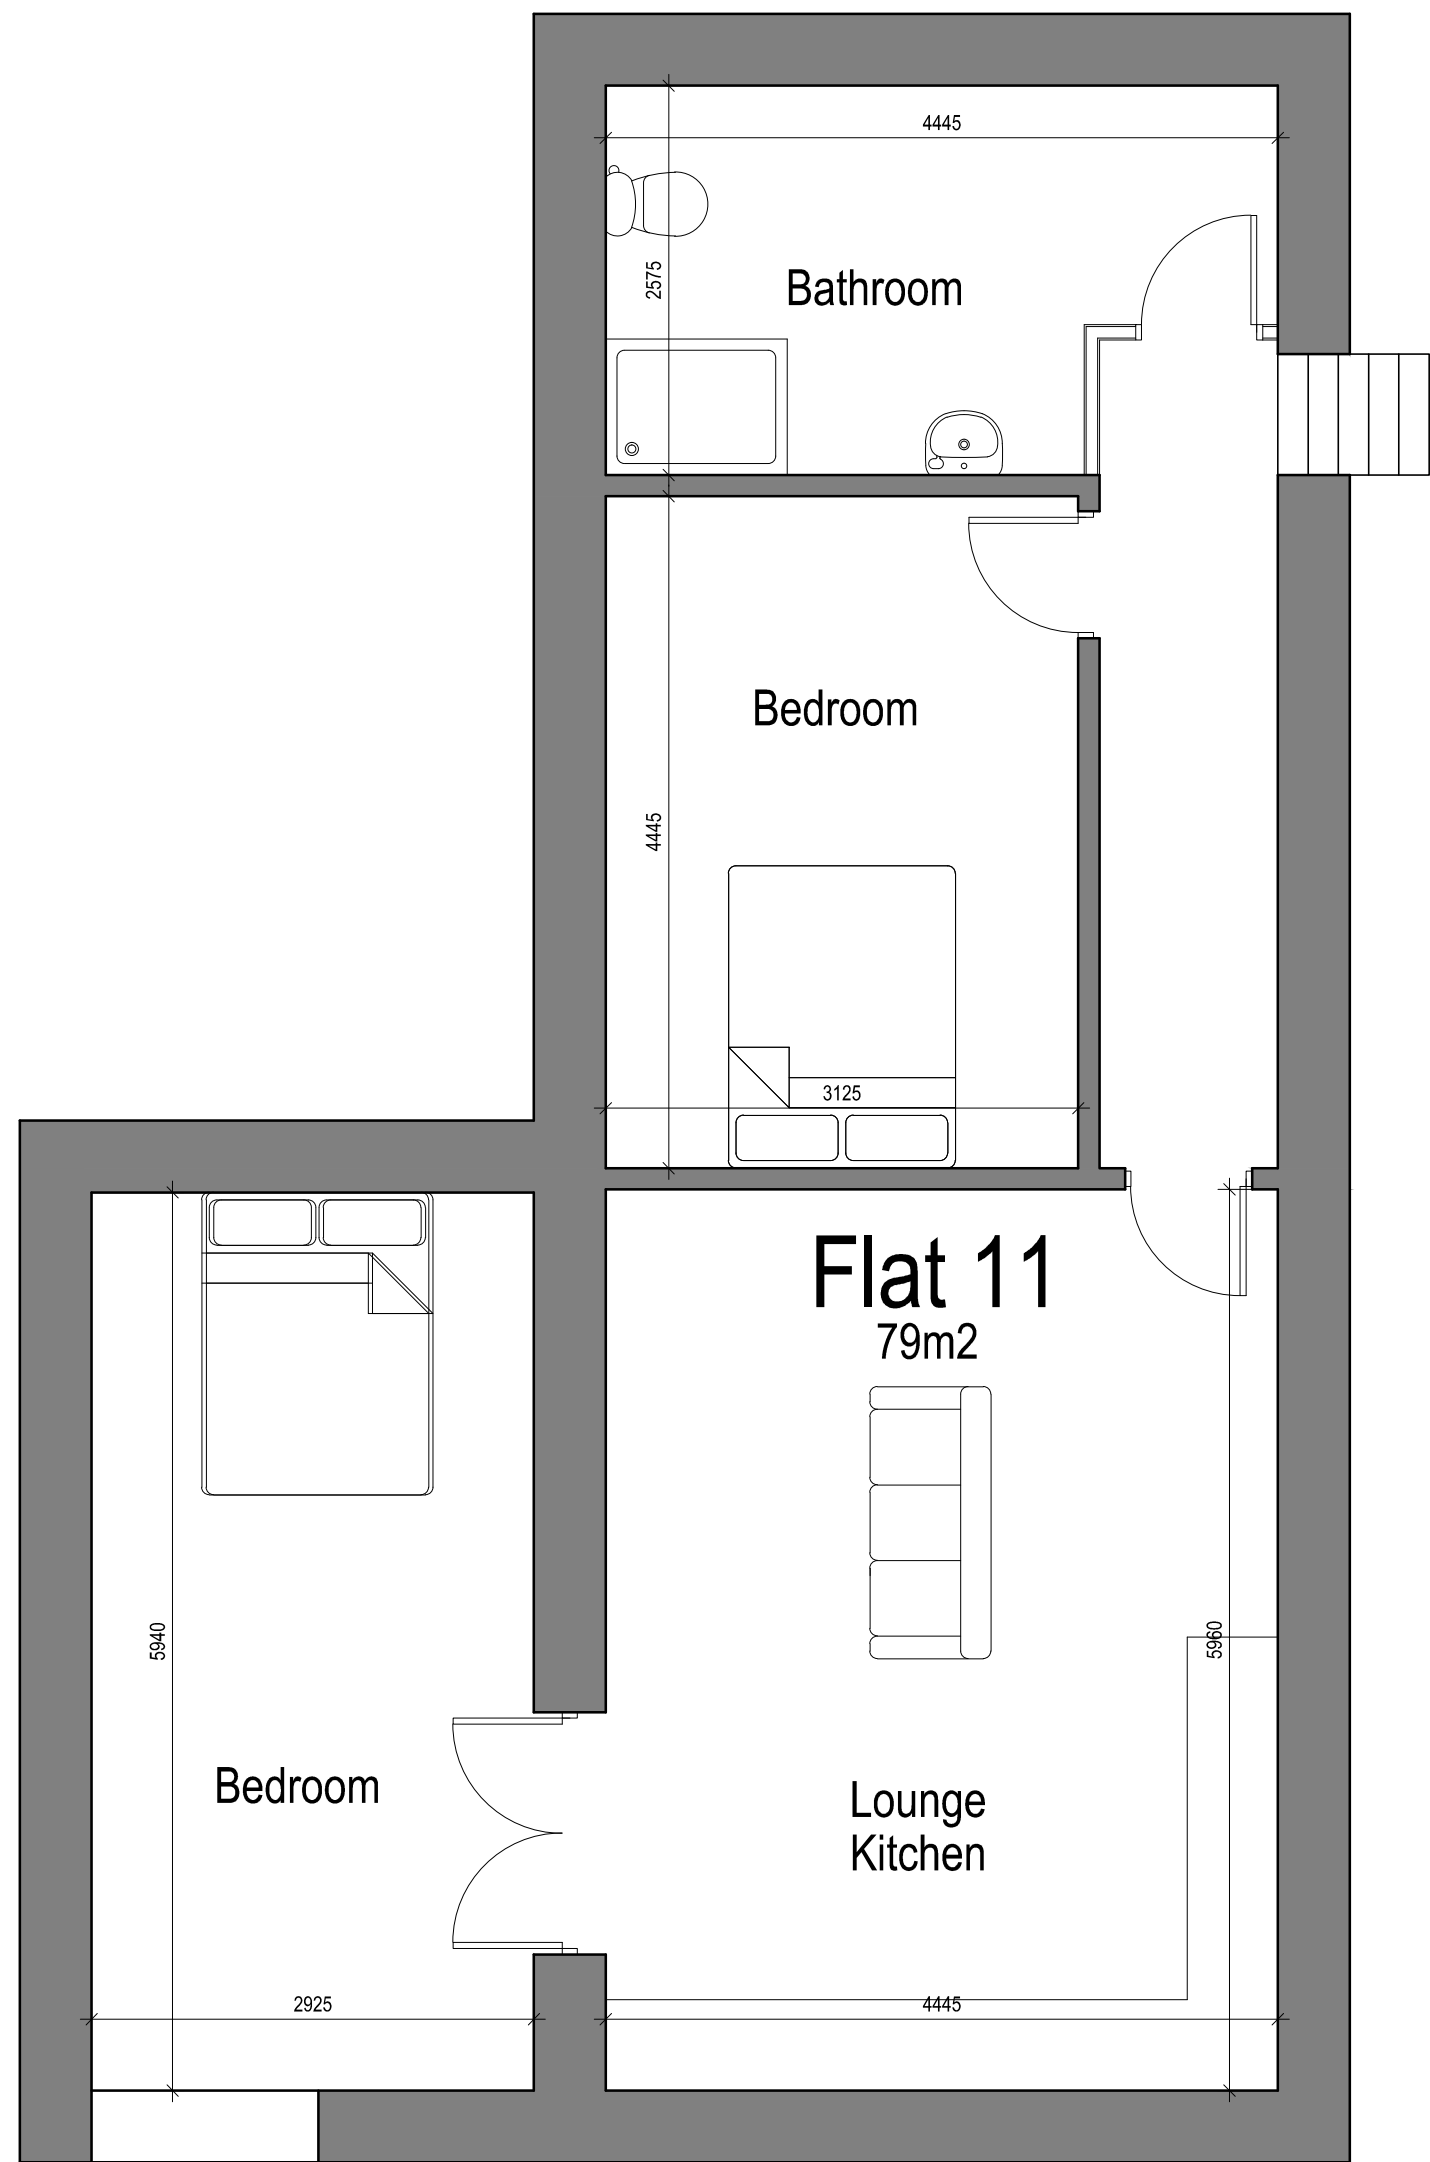


Proposed Basement Plan

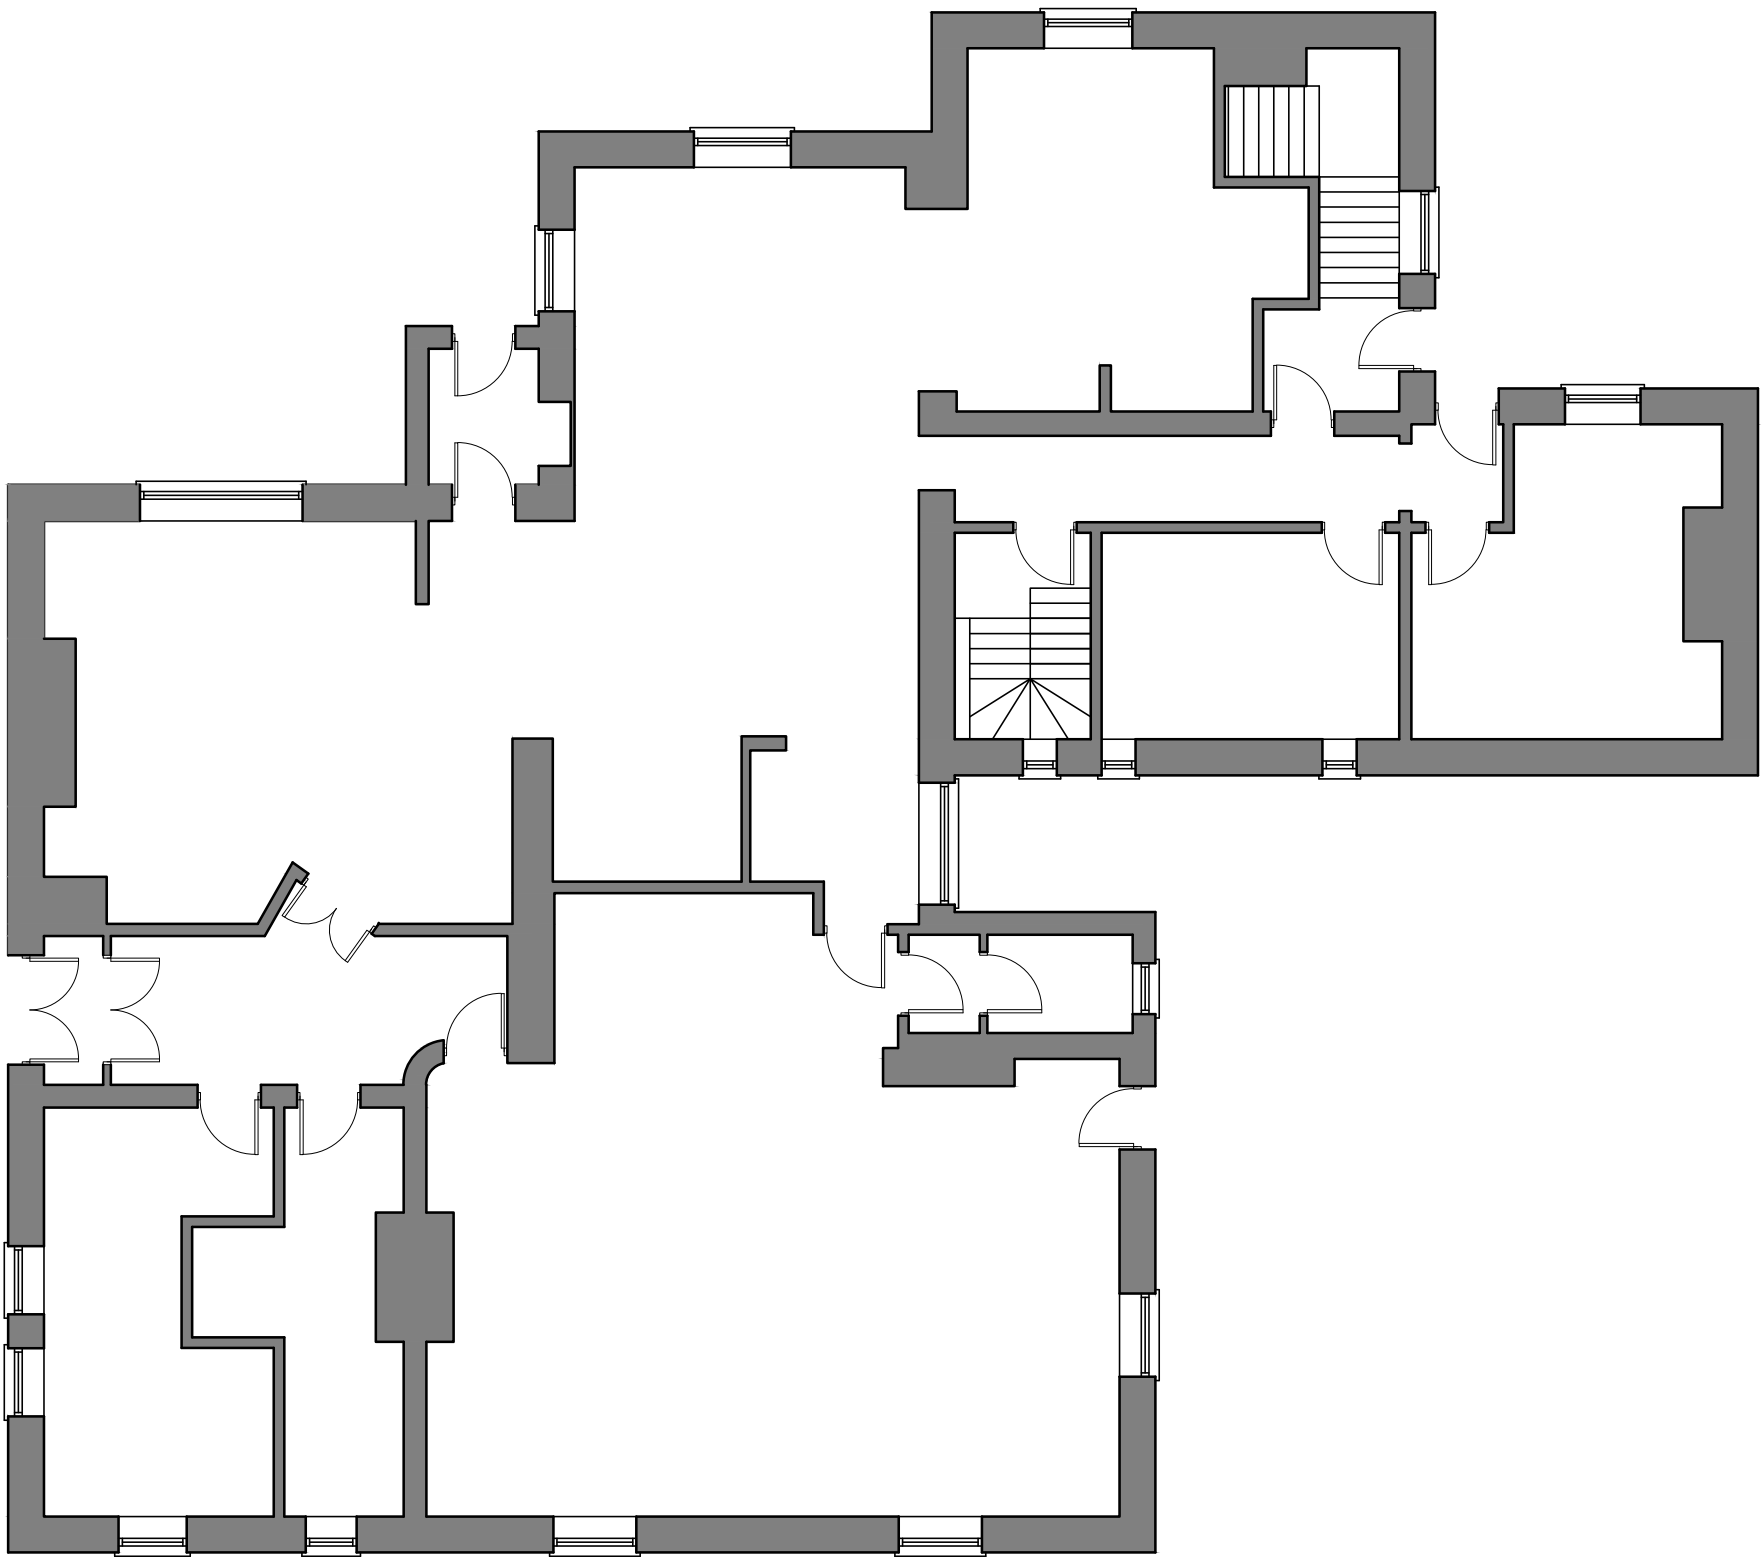

Existing Ground Floor Plan

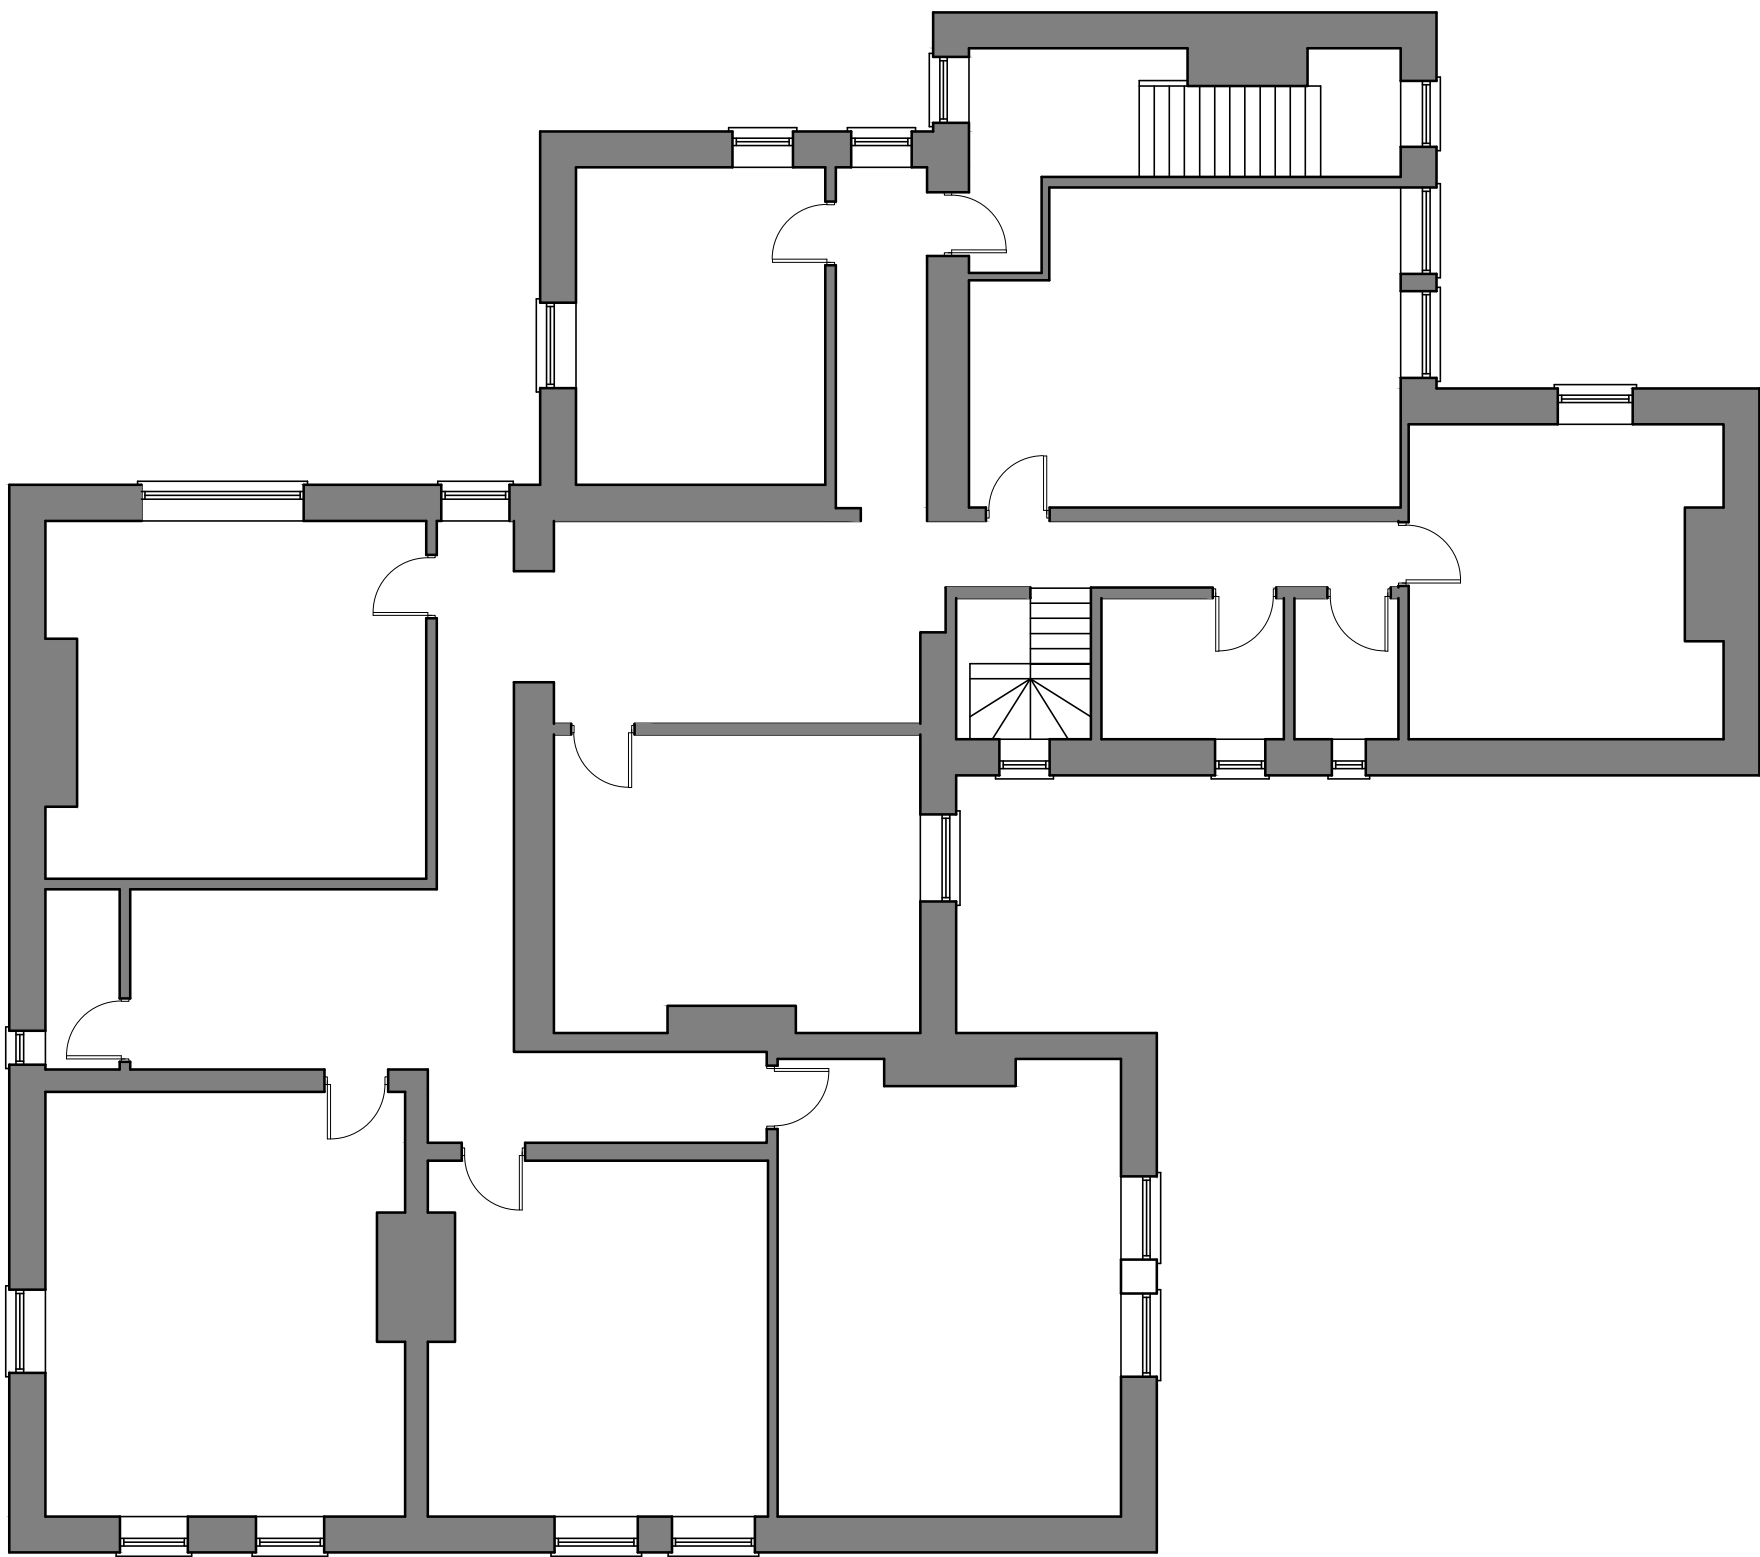

Existing First Floor Plan

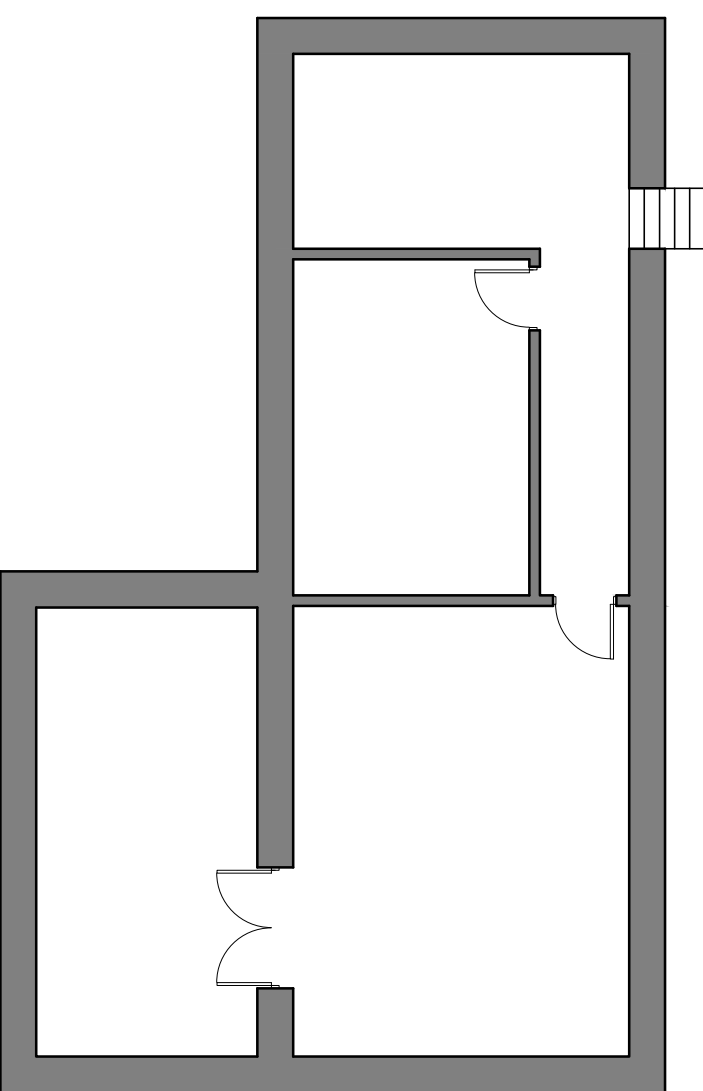

Existing Basement Plan

Project The Horse and Groom, 38 Barnsley Rd, Goldthorpe, Rotherham S63 9NE				
Title Proposed conversion of a public house				
Scale @ A0 1:50/100	Date Jan 2020	Ref 063	Drawn JSWR	Rev B
Dwg No 063/HGB/PL				