




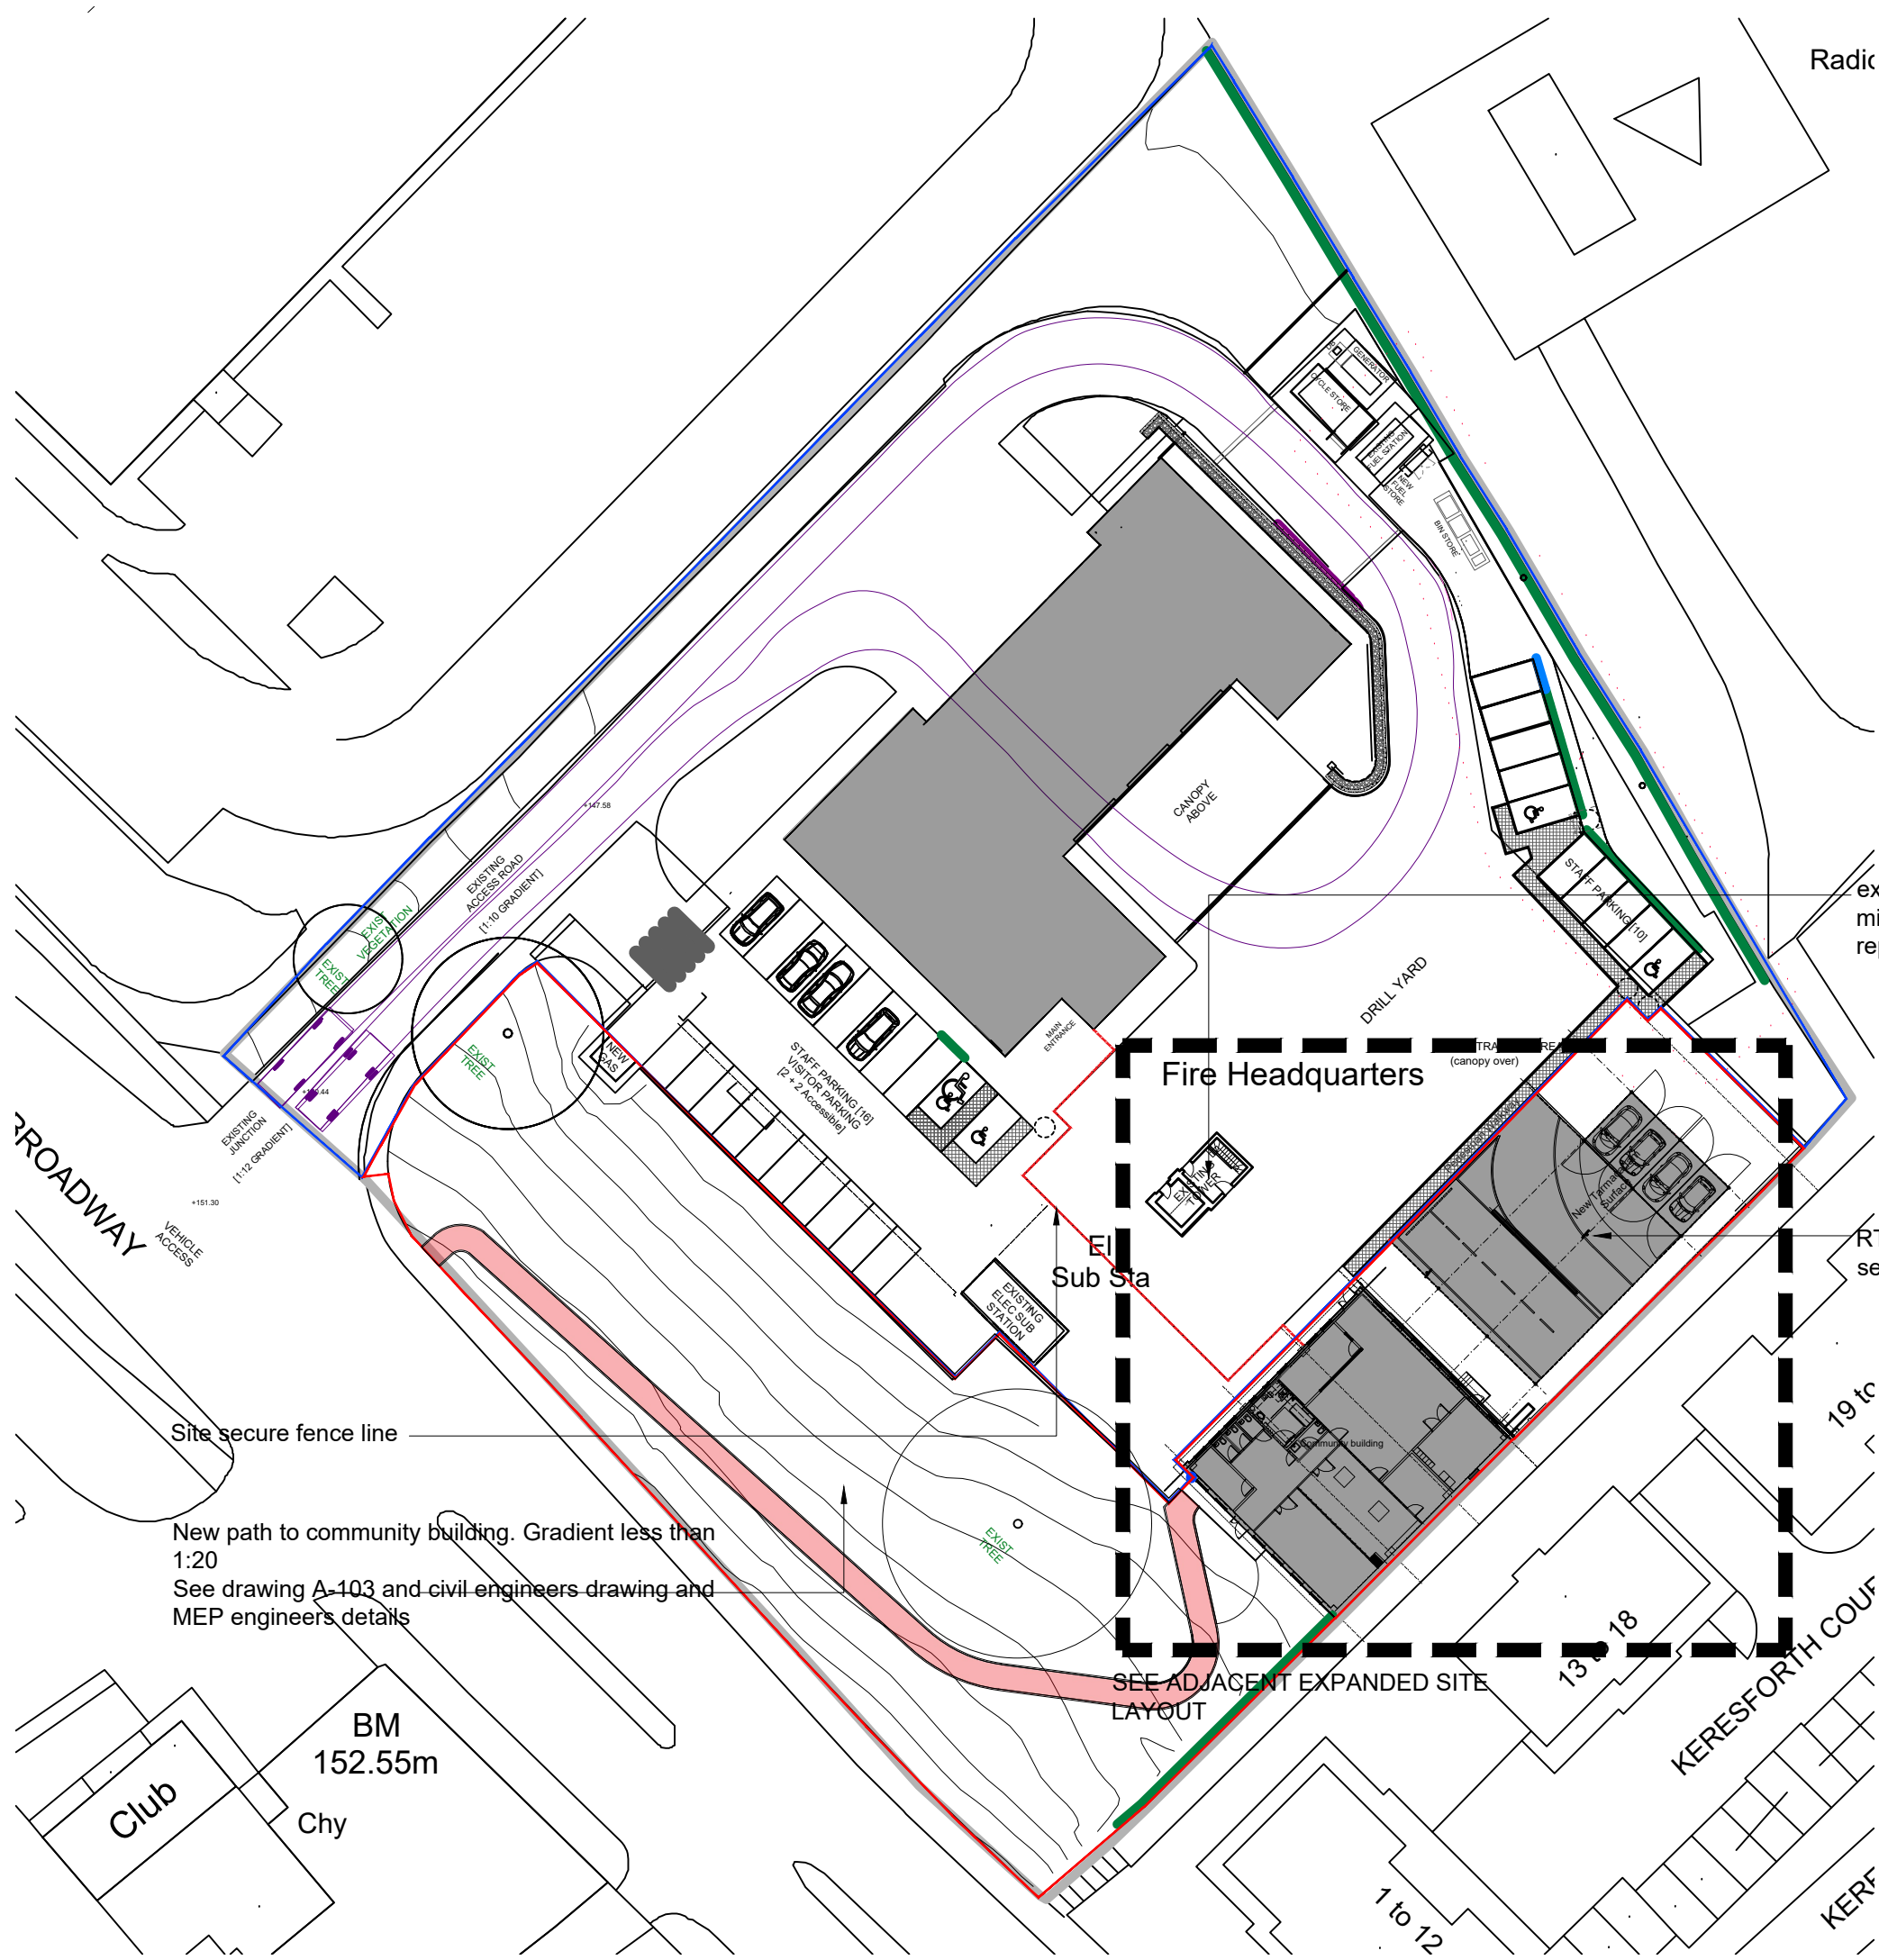

Location / block plan as proposed Scale 1:500 @ A1

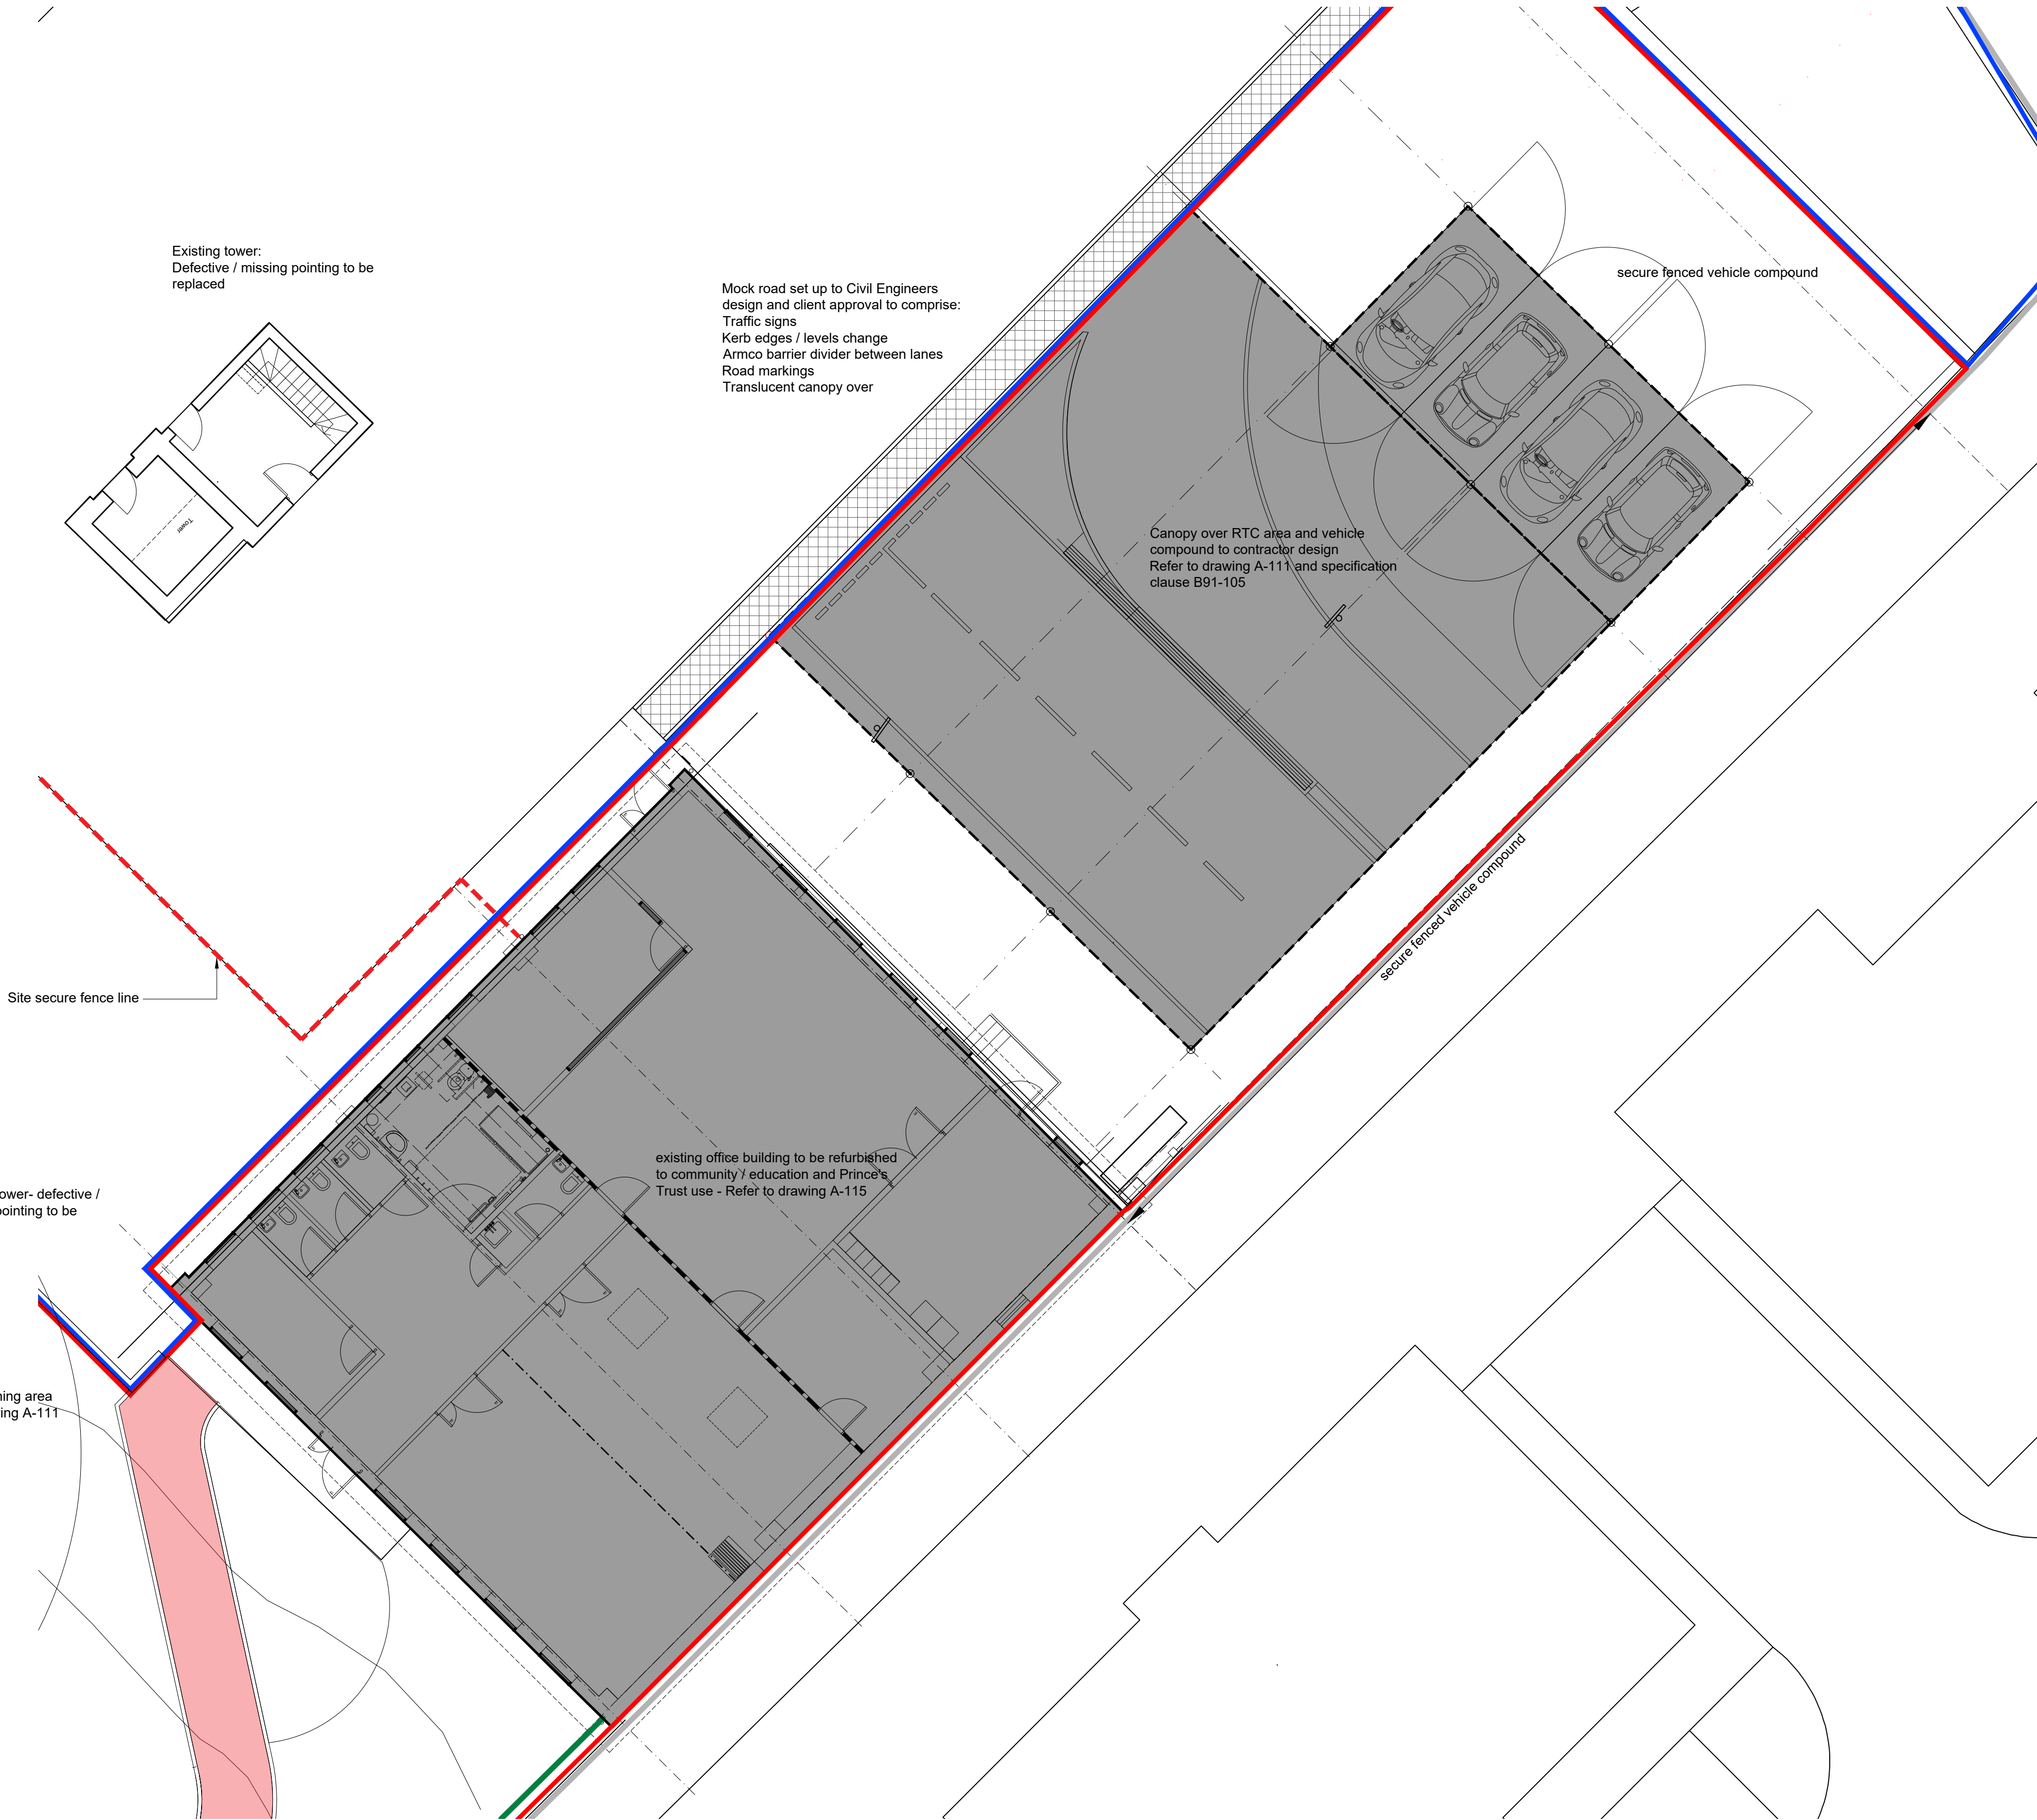

Site plan Scale 1:100 @ A1

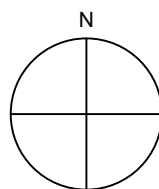

Office 9
Lydgate House
Lydgate Lane
Sheffield, S10 5FH

0114 267 6344
info@jumparchitects.com
www.jumparchitects.com

Rev F KE 21-01-22 Update to planning application
Rev E AB 01-09-21 Spec clause added
Rev D AB 02-07-21 General update to planning application
Rev C AB 21-06-21 General update to planning application
Rev B AB 07-06-21 Training house omitted
Rev A AB 10-05-21 General update

Project J21-021 SYFR Barnsley Community and training facilities			
Title Site and block plan as proposed			
Date 08-05-21	Scale 1:500 / 1:100 @ A1	Dwg No A-110	Rev F
Drawn AB	Checked --		

Copyright of this drawing is with JUMP Architects Ltd. Do not scale from this drawing. All dimensions are to be verified prior to construction, any discrepancies on this drawing are to be reported to JUMP Architects Ltd.