




Existing Rear.

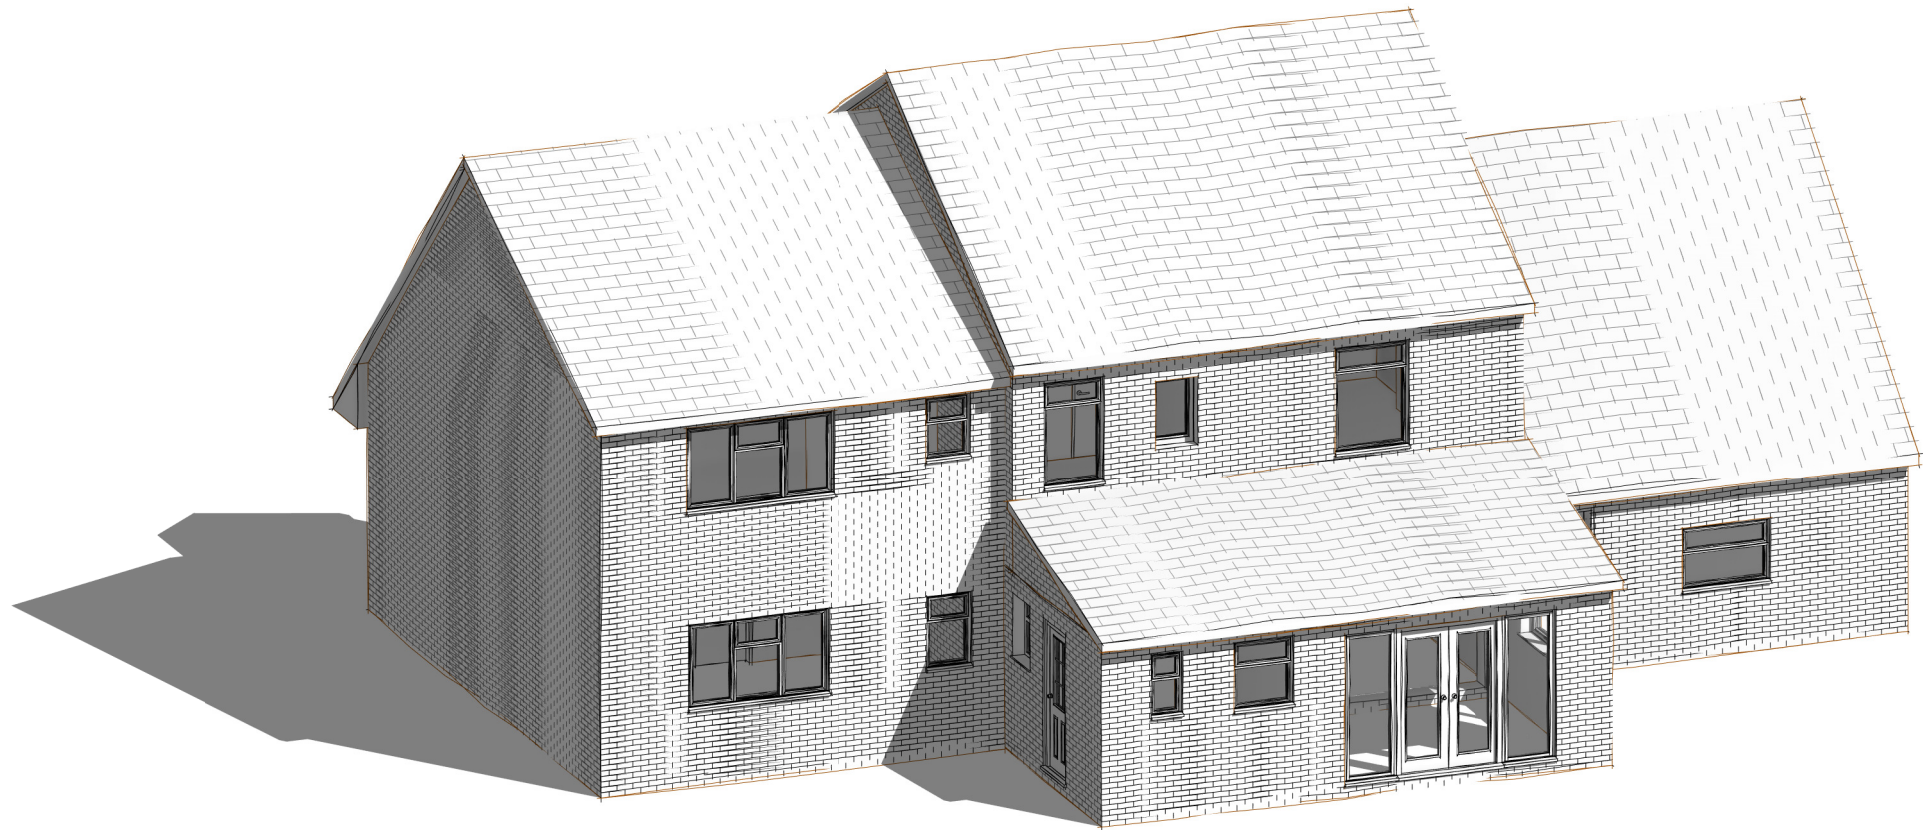

Proposed Rear.

MBAS Drawing Register

Sheet	Sheet Name	Revision	Revision Date	By	Current Revision Description
00	TITLE SHEET	A	18.03.22		Side window made obscure. Sidelights added to rear french door.
01	EXISTING PLANS				
02	EXISTING ELEVATIONS				
03	PROPOSED PLANS	A	18.03.22		Side window made obscure. Sidelights added to rear french door.
04	PROPOSED ELEVATIONS	A	18.03.22		Side window made obscure. Sidelights added to rear french door.
05	PERSPECTIVES	A	18.03.22		Side window made obscure. Sidelights added to rear french door.
06	ROOF PLAN				
07	BLOCK PLANS				



scale @A3-

drawn- MRB

date: Jan 22

Client:

Mr & Mrs CADMAN

Project:

33 Staincross Common, BARNSELY, S75 6JD

Drawing:

TITLE SHEET

Status:

Planning Application

DWG No:

P 021 016 -00

Rev:

A