


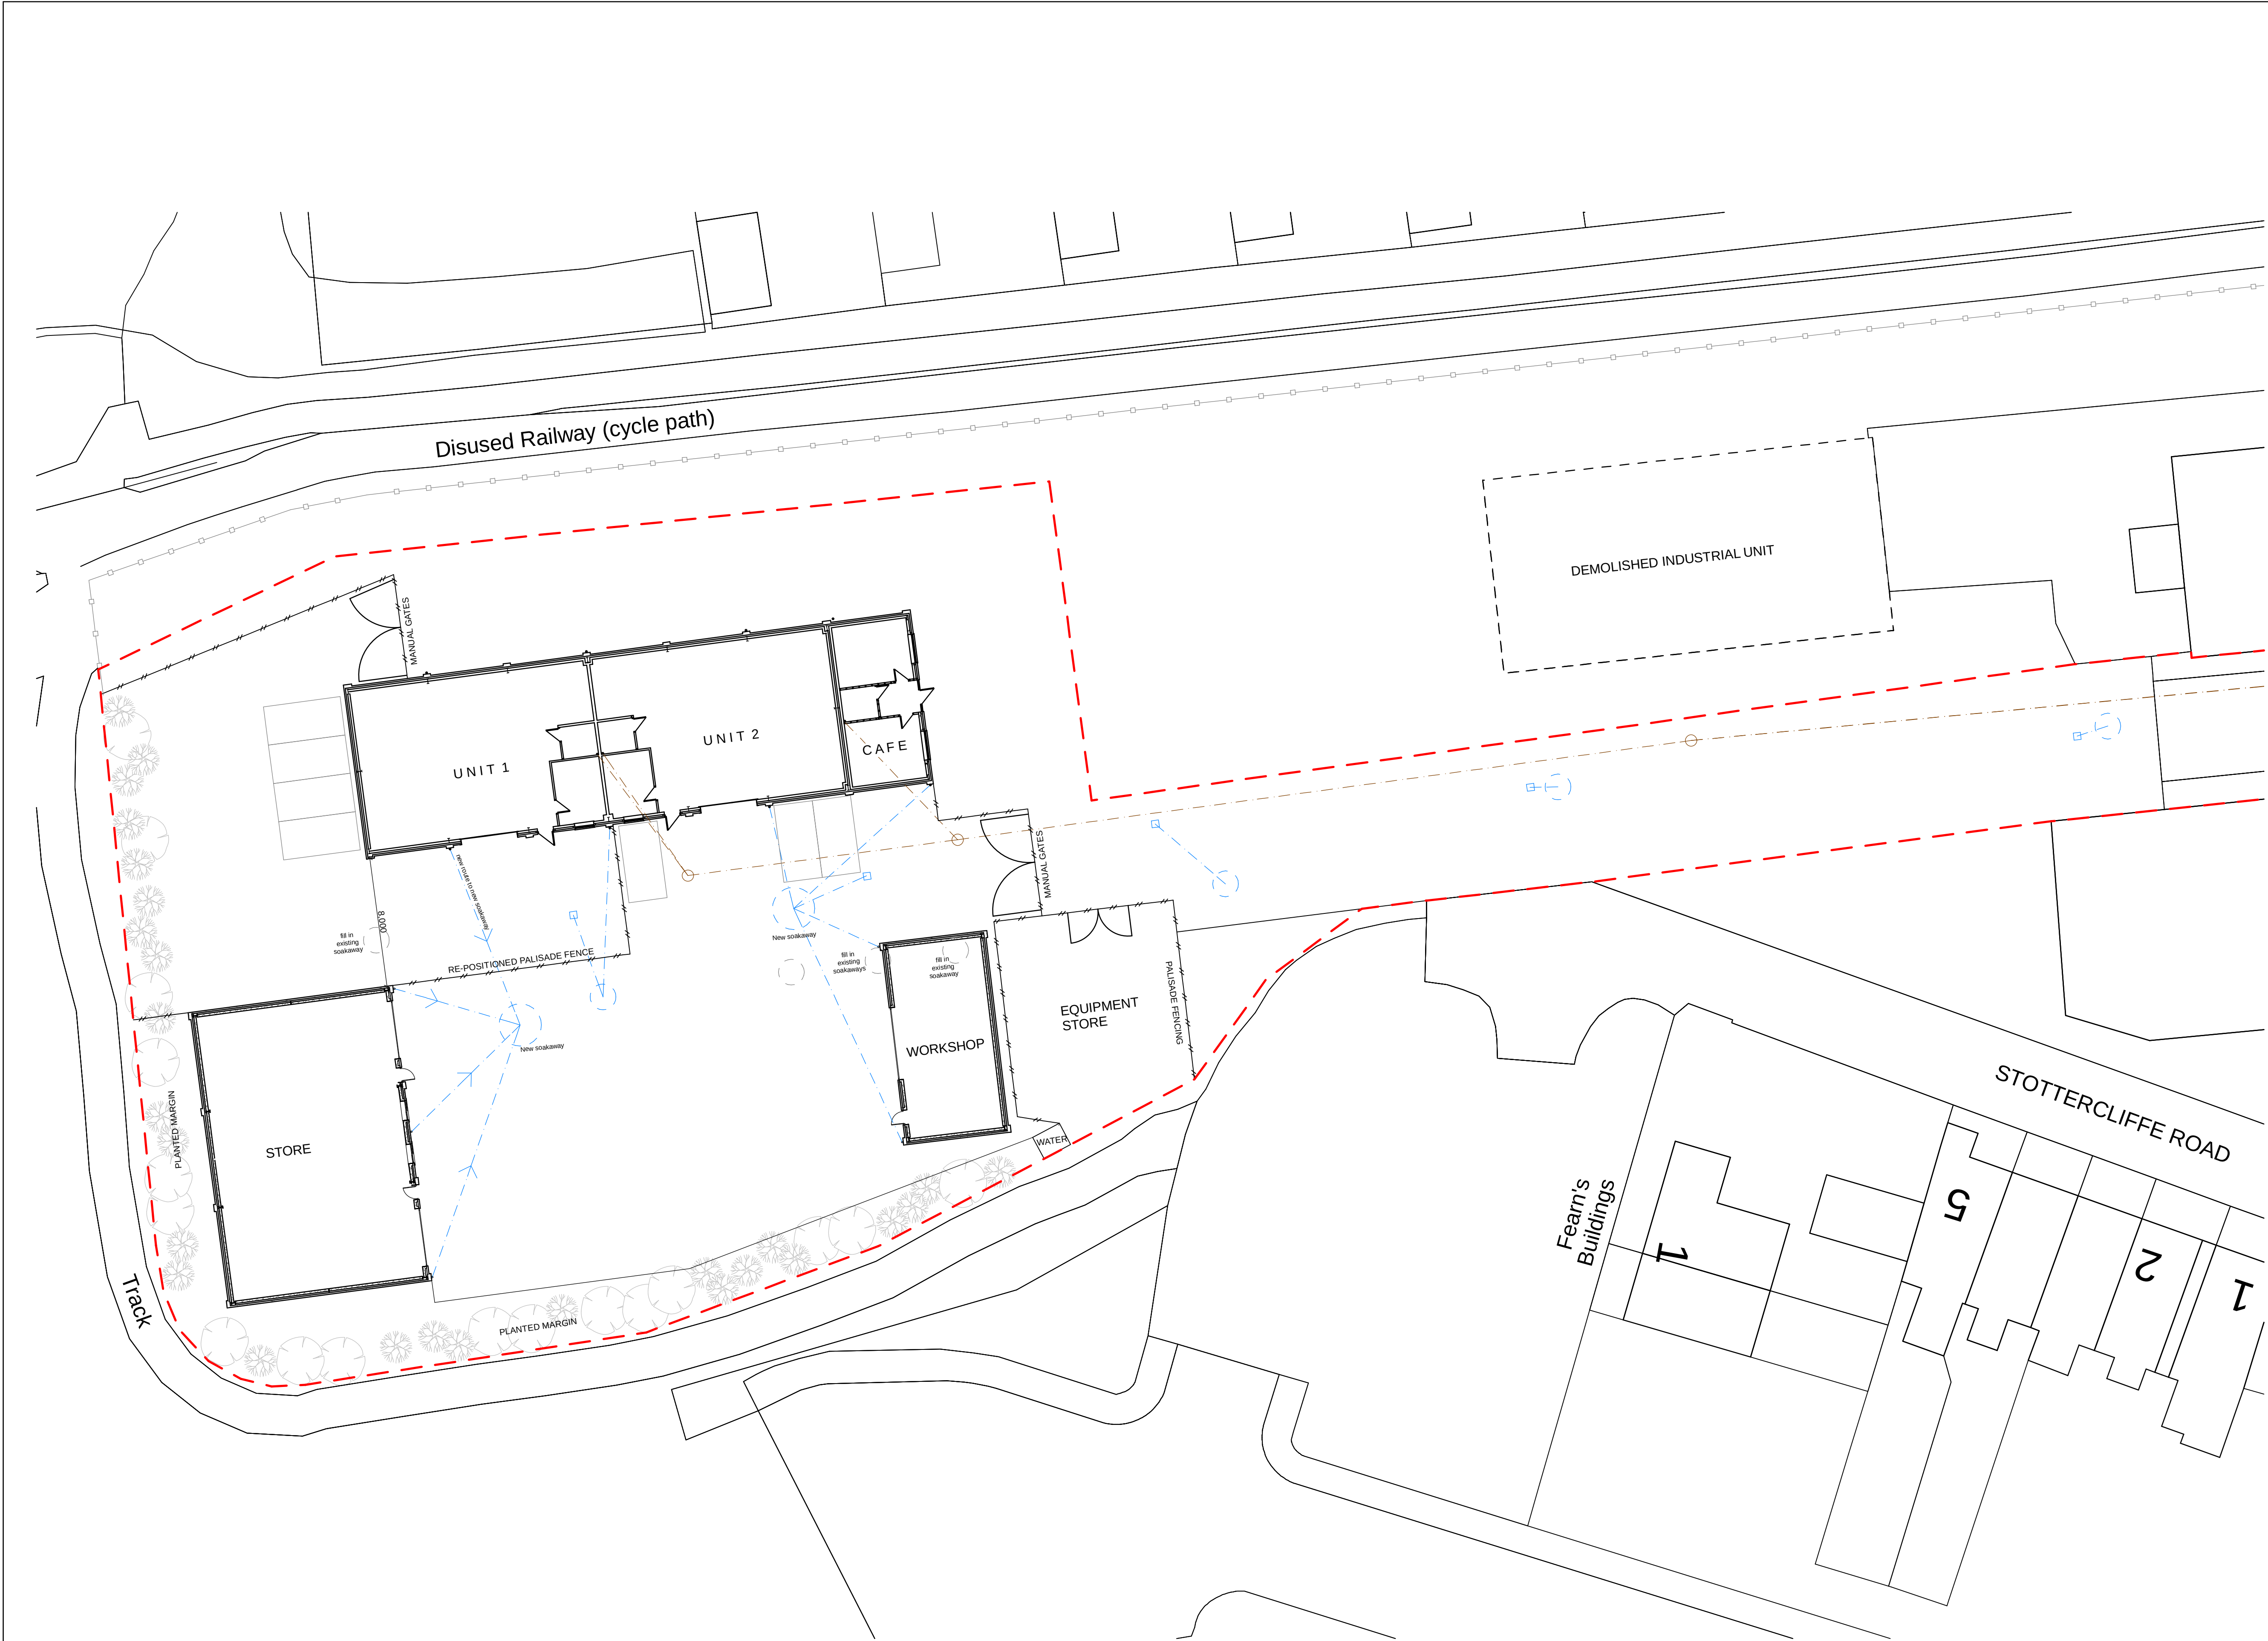

NOTES

The ownership boundary is not entirely defined by physical features on site.

LCE CONSTRUCTION & ENGINEERING LIMITED

Unit 1 & 2 Derwent Way,
Wath Upon Dearne, Rotherham S63 6EX
Tel: 01709 877 888
Web: www.lceng.co.uk Email: info@lceng.co.uk

CLIENT
Its For Hire

PROJECT
New Store & Workshop

ADDRESS
St Marys Street,
Penistone, South Yorkshire
S36 6DT

SCALE
1:200

0 2 4 6 8 10m

1:200

N

DRAWING
SITE PLAN as proposed

DWG NO.
888/03

Drawn By: RA
Paper Size: A1
Date: 01/04/2012