



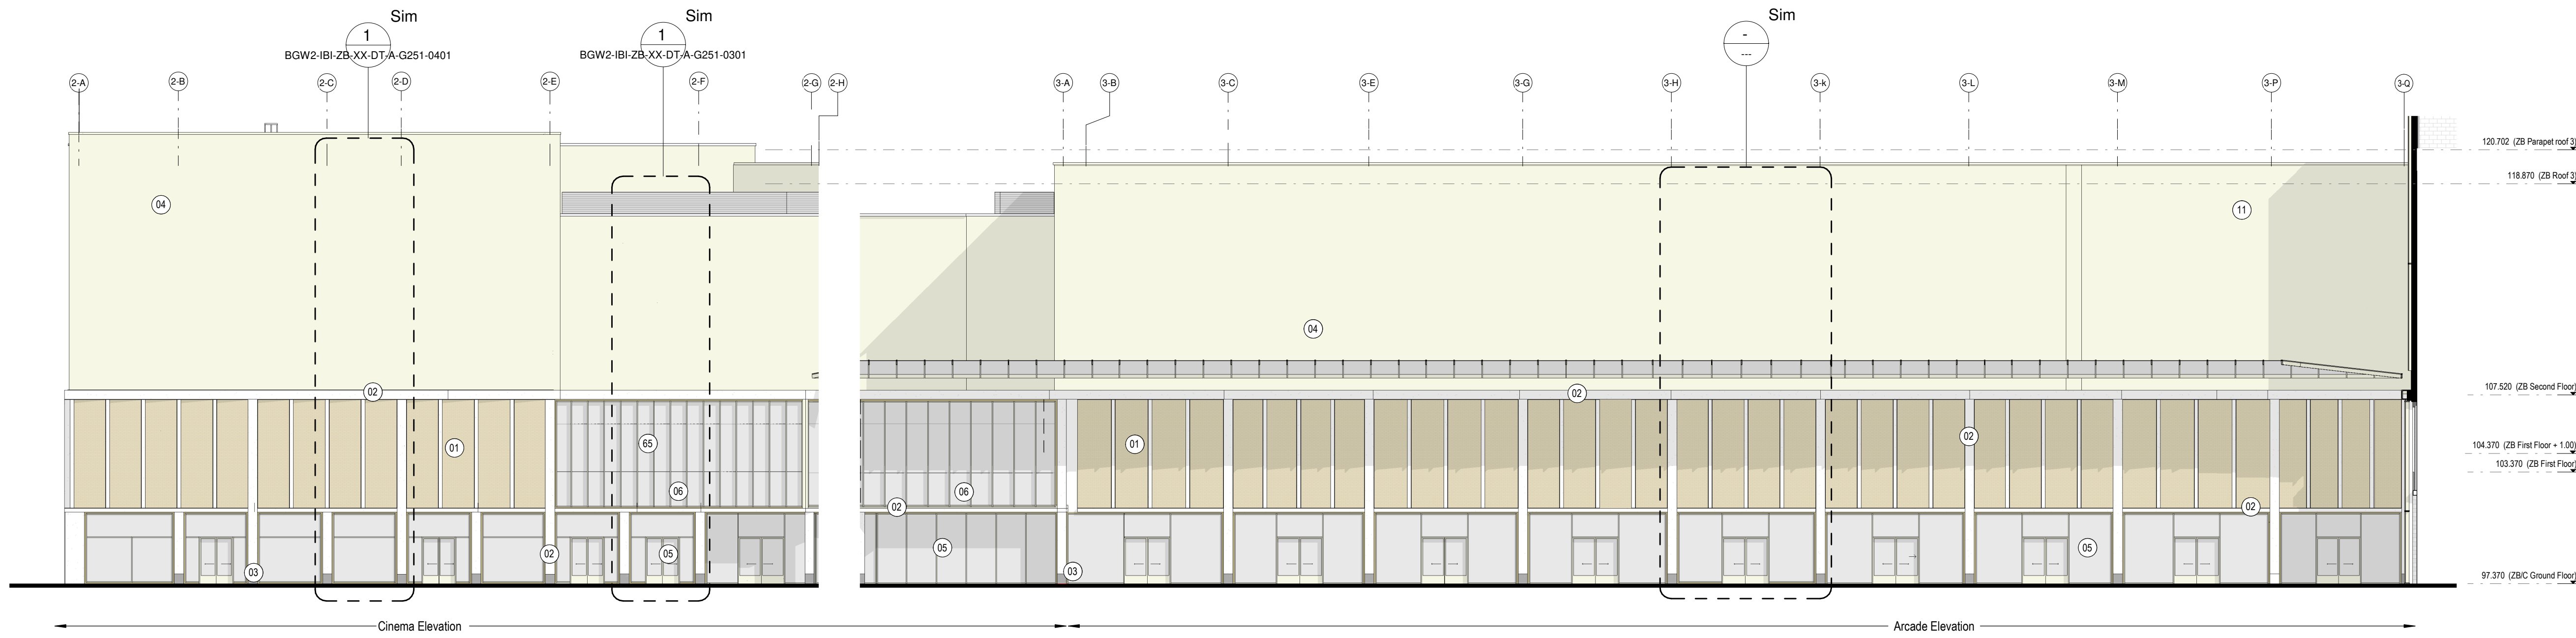


2 Elevation 2 - West Elevation
1 : 200

1 Elevation 1 - West Elevation
1 : 200

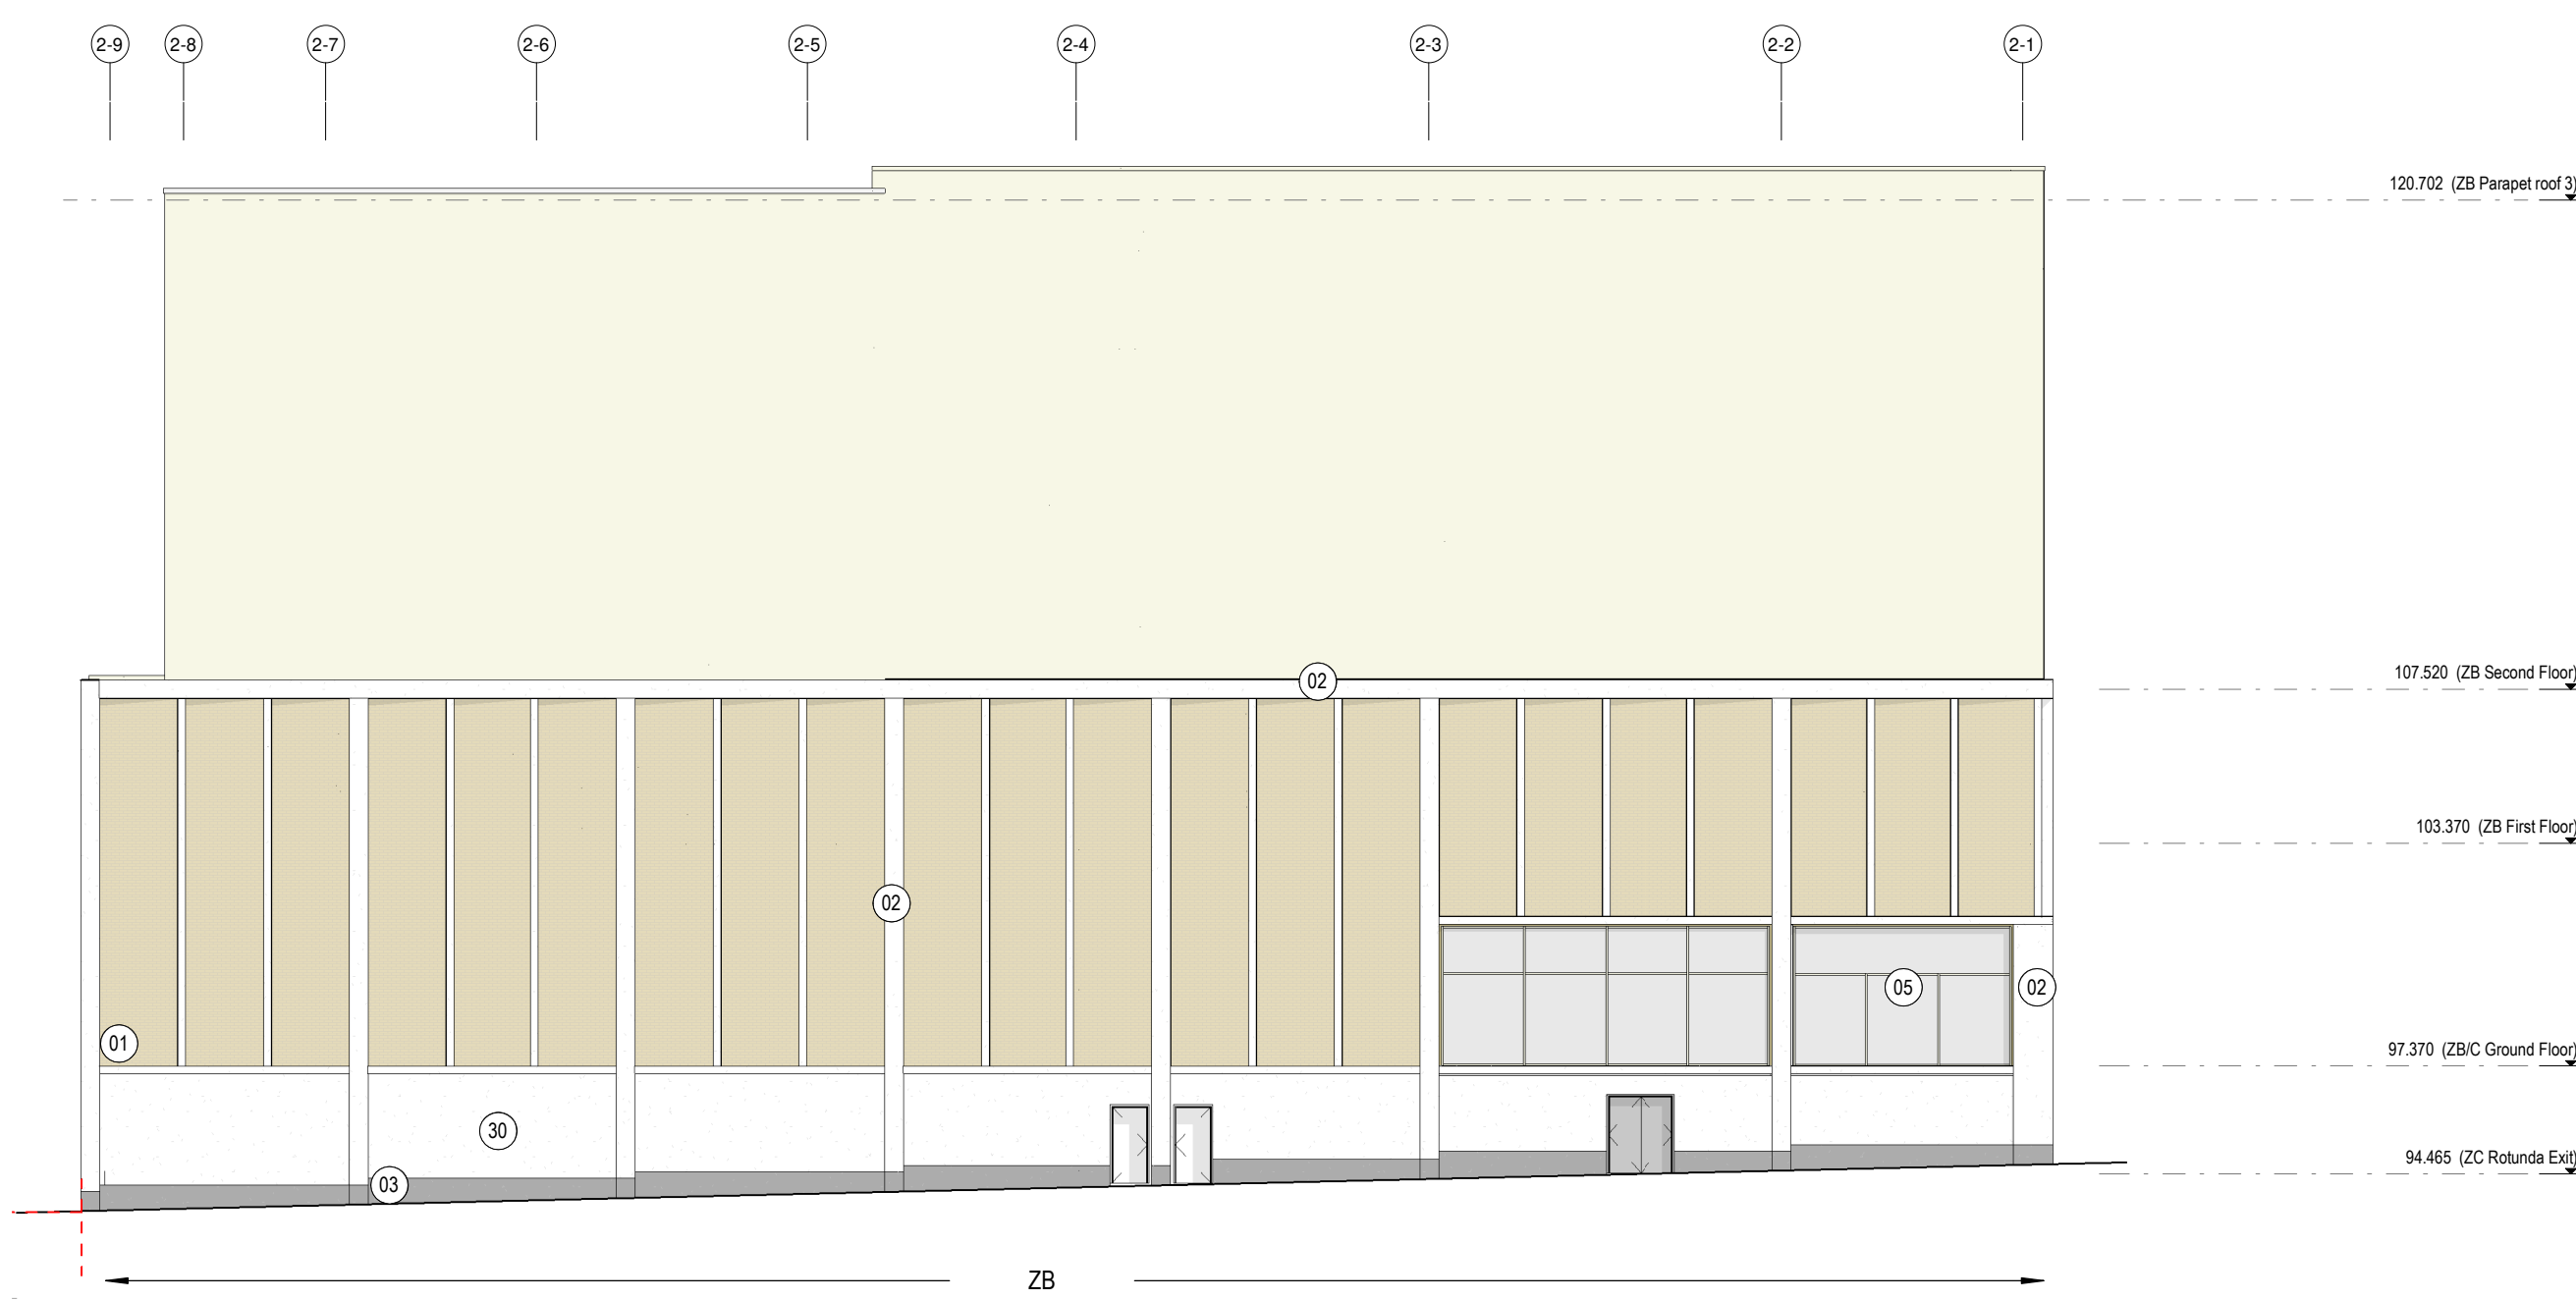

3 Elevation 3 - North Elevation
1 : 200

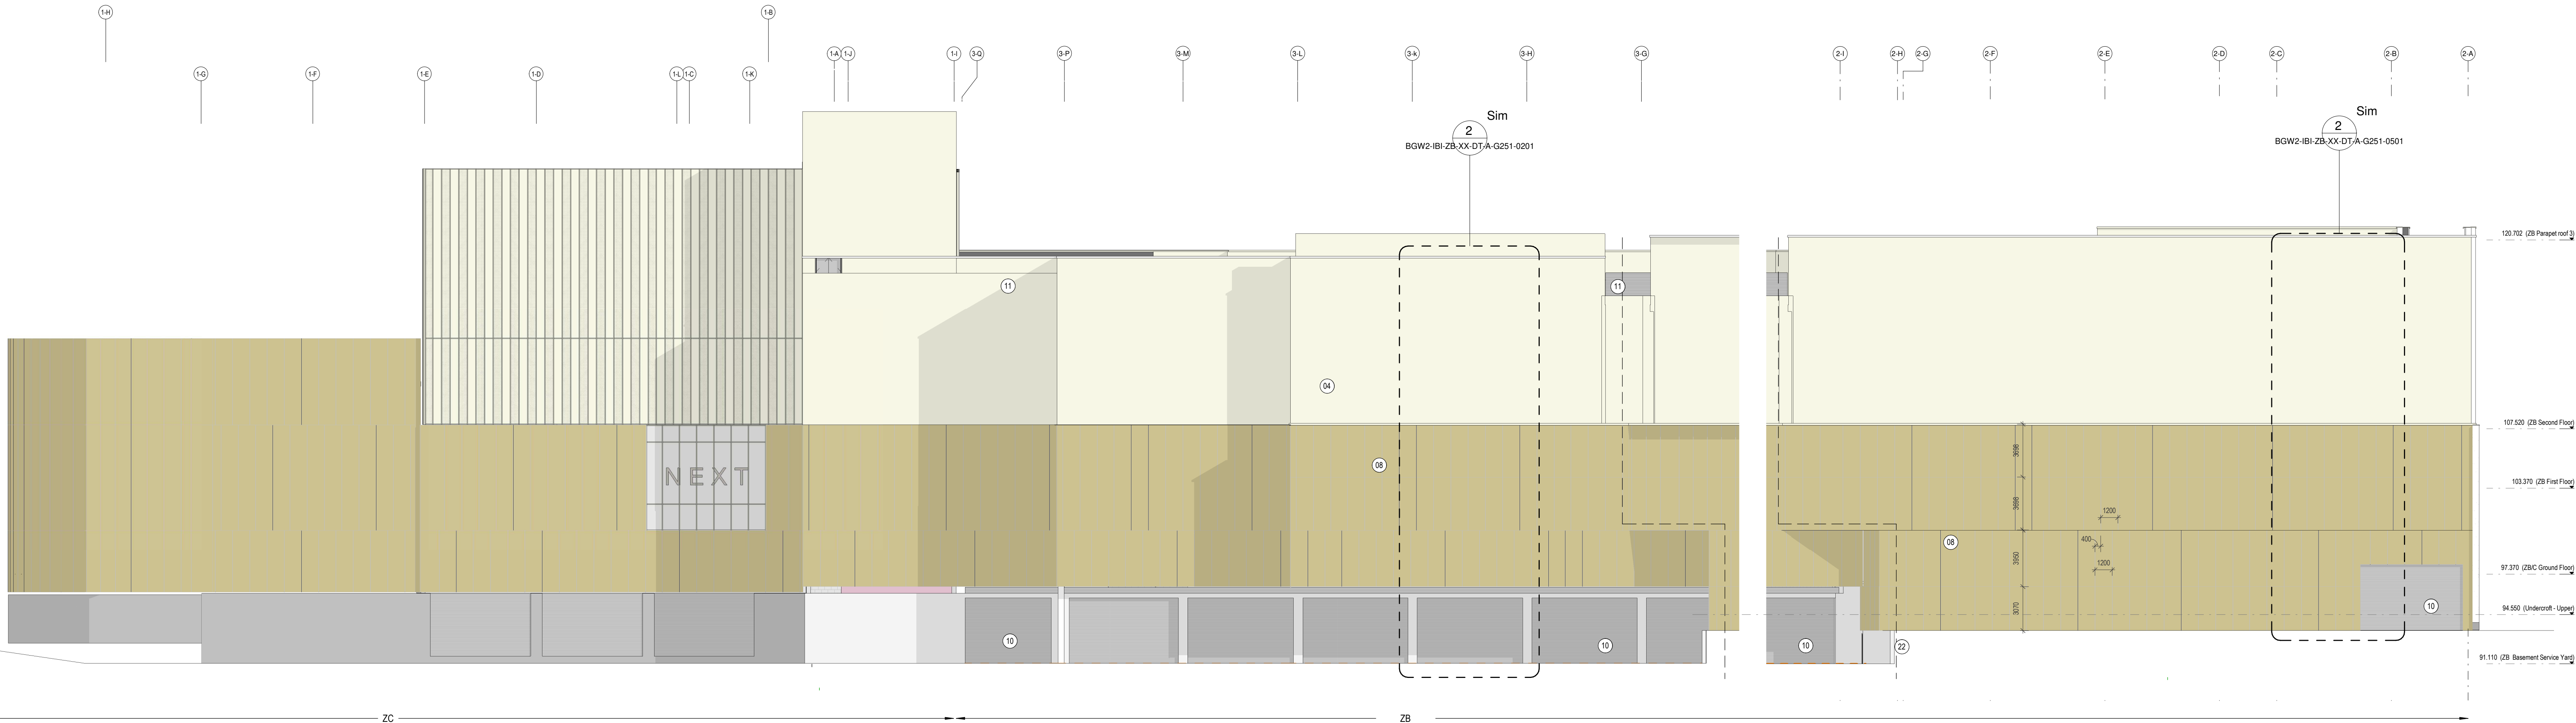


5 Elevation 5 - North East Elevation (ZB)
1 : 200

4 Elevation 4 - East Elevation
1 : 200

KEY ELEMENTS		
Ref	Description	NBS Ref
11	PPC aluminium louvre screen to plant areas	NBS L10.650B
14	Clazed canopy on feature steel sections	NBS L10.460A
15	PPC aluminium coping system	NBS H72.480
64	Profiled metal decking with in situ concrete, polymer modified polyester reinforced bitumen roofing membranes, rounded pebbled paving slabs	NBS J31.130A
72	Insulated upstand board to inverted roof	NBS J31.341
73	PIR board insulation parapet capping	
80	Metal Profile Roofing	NBS H31.125A
81	Insulated trapezoidal wall panel	NBS H43.121A
82	Metal composite roof panel	NBS H43.121A
67	Facing brickwork	NBS F10.115A
68	Full fill cavity insulation	NBS F30.150A
69	Sacrificial full blown insulation to ensure full fill to void between buildings. Make good to all holes in existing wall prior to commencement	NBS P11.220
70	Wall ties to S.E. specification	
74	Cavity tray	
75	Cope 5 lead flashing installed in accordance with L.S.A. manual	NBS F30.070
76	SFS to specialist design, external calcium silicate/cement bonded particle sheathing board, breather membrane forming primary air seal line	NBS H71.420
77	Wipeep hole	NBS F30.132
Main Elements		
01	Buff brick slips on metal carrier system	NBS H82.110A
02	GRC column and beam boxings	NBS H40.130A
03	GRC column base	NBS H40.130A
04	Cladding in stone effect	
05	PPC curtain walling screens	NBS H11.110A
06	PPC insulated spandrel panels	
07	PPC Aluminium perforated solid cladding panels	NBS H82.140
08	Metal rainscreen panels	NBS H82.120A
10	PPC aluminium external door/shutter shutters	NBS L20.610A
16	PPC aluminium insulated flashing	
17	Suspended internal signage	
18	Flat soffit metal panel system	NBS H82.122
22	Concrete (Cast in situ)	NBS E05
24	Glaazed brick slips	NBS H82.111A
25	Soffit insulation board	NBS P10.185A
26	Screed (by landlord)	NBS M10.115
27	PPC louvre	NBS L10.650A
28	PPC aluminium flashing	NBS H82.120A
30	GRC Panels to achieve high quality 'Portland Stone' effect	NBS H40.132A
32	Under slab insulation	NBS E20.200
65	PPC curtain walling system with integrated feature fins	NBS H11.110C
Detail Components		
31	ICPI	NBS J40
50	SFS to specialist design with internal plasterboard lining, sheathing board, breather membrane forming primary air seal line and PIR rigid insulation board	NBS K10
51	Internal Partition	NBS K10
53	Acoustic mass barrier soffit below roof deck. Details and extent to suit Acoustic Consultant's recommendations	NBS J42.110B
54	Unit suspended ceiling by Tenants	
55	Independent plasterboard lining to steelwork	NBS K10.255
56	Fire rated cavity barriers required at compartment floors as required by Fire Engineering Report	NBS P10.432A
57	Concrete blockwork	NBS F10.255A
58	Floating floor to suit Acoustician's design	
60	Insulated building board to soffit	NBS P10.185A
62	Cold liquid applied waterproofing system to car park levels	NBS J31.111
63	Combined vehicle restraint and pedestrian barrier to MSCOP by specialist	NBS Q41.140A
66	Screed (by Tenants)	

Notes:

- This drawing is copyright.
- Do not scale dimensions from this drawing.
- This drawing is to be read in conjunction with all other relevant drawings.
- All dimensions on this drawing are to be reported to the architect.
- Do not modify any element of this drawing.
- Use drawing only for purposes stated.

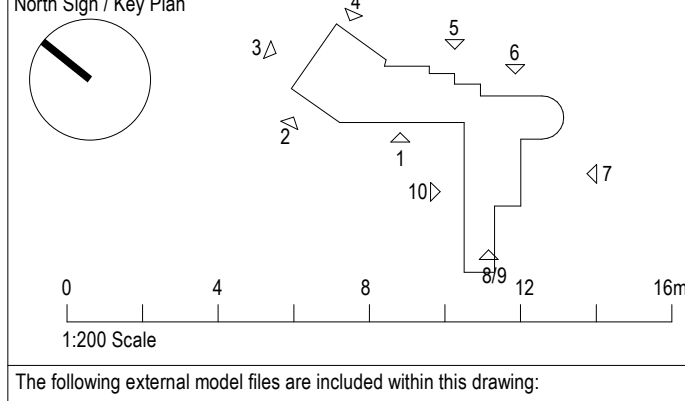

Rev	Date	Revision Notes	Drawn	Check
P06	15/01/19	Planning Issue	JH	EA
P05	09/12/18	S3 - Suitable for Review and Comment	JH	EA
P04	20/12/18	S3 - Suitable for Review and Comment	JH	EA
P03	13/12/18	S3 - Suitable for Review and Comment	JH	EA
P02	10/12/18	S3 - Suitable for Review and Comment	TS	EA
P01	21/08/17	I02 - Suitable for Tender	EA	SL

Drawn: JH
Check: EA

Barnsley Metropolitan Borough Council