



Drawing No.	Rev No.
MAW002 -001	

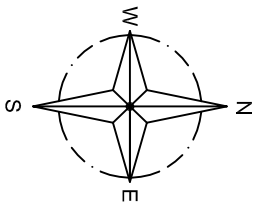


INDICATIVE
ONLY

TOTAL SITE AREA 3376m²

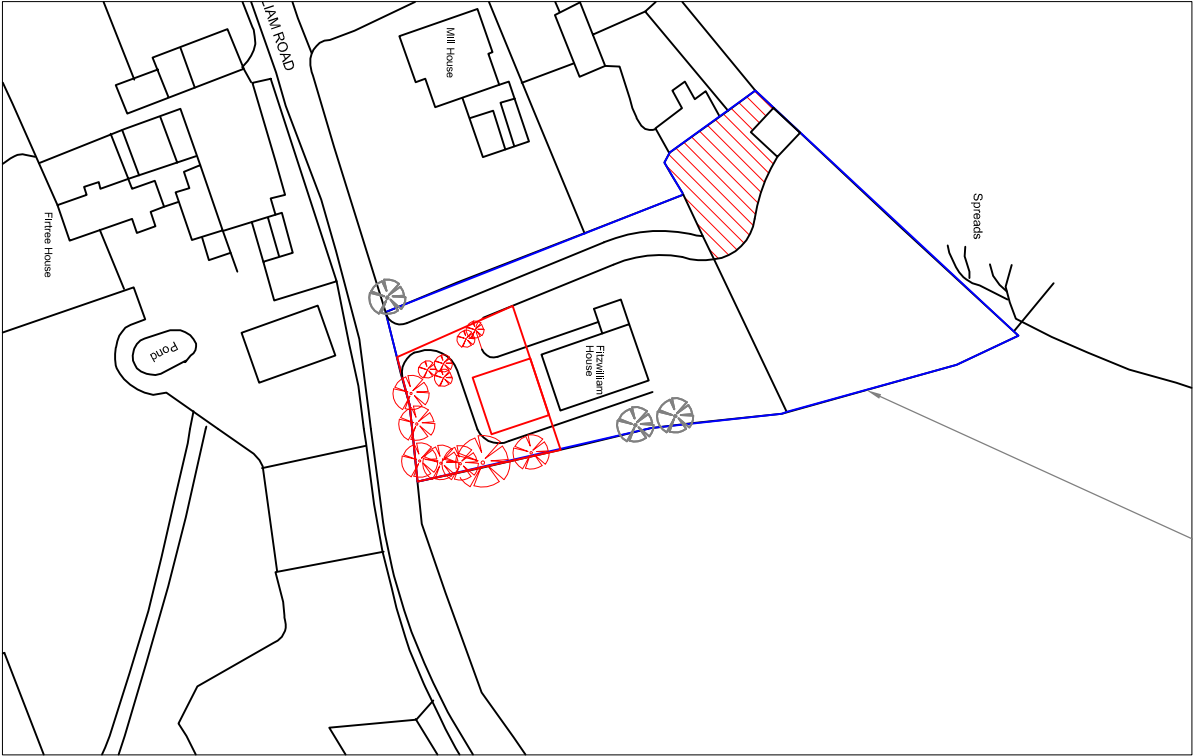

LOCATION PLAN
SCALE 1:1250 AT A3

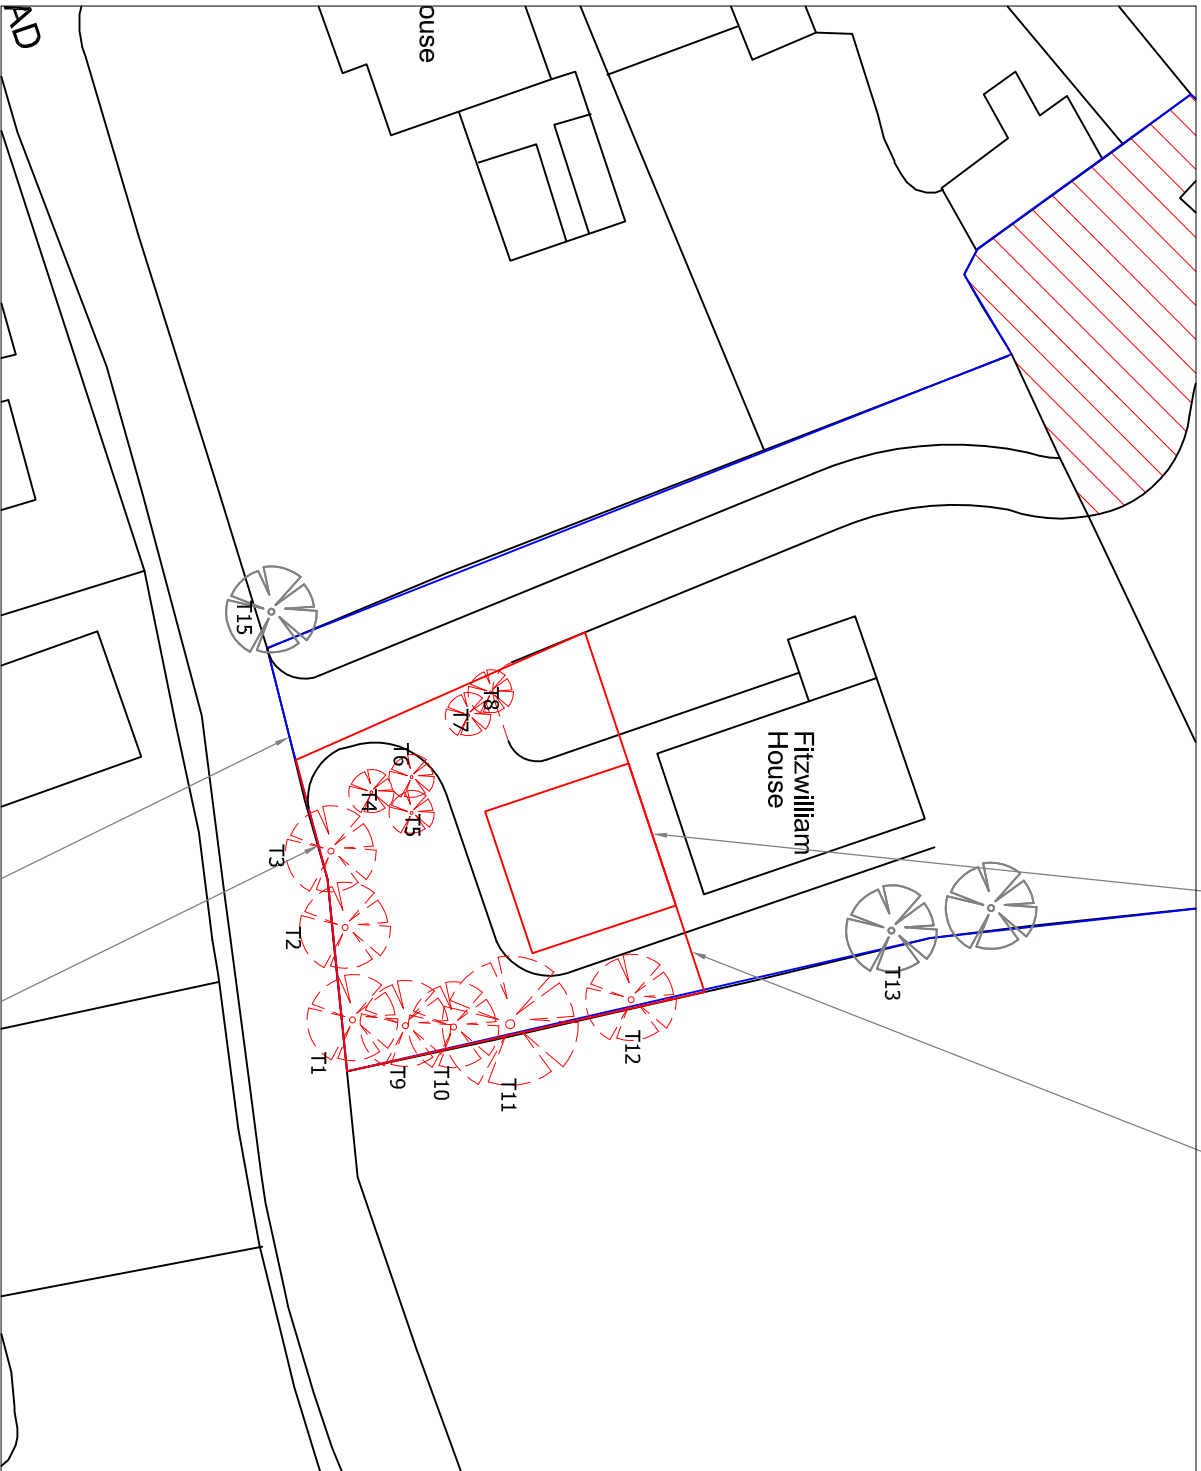

THE REMOVAL OF T7 & T8 IS PROPOSED
THE RMOVAL OF T5 IS PROPOSED DUE TO
DECAY

SITE PLAN
SCALE 1:500 AT A3

EXISTING WALL DEMOLISHED AND
RE BUILT 800mm HIGH

EXISTING ACCESS WIDENED TO WEST TO
ALLOW TWO VEHICLES TO PASS

DO NOT SCALE: Contractor to check all dimensions and report any omissions or errors

NOTES

Rev	Description	By	CHK	App	Date
-----	-------------	----	-----	-----	------

JRB DESIGNS LTD
166 Churchfield Lane
Barnsley
S75 5FA
Tel: 01226 383542
Fax: 01226 380078
Mob: 07970 541192
Email: joine@jrbdesigns.co.uk

This drawing is copyright. © Jrbdesigns Ltd.

Client

MR. A WOOD

Drawing Title

SITE PLANS

Address

LAND ADJUNT TO FITZWILLIAM HOUSE
FITZWILLIAM ROAD
DARFIELD
BARNSLEY S73 9HZ

Project Title:

PROPOSED NEW
DORMER BUNGALOW

Purpose of Issue:

CONSTRUCTION

Drawing Status

FIRST ISSUE

Scale at A3	Drawn By	Date
AS SHOWN	JRB	17/04/2013
Checked By	Approved By	Date
AW/	AW/	17/04/2013
Project No.	Drawing No.	Revision
MAW002	001	

APPROVAL ☒ INFORMATION ☐ TENDER ☐ CONTRACT ☐ CONSTRUCTION ☐