


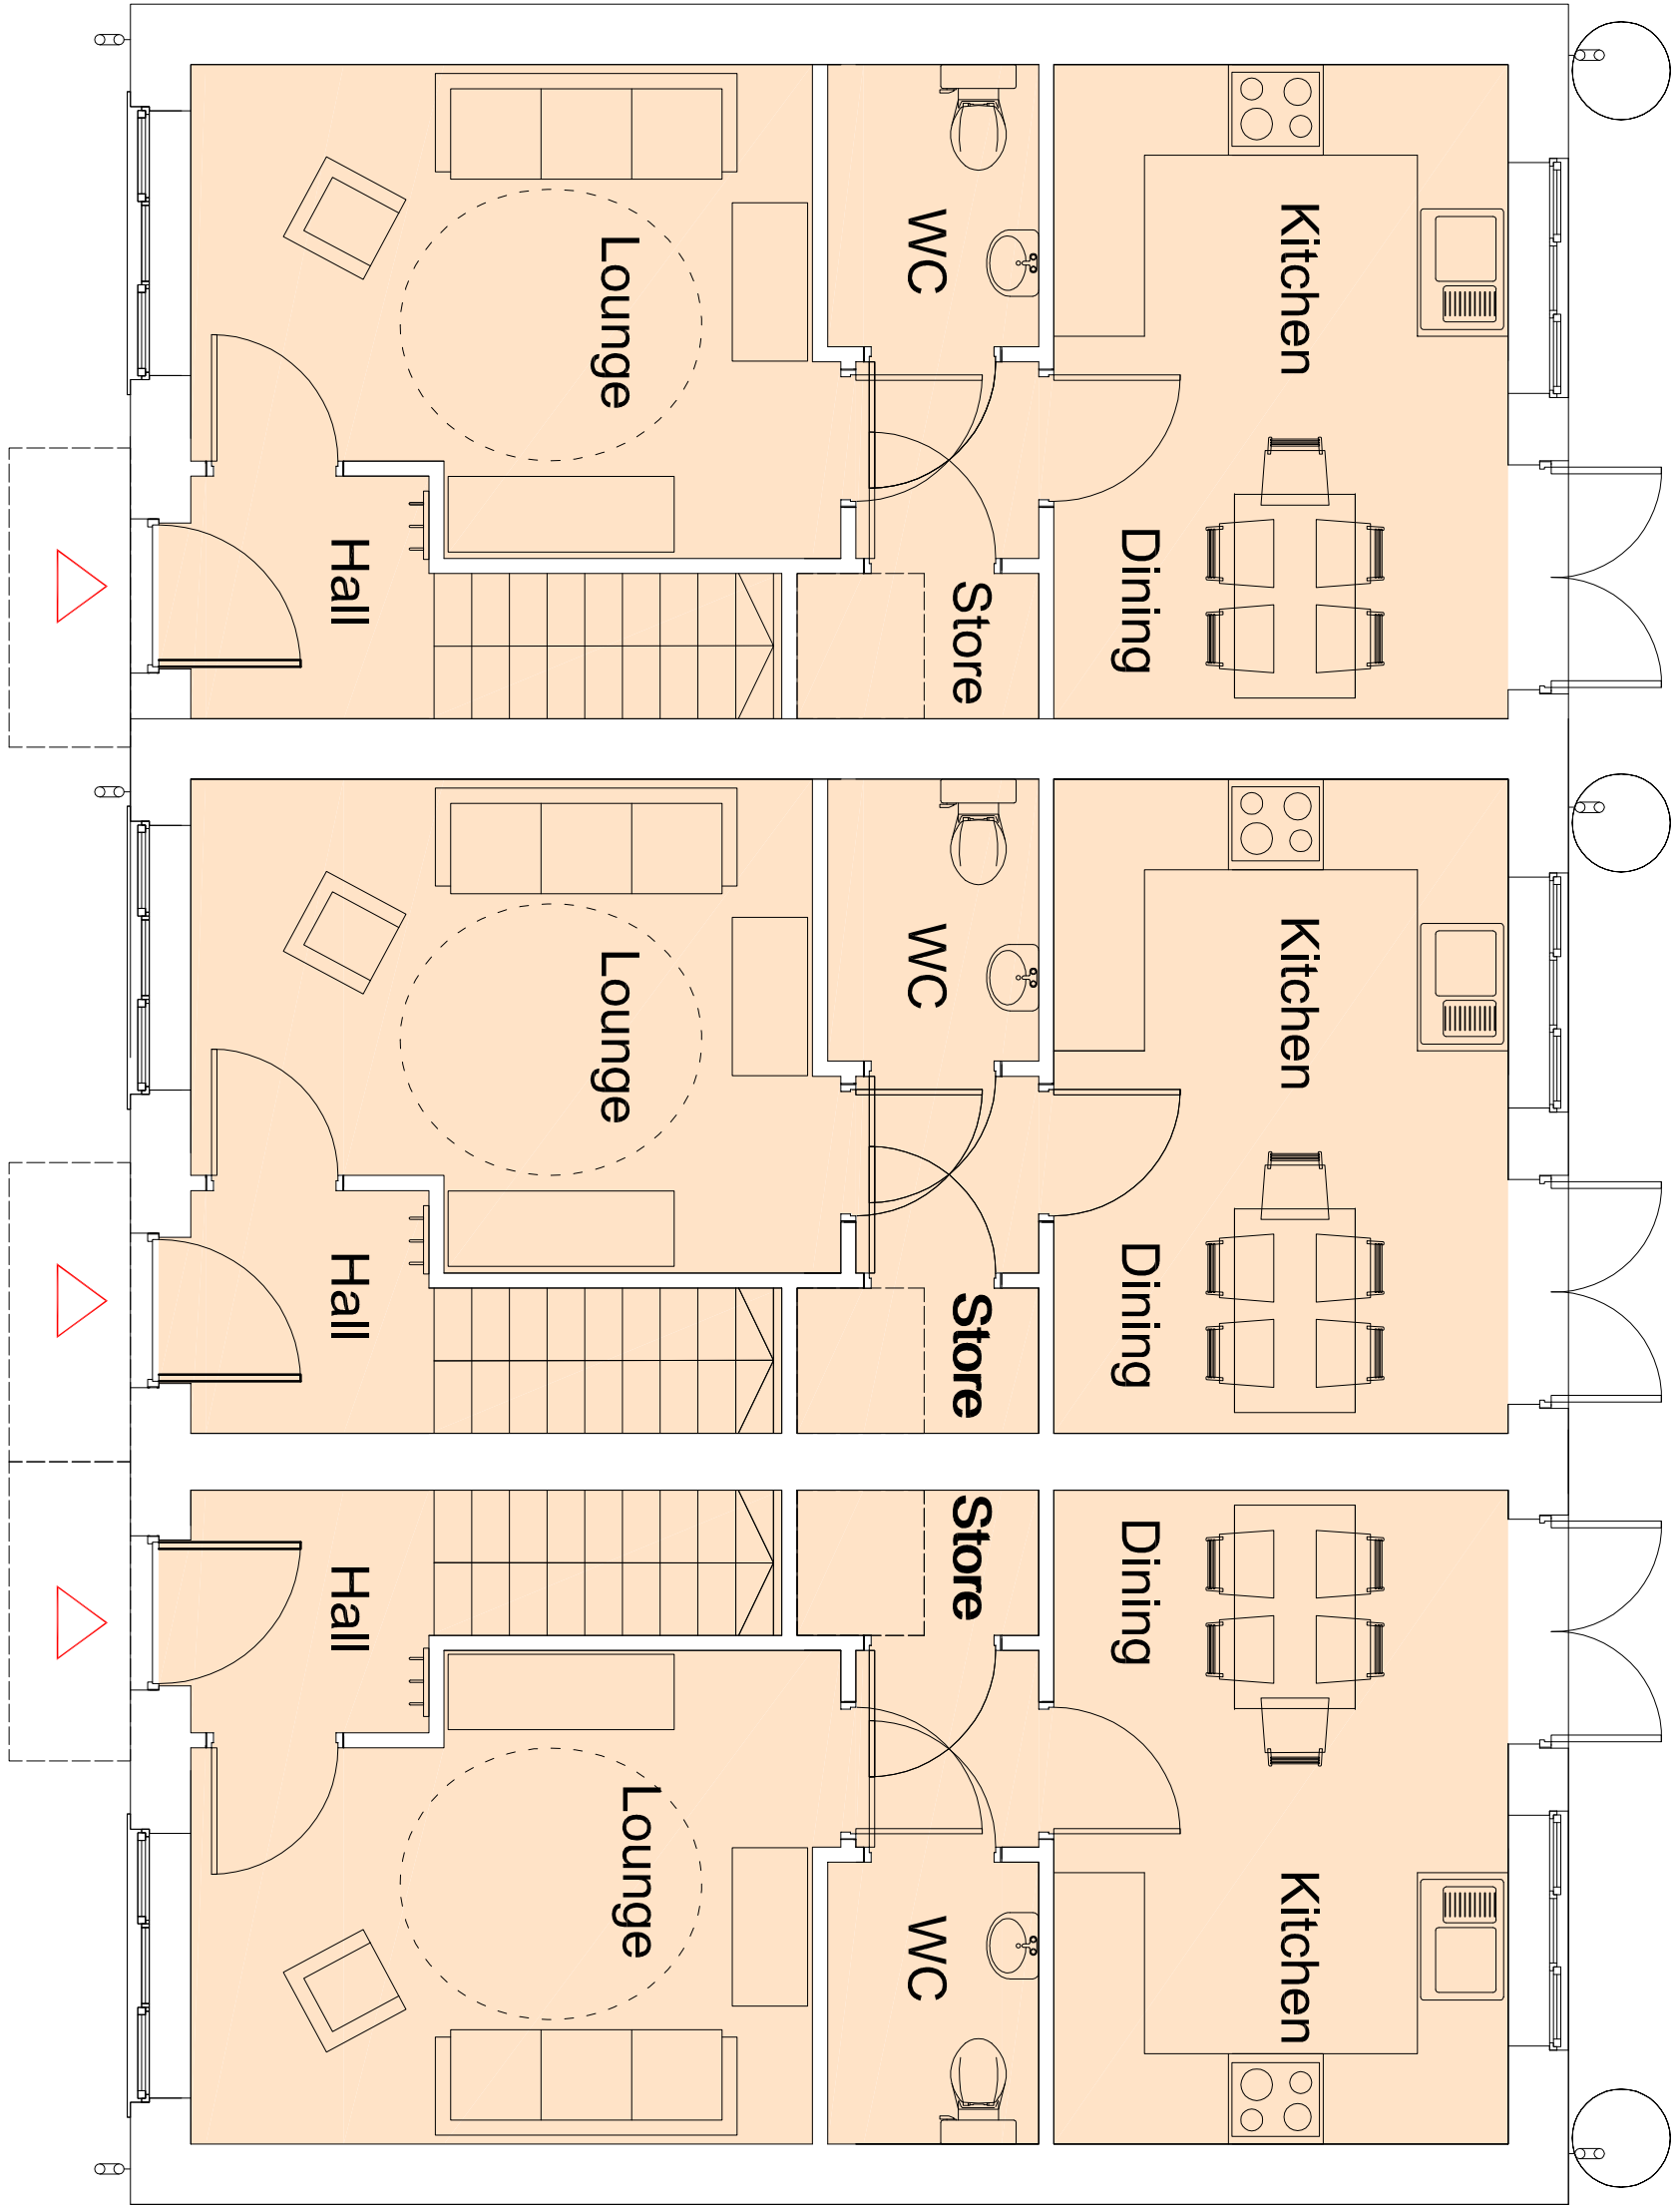
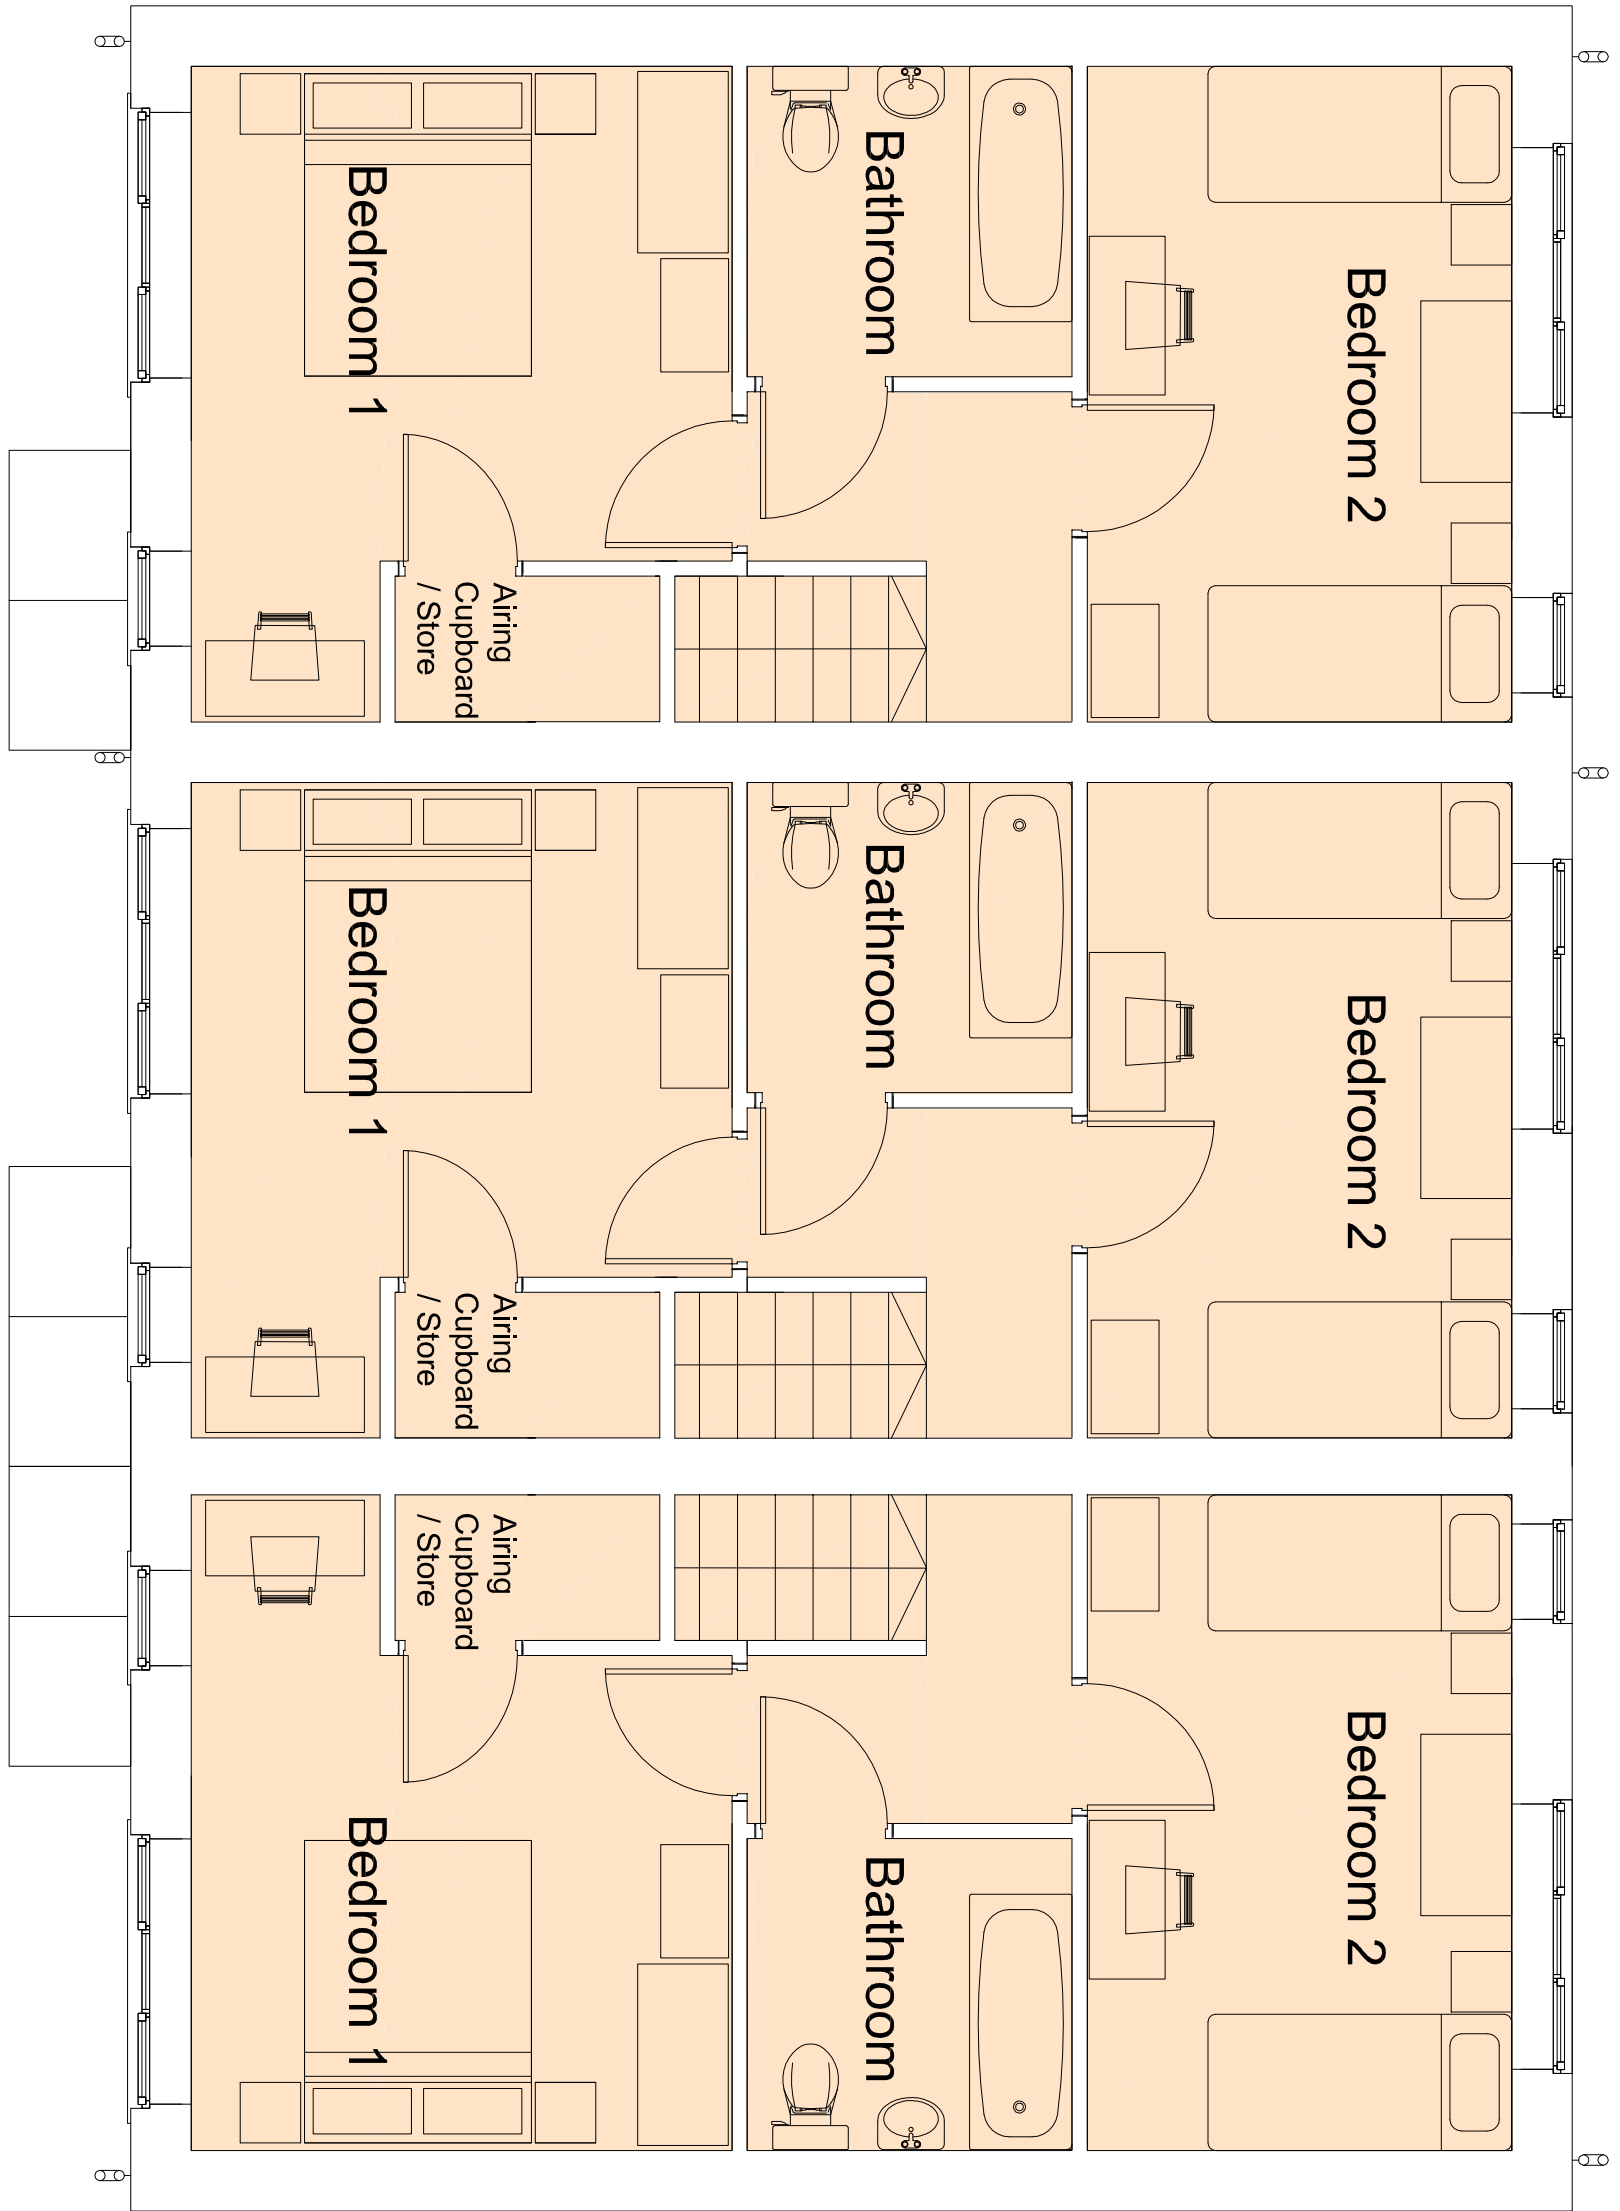


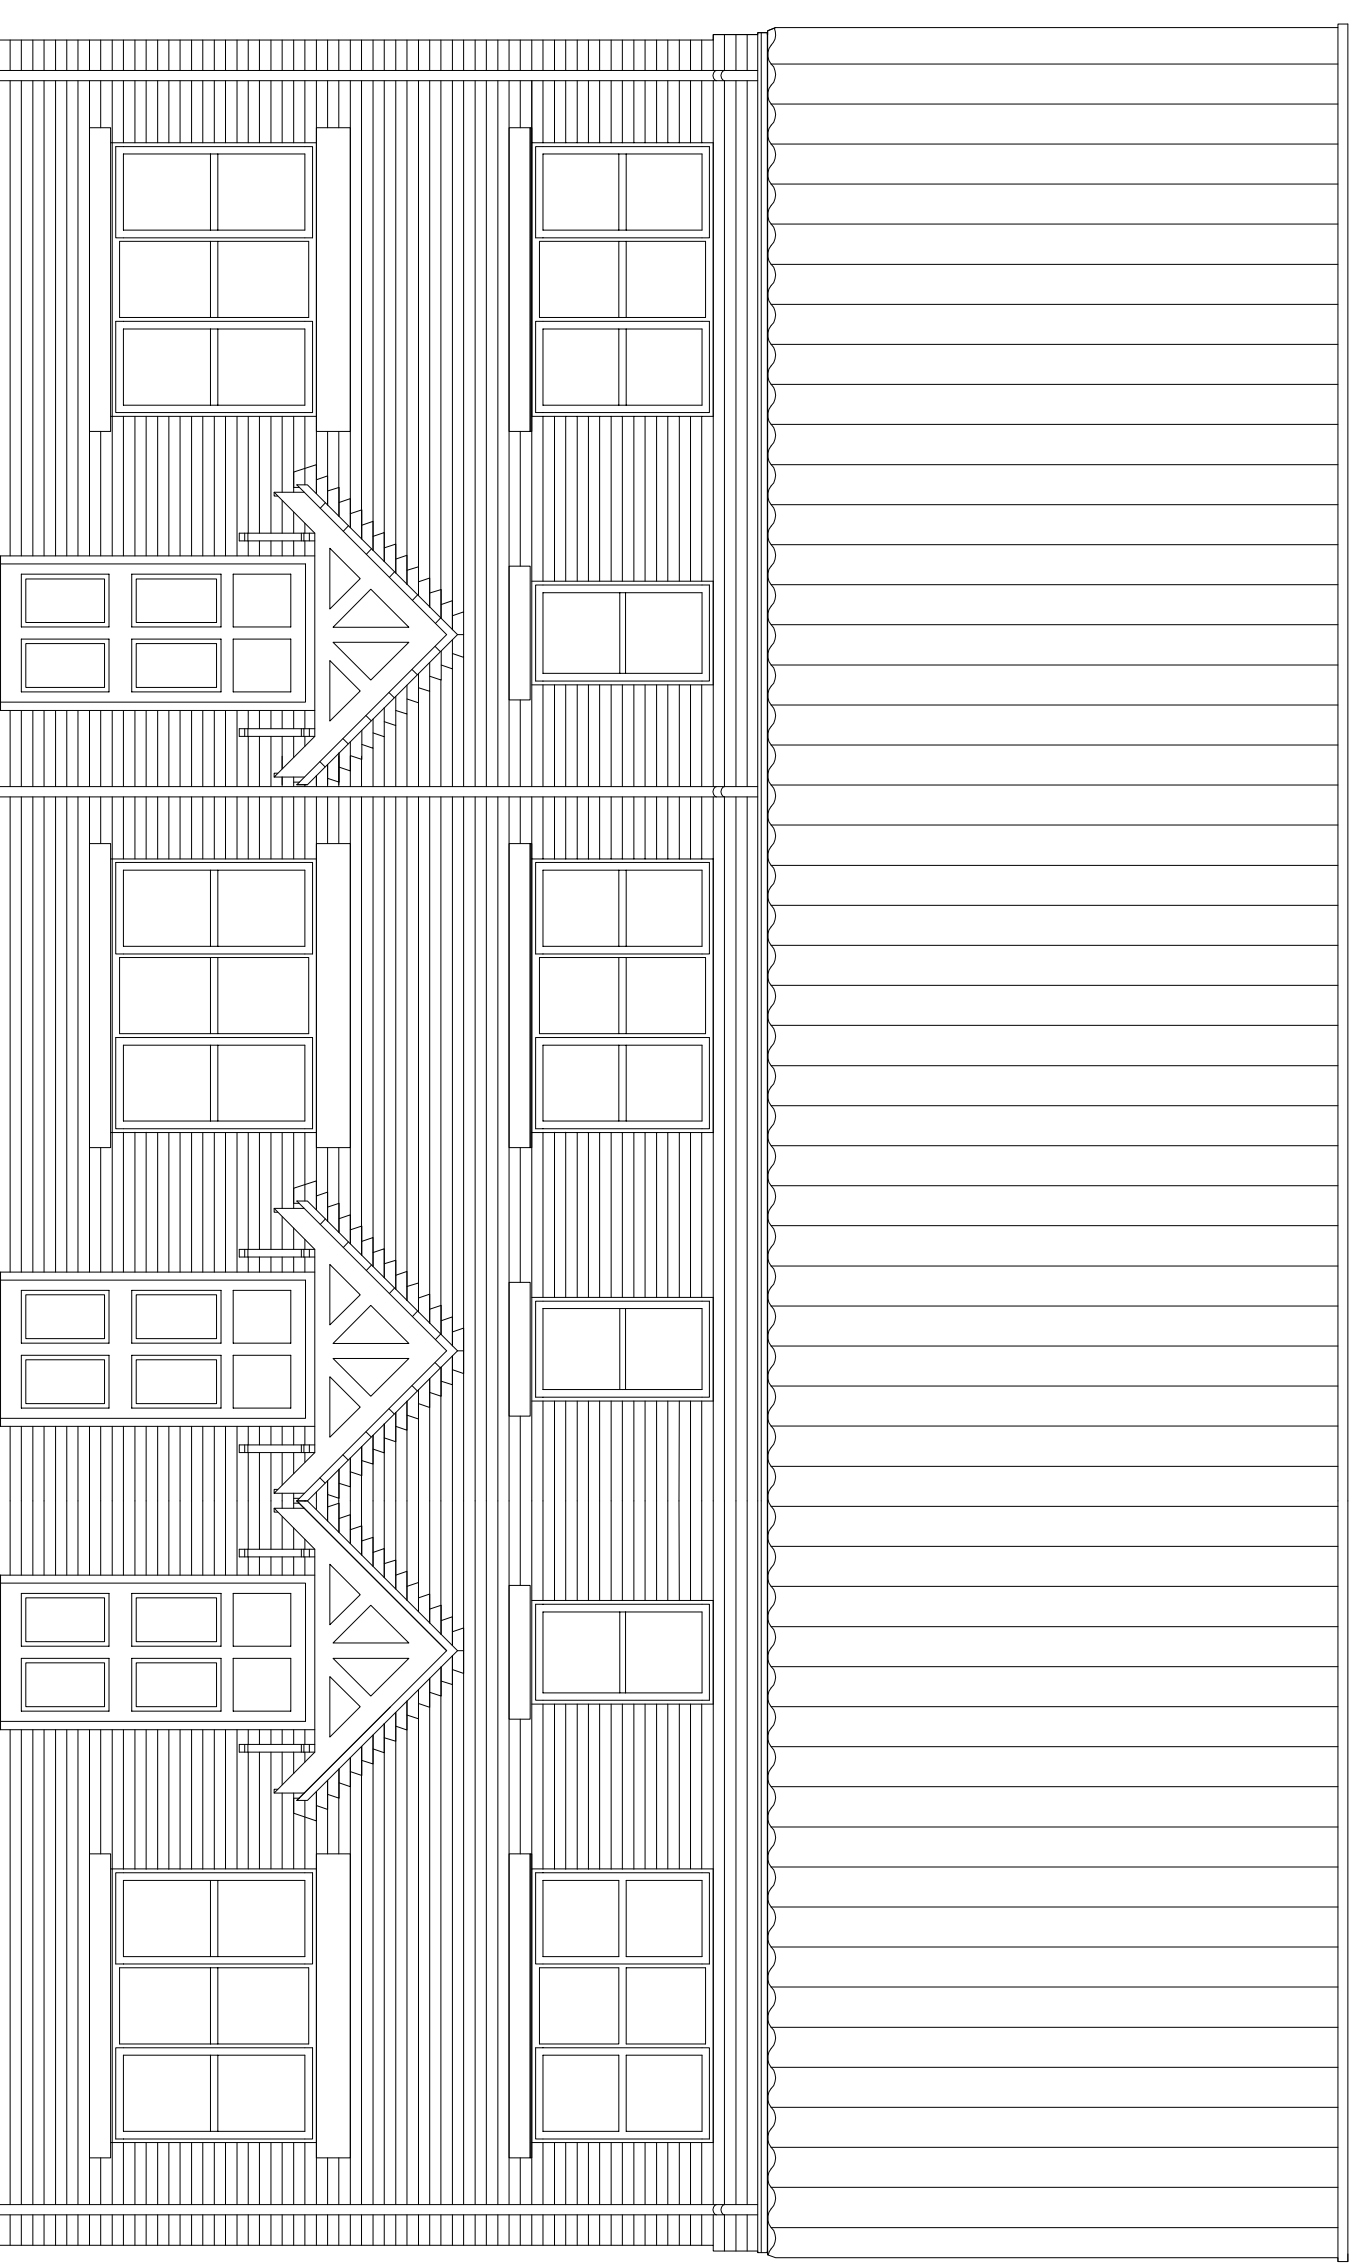

Type 1B 2B 4P: Typical plans

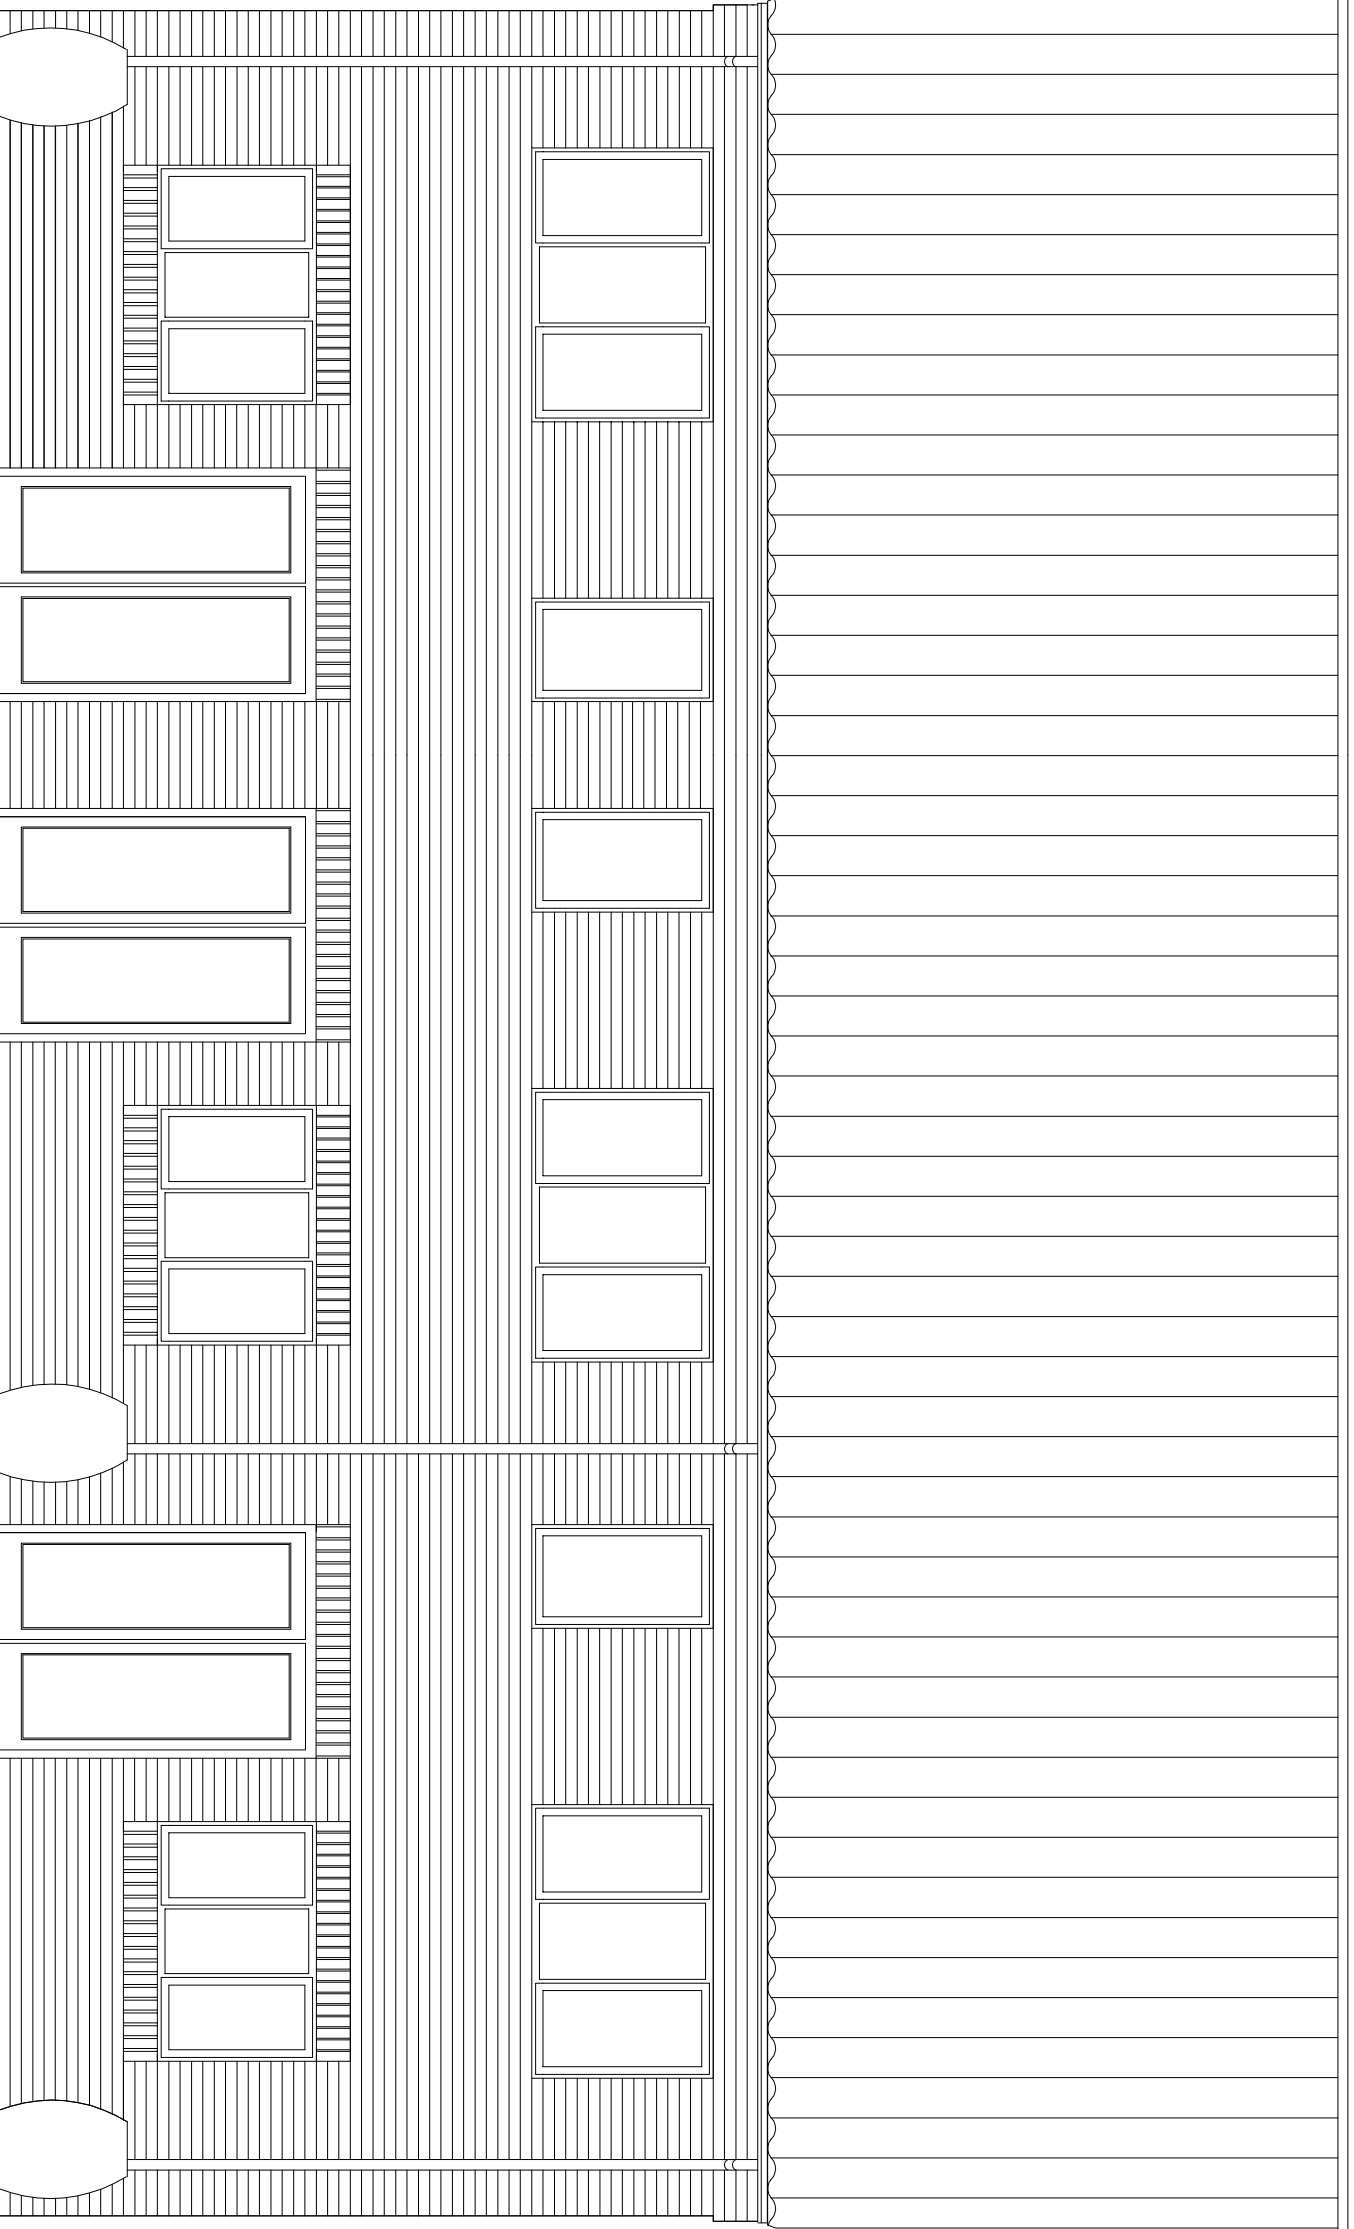

Type 1B 2B 4P Typical front and rear elevations

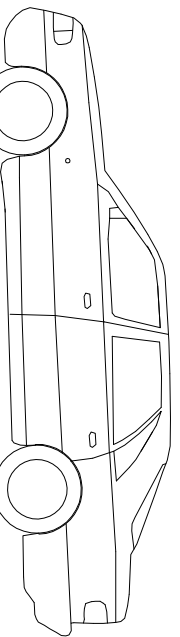

Type 1B 2B 4P: Typical side elevation



Materials Key

- Walls - Red brick with soldier course detail above some windows, cast stone above others
- Roof - Red panlites
- Windows - White uPVC
- Doors - White uPVC
- Boundary - Timber 'hit and miss' fencing to garden divisions with privacy screening over where required
- Timber sleeper walls with galvanised steel supports for retaining walls

Location Plan



Robin Ashley Architects
102 Lady Street,
L1 0Y1A, 0151 252 7450 / 0151 4 252 8379
www.robinsashleyarchitects.co.uk



project: Shape Hill Road, Darfield

client: D.J. Atkinson Construction Ltd.
drawing: House types as proposed

drawing number: 14-041-12

revision: D 106-04-16
date: June 15

scale: 1:50 @ A0 / 1:100 @ A2

original size: A0
issue: Approval
drawn: SAF
checked: DJU

This drawing may be scaled only for the purpose of obtaining approval.
Notice all dimensions are stated in millimetres and all construction work
is to be carried out in accordance with the British Standard
BS 5606-1:2005. The drawing is the property of Robin Ashley Architects LLP.
Copyright © 2015 Robin Ashley Architects LLP. All rights reserved.