




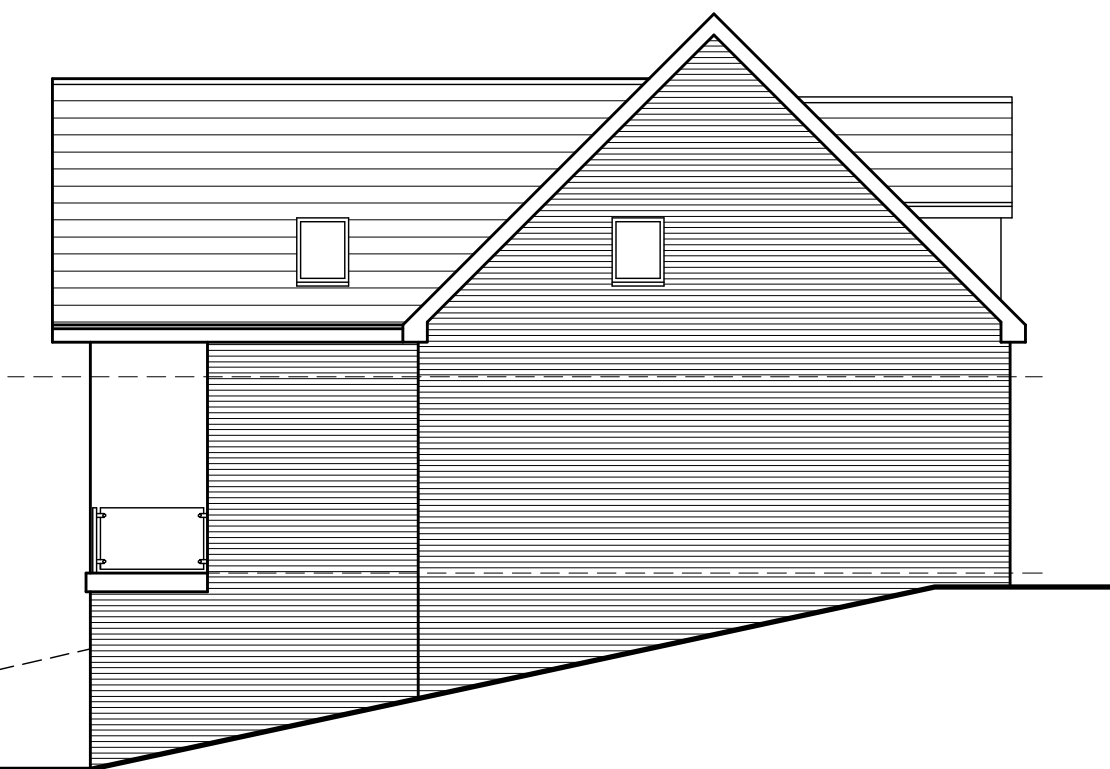

FRONT ELEVATION

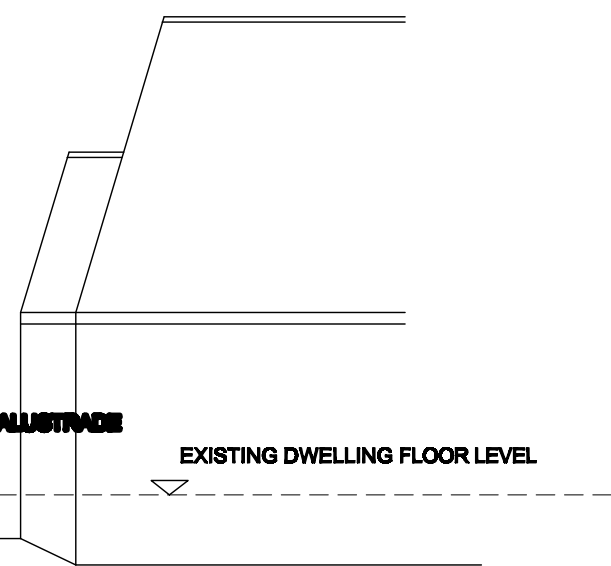


SIDE ELEVATION

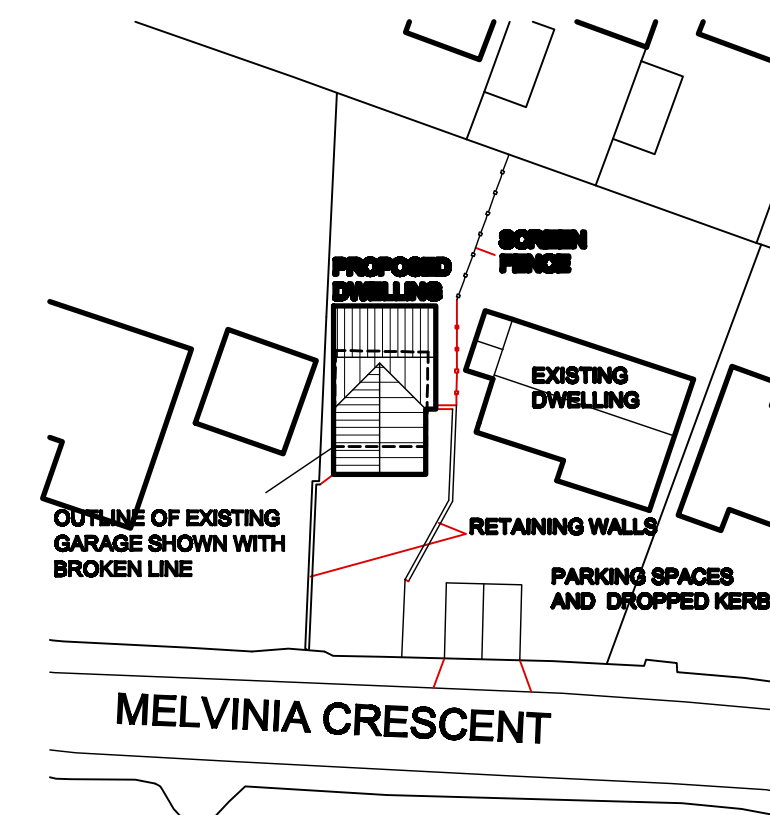


SITE PLAN
SCALE 1:500




REAR ELEVATION

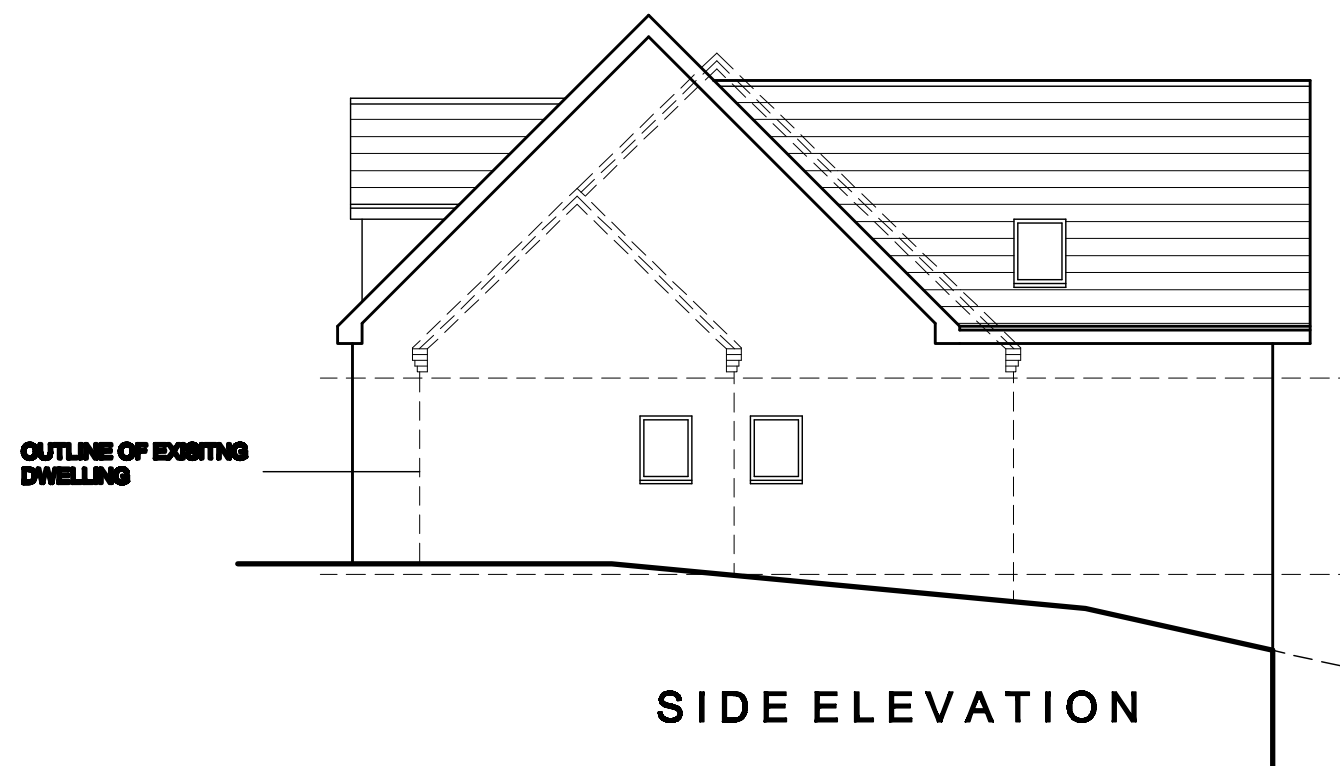


SIDE ELEVATION

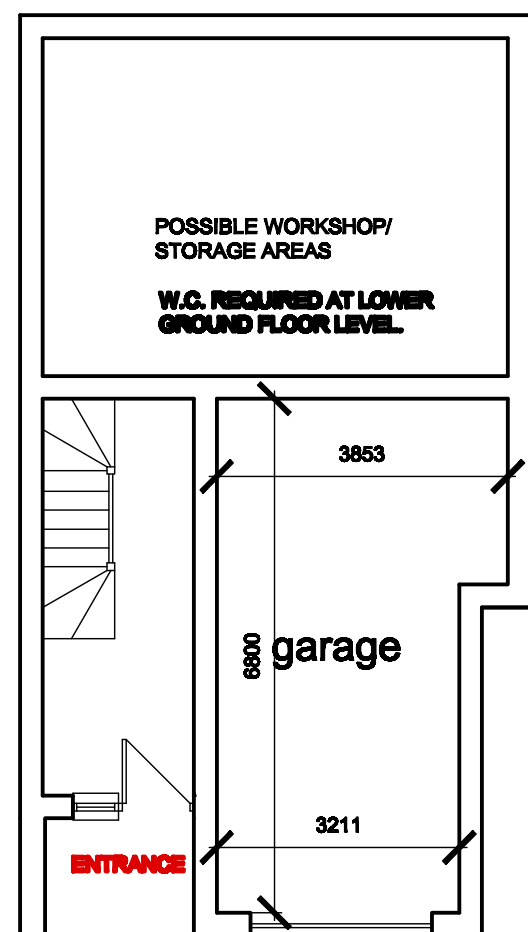


LOWER GROUND FLOOR PLAN

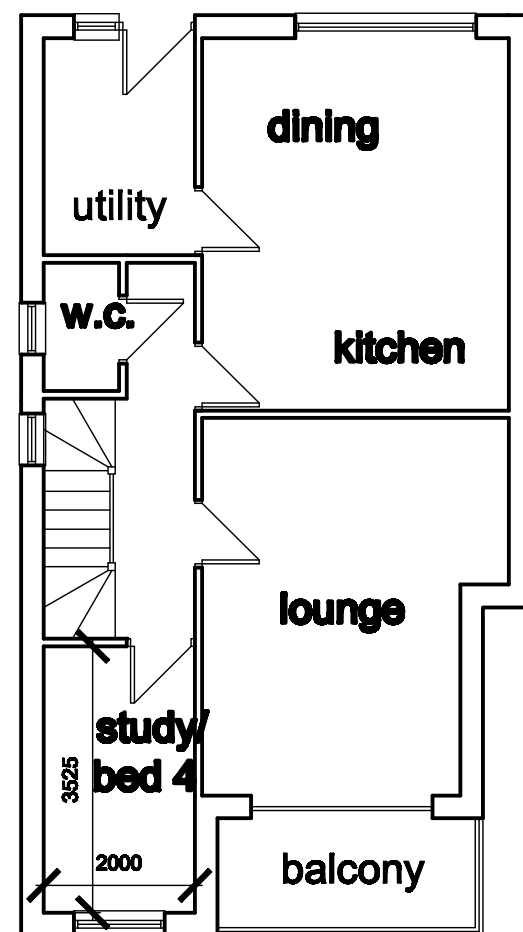

UPPER GROUND FLOOR PLAN

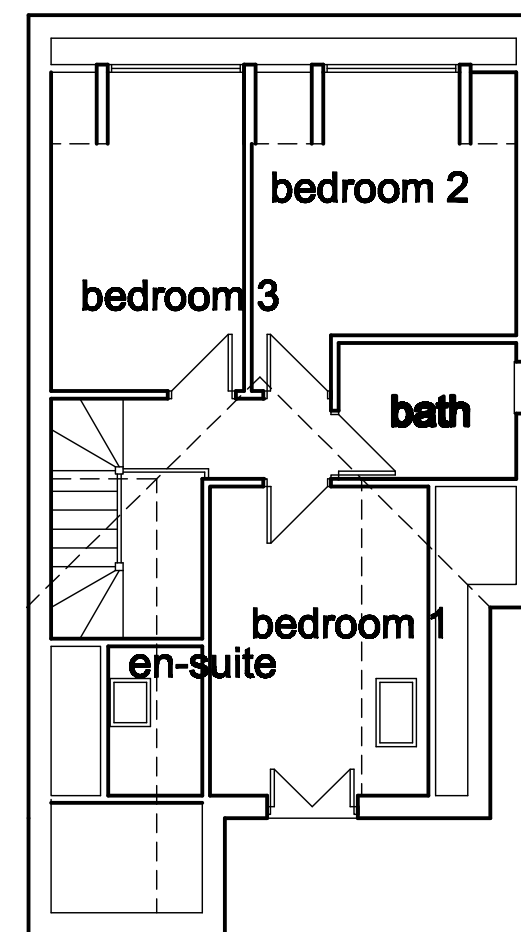

FIRST FLOOR PLAN

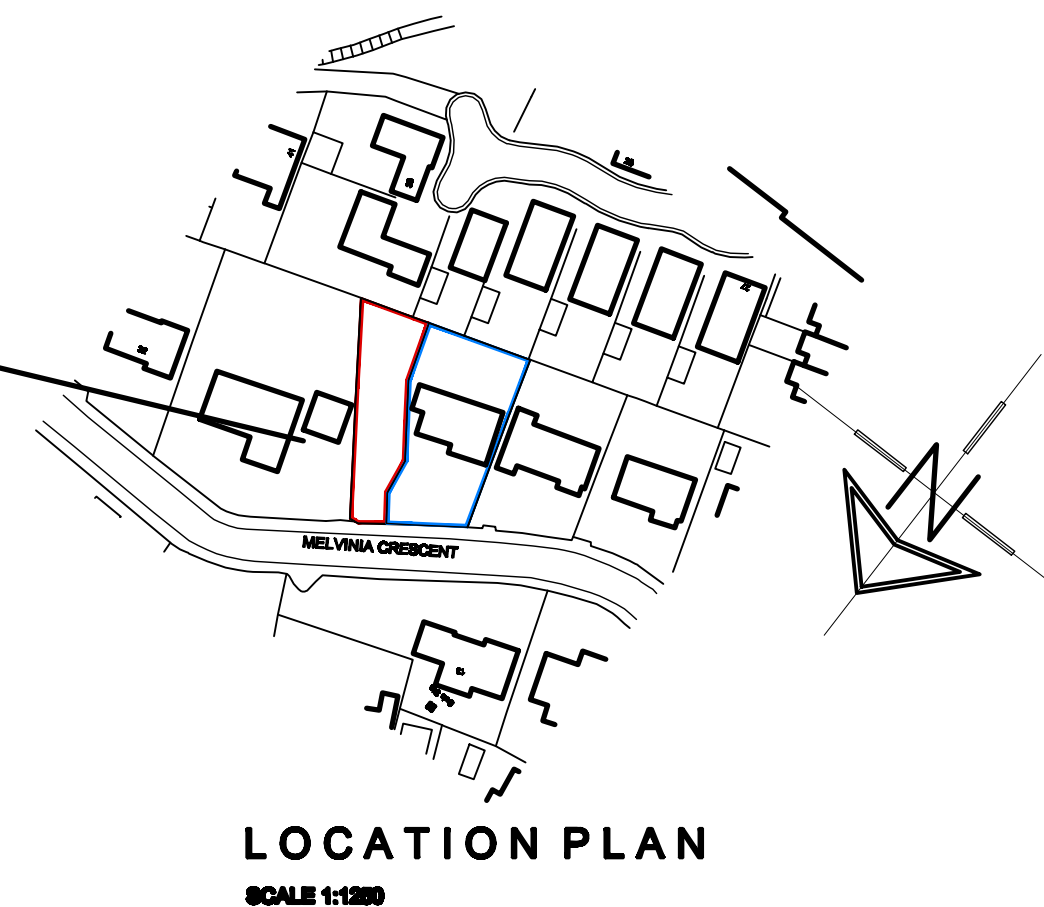

LOCATION PLAN
SCALE 1:1250

White Agus Partnership

PROVIDENCE VILLA,
42 SACKVILLE STREET,
BARNSELEY,
S70 2DB

Phone: 01228 208482
Fax: 01228 283030
Email: info@whiteaguspартnership.co.uk
Web: www.whiteaguspартnership.co.uk

SURVEYORS AND BUILDING DESIGN CONSULTANTS

Project:
PROPOSED DWELLING ON LAND AT
28 MELVINIA CRES. BARNSELEY

Client:
MR D. SHARMAN

Drawing Title:
PLANS AND ELEVATIONS

Date:
MARCH 2010

Scale:
1:100 @ A2

Ref:
09-113

Dwg. No.
01

Rev.
A

Date	Suffix	Description	Date	Suffix	Description
12/4/10	A	REVISED TO CLIENTS REQUIREMENTS			