



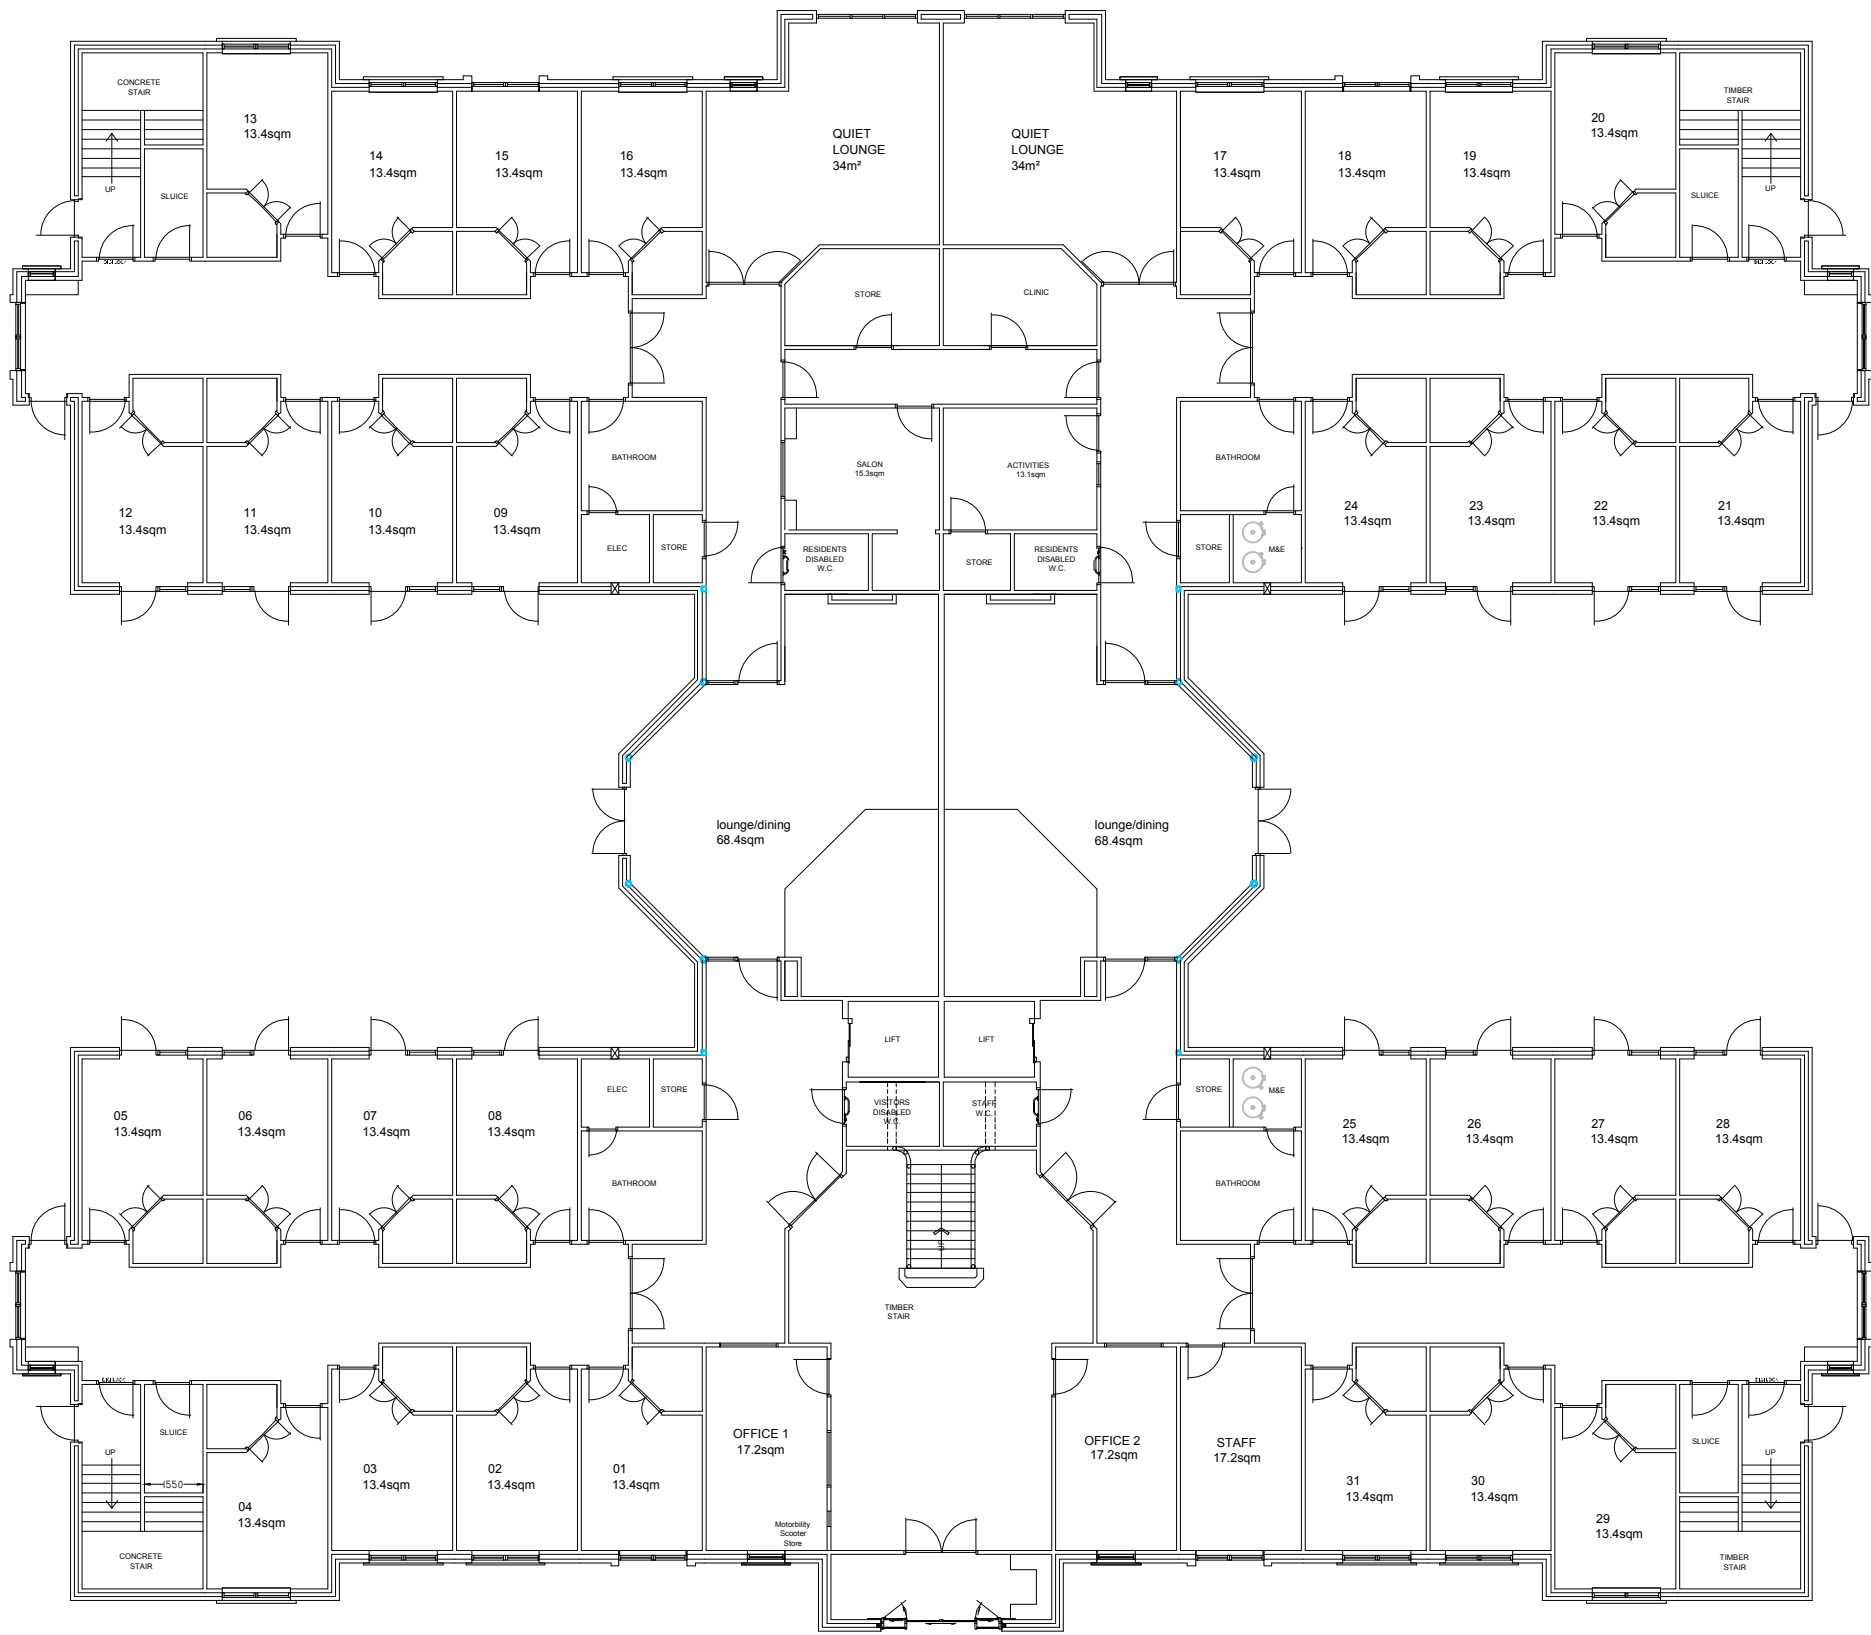

GROUND FLOOR PLAN
31 No BEDS

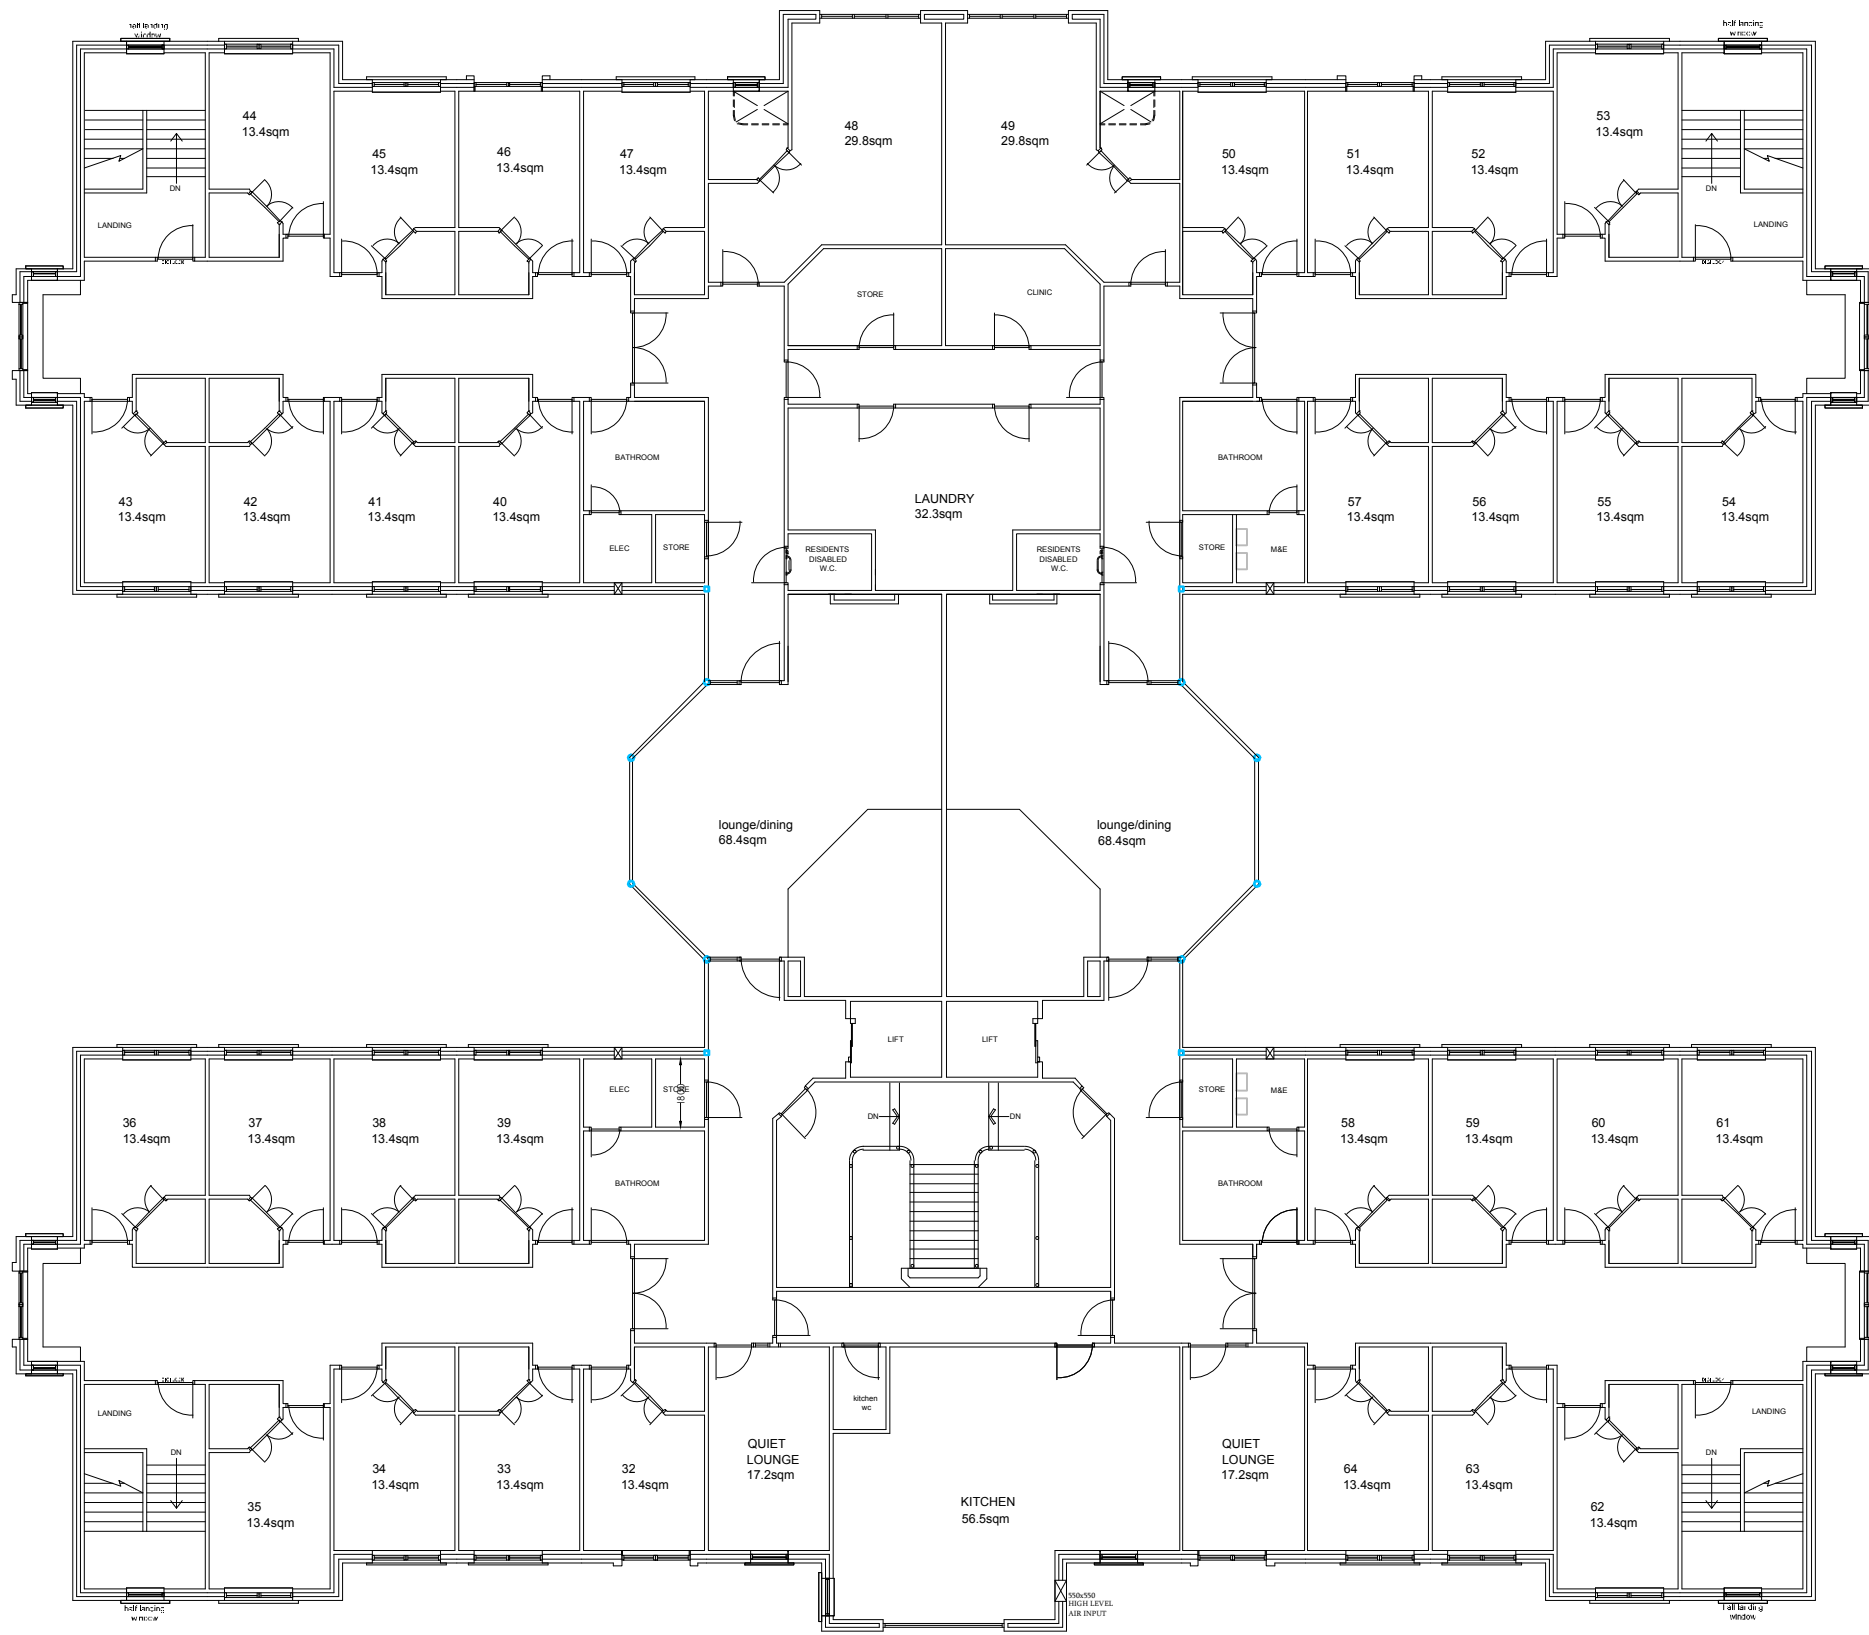

FIRST FLOOR PLAN
33 No BEDS

NUMBER OF BEDS
- 64

BUILDING FOOTPRINT
- 1511 m²

BUILDING AREA
- 3022 m²

FLOOR SPACE PER RESIDENT
- 47.2 m²

INTERNAL AMENITY SPACE
- 376 m²

INTERNAL AMENITY SPACE (EXCLUDING QUIET LOUNGES)
- 273.6 m²

INTERNAL AMENITY SPACE PER RESIDENT
- 5.9 m²

INTERNAL AMENITY SPACE PER RESIDENT (EXCLUDING QUIET LOUNGES)
- 4.3 m²

REV	DATE	DETAILS OF AMENDMENTS	DRAWN
REVISIONS			
ALL MEASUREMENTS IN mm - DO NOT SCALE - IF IN DOUBT ASK			
LNT Construction			
LNT CONSTRUCTION LTD UNIT 2, HELIOS 47 ISABELLA ROAD GARFORTH LS25 2DY Tel: 0113 3853858 Fax: 0113 3853859			
CLIENT			
ideal carehomes			
SITE			
HIGH RIDGE WORSBROUGH BARNSELEY, S70 5HL			
TITLE			
PROPOSED 64 BED CAREHOME PLANNING DRAWINGS FLOOR PLANS			
SCALE	1:200 @ A1	DATE	07-09-11
DRAWN	EJ	DWG NO.	S70 5HL-A-04
DRAWING STATUS			
FEASIBILITY		PLANNING SUBMISSION	
REGULATION APPROVAL		REGULATION SUBMISSION	
REGULATION APPROVAL		CONSTRUCTION ISSUE	
CHECKED BY		DATE	