

SDC Projects

Northern House
51 Clarel Street
Penistone
Sheffield
S36 6AU

Tel/Fax: 01226 762484
Mobile: 07970 291539
E-mail:
stevecampspenistone@yahoo.co.uk

Planning & Transportation Services
Barnsley MBC
Planning Department.
PO Box 604
Barnsley
S70 9FE

940
Barnsley Metropolitan
Council

18 MAR 2009

Corporate Mail Room

DC

NOCHQ

16.3.09

F.A.O Mr Graham Northern


Ref 2009/0209—54 Moorend Lane

Dear Graham

With reference to your letter dated 11th March 2009, please find enclosed site plan as requested.

If you require any further information please do not hesitate to request.

Regards

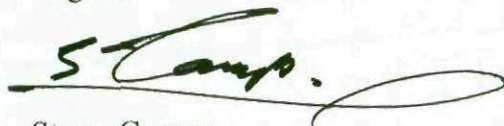


Steve Camps



SDC Projects

CAR PARKING.

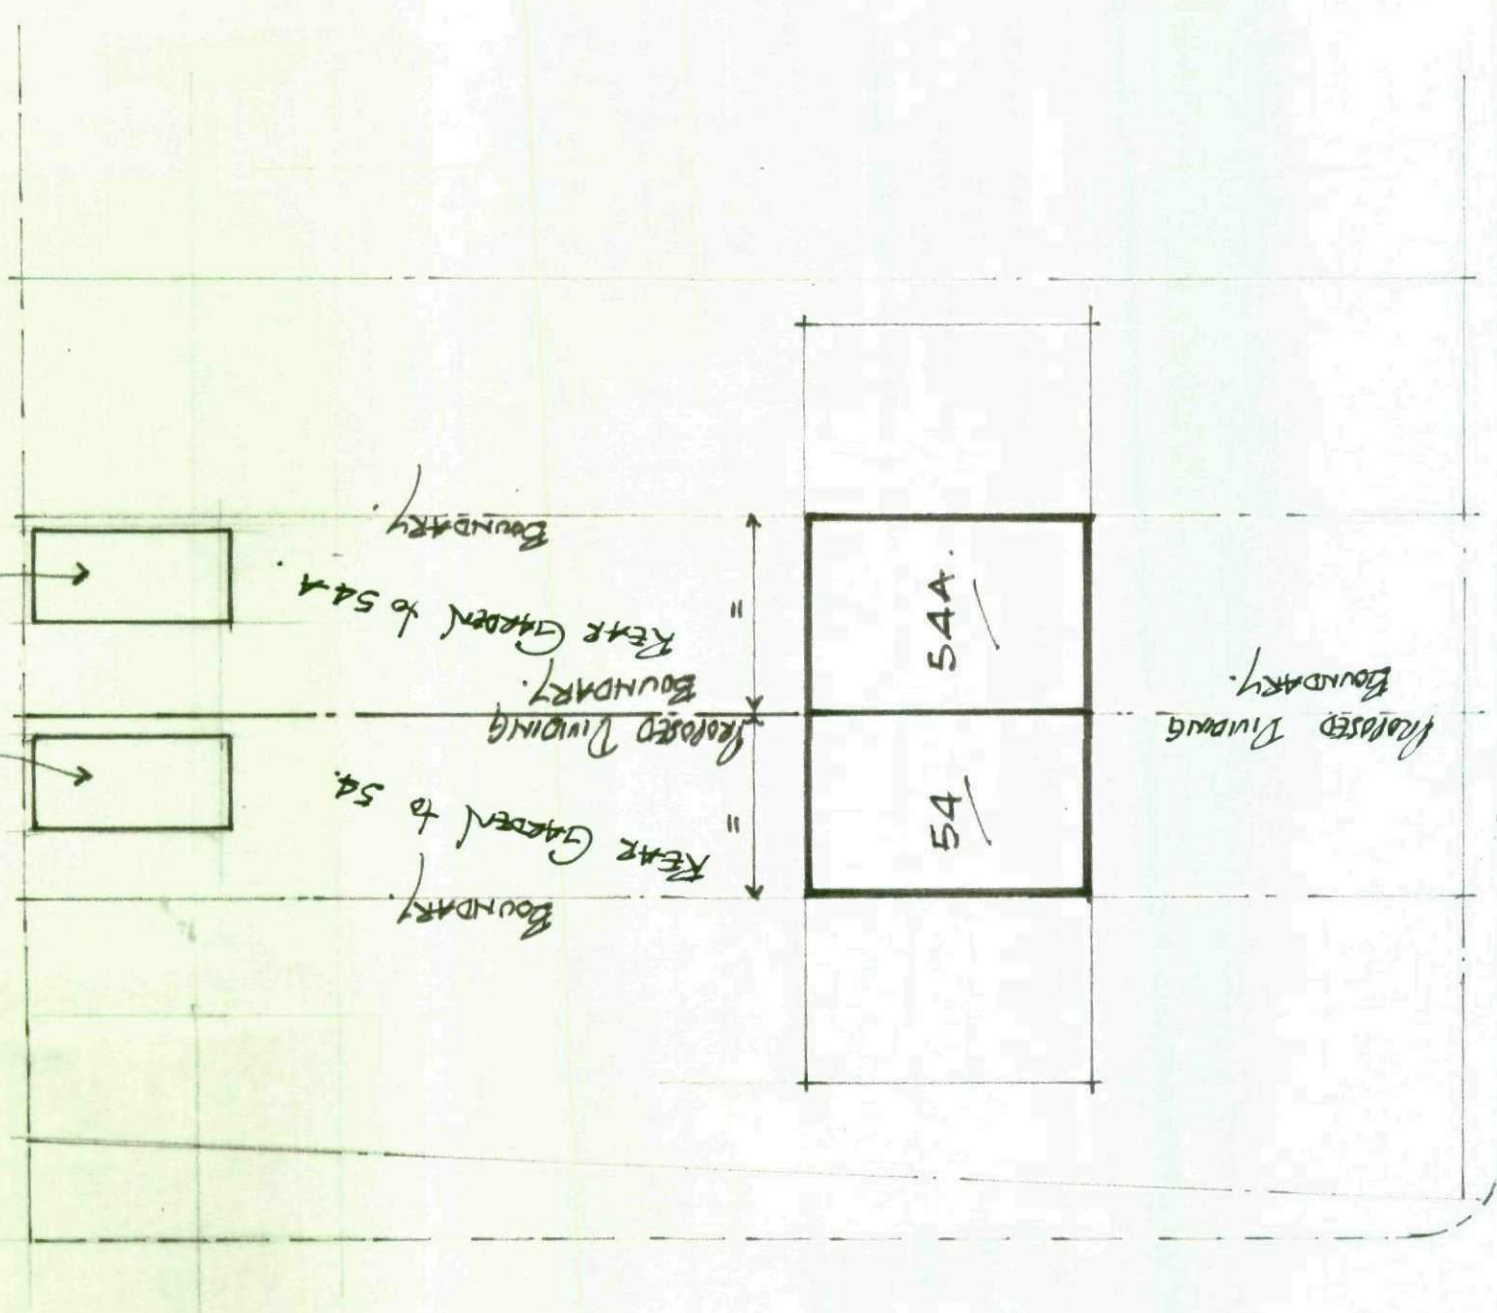

MOORLAND LANE.

Block Plan.
SCALE 1:200.