





**EXISTING
REAR ELEVATION**
SCALE 1:100

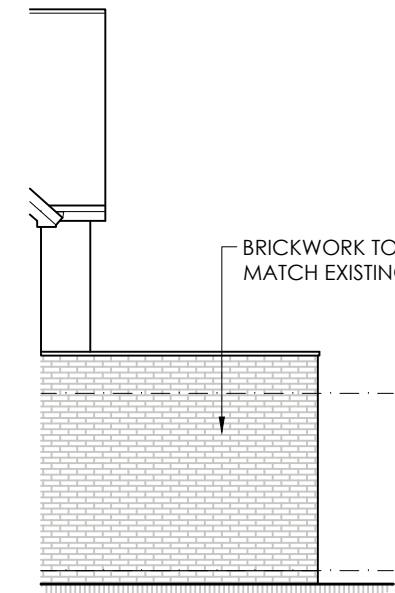


**PROPOSED
SIDE ELEVATION**
SCALE 1:100




**PROPOSED
REAR ELEVATION**
SCALE 1:100

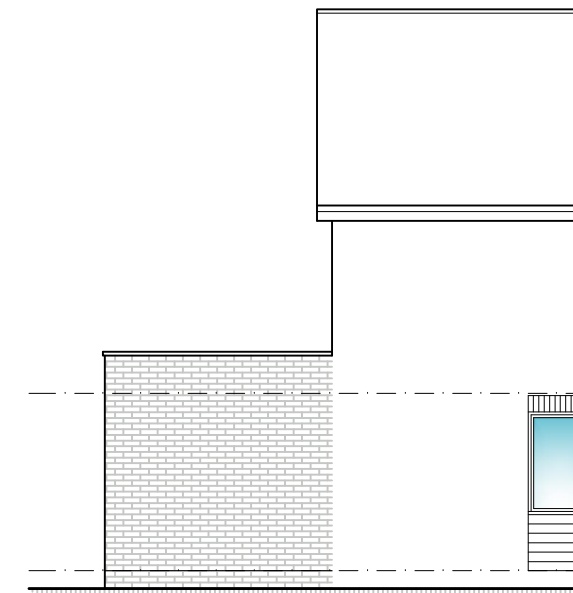


**PROPOSED
SIDE ELEVATION**
SCALE 1:100

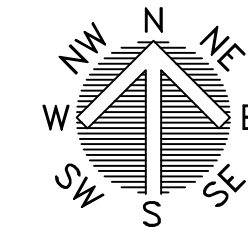


LOCATION PLAN
SCALE 1:1250

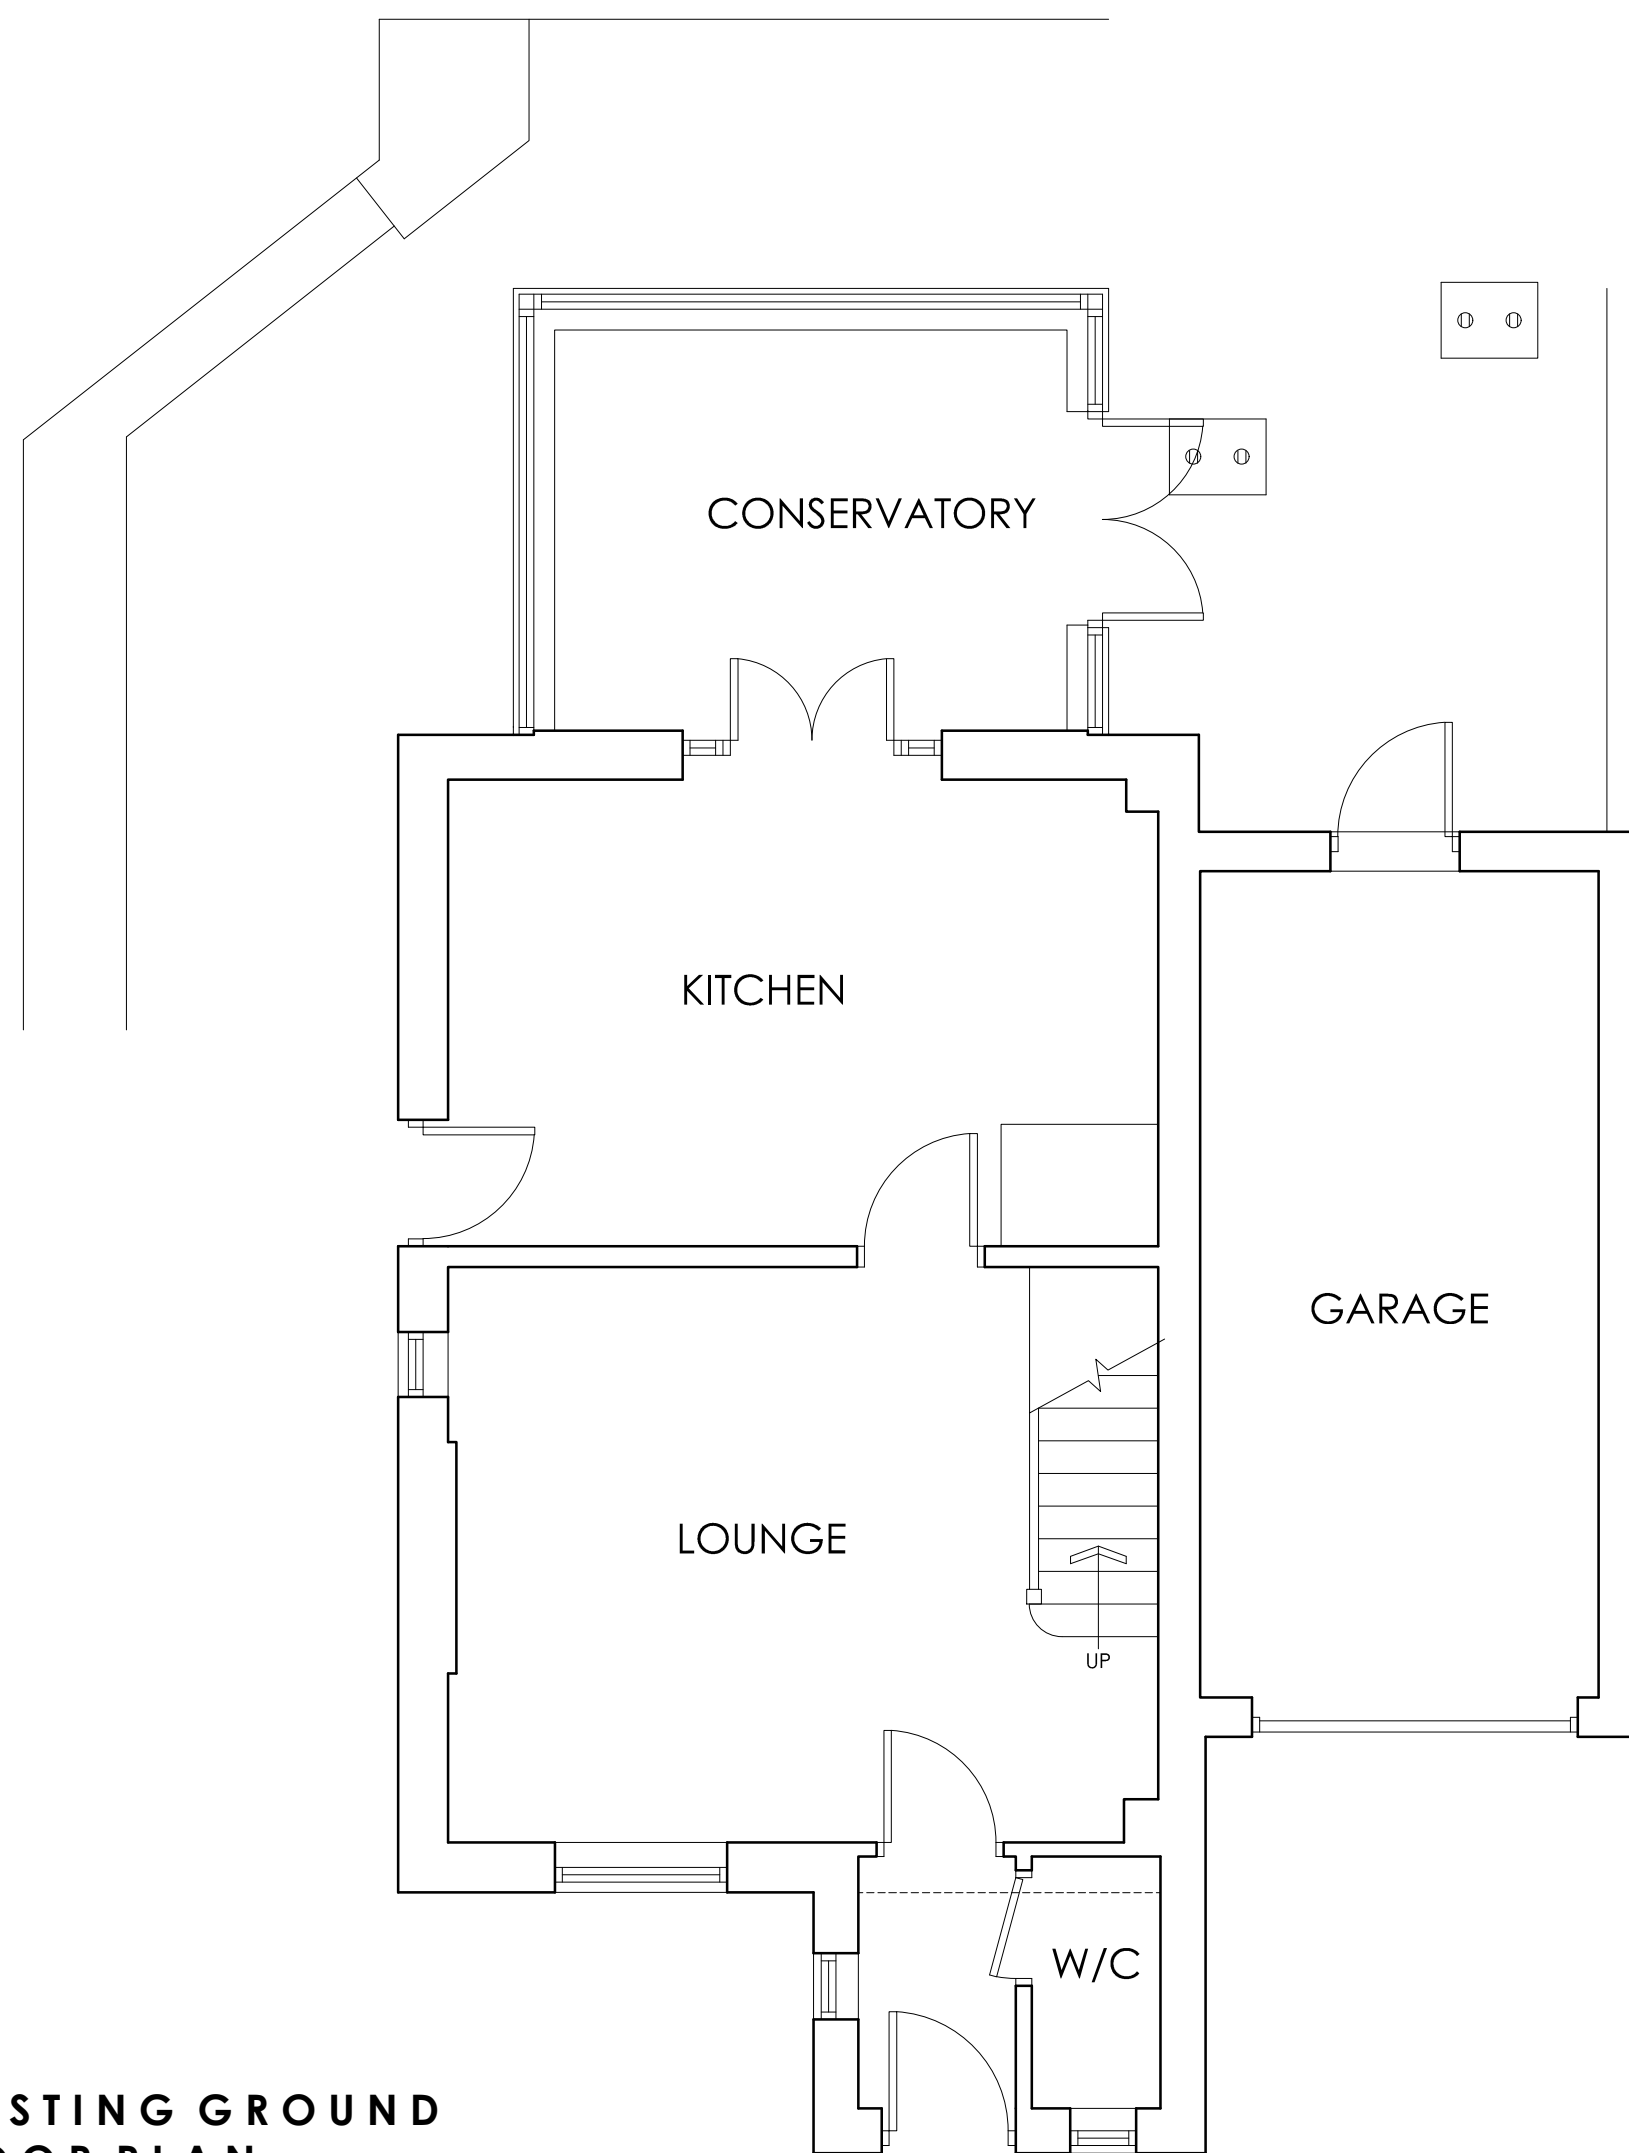

**EXISTING GROUND
FLOOR PLAN**
SCALE 1:50

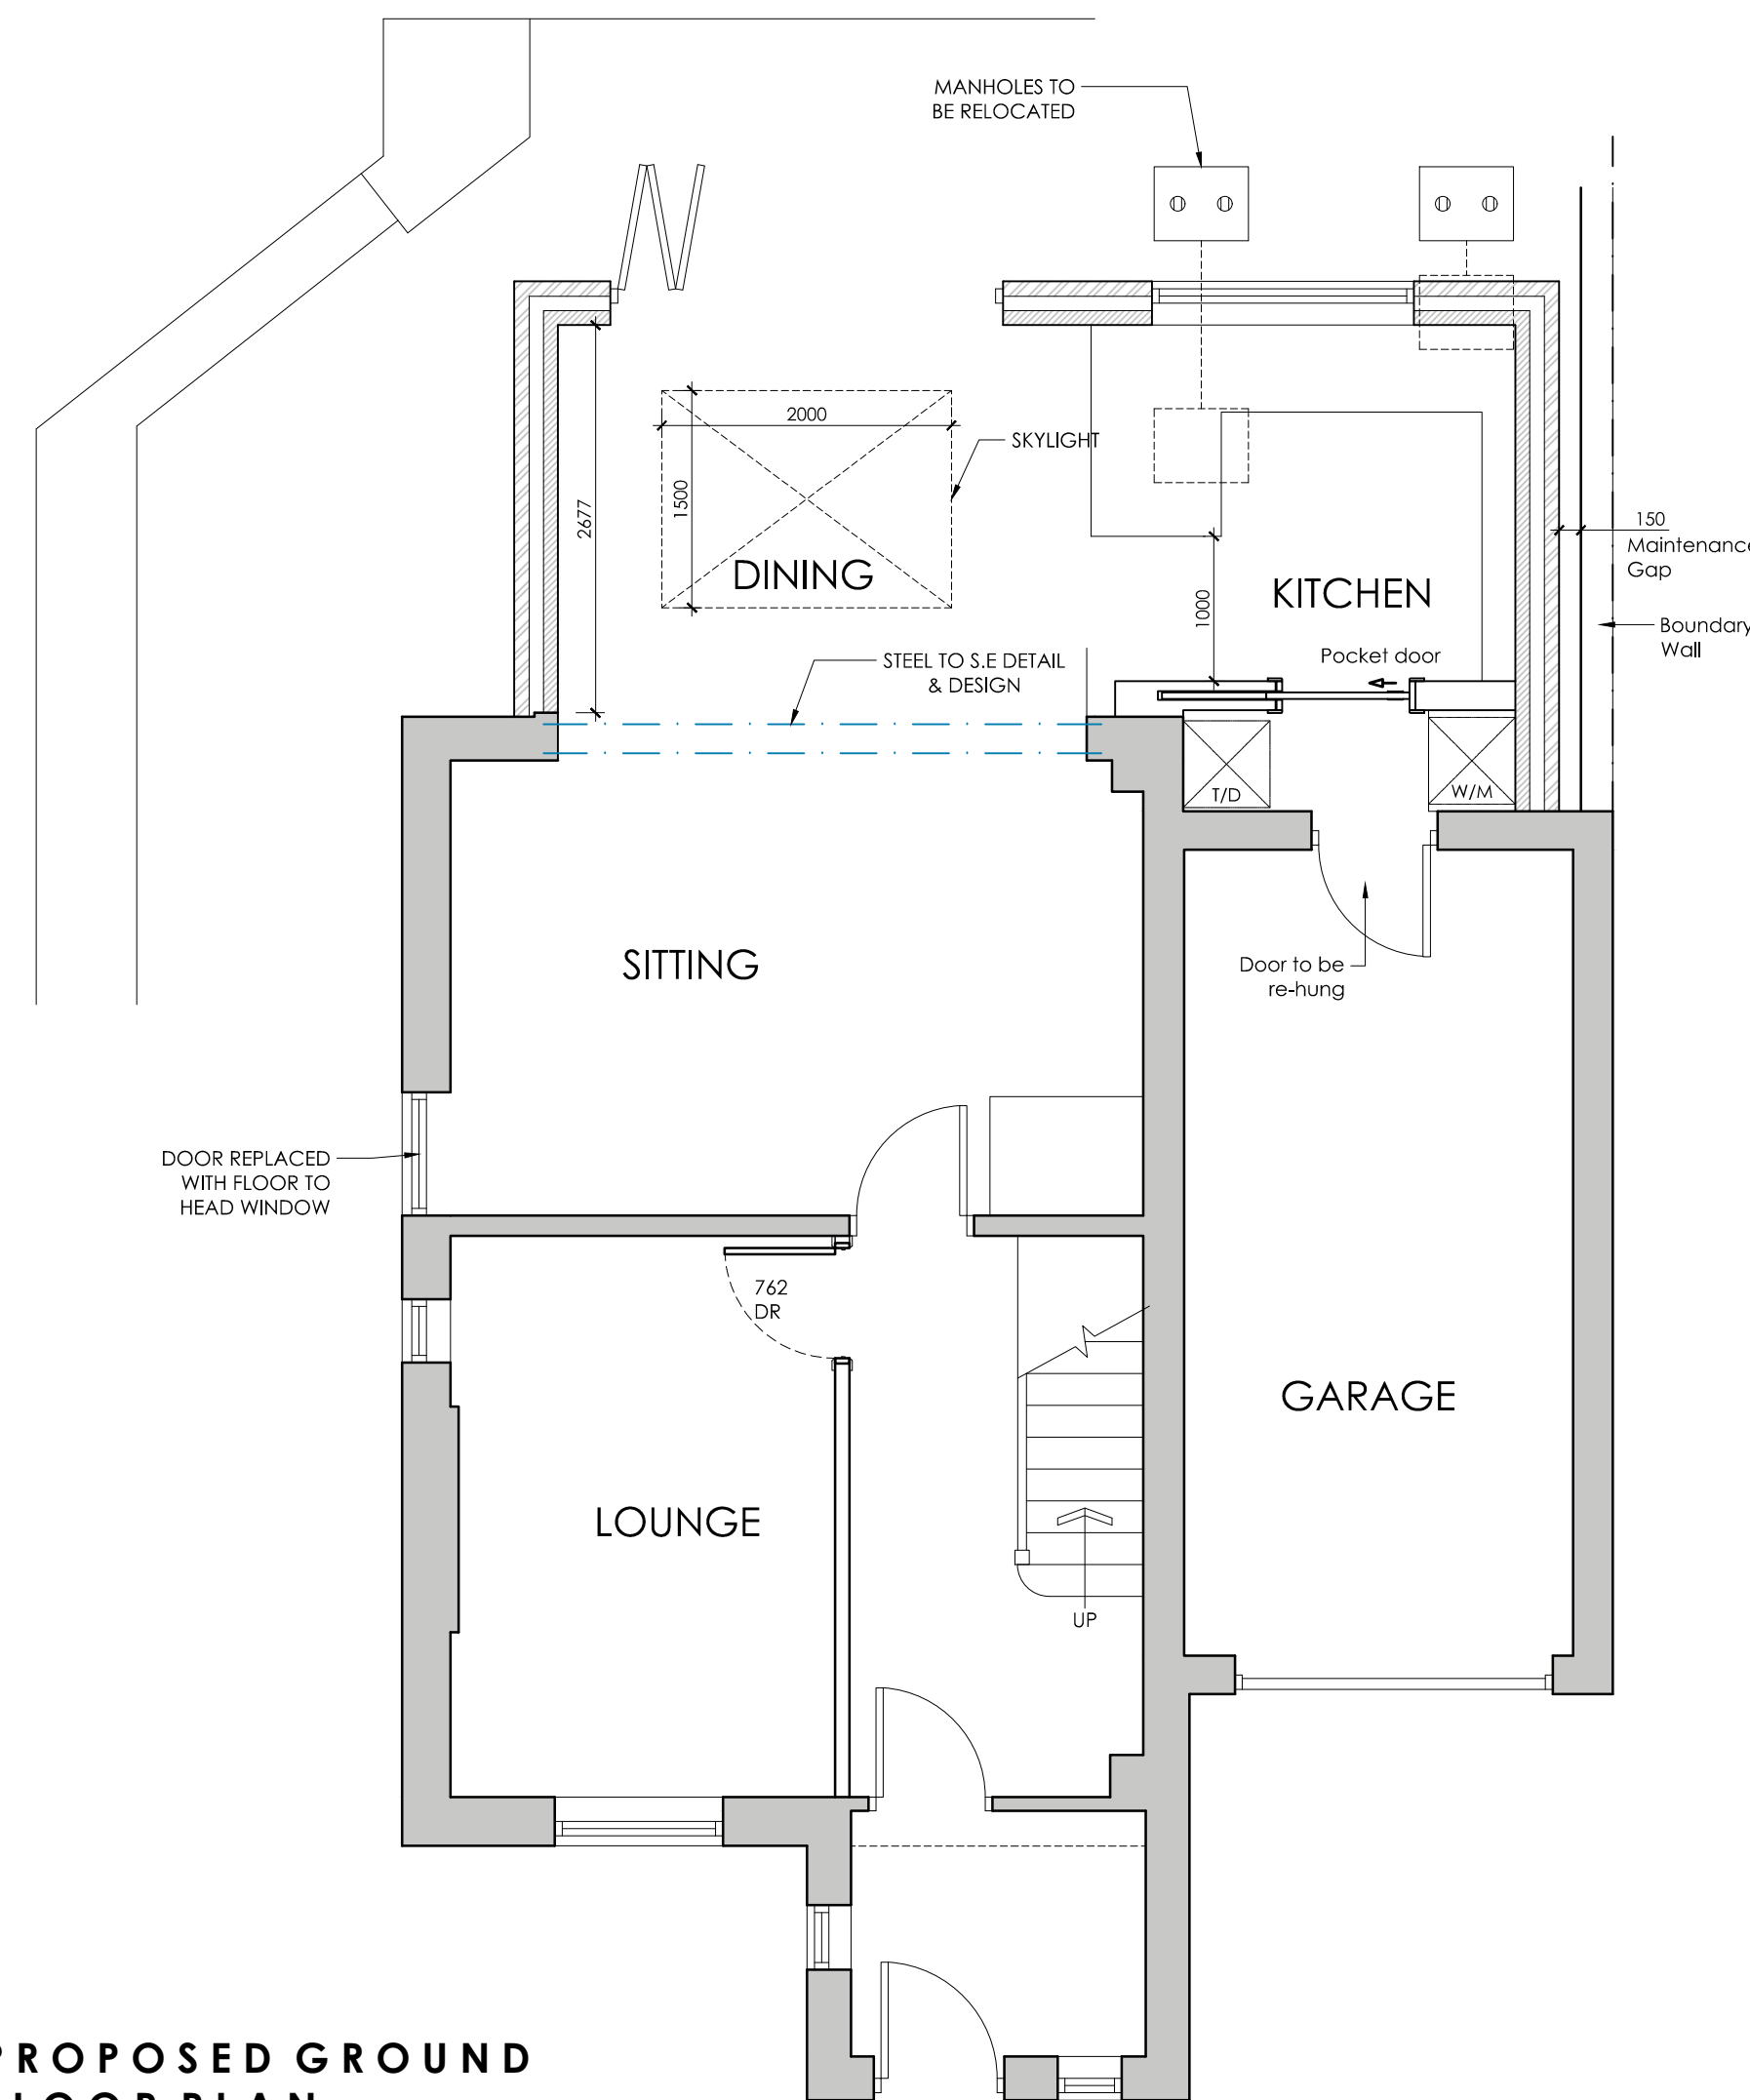

**PROPOSED GROUND
FLOOR PLAN**
SCALE 1:50

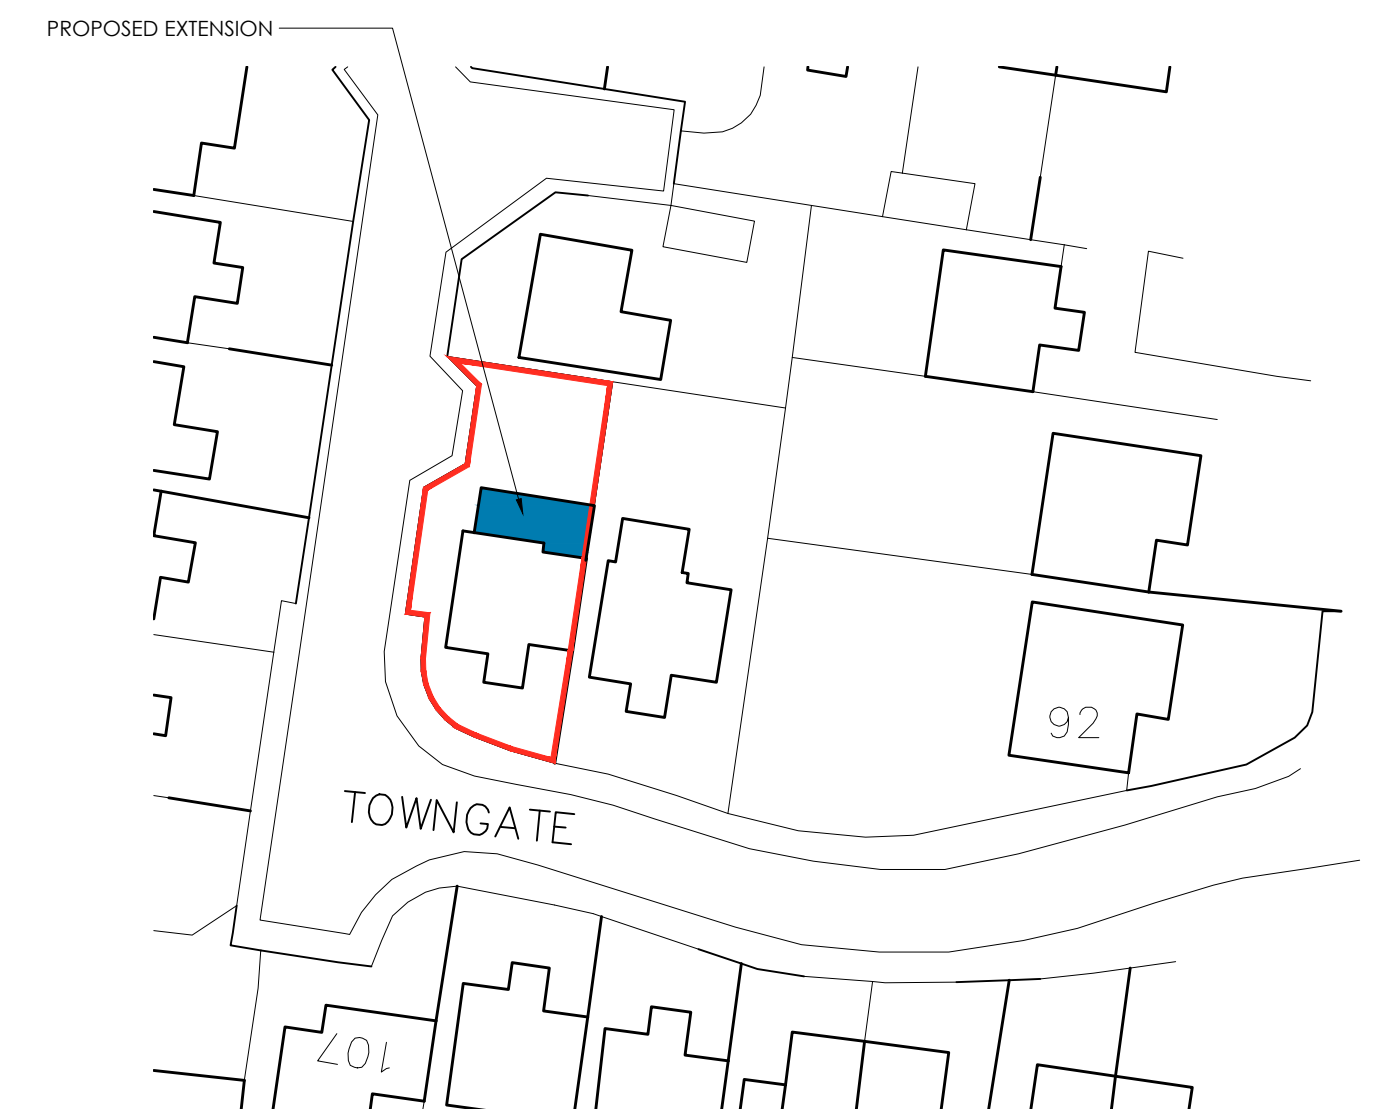

BLOCK PLAN
SCALE 1:500

White Agus PARTNERSHIP			OFFICE ONE, 34 VICTORIA ROAD, BARNSELY, S70 2BU			Phone: 01226 208482 Email: info@whiteaguspartnership.co.uk Web: www.whiteaguspartnership.co.uk		
ARCHITECTURAL SERVICES			Project.			Client.		
PROPOSED ALTERATIONS AT 96 TOWNGATE, SILKSTONE BARNSELY, S75 4SY			Date.			Scale.		
Drawing Title.			AUGUST 2021			1:50 & 1:100 @ A1		
PLANS AND ELEVATIONS			Ref.			Dwg. No.		
			21-241			01		
						Rev.		
						C		
Date	Suffix	Description	Date	Suffix	Description	Date	Suffix	Description
11/03/2022	A	REVISED TO CLIENTS REQUIREMENTS						
11/03/2022	B	RENDER ADDED						
03/06/2022	C	REVISED FOR PLANNING						