



Drawing No.	Rev No.
MSP001	-004

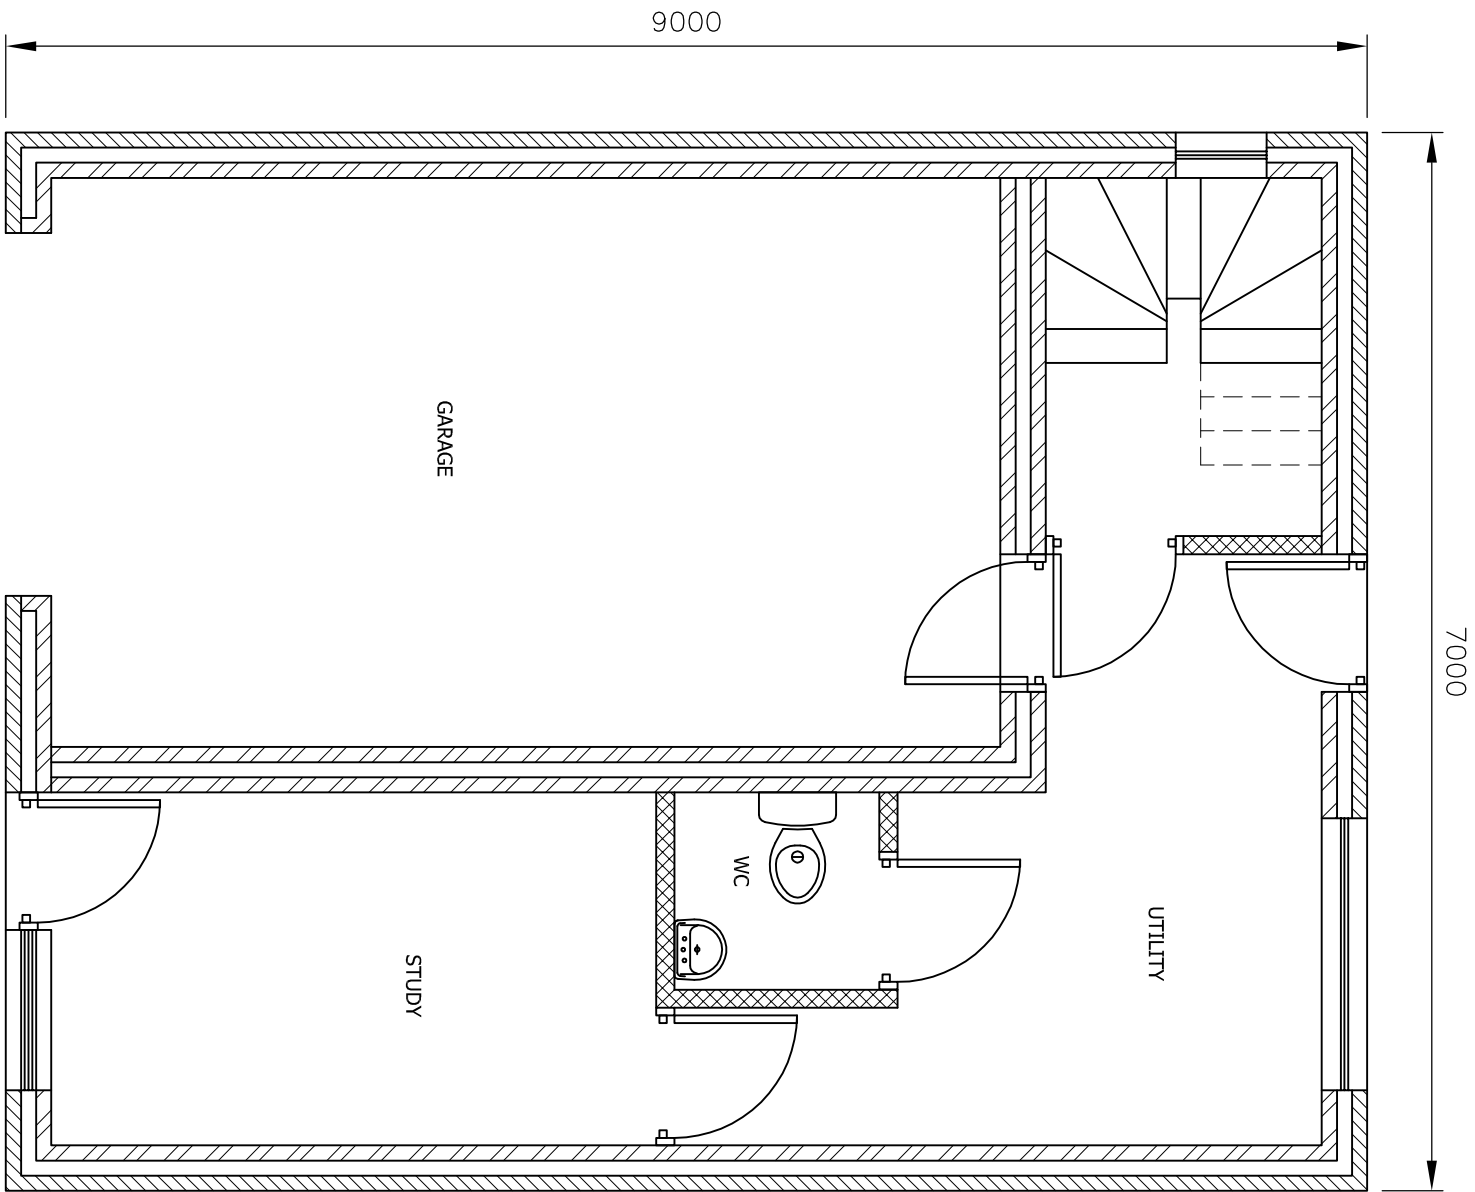

PROPOSED LOWER GROUND FLOOR PLAN
SCALE 1:50 AT A3

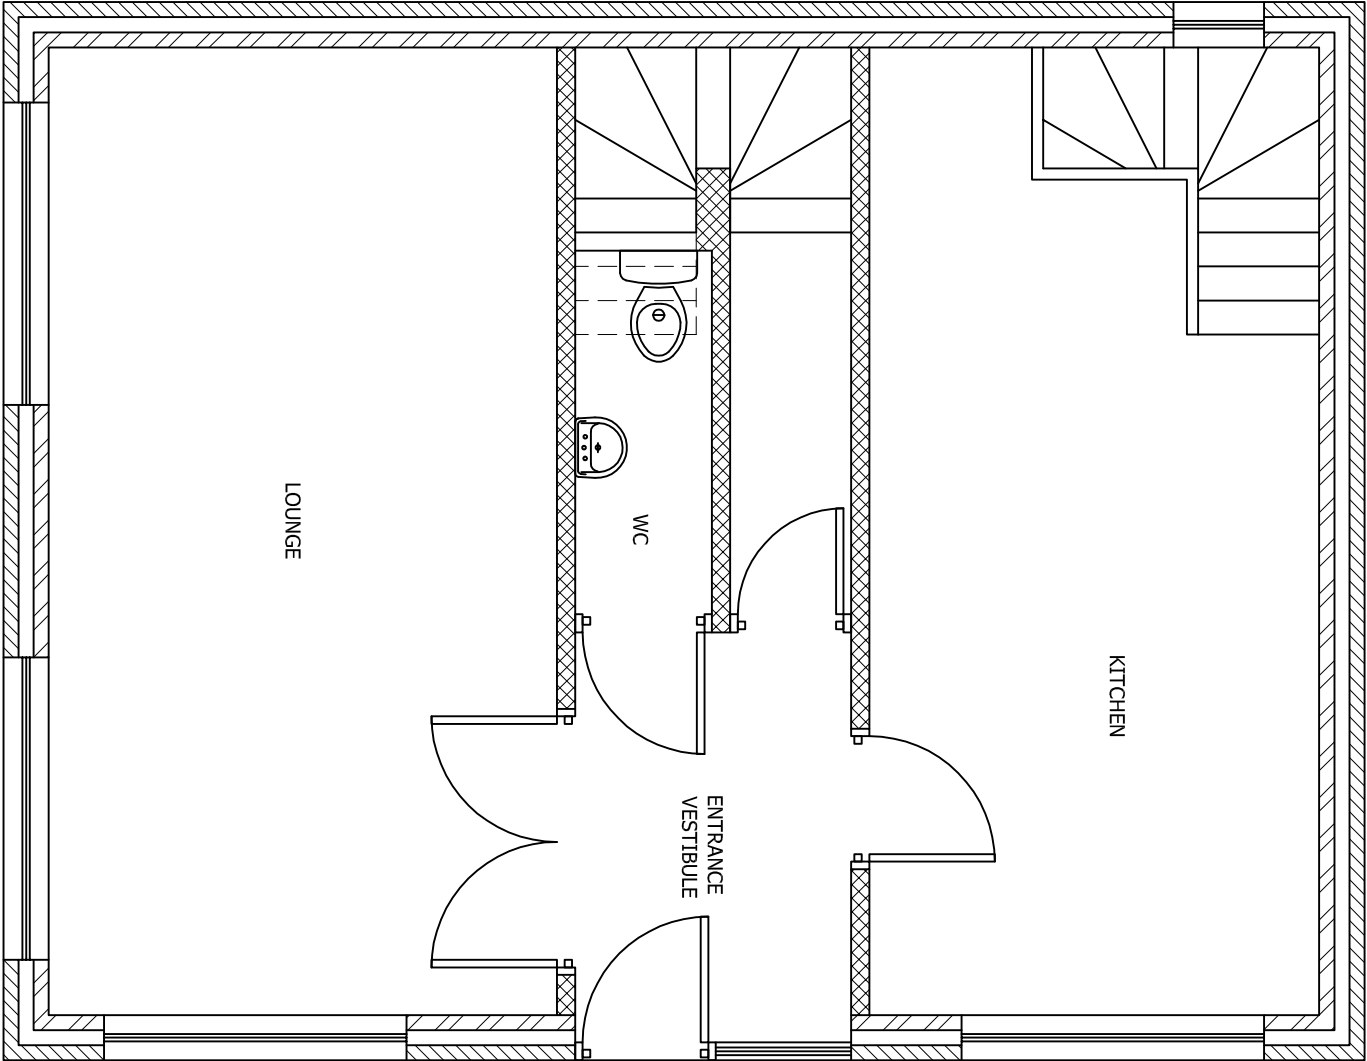

PROPOSED UPPER GROUND FLOOR PLAN
SCALE 1:50 AT A3

DO NOT SCALE: Contractor to check all dimensions and report any omissions or errors

NOTES

Rev	Description	By	CHK	App	Date
-----	-------------	----	-----	-----	------

JRB DESIGNS LTD
1 Saville Road
Cudworth
Barnsley
S72 8LT
Tel: 01226 383542
Fax: 01226 380078
Mob: 07970 541192
Email: joine@jrbdesigns.co.uk

This drawing is copyright. © Jrbdesigns Ltd.

Client
MR. S PHILBIN

Drawing Title
PROPOSED PLANS 1

Address
38 CHURCH STREET GAWBER BARNSELEY S75

Project Title:
PROPOSED THREE STOREY NEW DWELLING HOUSE

Purpose of Issue:
PLANNING

Drawing Status
FIRST ISSUE

Scale at A3 AS SHOWN	Drawn By JRB	Date 11/10/2010	
Checked By SP	Date 11/10/2010	Approved By SP	Date 11/10/2010
Project No. MSP001	Drawing No. 004	Revision -	

APPROVAL ☒ INFORMATION ☐ TENDER ☐ CONTRACT ☐ CONSTRUCTION ☐