

DARFIELD
Location Plan 1:1250




CLAYFIELD
CONSTRUCTION LTD


"CLAYFIELDS", TICKHILL RD.
BALBY, DONCASTER, DN4 8QG
TEL. 01302 857547
FAX. 01302 857140




Front Elevation

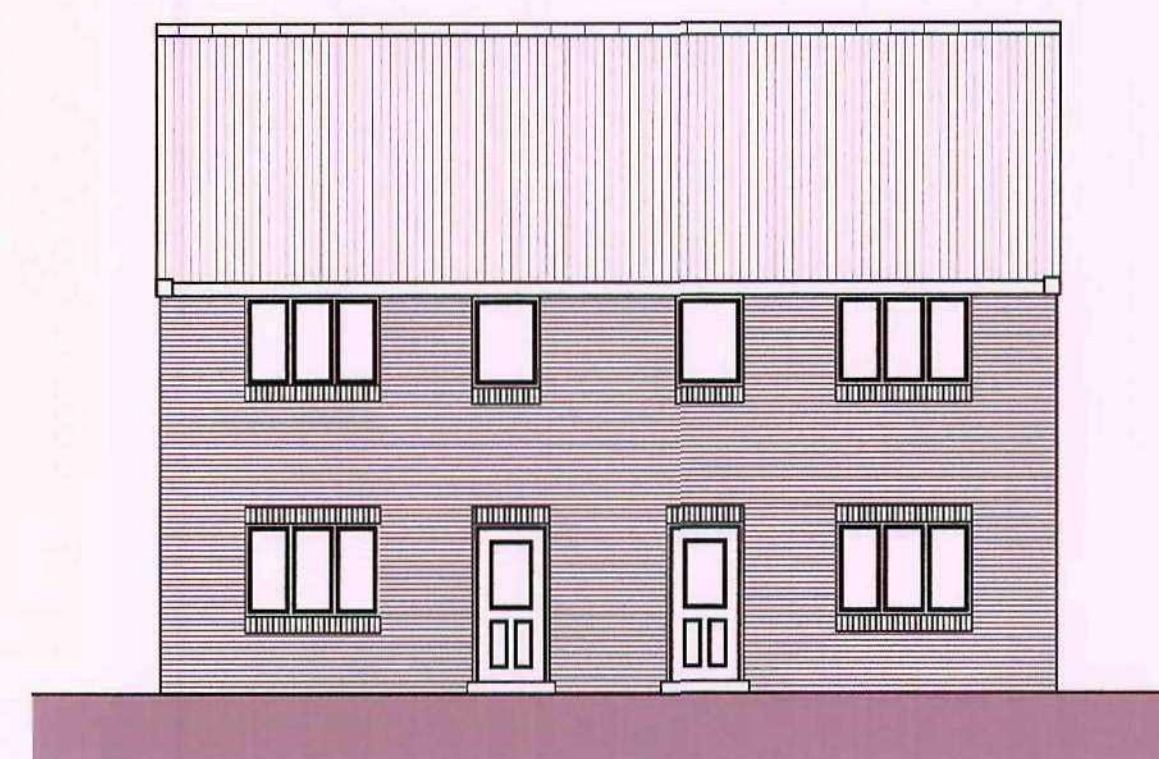

Rear Elevation

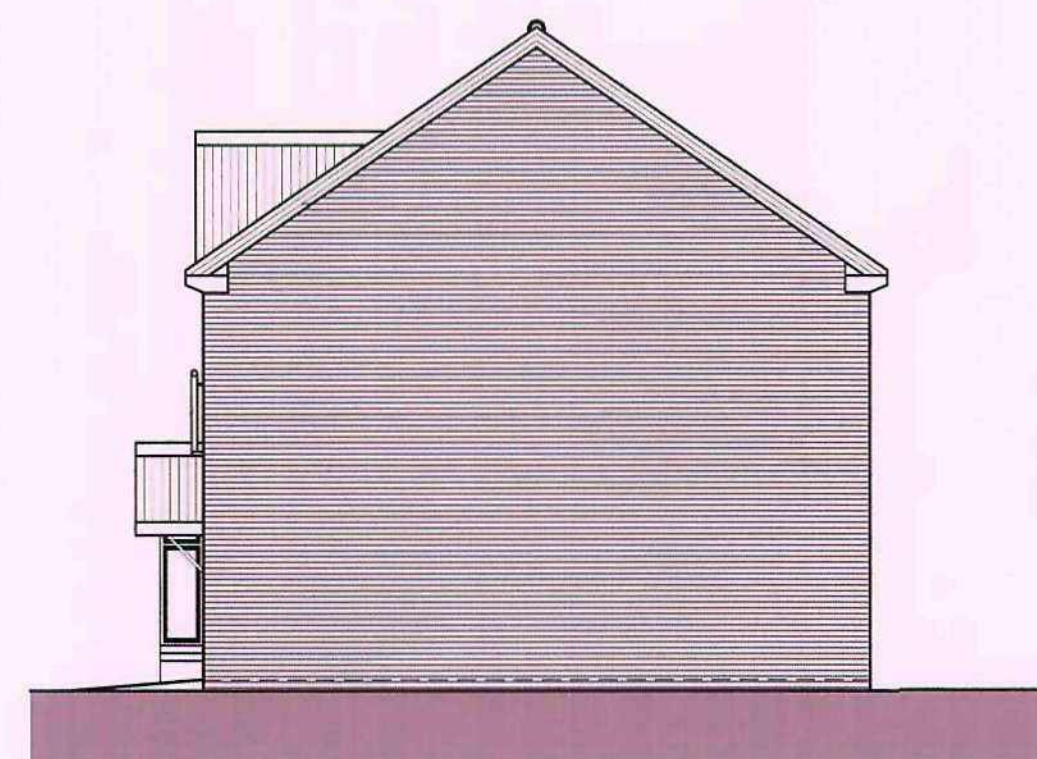

Side Elevation

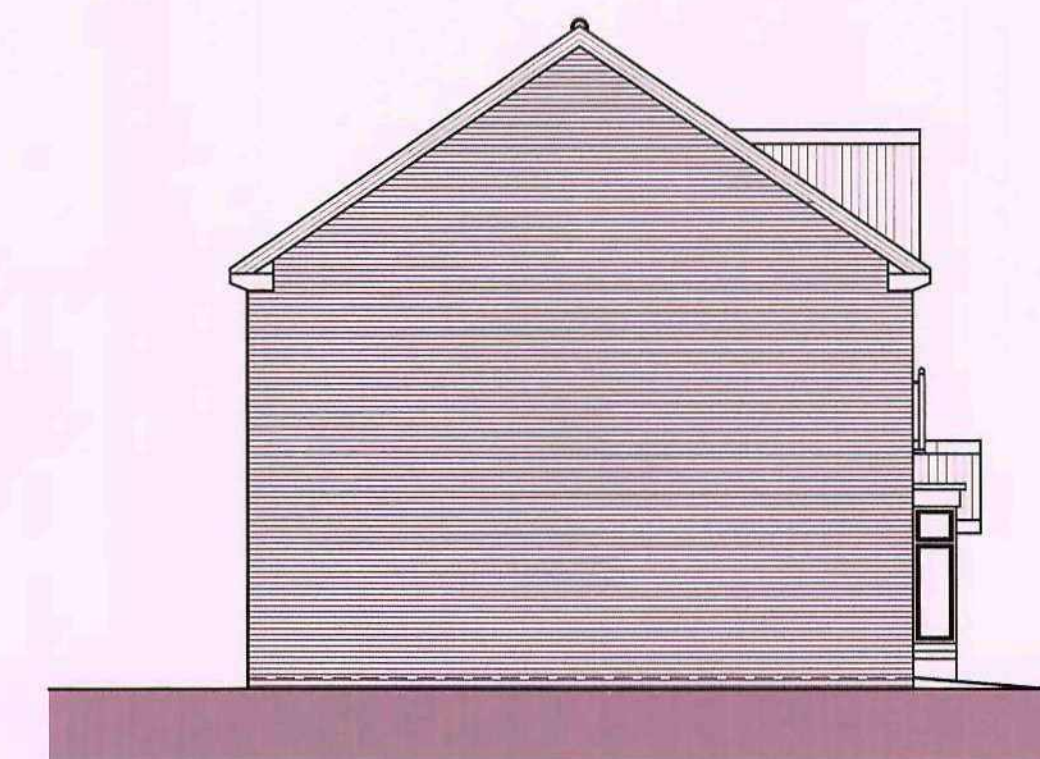


Side Elevation

Material Schedule


Facing Bricks - Carlton Bretton Dragwire (Red Multi)

Roof Tiles - Sandtoft Double Pantiles - Terracotta Red


Windows - White U.PVC

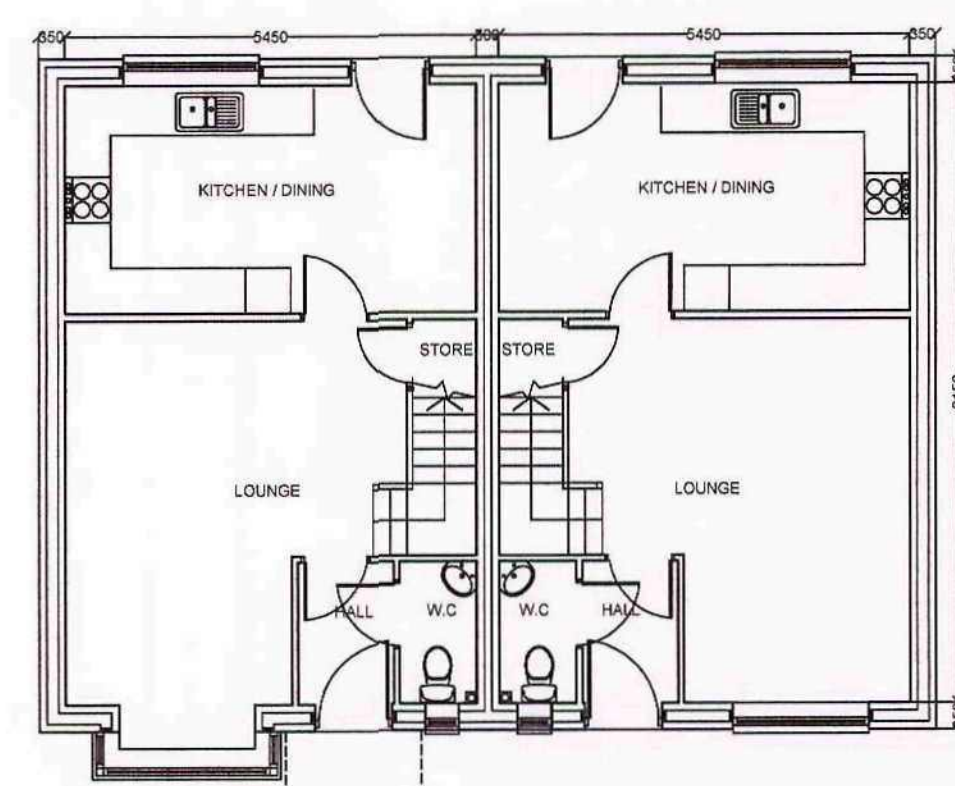

Ground Floor Plan

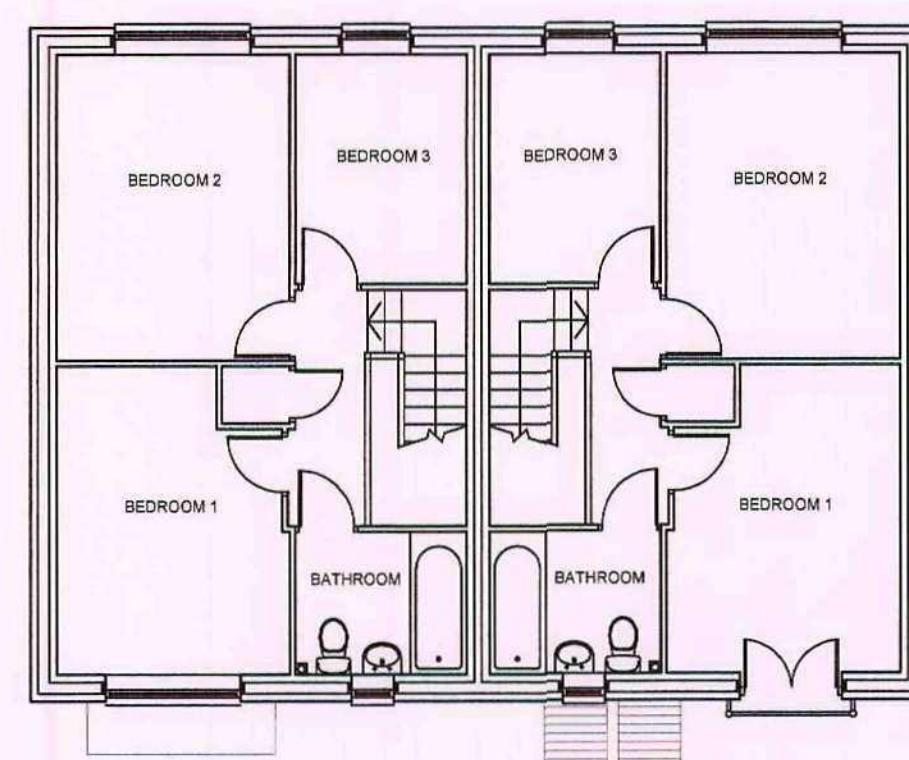

First Floor Plan

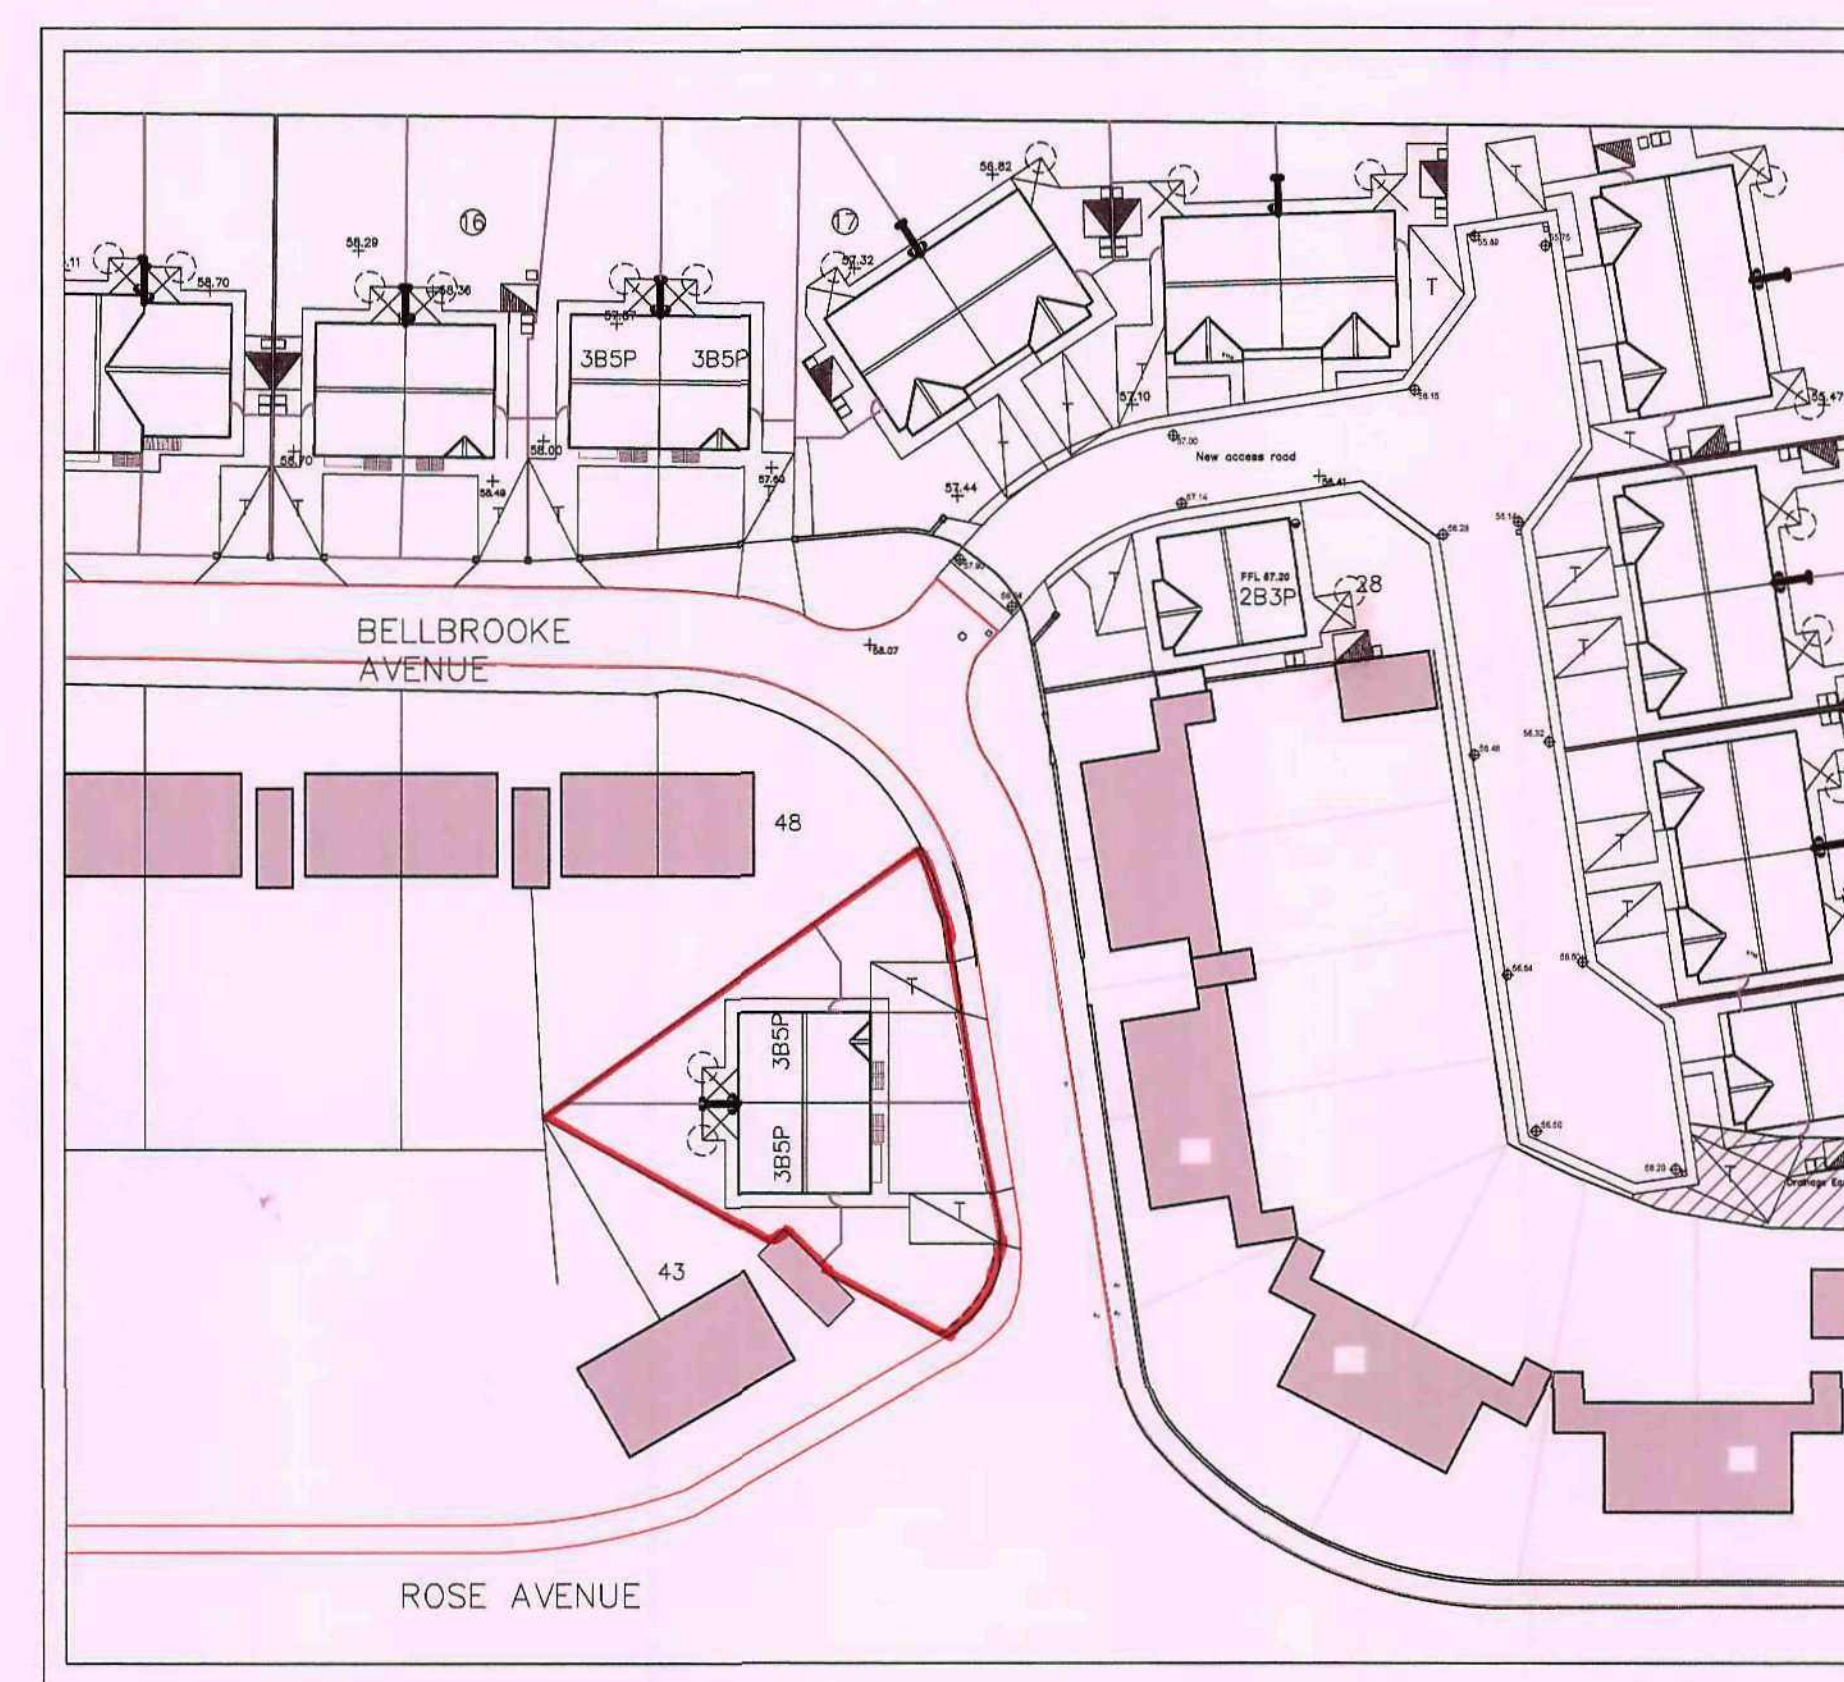

Site Plan Scale 1:500

PROJECT/CLIENT NAME
**PROPOSED RESIDENTIAL DEVELOPMENT
BELLBROOKE AVENUE
DARFIELD
SYNERGY HOUSING**

DRAWING TITLE
**2 NO 3B5P HOUSE
LAYOUT PLANS**

AMENDMENTS

Barnsley Metropolitan
Borough Council
19 MAY 2000
Corporate Mail Room

**CLAYFIELD
CONSTRUCTION LTD.**

"CLAYFIELDS" TICKHILL
ROAD
BALBY, DONCASTER,
DN4 8QG
TEL: 01302 857547
FAX: 01302 857140

DATE 13/05/09	AUTHORIZED FOR ISSUE
SCALE 1:100	DRAWING NUMBER C686/1000 A
	REV