

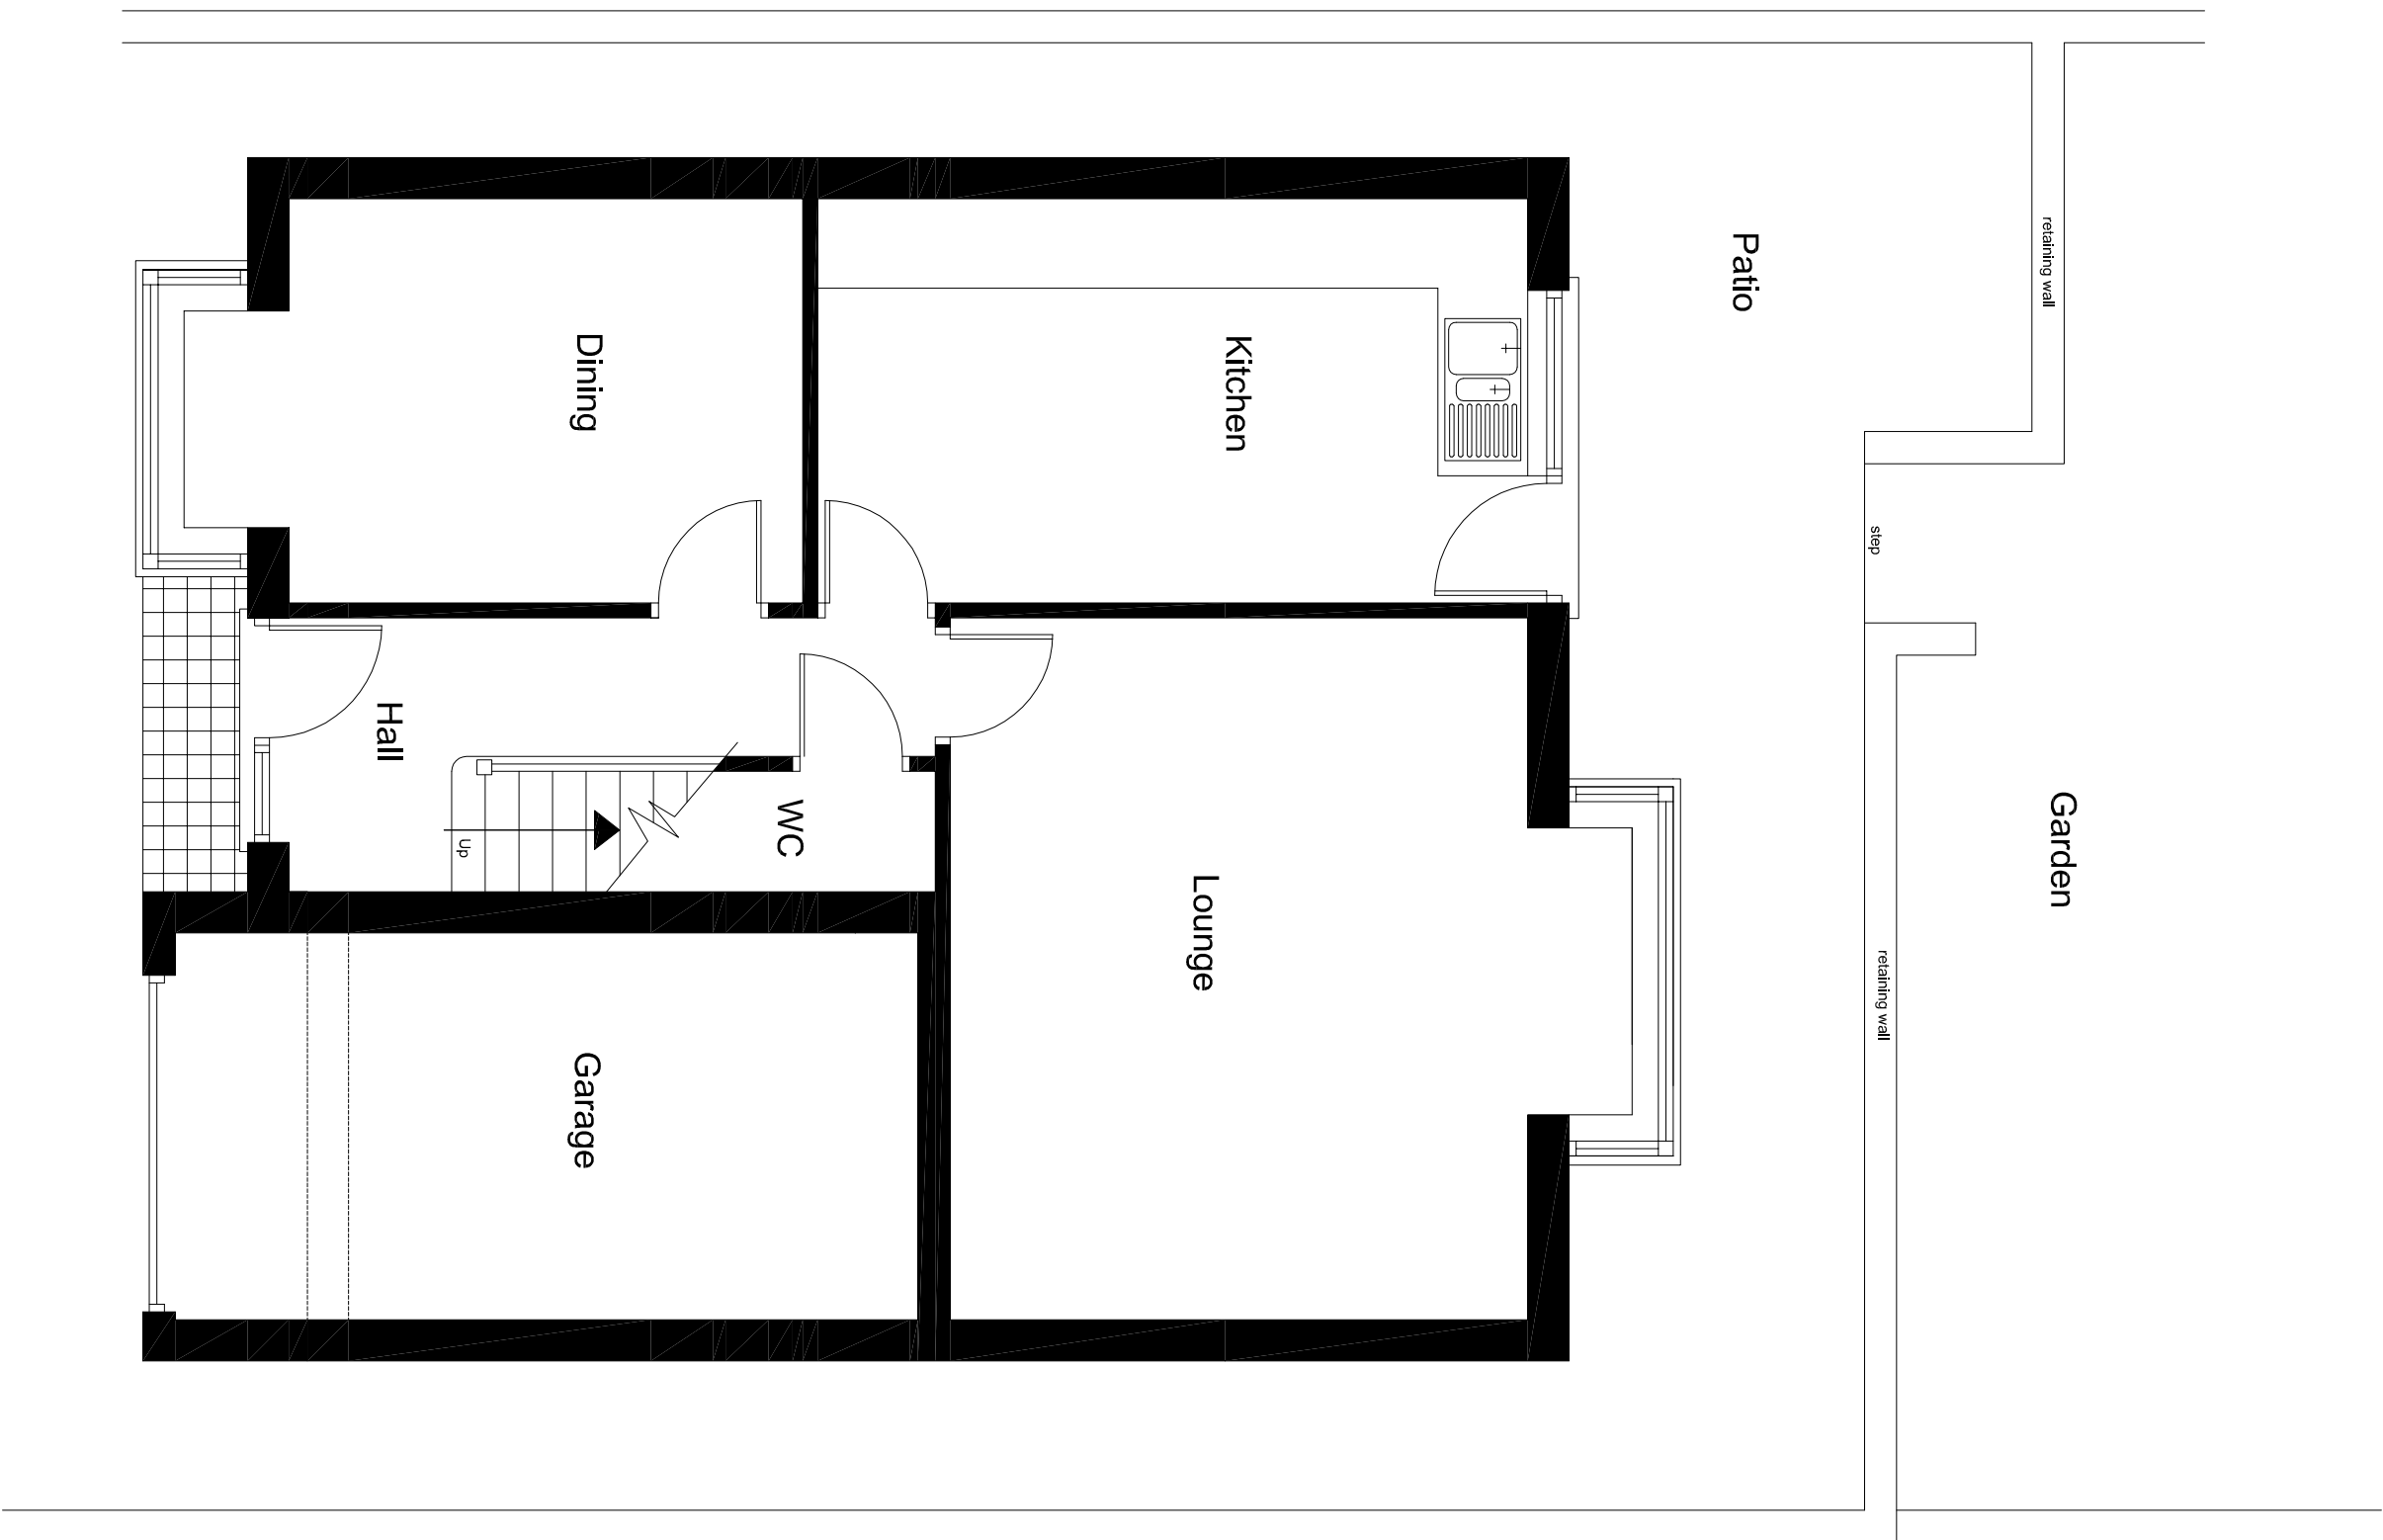


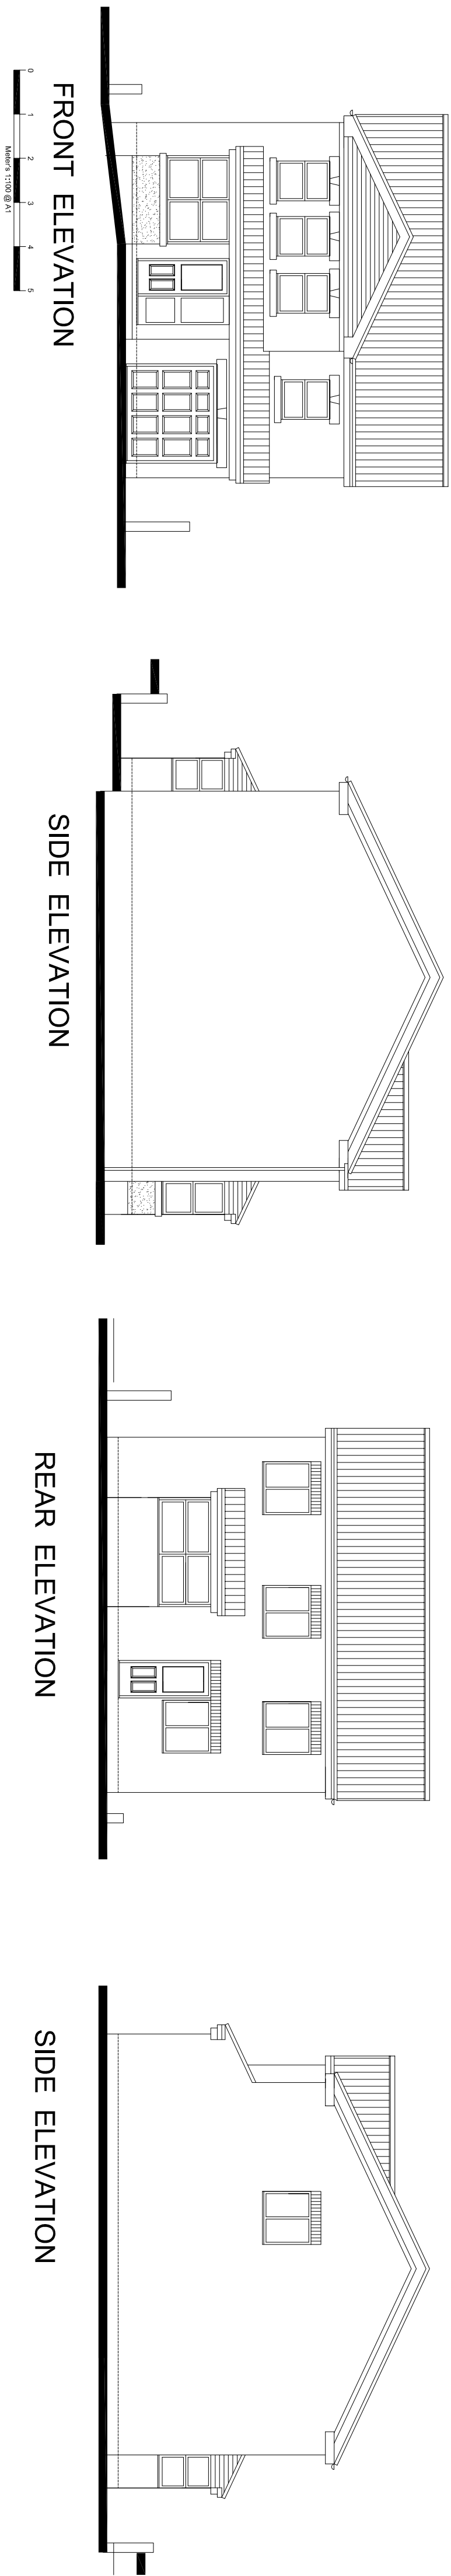

Ground Floor Plan

 

First Floor Plan

3 Upper Foldings - Dodworth - Barnsley
Existing - Floor Plans & Elevations

DK DESIGNS
FUTURE PROJECTS TODAY

96 BLACKBURN DRIVE
CHAPELTOWN
SHEFFIELD
S35 2ZP
TEL/FAX:- 05602566459
EMAIL :- DESIGNS@DK-DESIGNS.CO.UK
WEB:- WWW.DK-DESIGNS.CO.UK

Project/Title
3 Upper Foldings - Dodworth - Barnsley
Existing
Floor Plans and Elevations

Subject To Planning

Copyright - This drawing is subject to copyright and cannot be reproduced without the permission of the Company. ©			
Scales	1:50 1:100	Date	Jan 09
Drawing Number	2009/02/03	Revision	Drawn By.

Proposed

Note:- All subject to Structural Engineers Calculations