




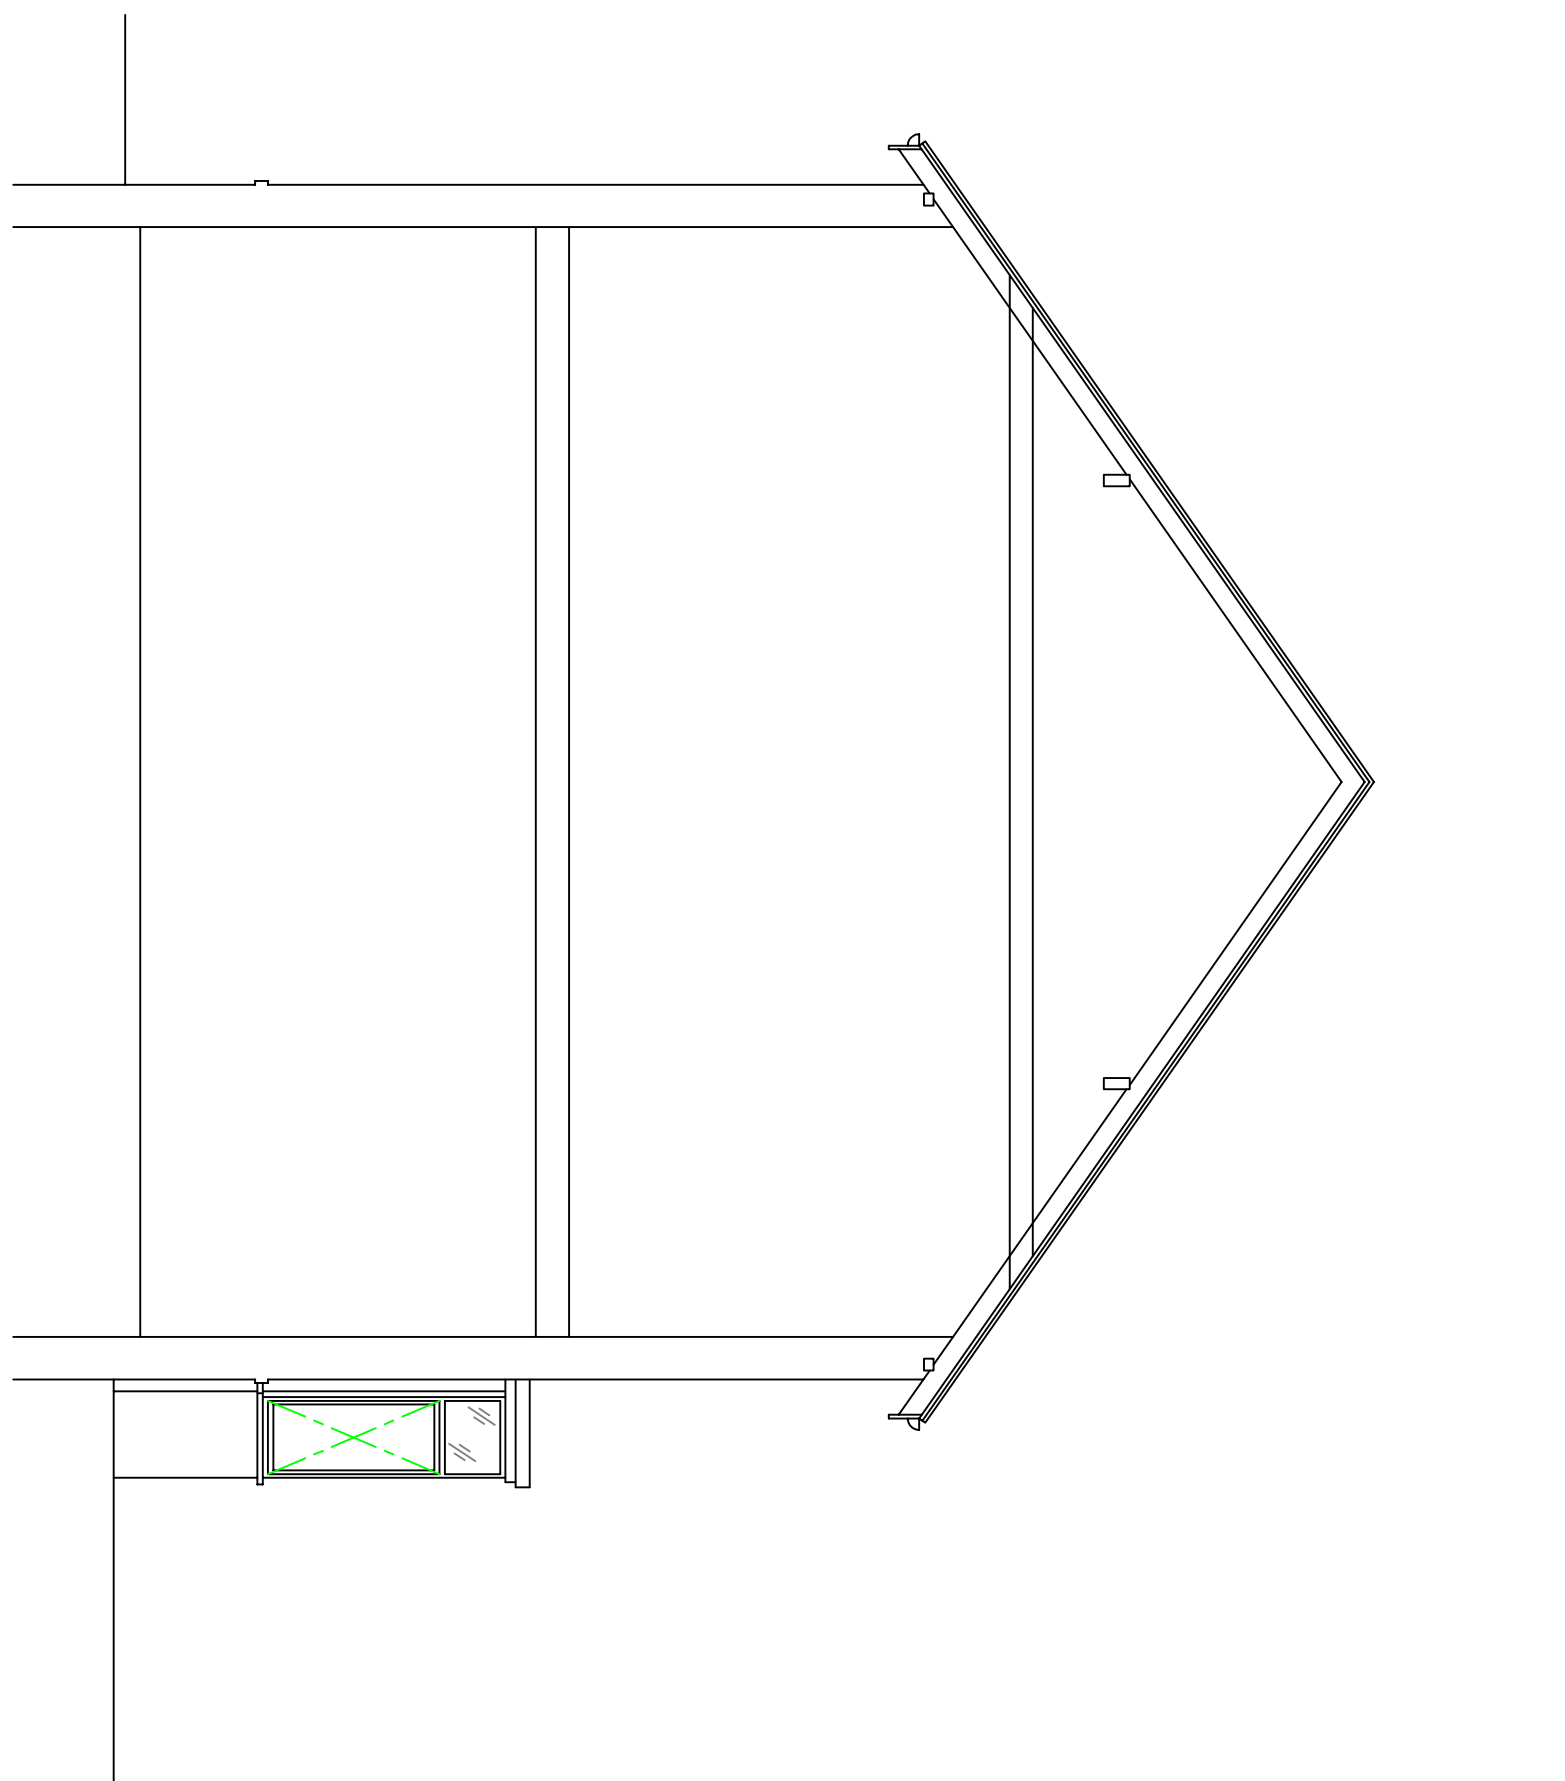


EXISTING SIDE ELEVATION,
SOUTH-WEST FACING.

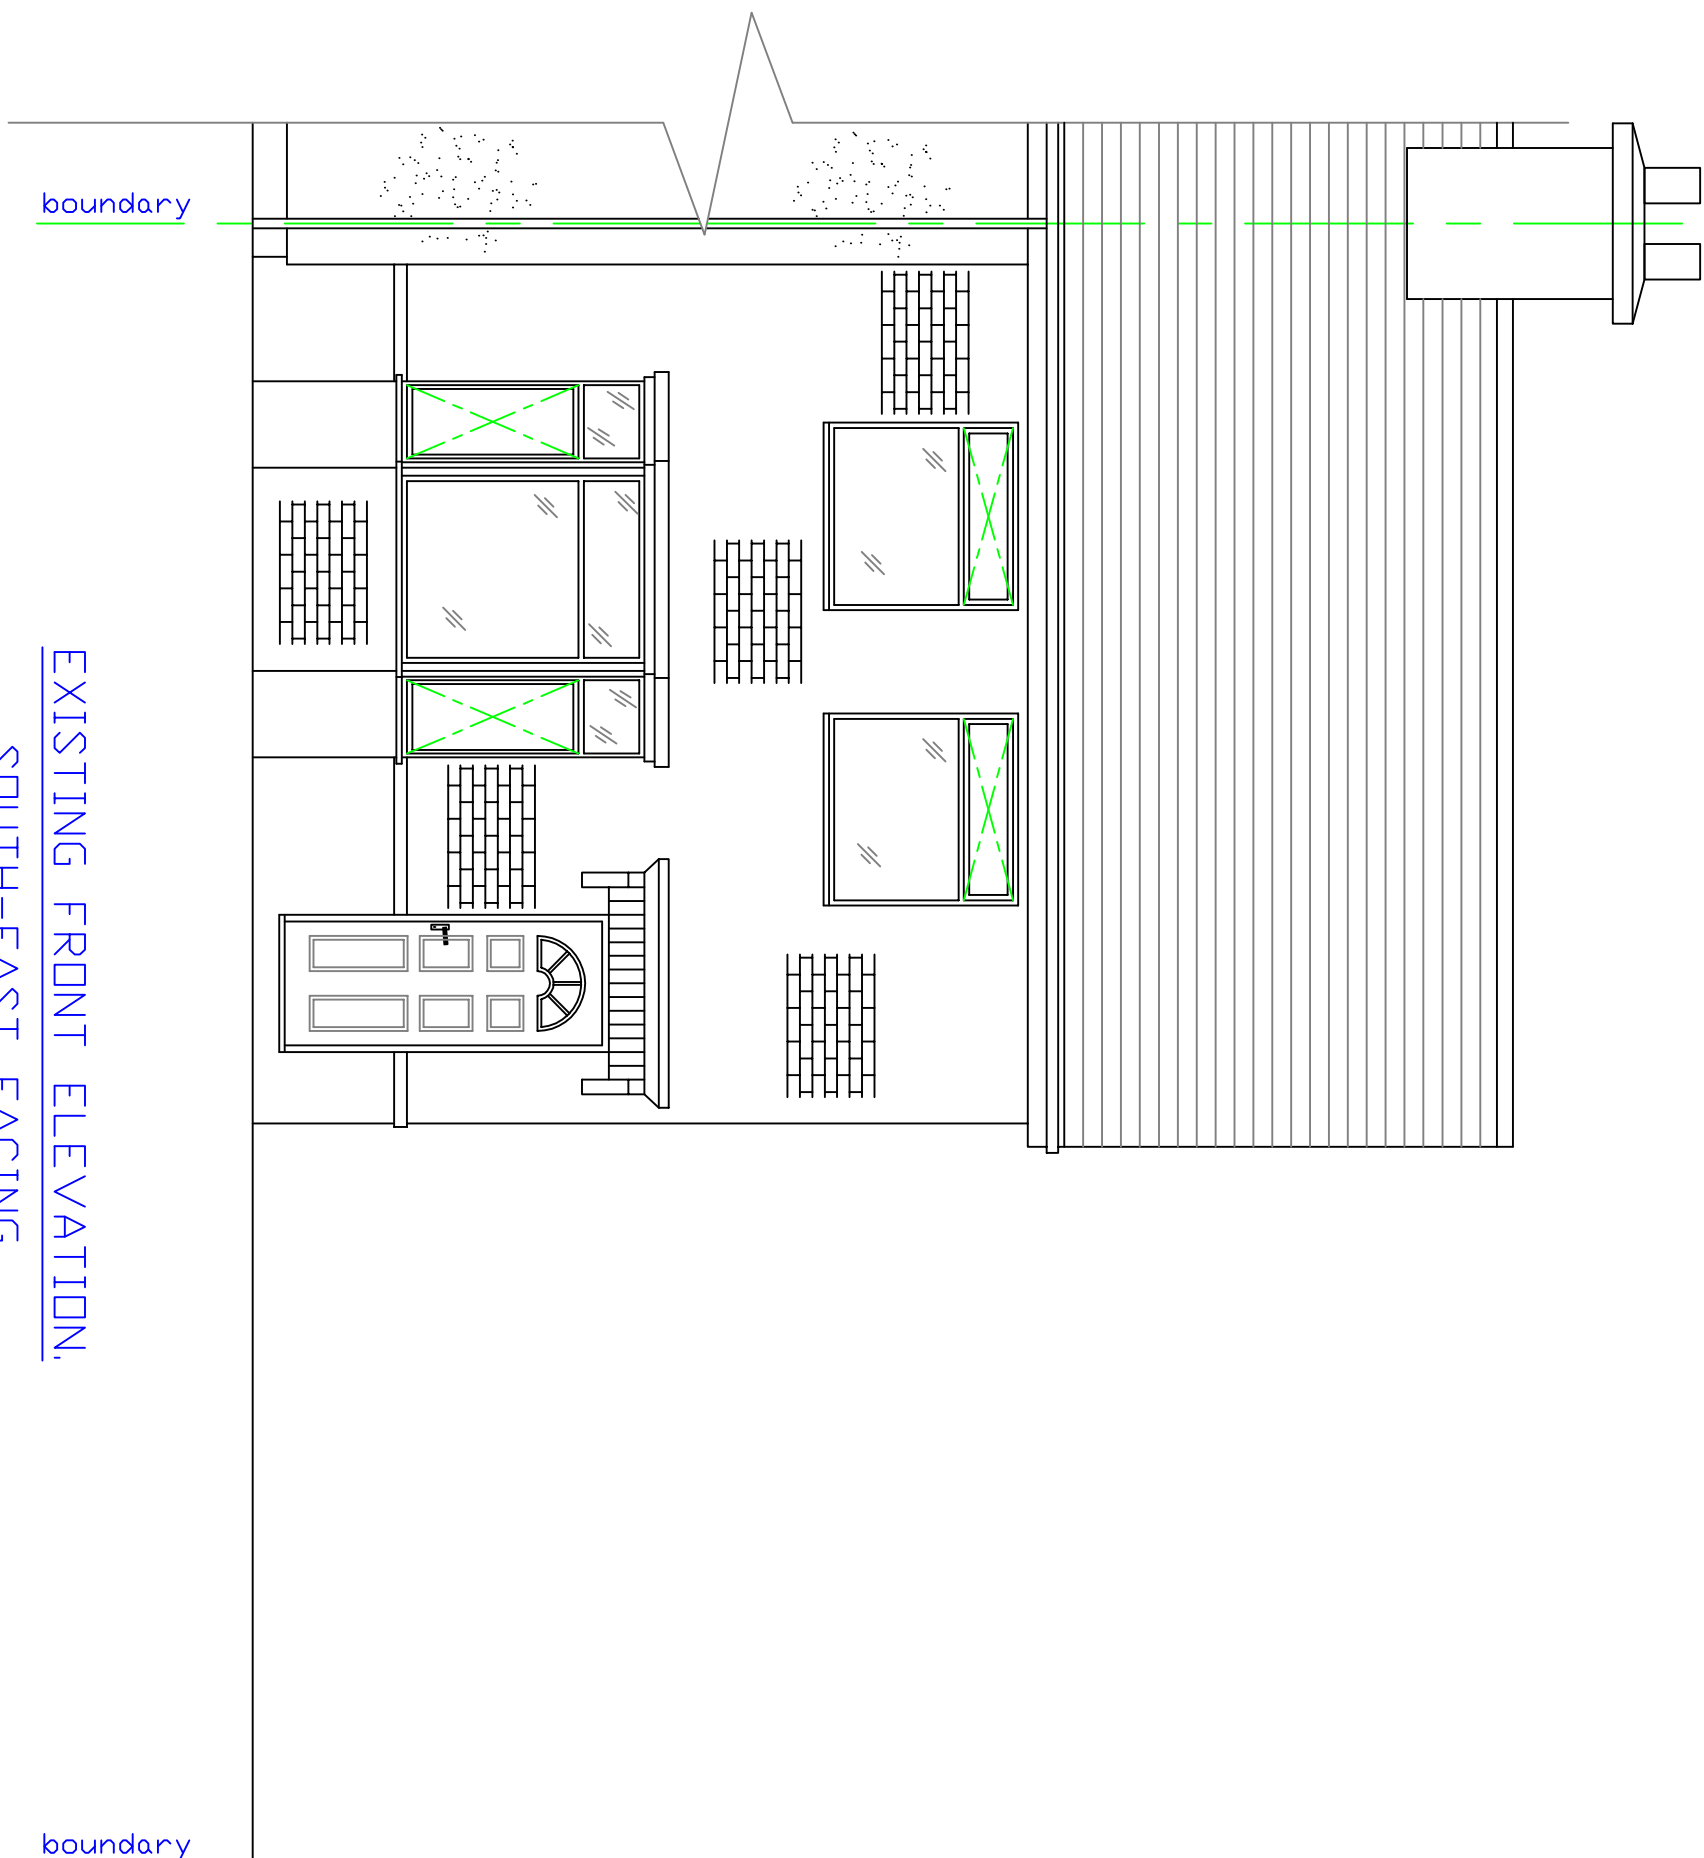


EXISTING FRONT ELEVATION,
SOUTH-EAST FACING.

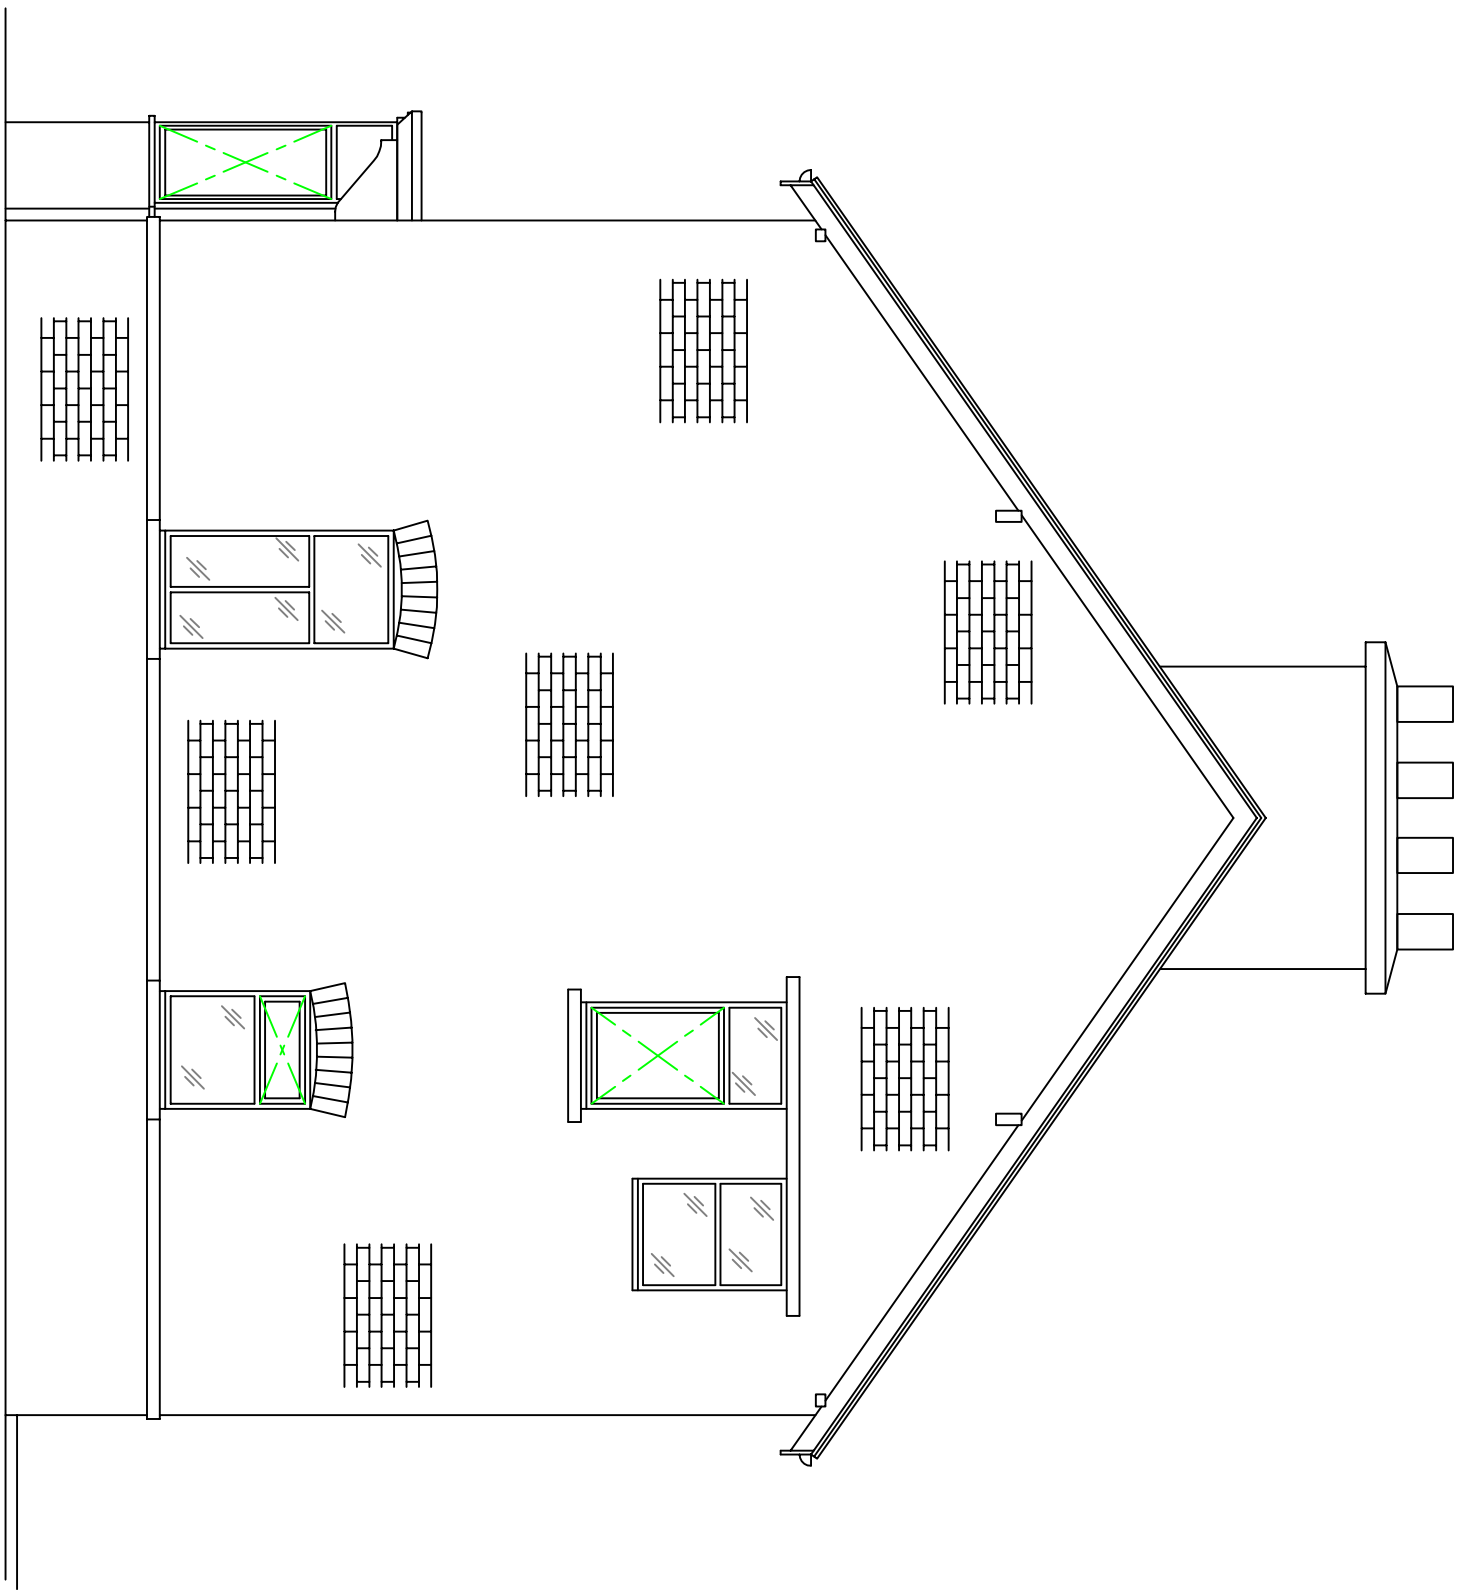

EXISTING SIDE ELEVATION,
NORTH-EAST FACING.

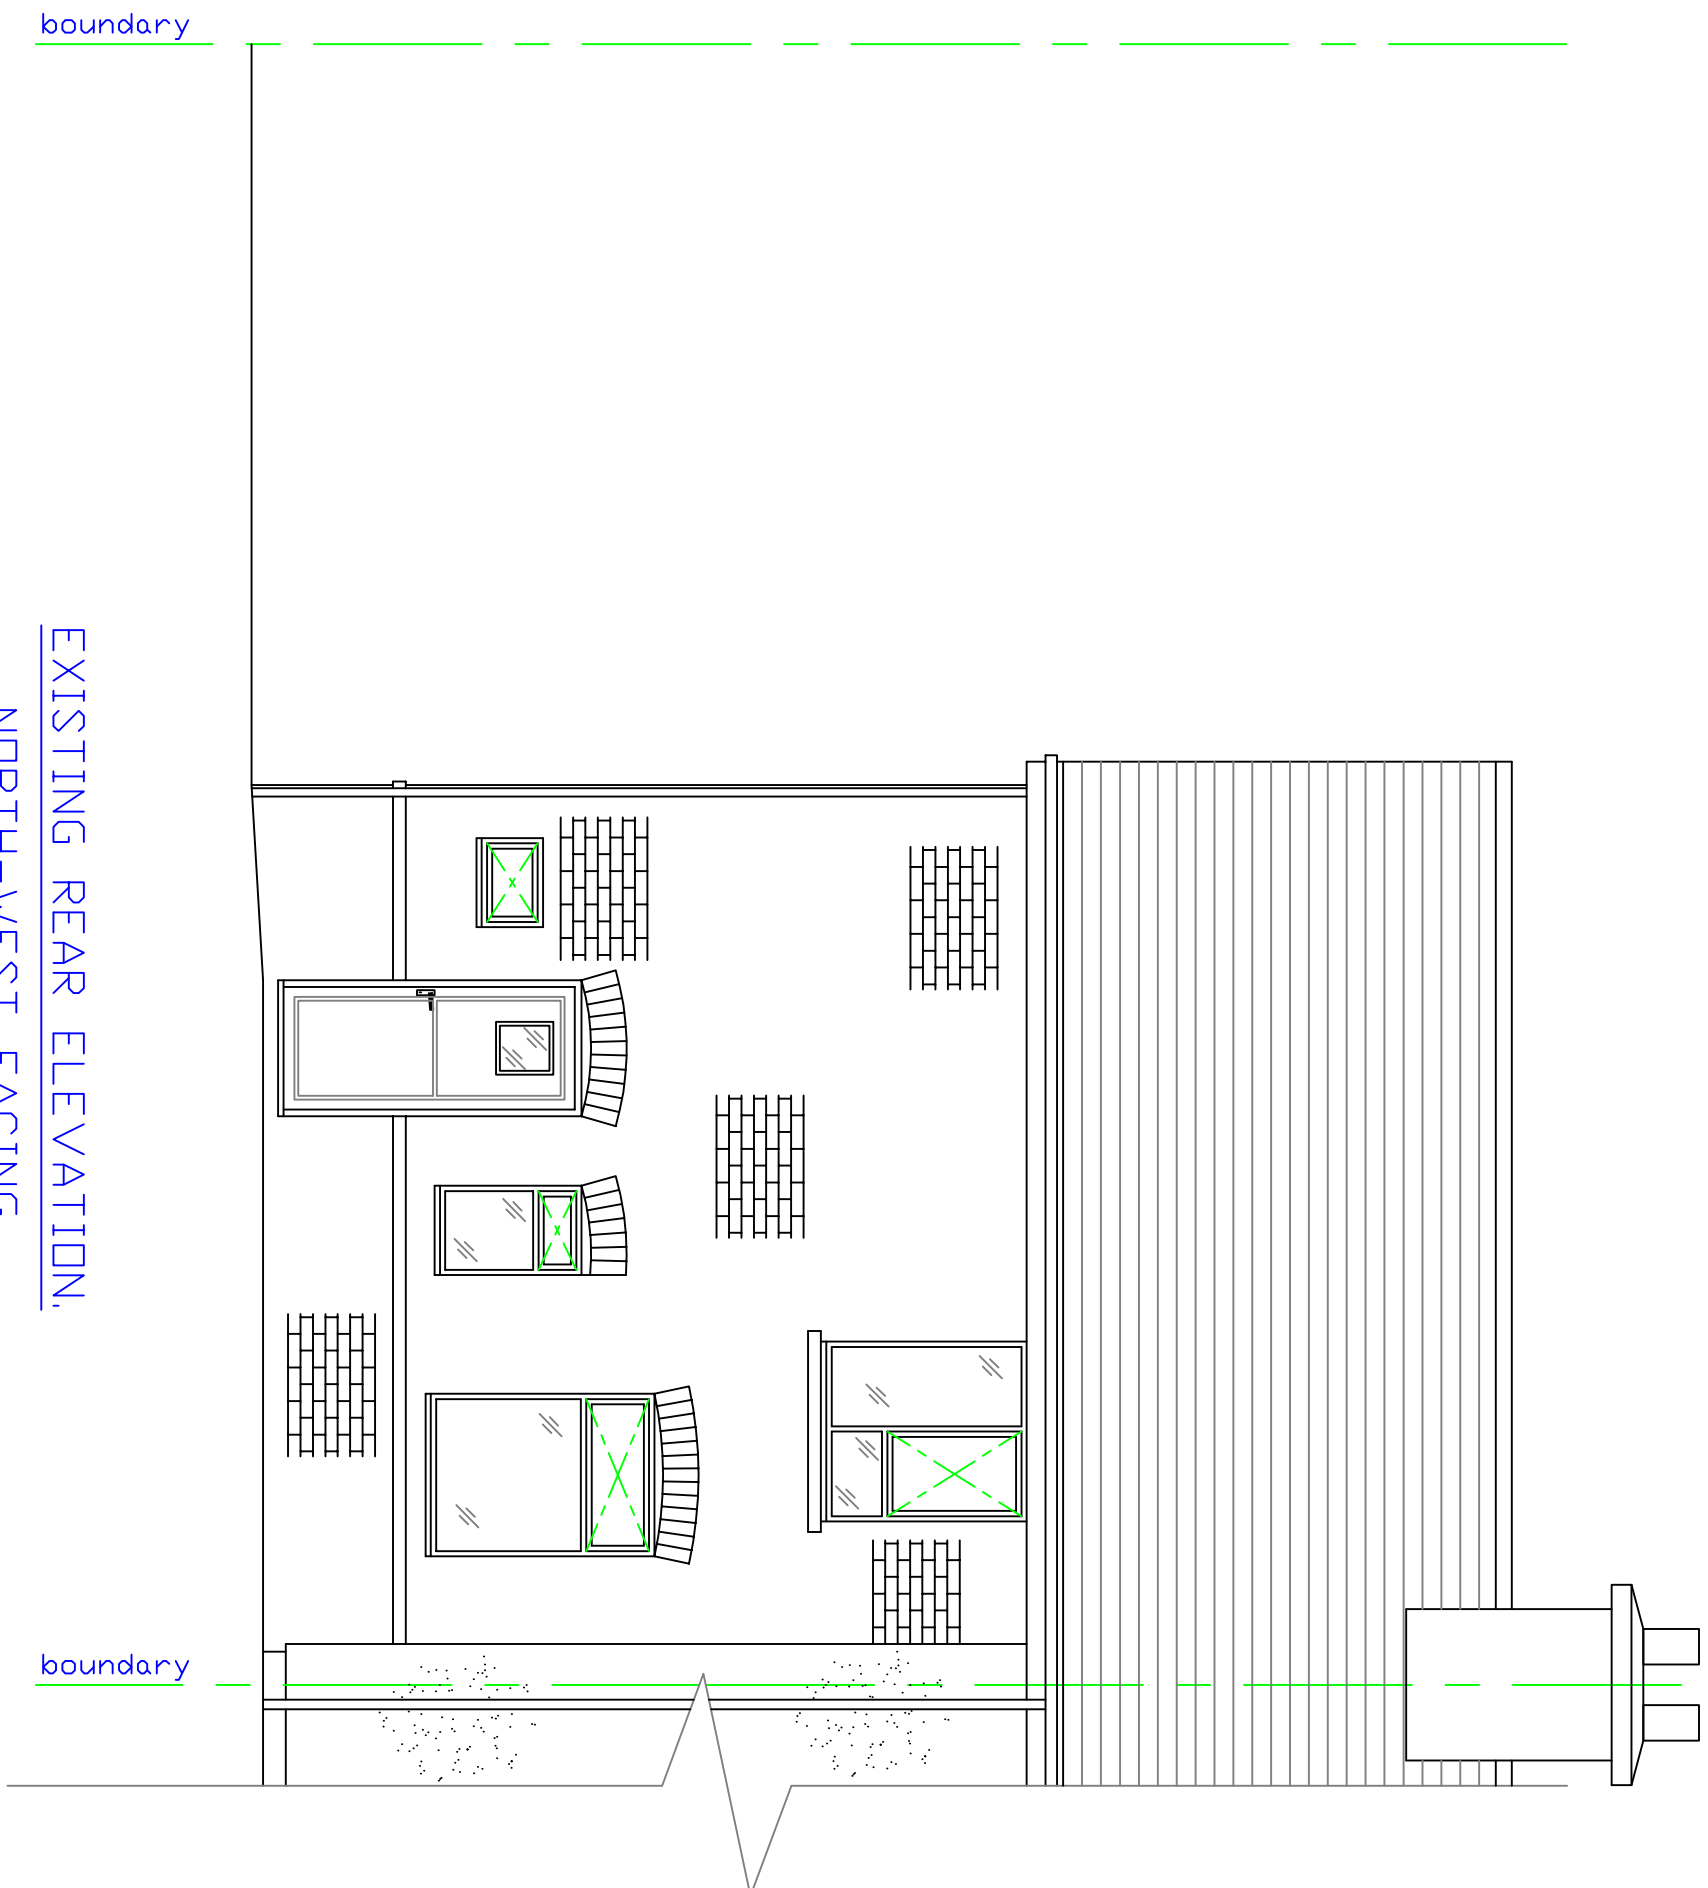

EXISTING REAR ELEVATION,
NORTH-WEST FACING.

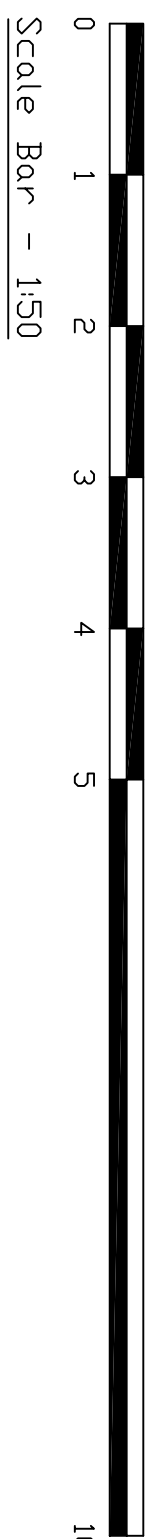

DO NOT SCALE
THIS DRAWING IS COPYRIGHT ©

NOTES	
A	BLOCK OF 3 APARTMENTS WAS A HOUSE OF MULTIPLE OCCUPATION.
REVISION	30 10 02

— D E S I G N —
88, Loscoe-Danby Lane
Loscoe, Heanor
Derbyshire
DE75 7RX
TEL : 07771 675788
E-MAIL: godesignplanning@aol.com

CLIENT
Dave, Dave & Dave Ltd

PROJECT
2, Houghton Road
Thurnscoe, Rotherham
S63 0JT

TITLE
Proposed 2 Storey
Extension to Side &
to Rear of House, to
Create 3 Apartments.

Existing Elevations

DRAWN BY
G. O'Shea

AI

CHECKED BY

SCALE
150

DATE
31/08/2022

DWG No.
026-02

REV
A