



PERMISSION SOUGHT FOR THE REPLACEMENT OF EXISTING WINDOWS WITH OLIVE GREY PVCu FLUSH CASEMENT WINDOWS, TOGETHER WITH THE INSTALLATION OF NEW RAL 7032 ALUMINIUM BI-FOLDING WINDOWS AND DOORS, INCLUDING ASSOCIATED ALTERATIONS TO EXISTING OPENINGS.

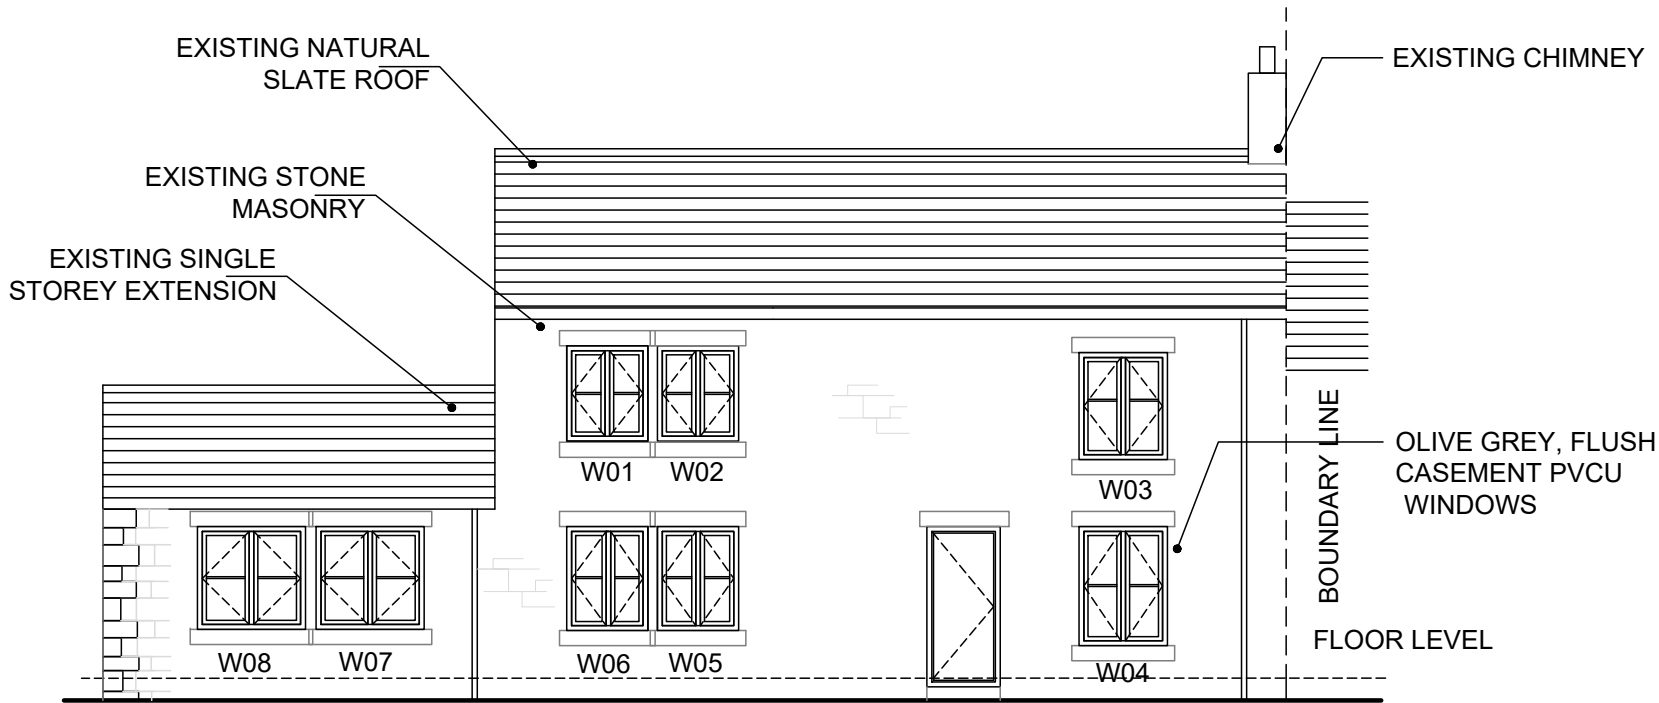


PROPOSED SOUTH ELEVATION

PROPOSED PVCU WINDOWS
OLIVE GREY PVCU FLUSH CASEMENT WINDOWS INCORPORATING TRADITIONAL ASTRAGAL GLAZING BARS AND ANTIQUE BLACK MONKEY-TAIL HANDLES, AS DETAILED IN THE ACCOMPANYING WINDOW SCHEDULE.

PROPOSED ALUMINIUM BI-FOLDING WINDOWS AND DOORS
POWDER-COATED ALUMINIUM BI-FOLDING WINDOWS AND DOORS, FINISHED RAL 7032 INTERNALLY AND EXTERNALLY, WITH CONFIGURATIONS AND OPENING ARRANGEMENTS AS DETAILED IN THE ACCOMPANYING SCHEDULE

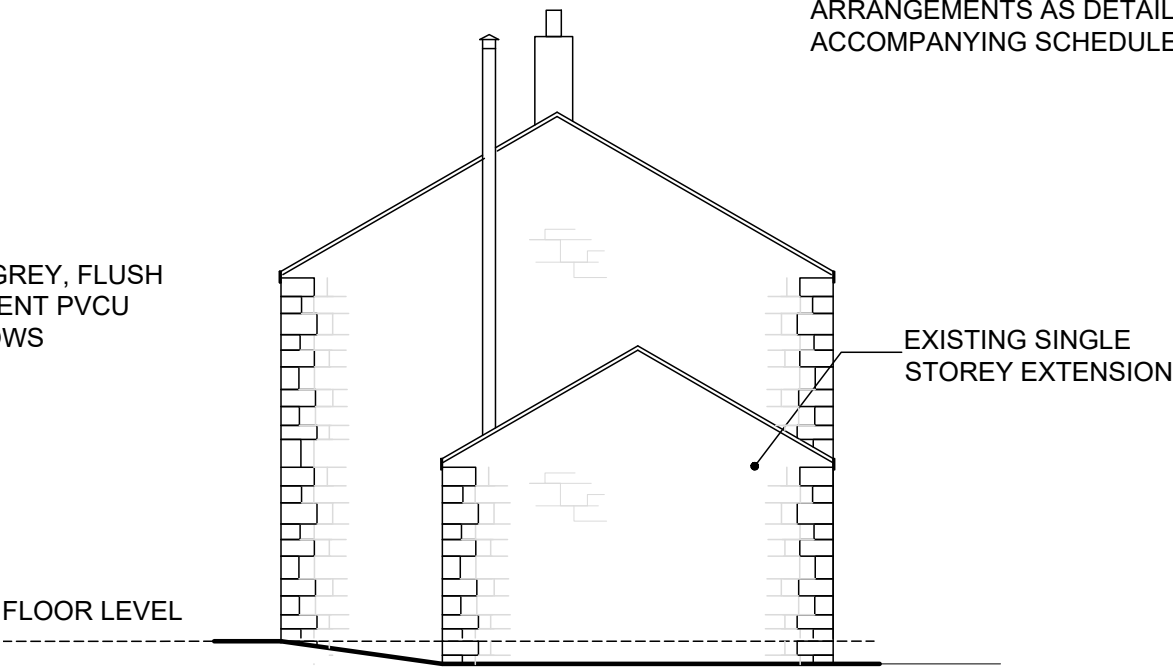

PROPOSED WEST ELEVATION

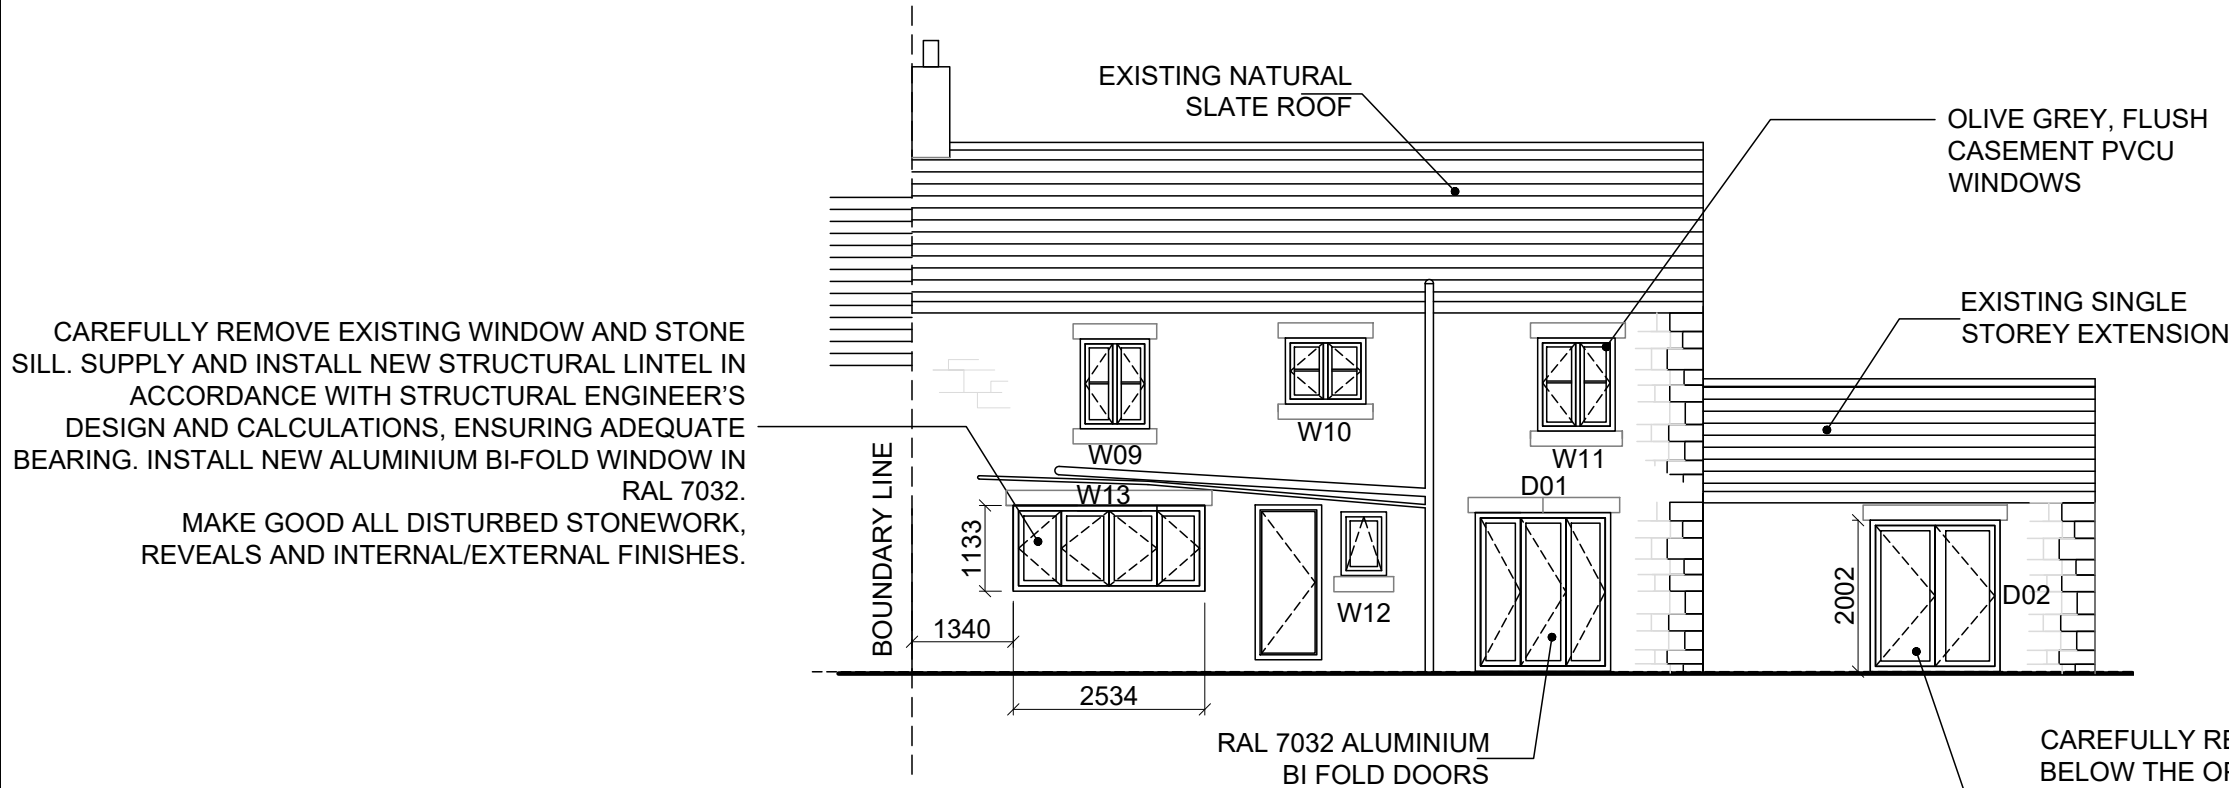

PROPOSED EAST ELEVATION

SUBJECT

2 IVY COTTAGE,
LANGSETT,
STOCKSBRIDGE, S36 4GY

DRAWING TITLE

PROPOSED ELEVATIONS

SCALE

1:100@A3

DATE

OCTOBER 26

Document Number

A02 B

Scale 1:100



CAREFULLY REMOVE EXISTING STONWORK BELOW THE OPENING TO ACCOMMODATE NEW ALUMINIUM BI-FOLD DOORS(RAL 7032). RETAIN EXISTING STRUCTURAL LINTEL UNALTERED. MAKE GOOD ALL DISTURBED STONWORK, REVEALS AND INTERNAL/EXTERNAL FINISHES.