

FRONT


SIDE

REAR

SIDE


ELEVATIONS

Scale 1:200

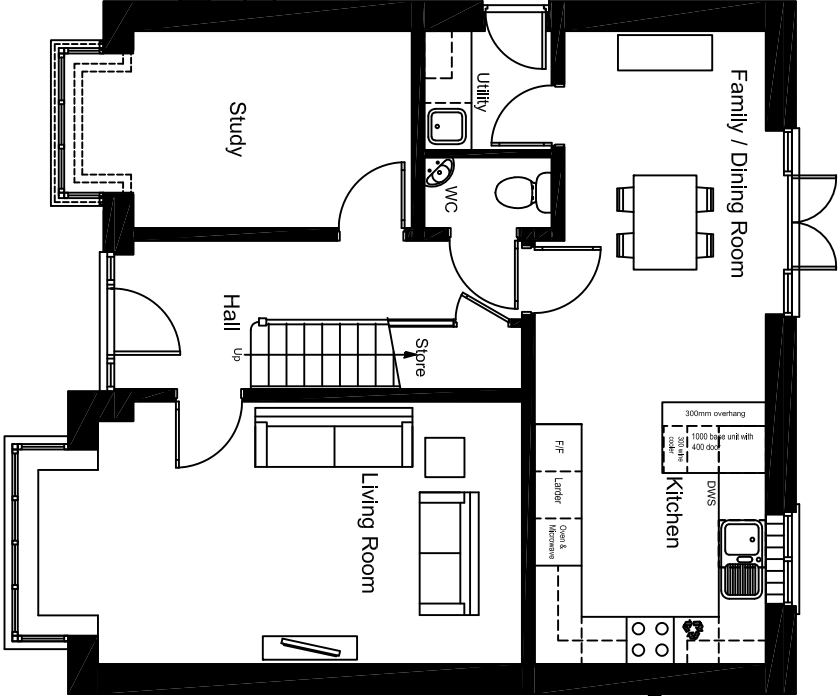

GROUND FLOOR PLAN

Scale 1:100

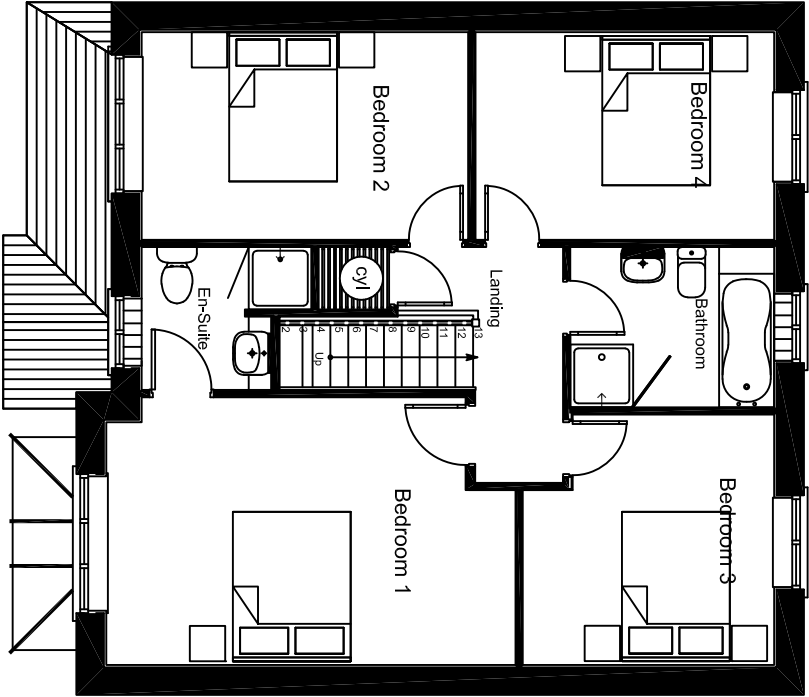


FIRST FLOOR PLAN

Scale 1:100

title
The Bayswater - Planning Drawing
Gabled roof without Conservatory

scale	size	db	db	date
1:100/200	A3	AB		20.11.12

drawing no.	rev
BAY-P-03 (2010)	

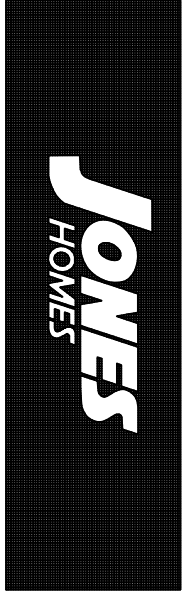

JONES HOMES
EMERSON HOUSE, HEYES LANE, ALDERLEY EDGE, CHESHIRE, SK9 7LF
Tel: (01625) 568400 Fax: (01625) 568270