


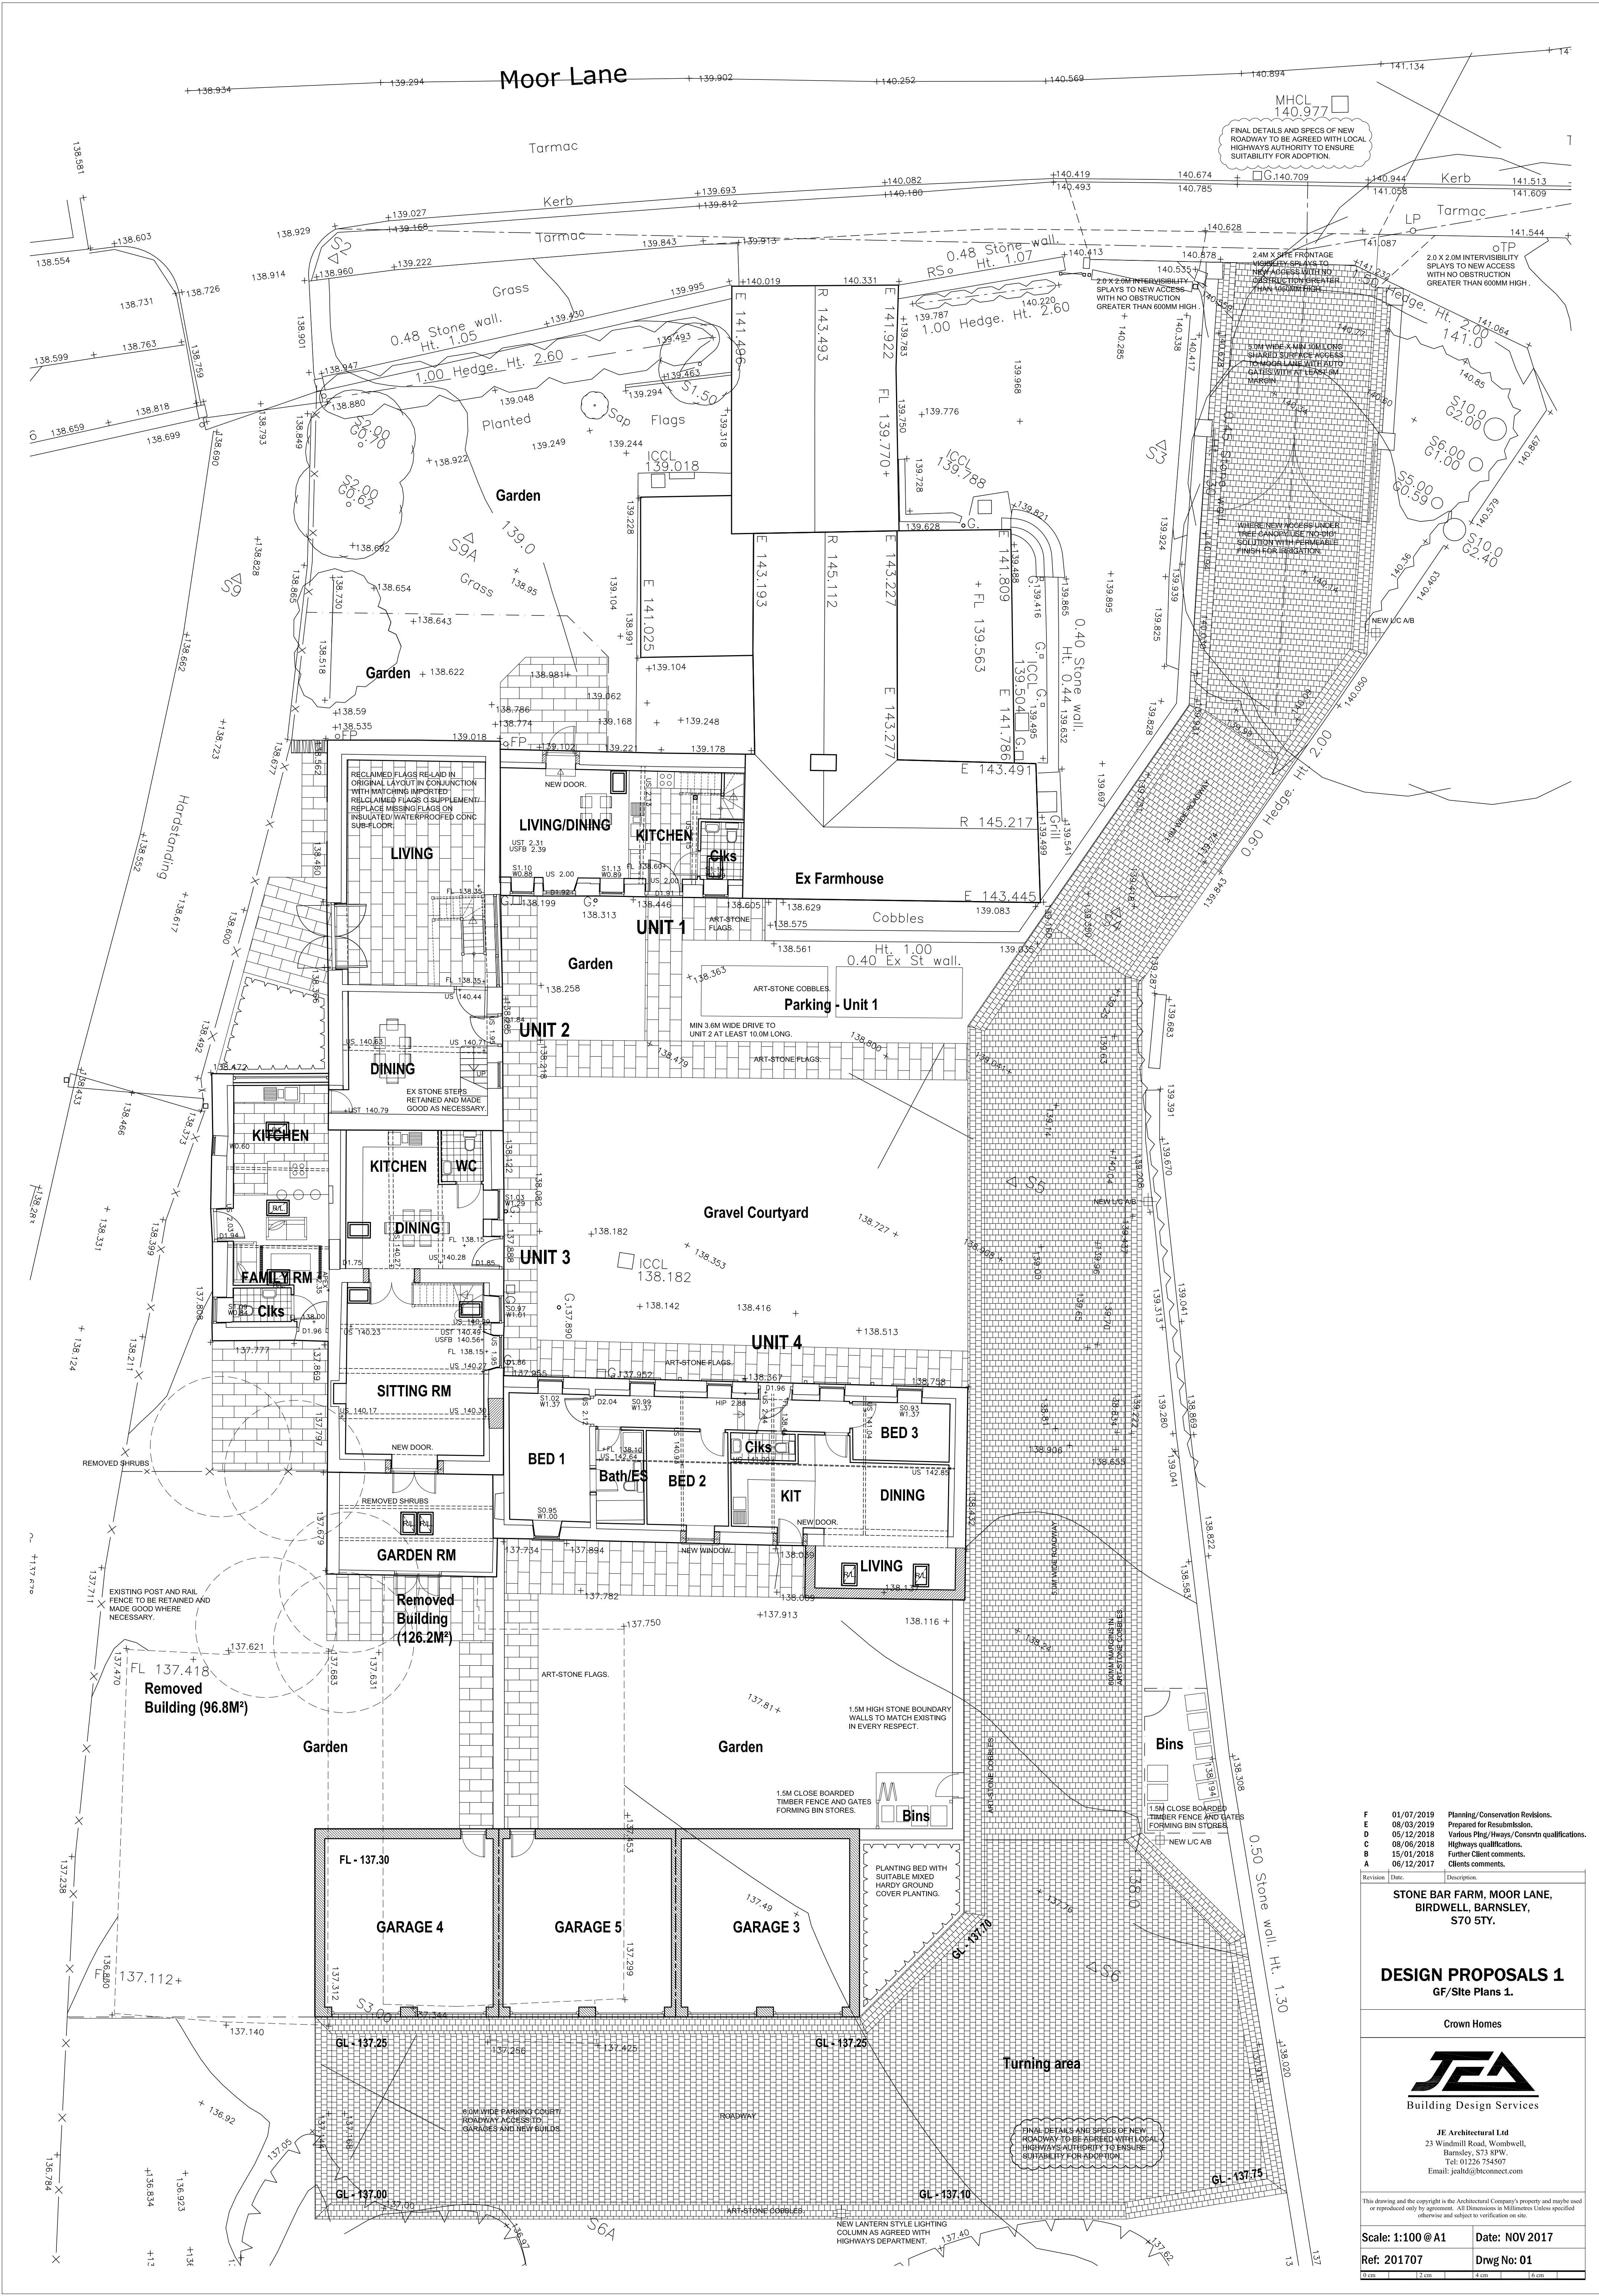

F	01/07/2019	Planning/Conservation Revisions.
E	08/03/2019	Prepared for Resubmission.
D	05/12/2018	Various Pngs/Ways/Consrvn qualifications.
C	08/06/2018	Highways qualifications.
B	15/01/2018	Further Client comments.
A	06/12/2017	Clients comments.
Revision	Date	Description
STONE BAR FARM, MOOR LANE, BIRDWELL, BARNSELEY, S70 5TY.		
DESIGN PROPOSALS 1		
GF/Site Plans 1.		
Crown Homes		
		
JE Architectural Ltd 23 Windmill Road, Wombwell, Barnsley, S73 8PW. Tel: 01226 754507 Email: jeald@btconnect.com		
This drawing and the copyright is the Architectural Company's property and maybe used or reproduced only by agreement. All Dimensions in Millimetres Unless specified otherwise and subject to verification on site.		
Scale: 1:100 @ A1	Date: NOV 2017	
Ref: 201707	Dwg No: 01	
0 cm	2 cm	4 cm
10 cm	20 cm	40 cm