



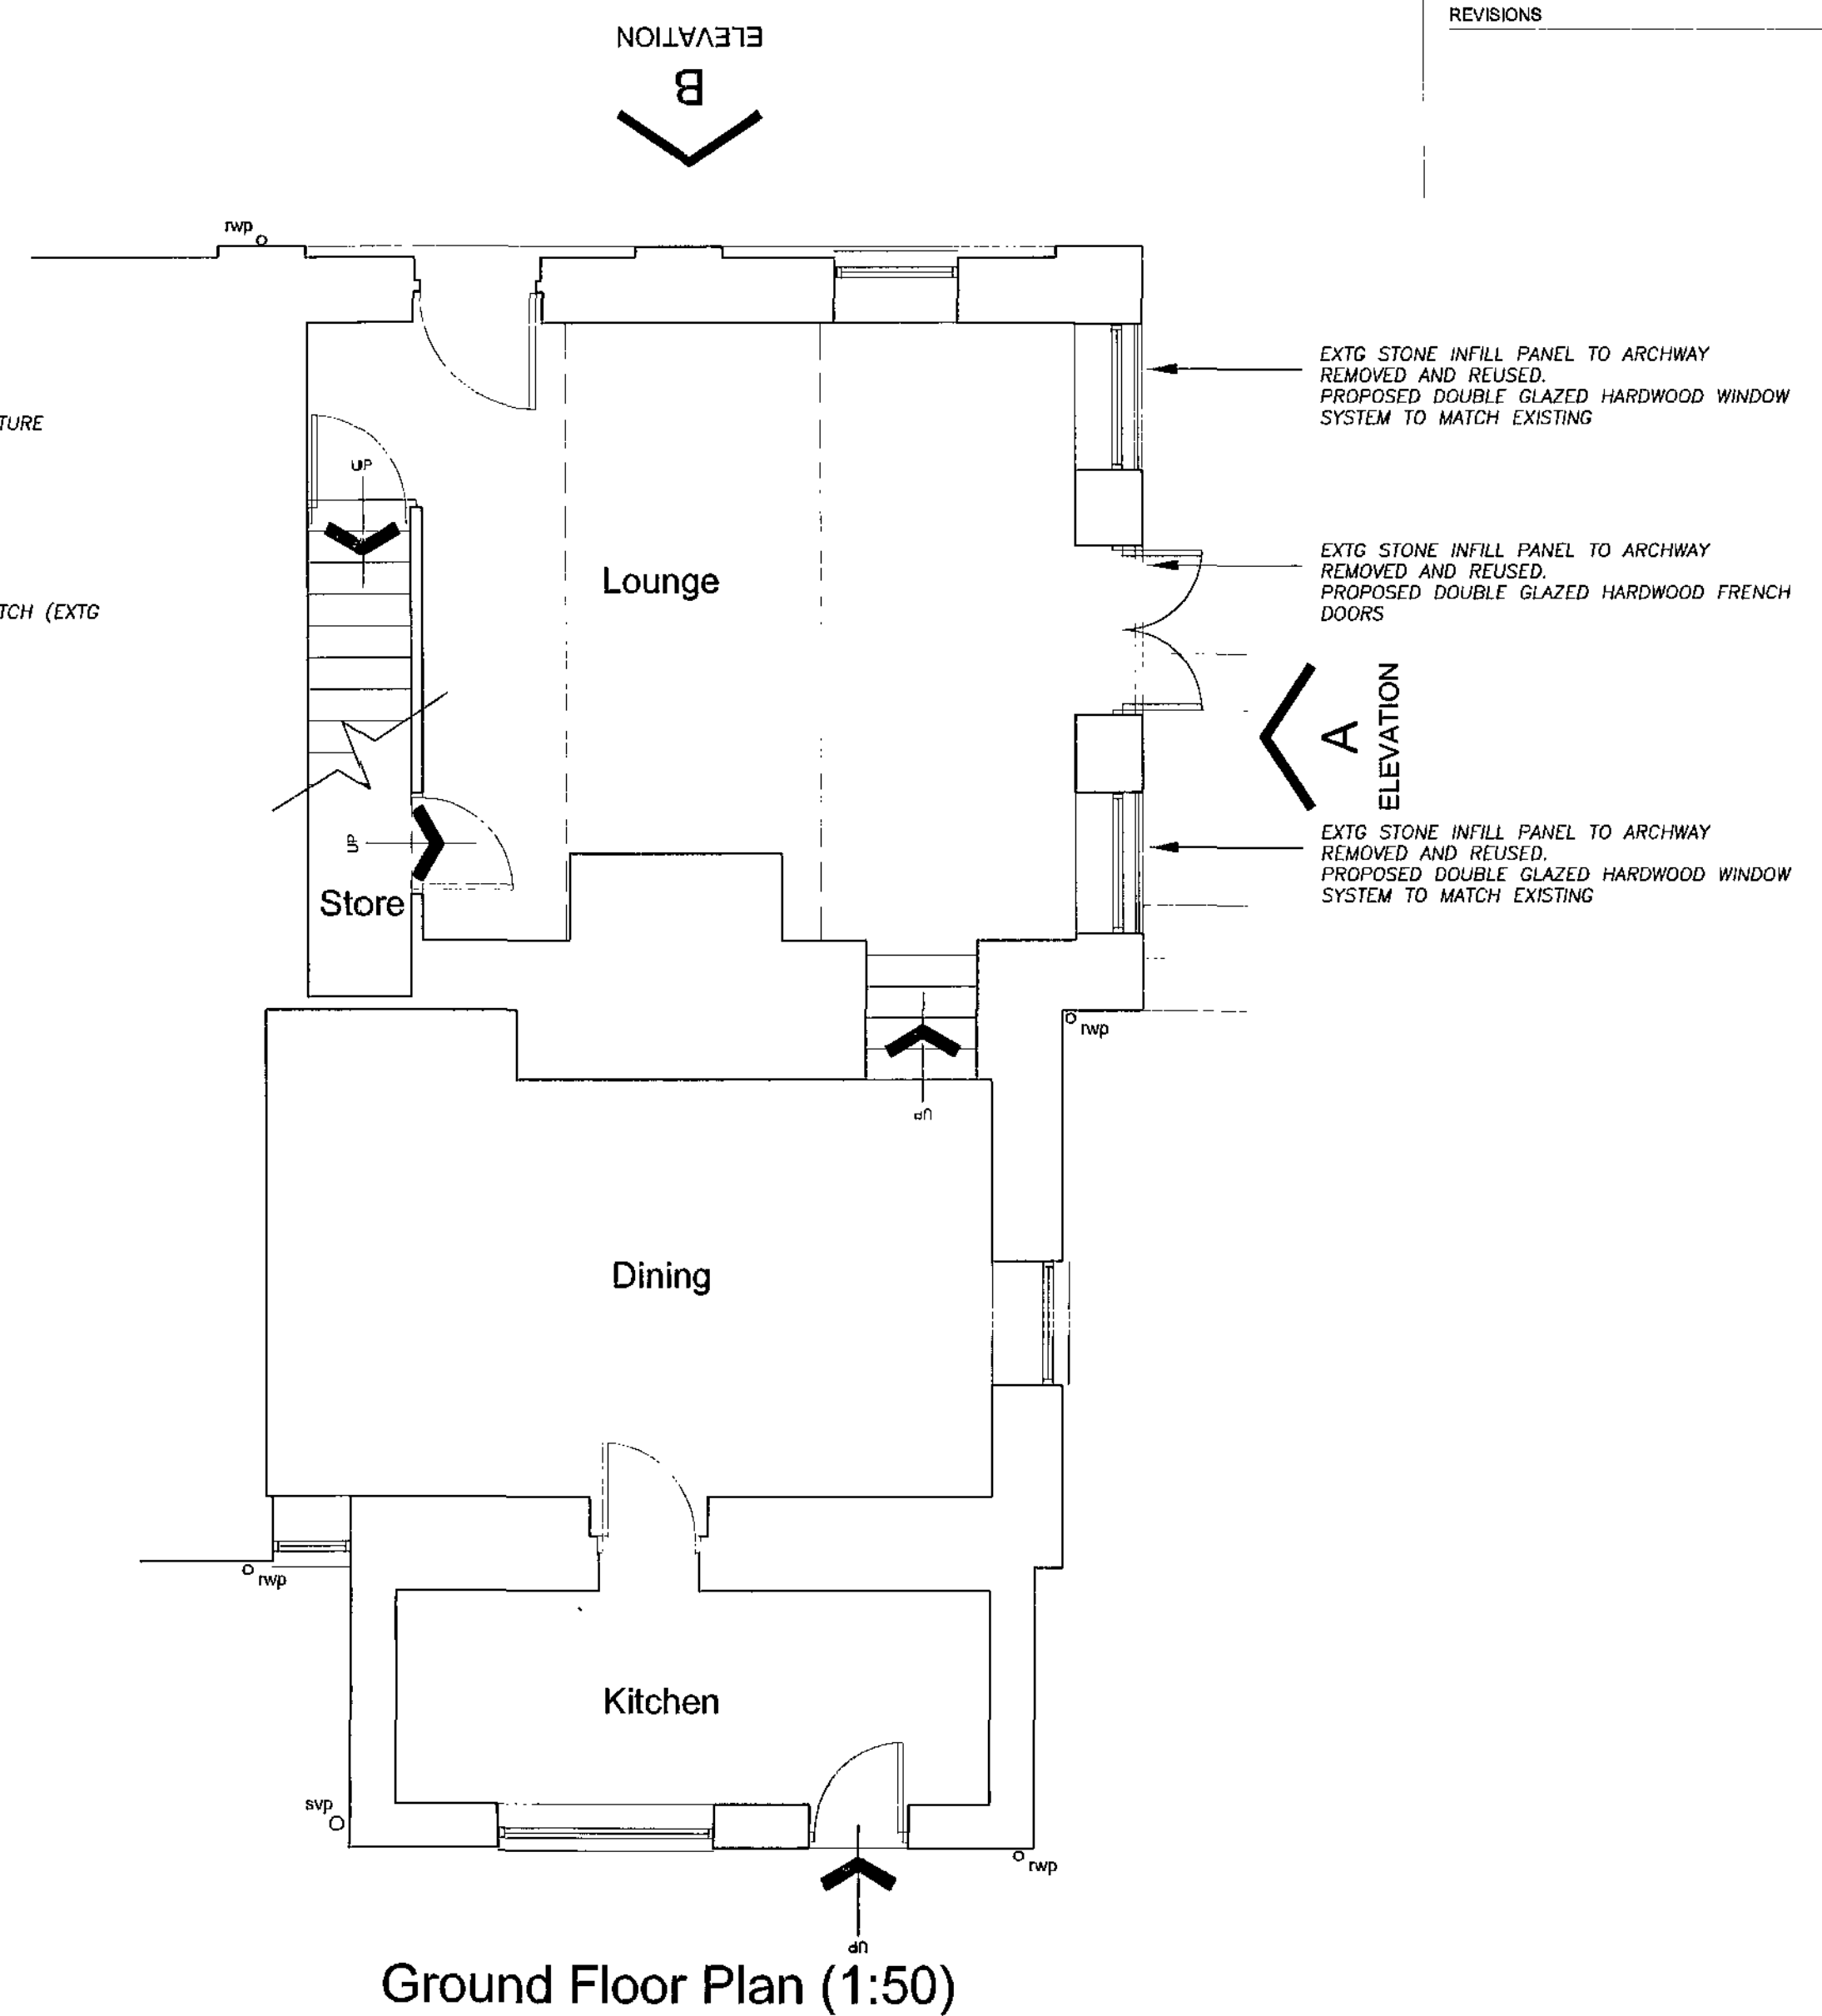


PROJECT _____
Remble, Lowe Lane,
Tainborough
TITLE _____
Proposals
SCALE _____ DATE _____
1:50 24/02/10
DRAWN BY _____ REVIEWED _____


DRAWING NO. _____ REVISION _____
Drawn-02 _____
DRAWING PATH _____

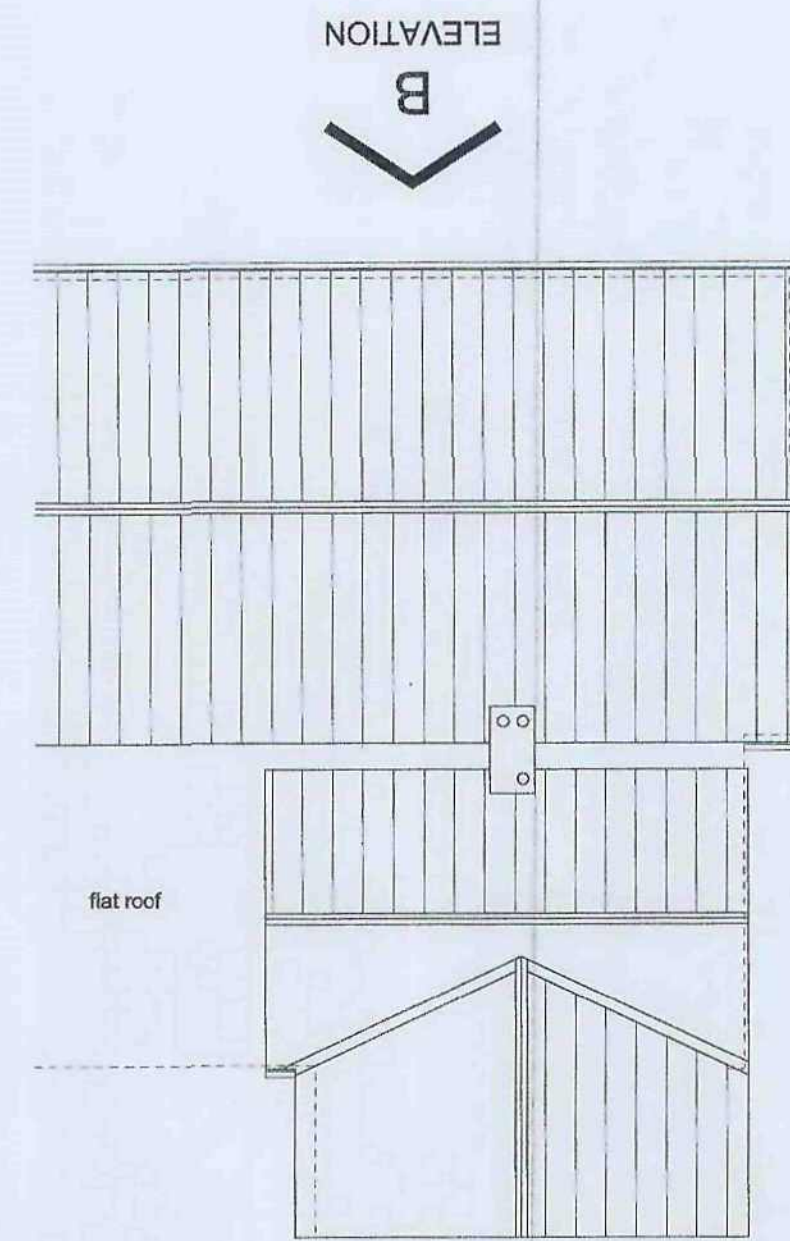


Roof Plan (1:100)

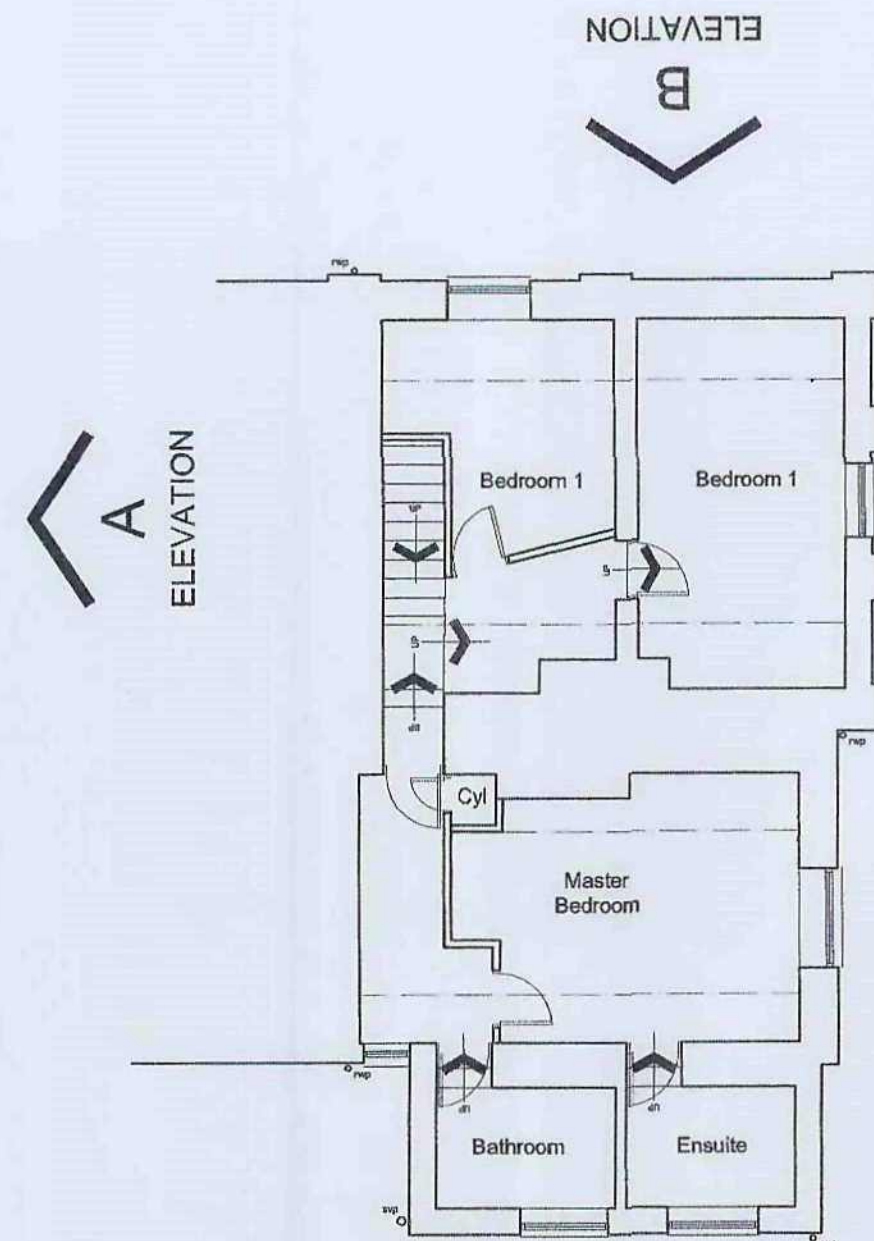

First Floor Plan (1:100)

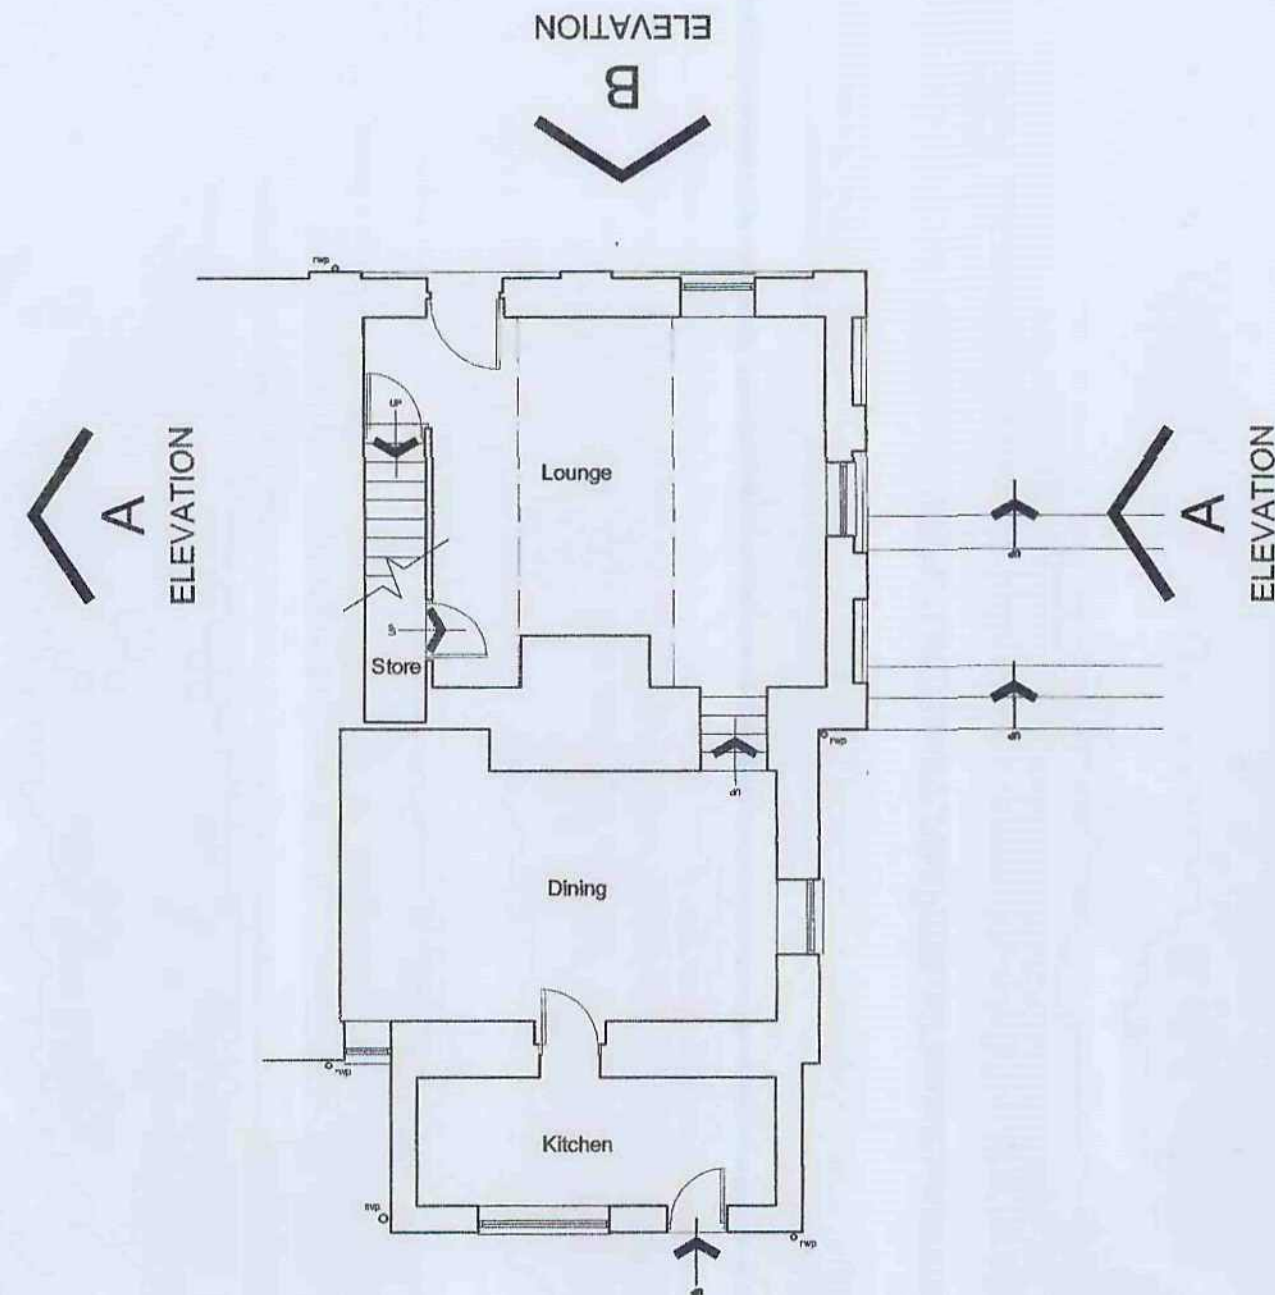


Ground Floor Plan (1:100)

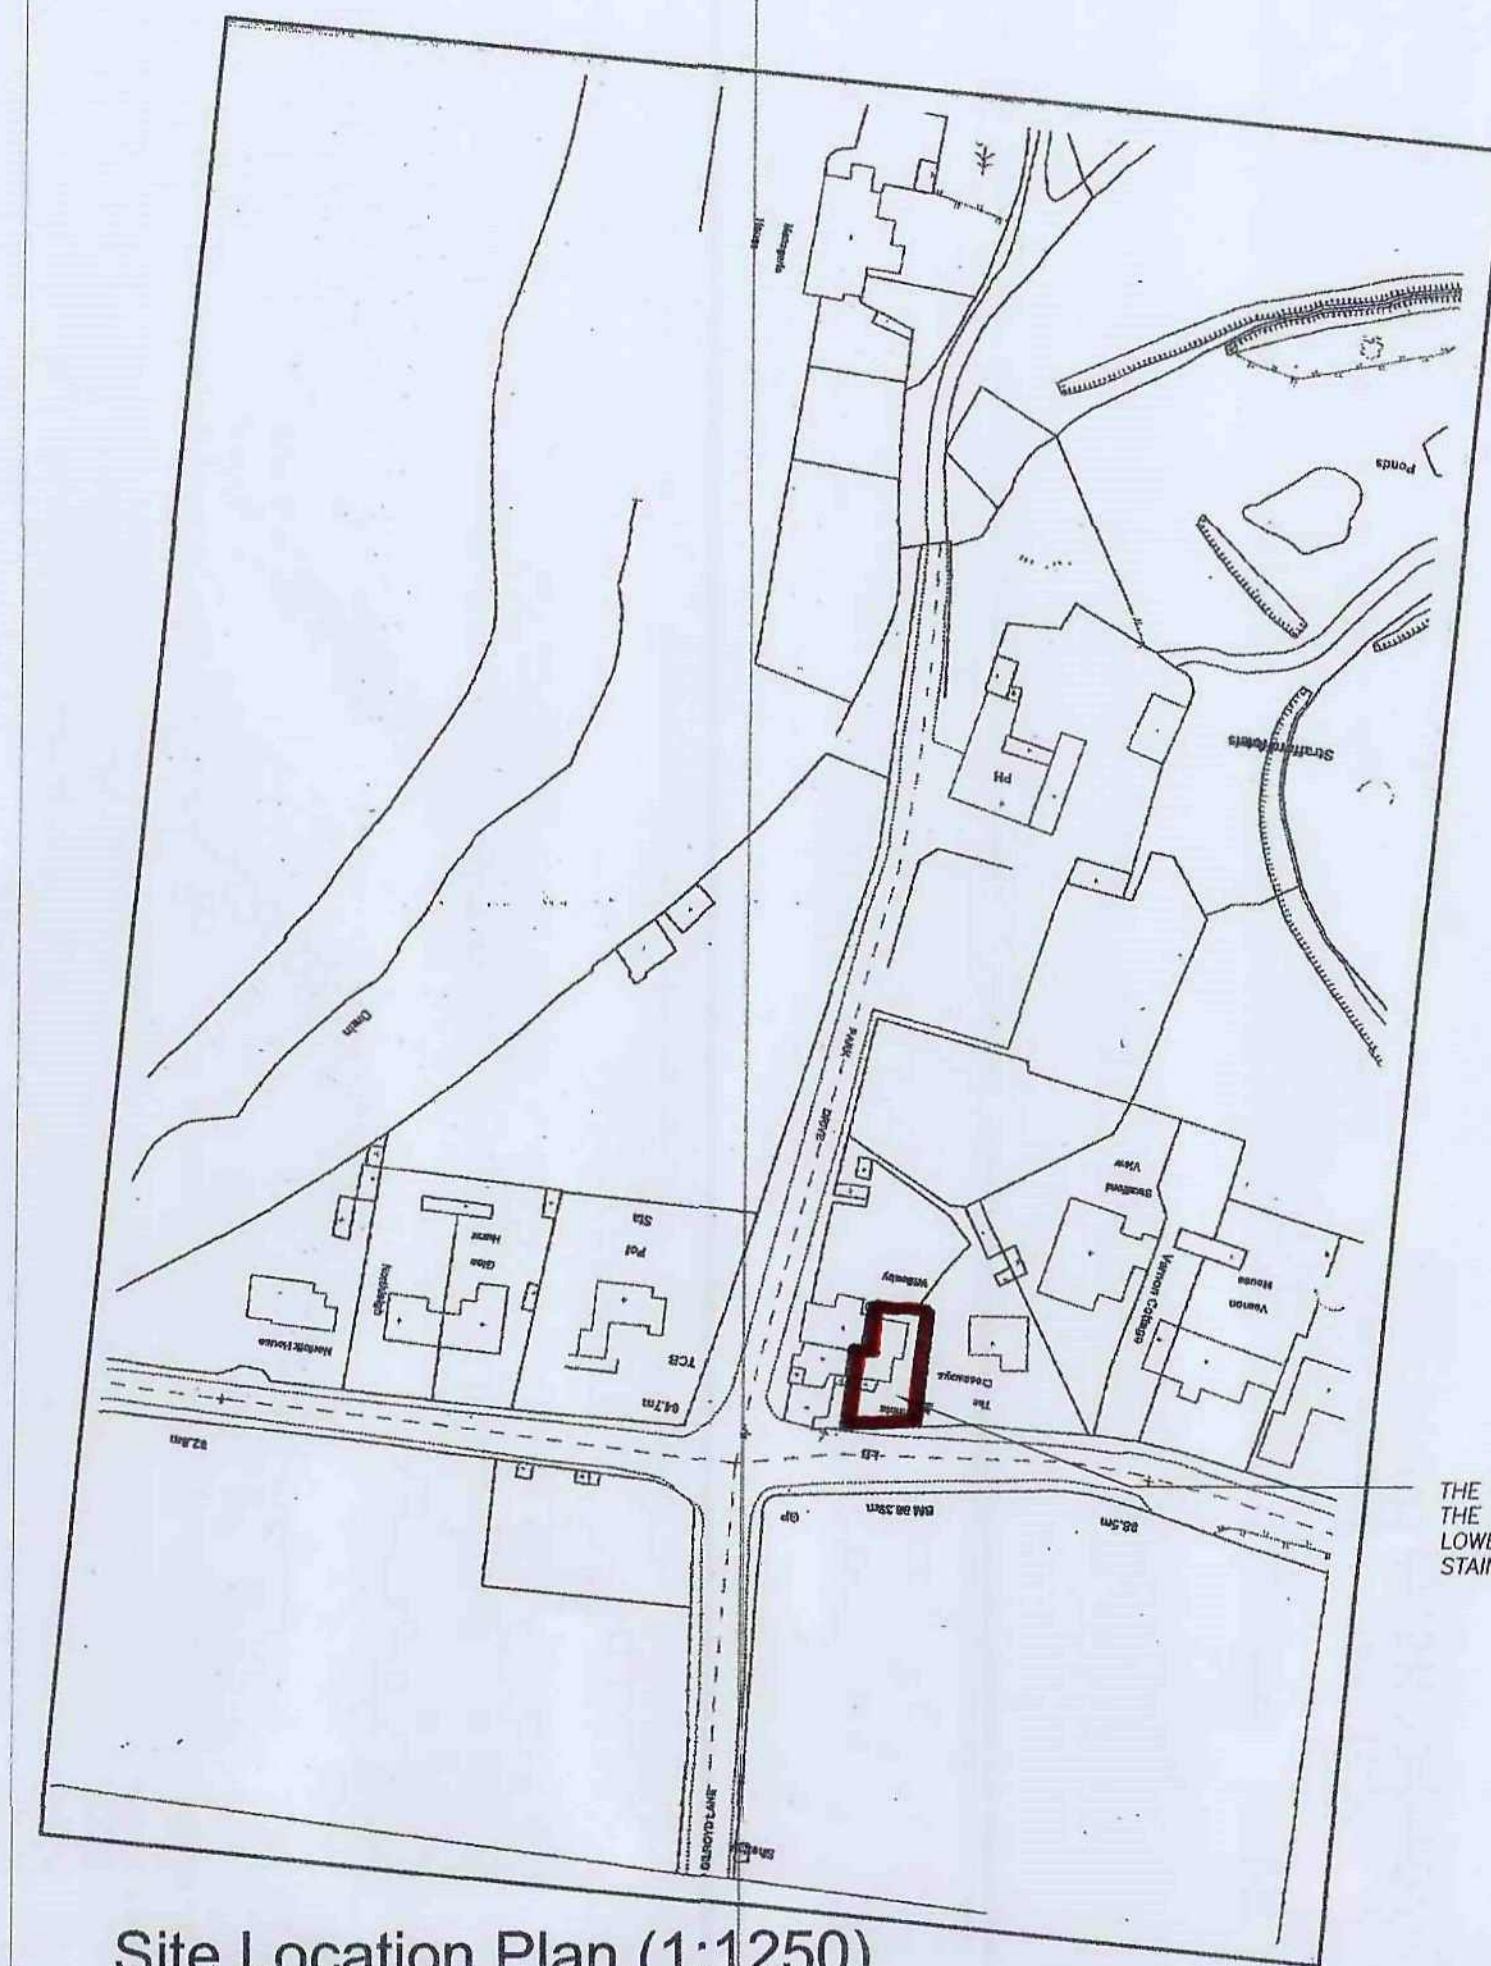


Site Location Plan (1:1250)


THE SITE,
THE KEMBLA,
LOWE LANE,
STAINBOROUGH.

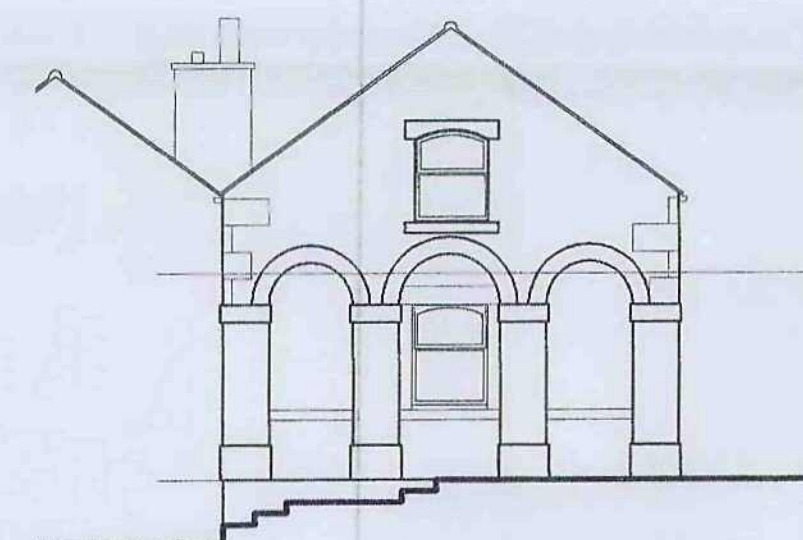

Elevation A - side (1:100)

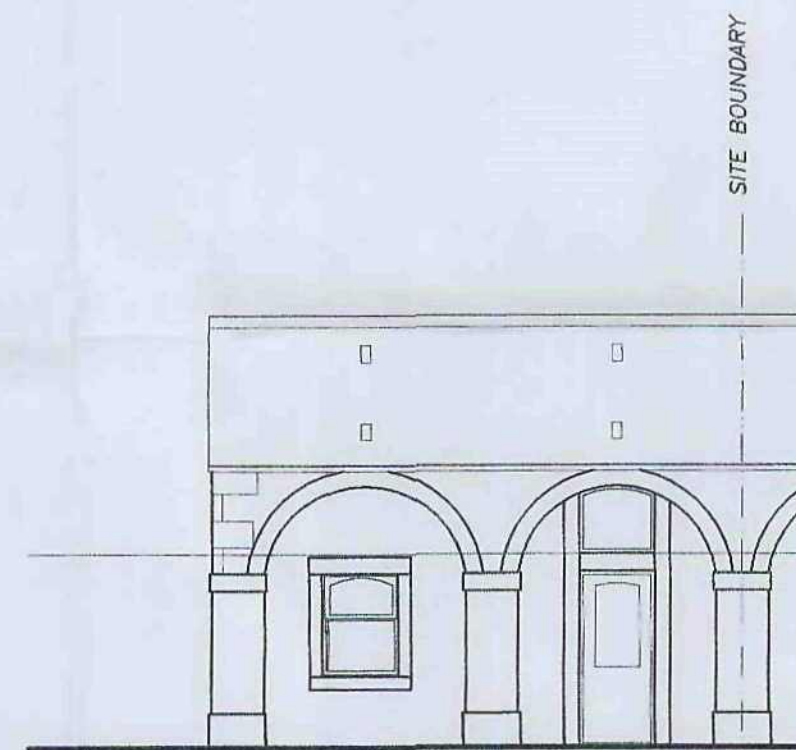

Elevation B rear (1:100)

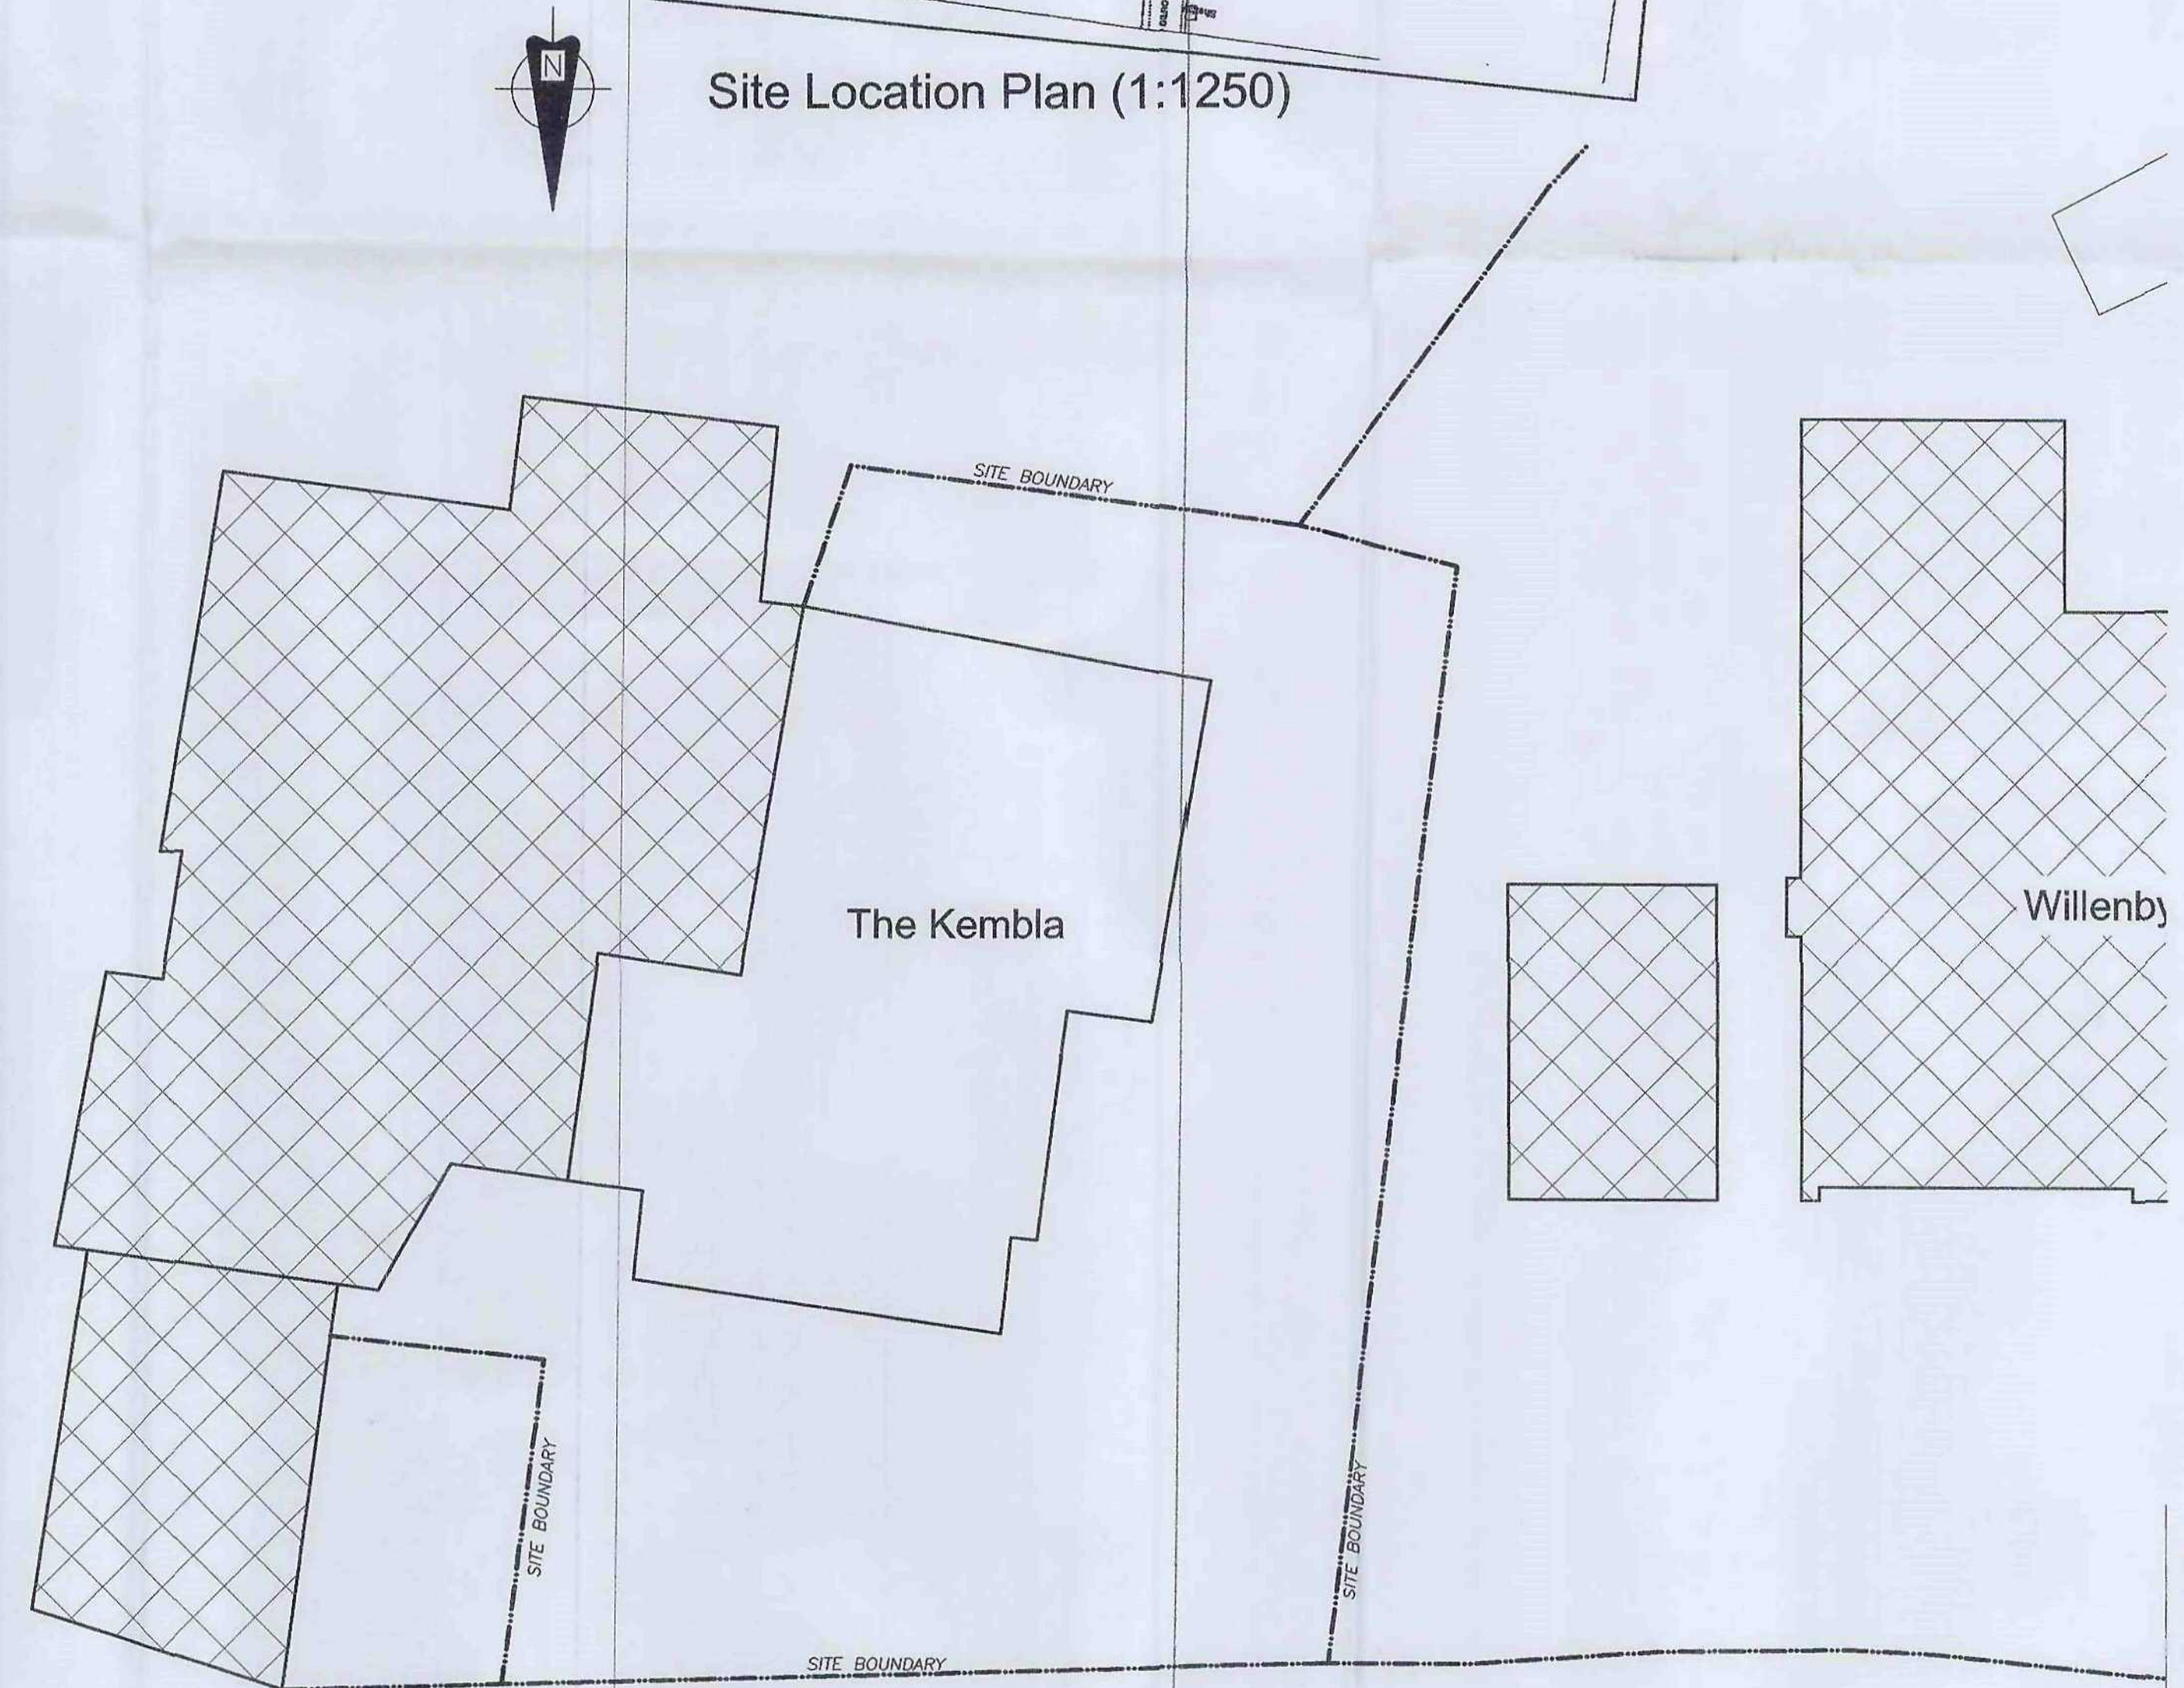

Site Layout Plan (1:100)



PROJECT	
Kembra, Lowe Lane, Stainborough	
TITLE	
Siteplan / Floor plans as existing	
SCALE	DATE
1:100	24/02/10
DRAWN BY	REVIEWED
-	-
DRAWING NO	REVISION
Brown-01	-
DRAWING PATH	