



NATIONAL HOME ENERGY RATING SCHEME

REGISTERED MEMBER

CERTIFICATE NO. FS 24733
(MULTI-DISCIPLINARY DESIGN)

NOTES

No.

REVISIONS

Code Date

BARNSELEY
Metropolitan Borough Council
Property & Procurement



PROJECT
REFURBISHMENT/IMPROVEMENTS
AT ADDSLEY CREMATORIUM

DRAWING
EXISTING PLANS & ELEVATIONS
OF POTTING SHED

Drawn
RGM


Revision

Scale
1:50, 1:100


Date
SEPT 2008

Project Code
END 228A


Drawing No.
AL (0) 01

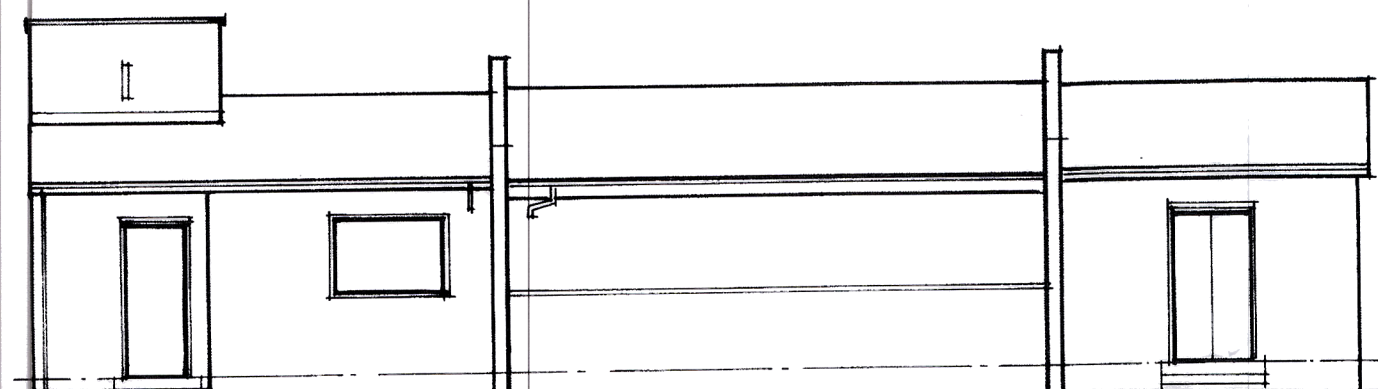


SOUTH ELEVATION

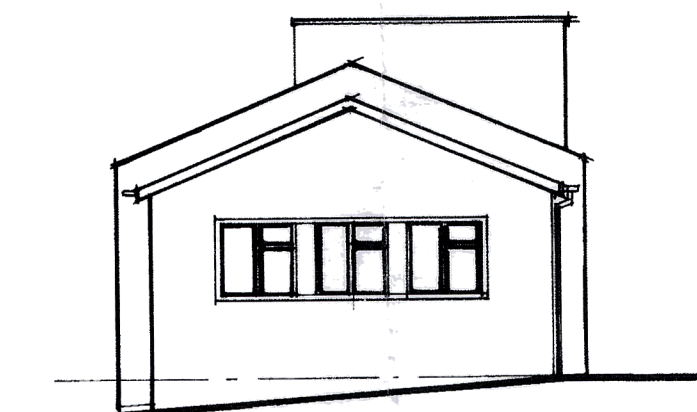


EAST ELEVATION

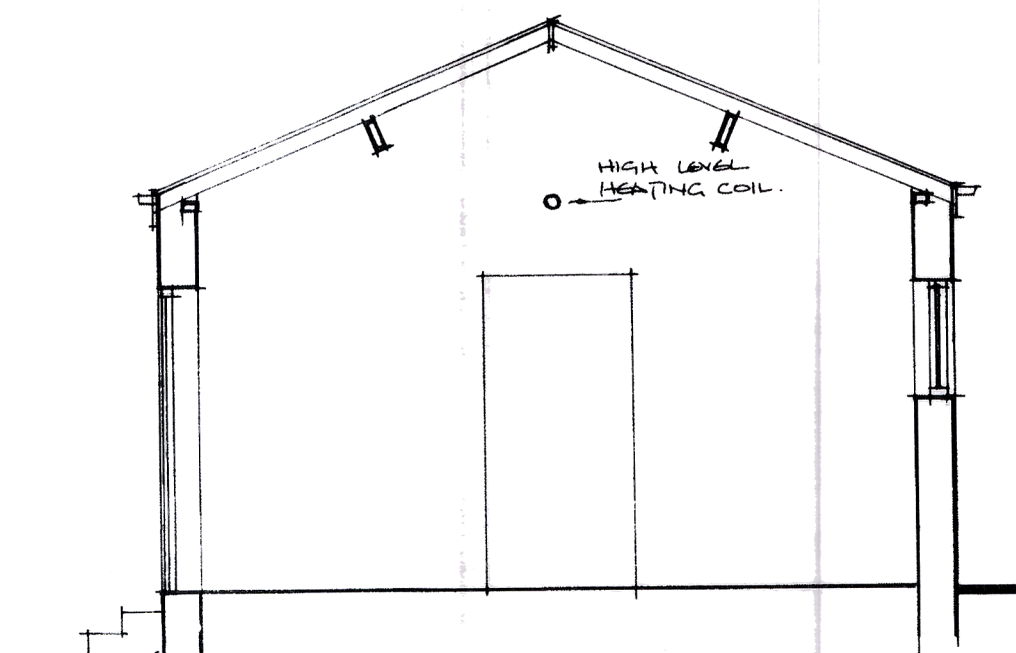


SECTION A-A

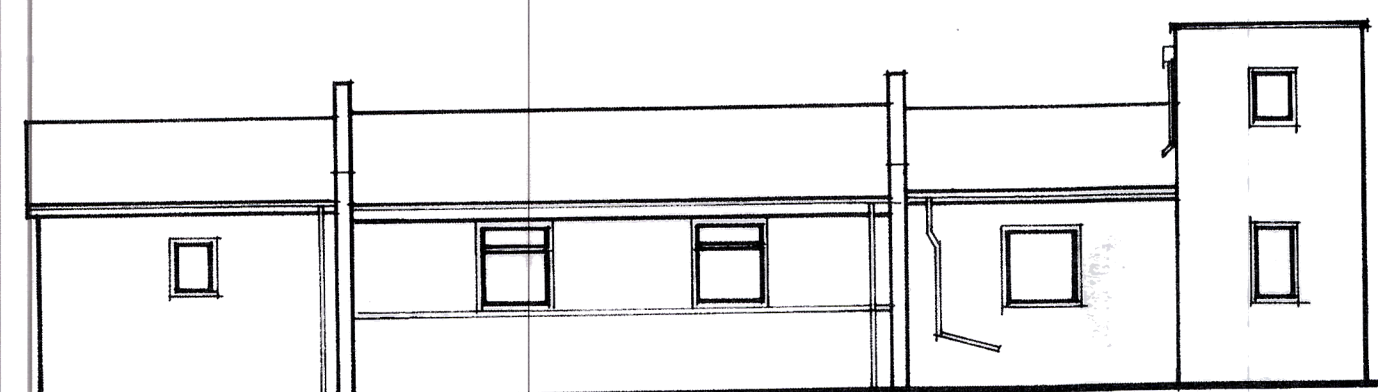


NORTH ELEVATION

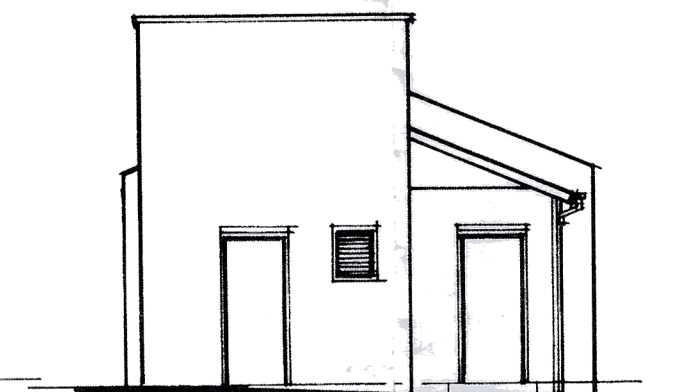

WEST ELEVATION

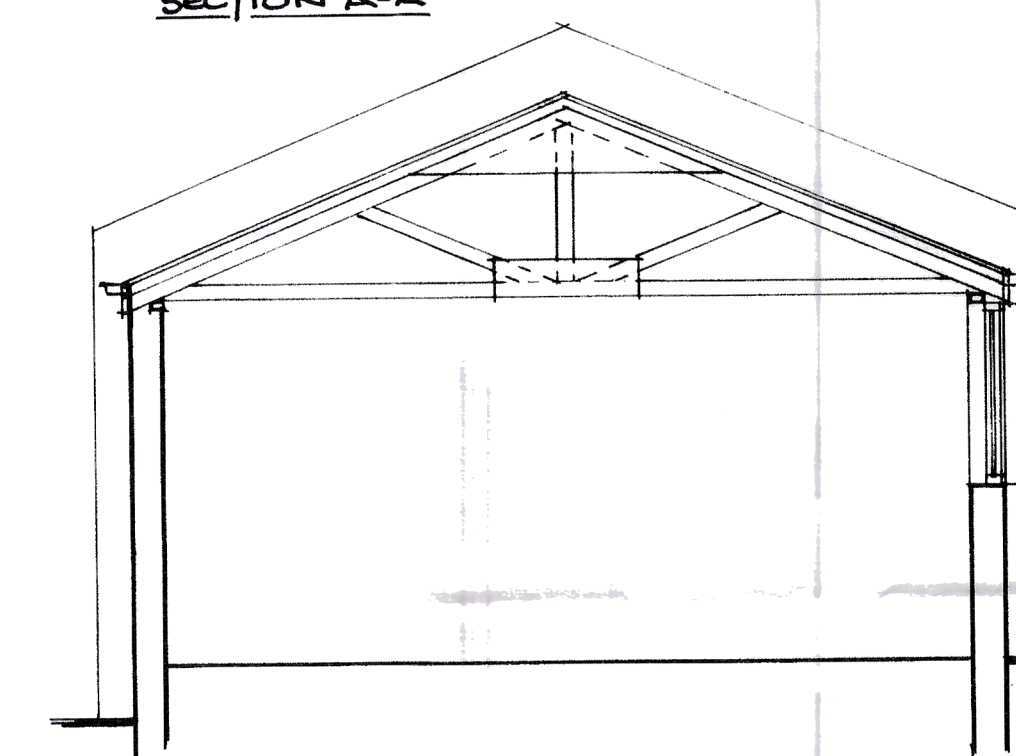

SECTION B-B

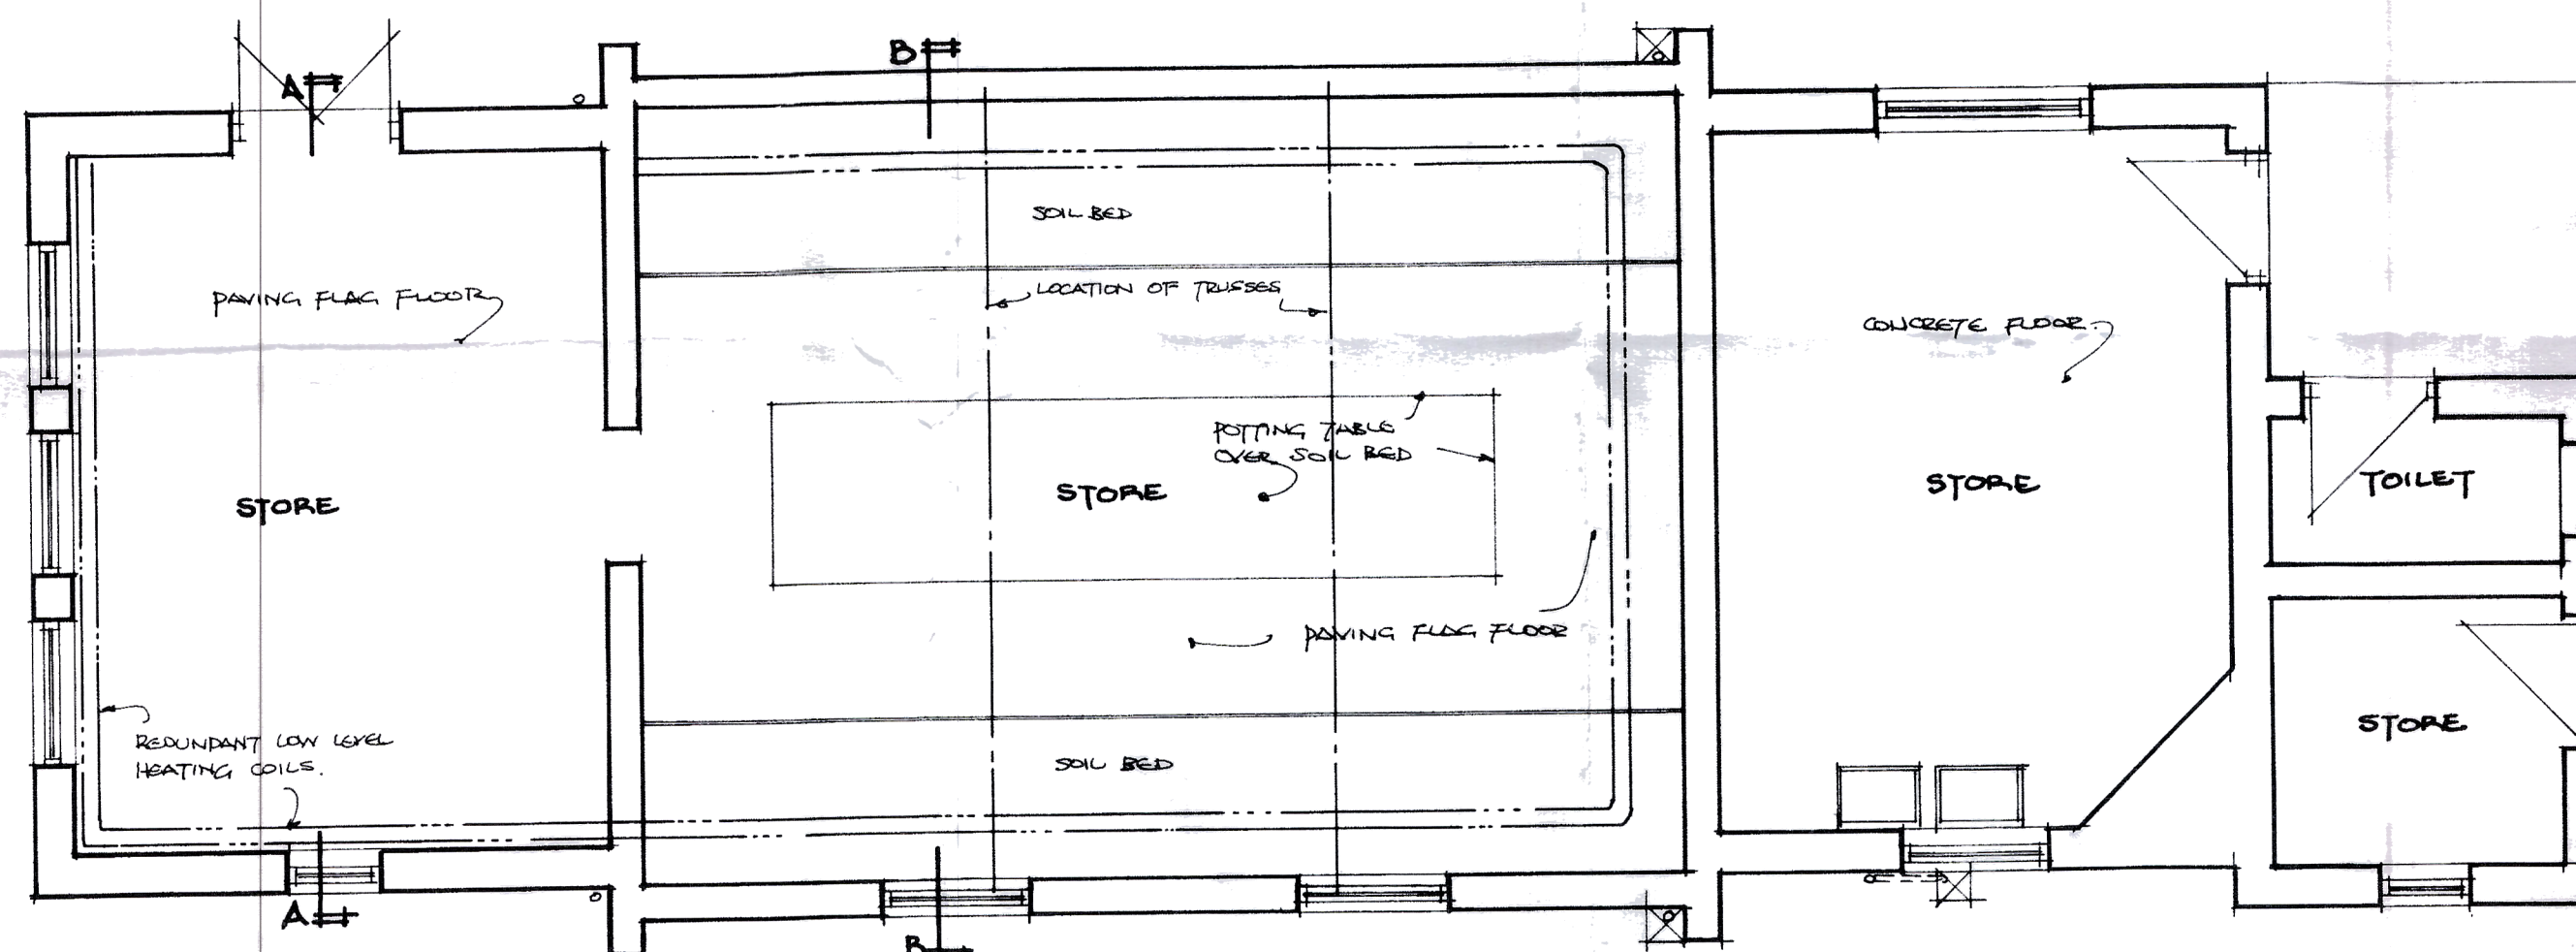

FLOOR PLAN

EXISTING Y.W.A. MAINS/
STOP TAP.