




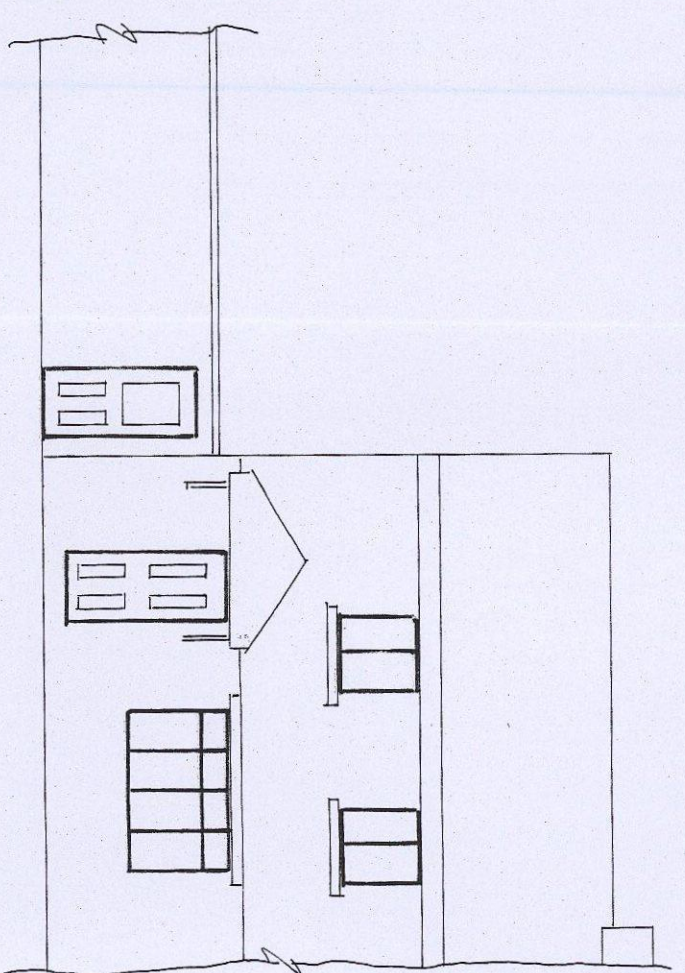


EXISTING FRONT ELEVATION

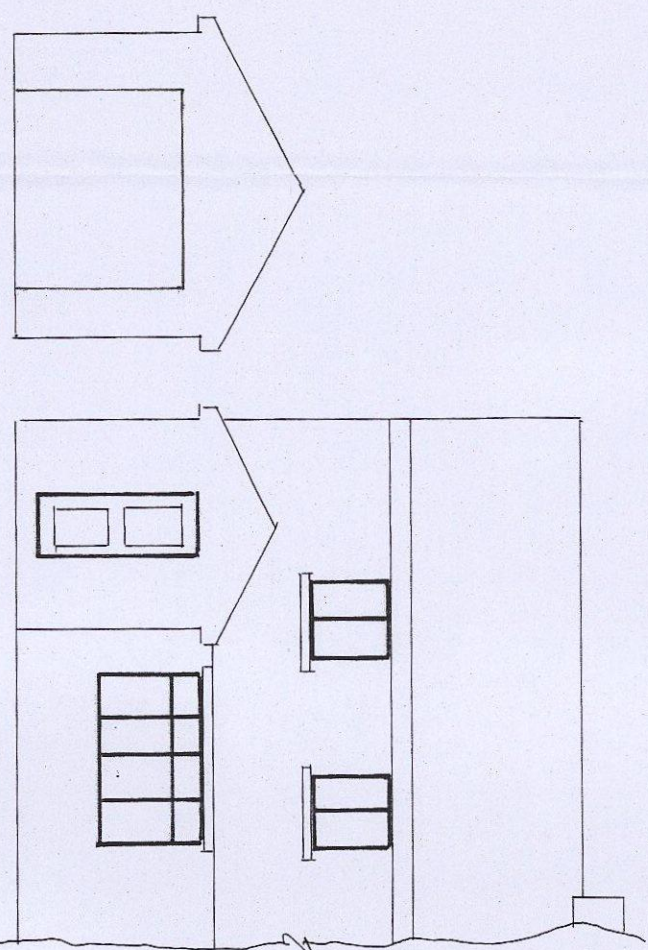

PROPOSED FRONT ELEVATION

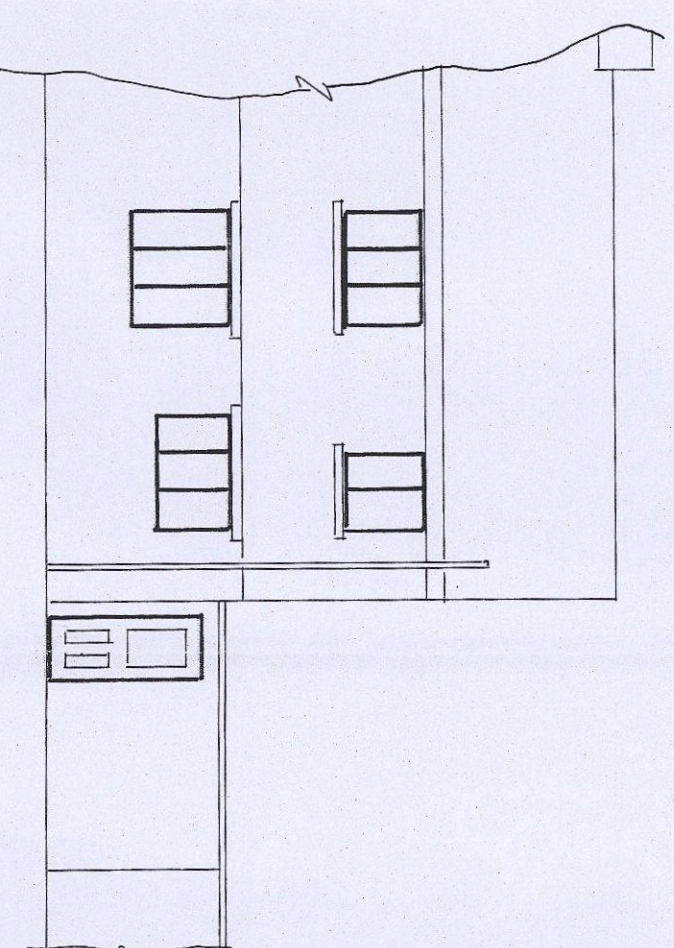


EXISTING REAR ELEVATION

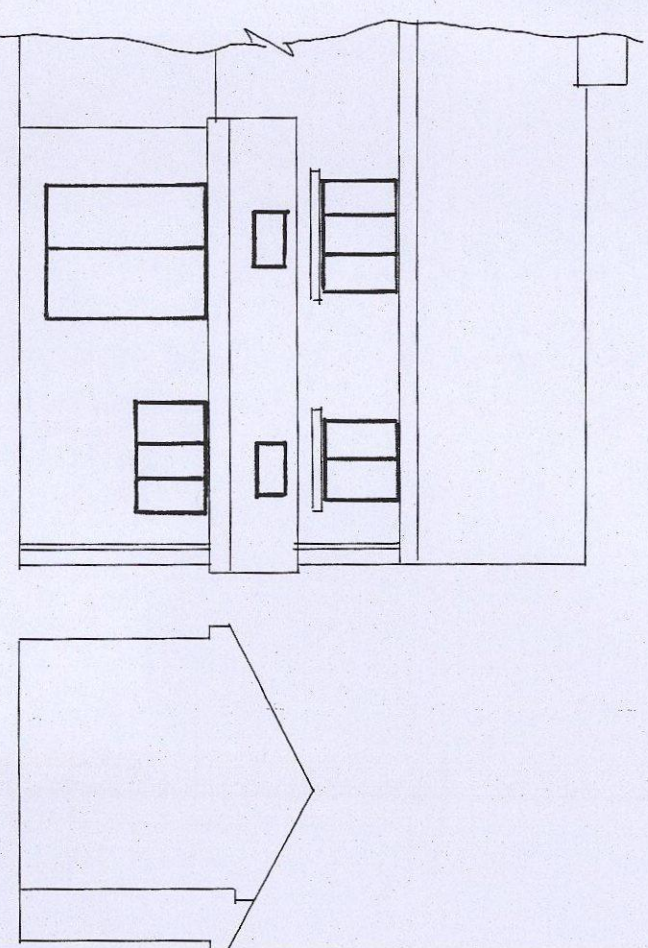


PROPOSED REAR ELEVATION


ALL ELEVATIONS SCALE 1:100

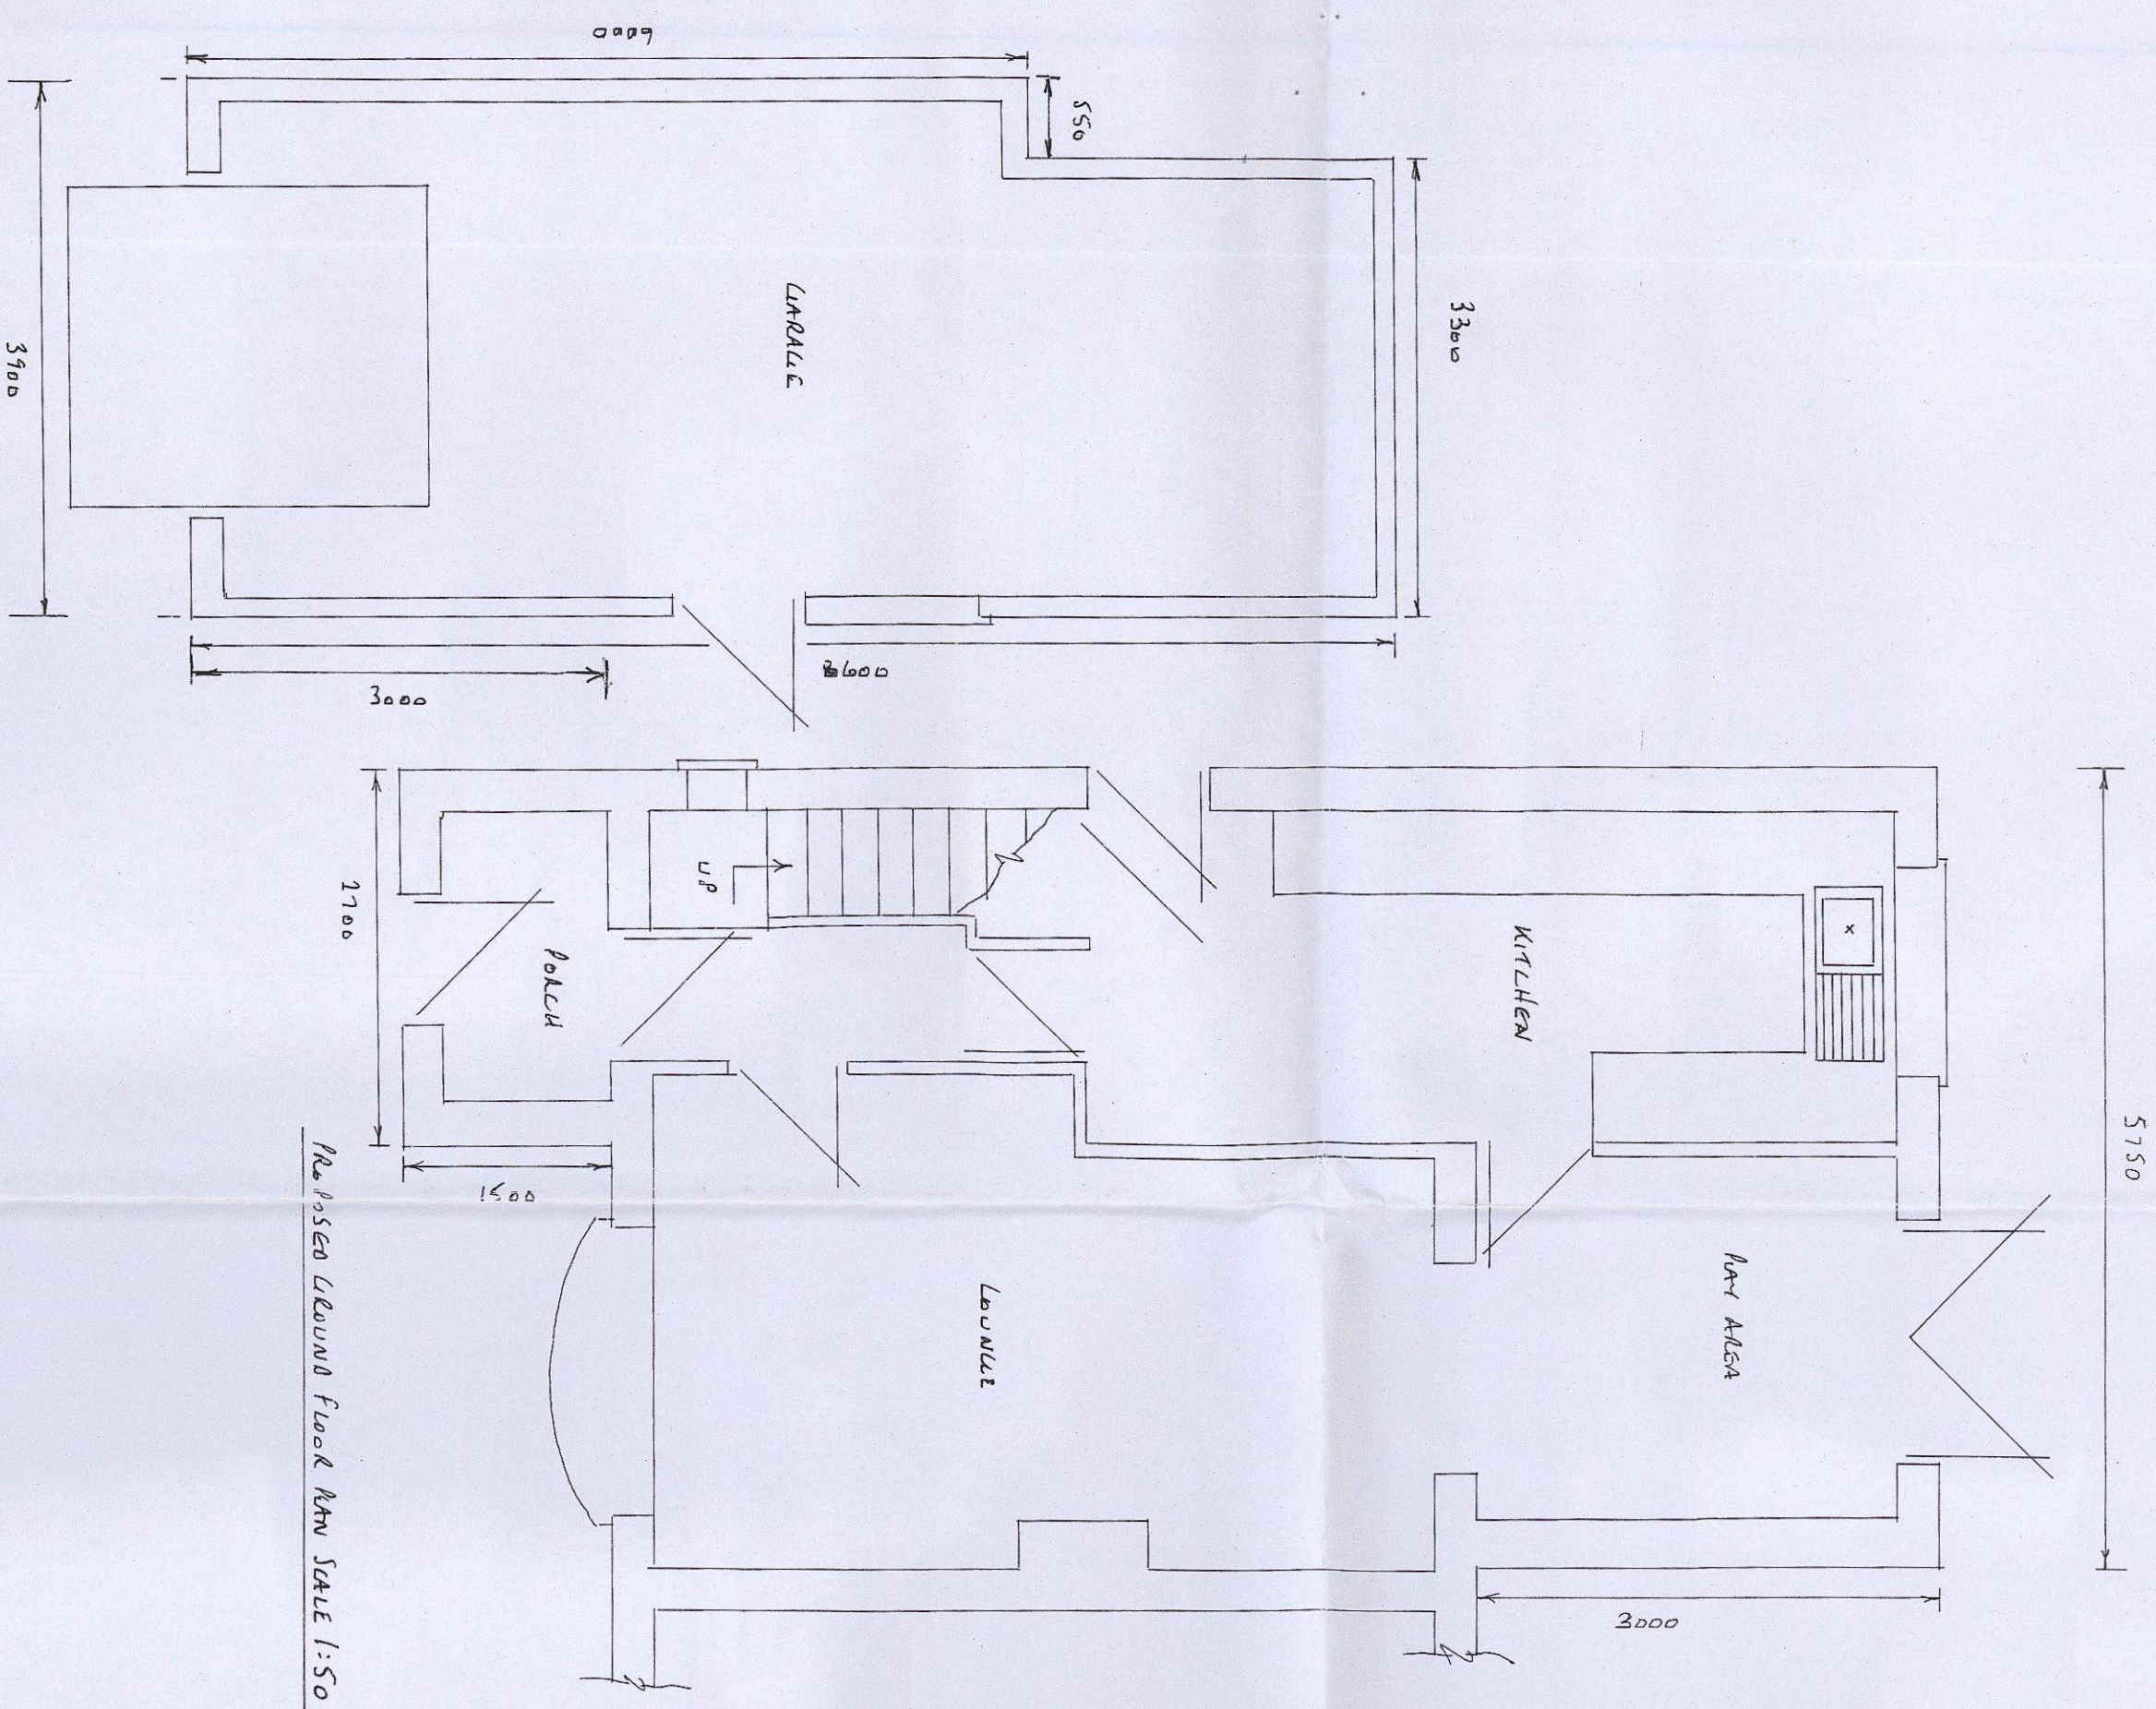


PROPOSED EXTENSION FLOOR PLAN SCALE 1:50

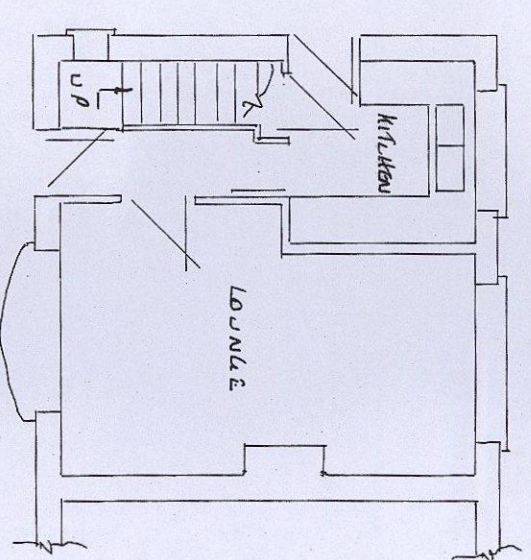


EXISTING GROUND FLOOR PLAN SCALE 1:100

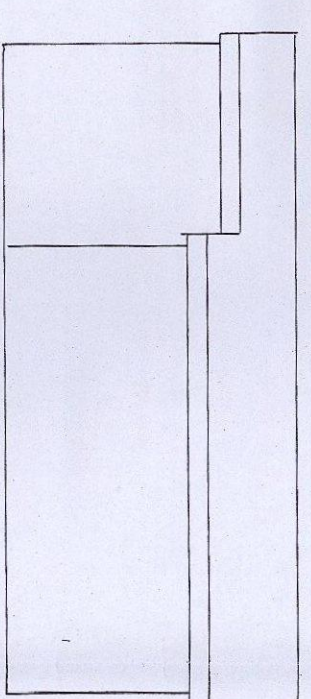


PROPOSED SIDE ELEVATION OF GARAGE

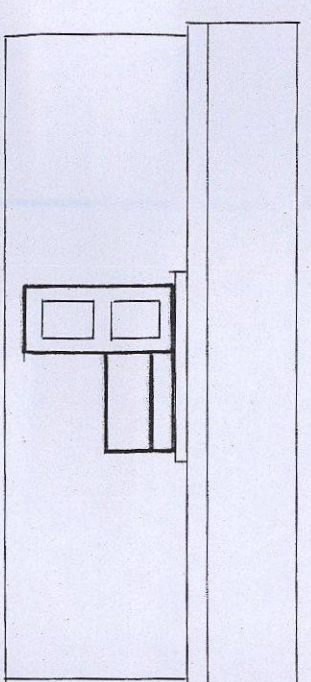


PROPOSED SIDE ELEVATION OF GARAGE

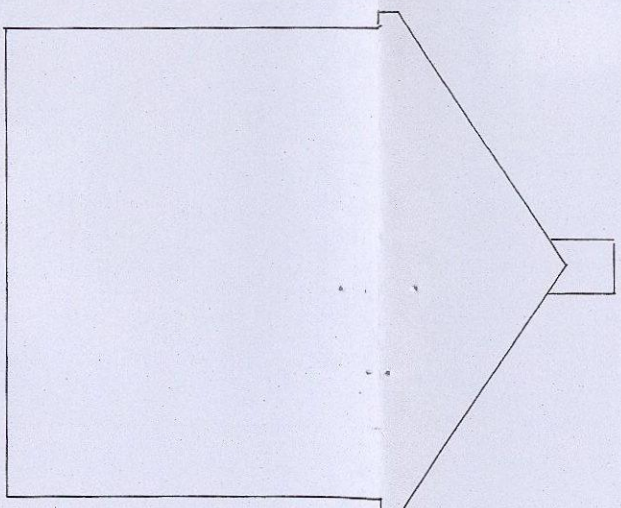


EXISTING SIDE ELEVATION

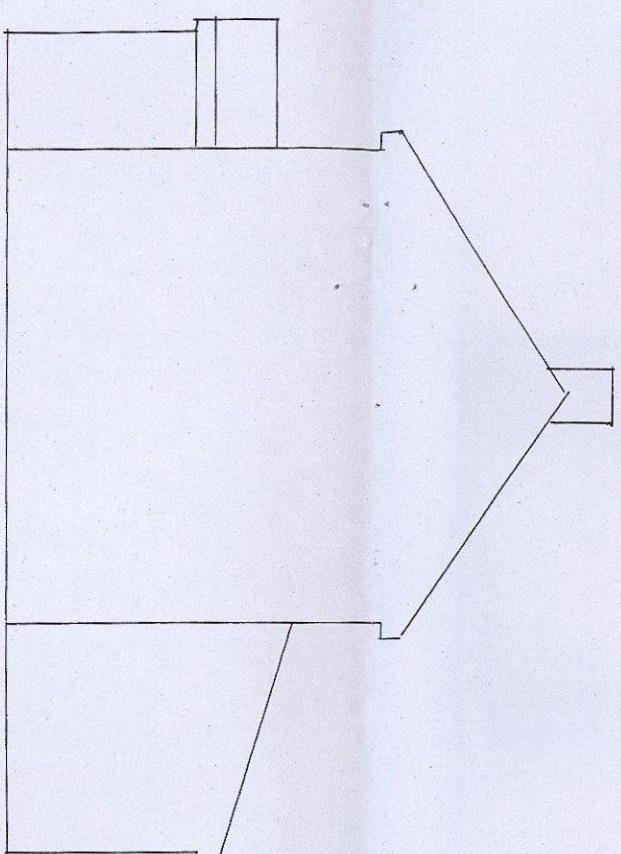


PROPOSED SIDE ELEVATION

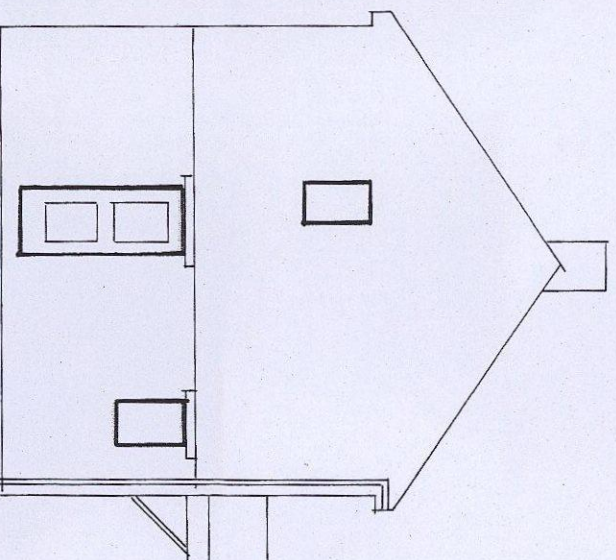

EXISTING SIDE ELEVATION

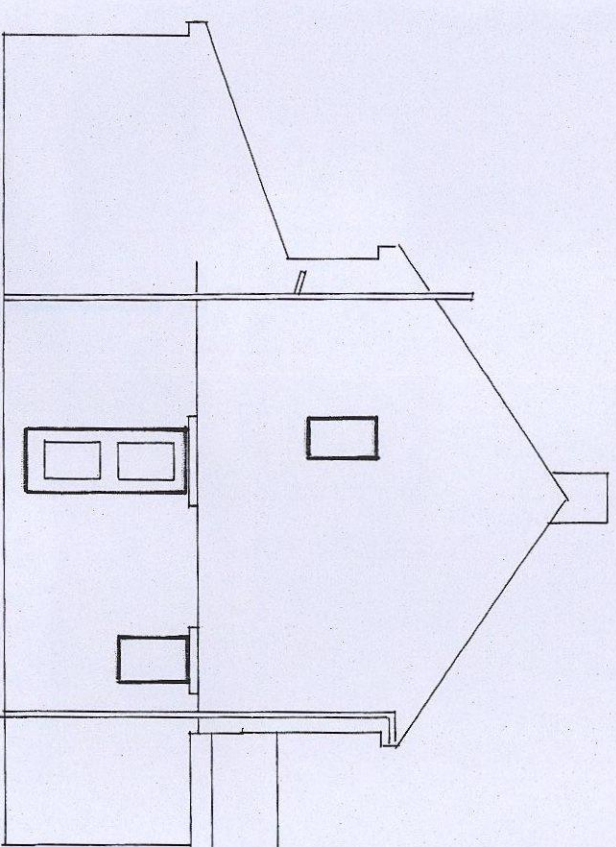


PROPOSED SIDE ELEVATION

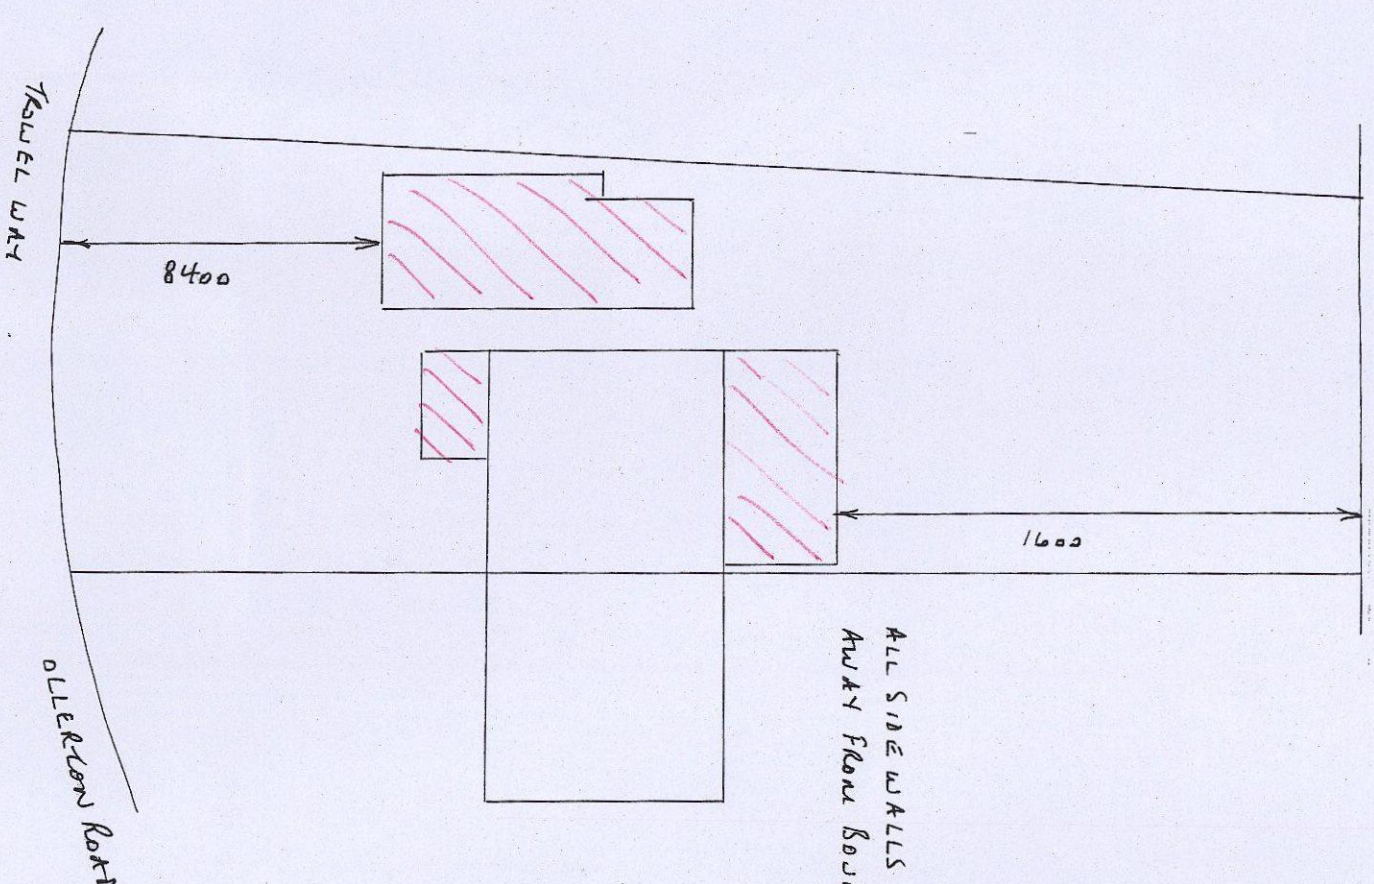

SITE PLAN SCALE 1:200


ALL SIDE WALLS TO BE 150mm MIN
HATCH FLOOR BOUNDARIES

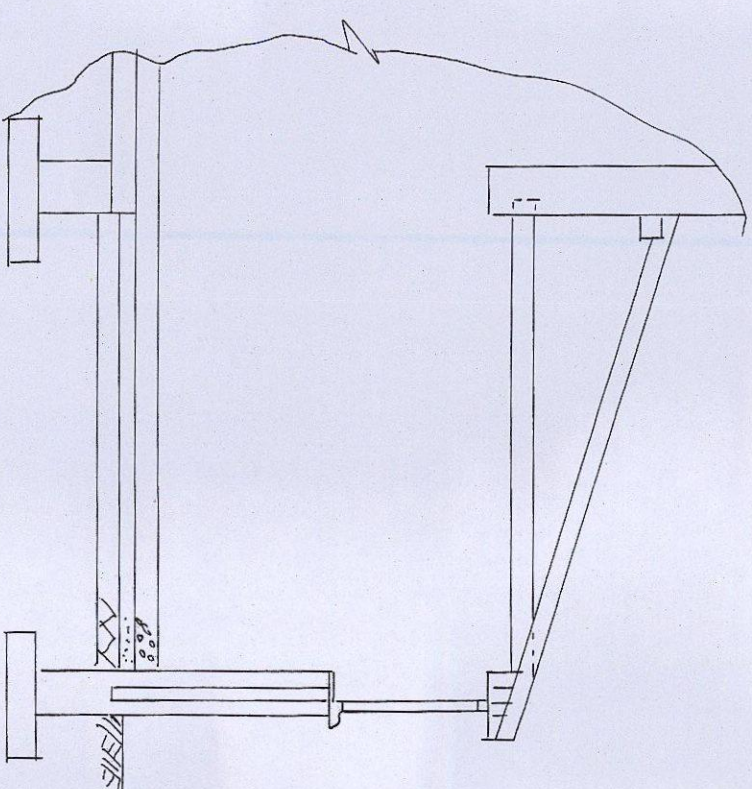


SECTION THROUGH A-A SCALE 1:50

PROPOSED
COMPOSITE MATERIAL ROOF
- 0 FEB 2015
Prepared by:
C. H. H. H. H. H.


PROPOSED SINGLE STOREY REAR KITCHEN EXTENSION, FRONT PORCH EXTENSION AND DETACHED GARAGE AT:-
26 TROUBLE WAY
ATHERSLEY VICARAGE
BARNLEY

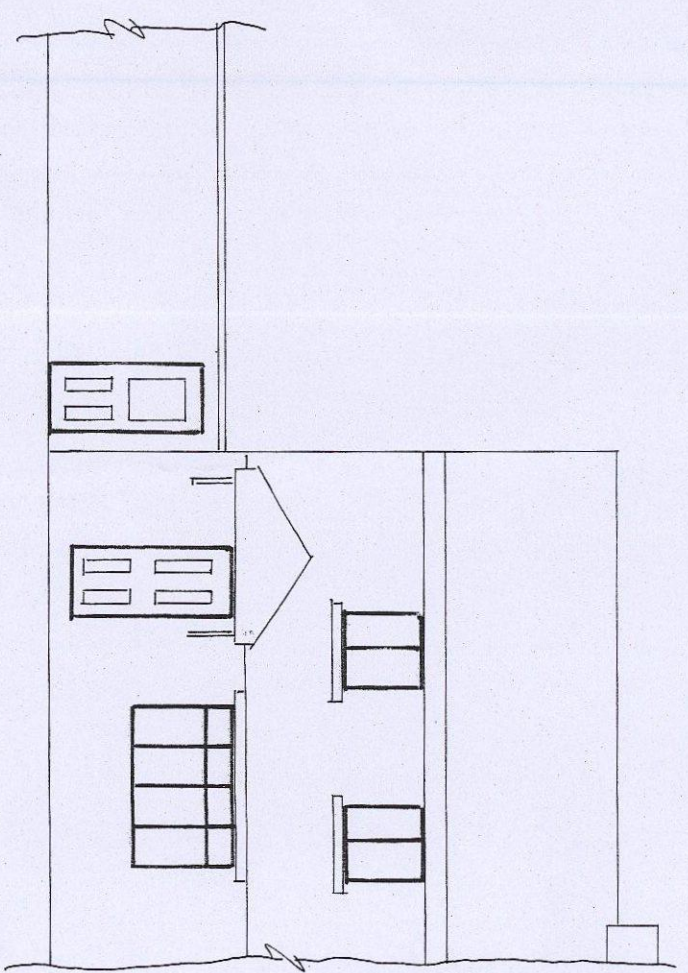


EXISTING FRONT ELEVATION

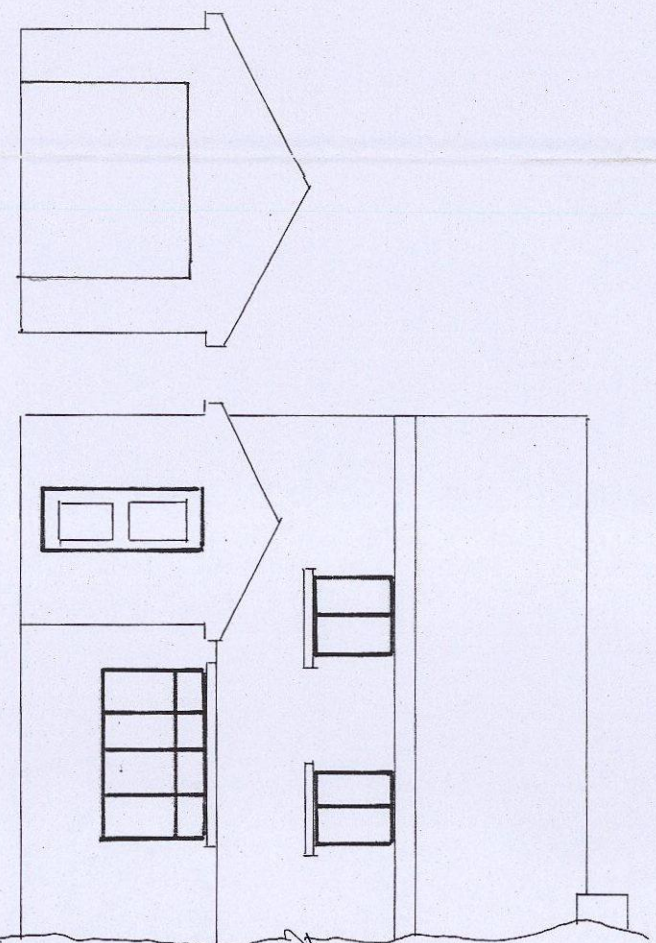

PROPOSED FRONT ELEVATION

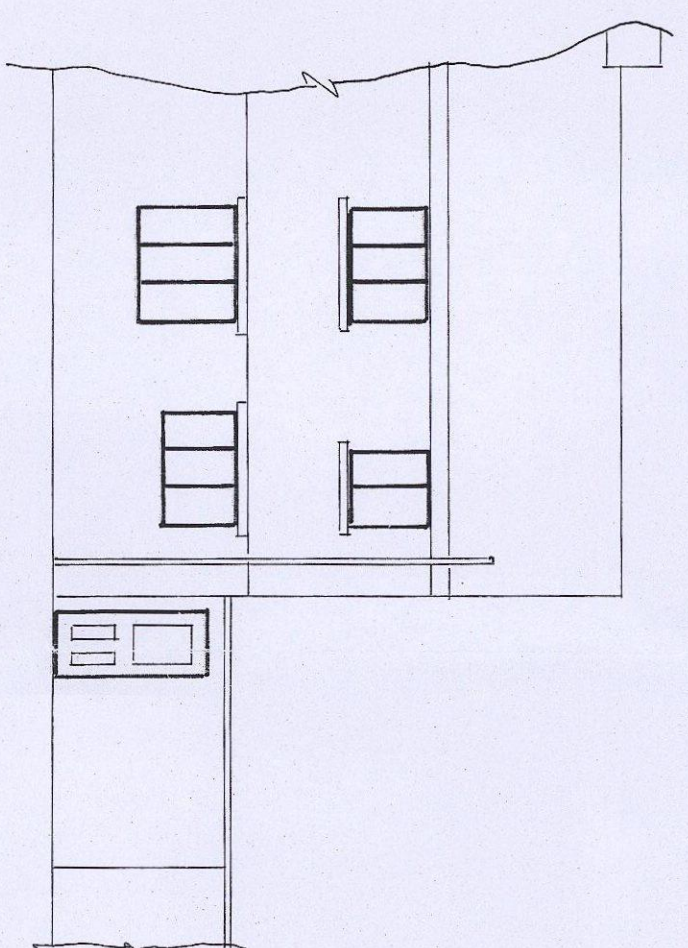


EXISTING REAR ELEVATION

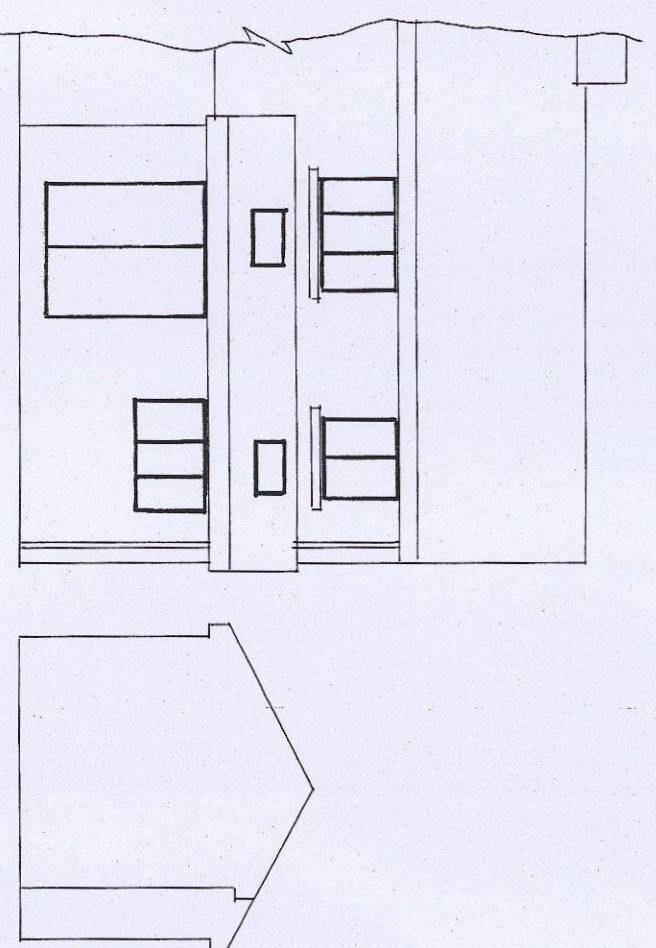


PROPOSED REAR ELEVATION


ALL ELEVATIONS SCALE 1:100

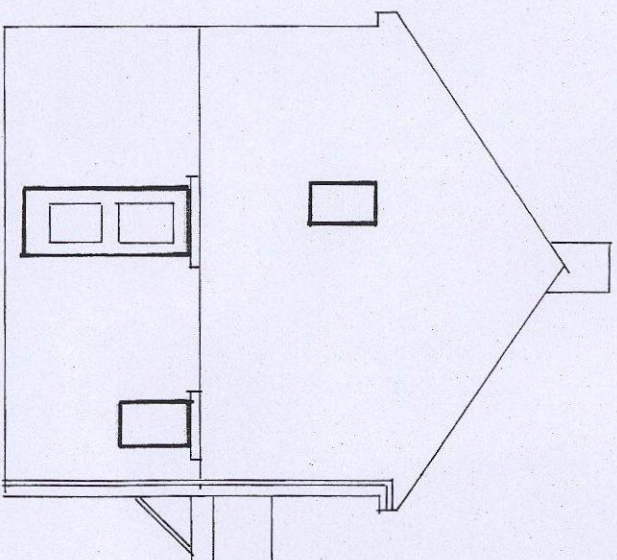


EXISTING SIDE ELEVATION

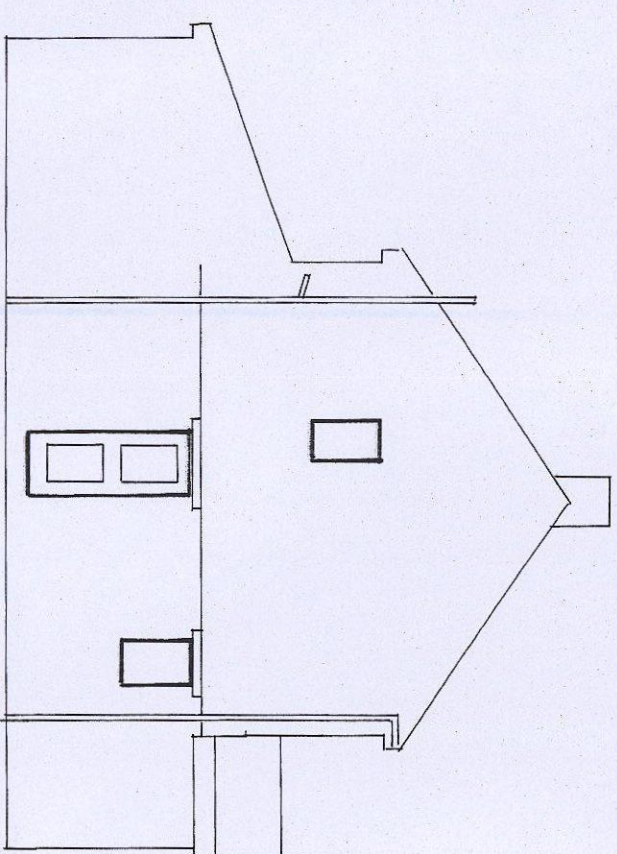


PROPOSED SIDE ELEVATION

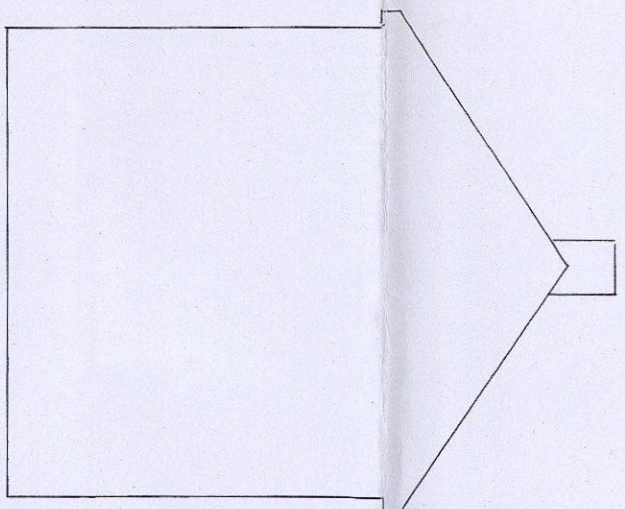


EXISTING SIDE ELEVATION

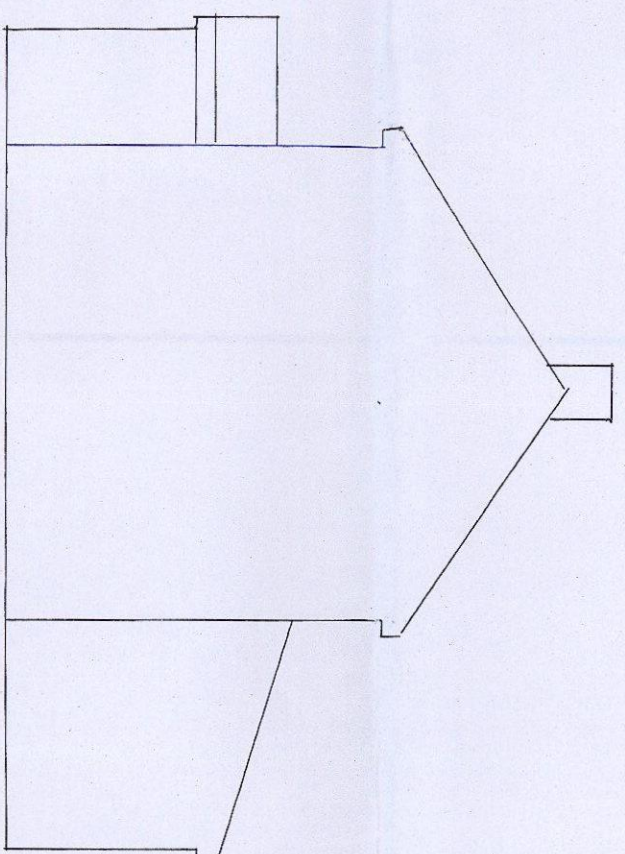



PROPOSED SIDE ELEVATION

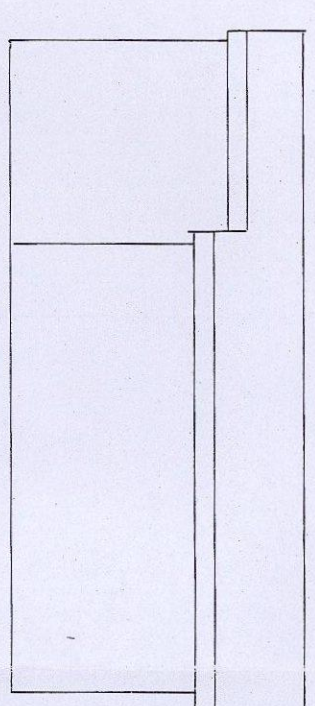


PROPOSED SIDE ELEVATION OF GARAGE

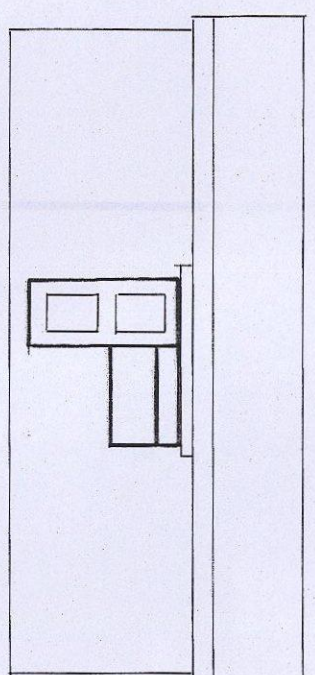


PROPOSED SIDE ELEVATION OF GARAGE

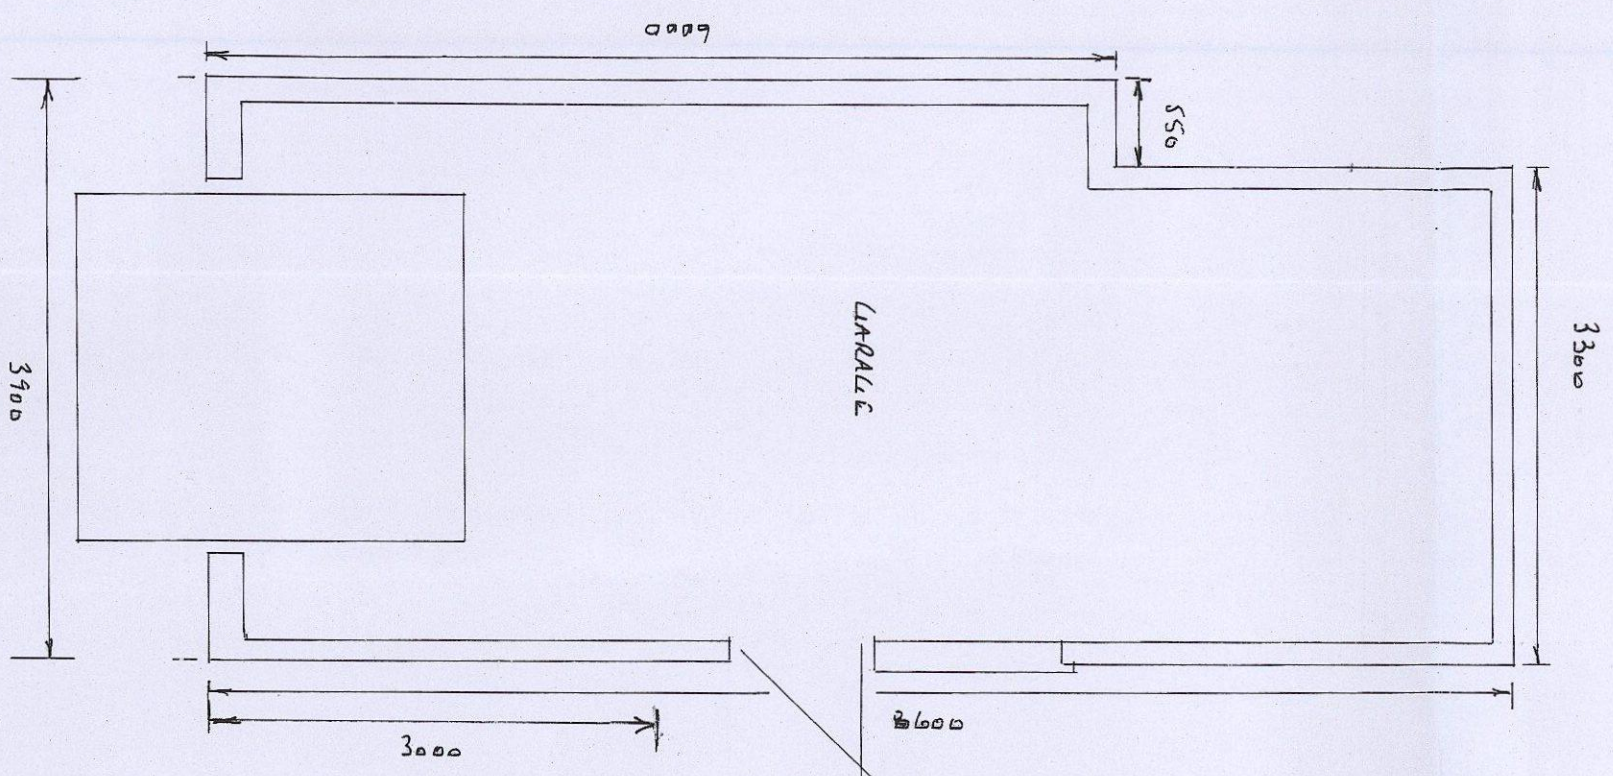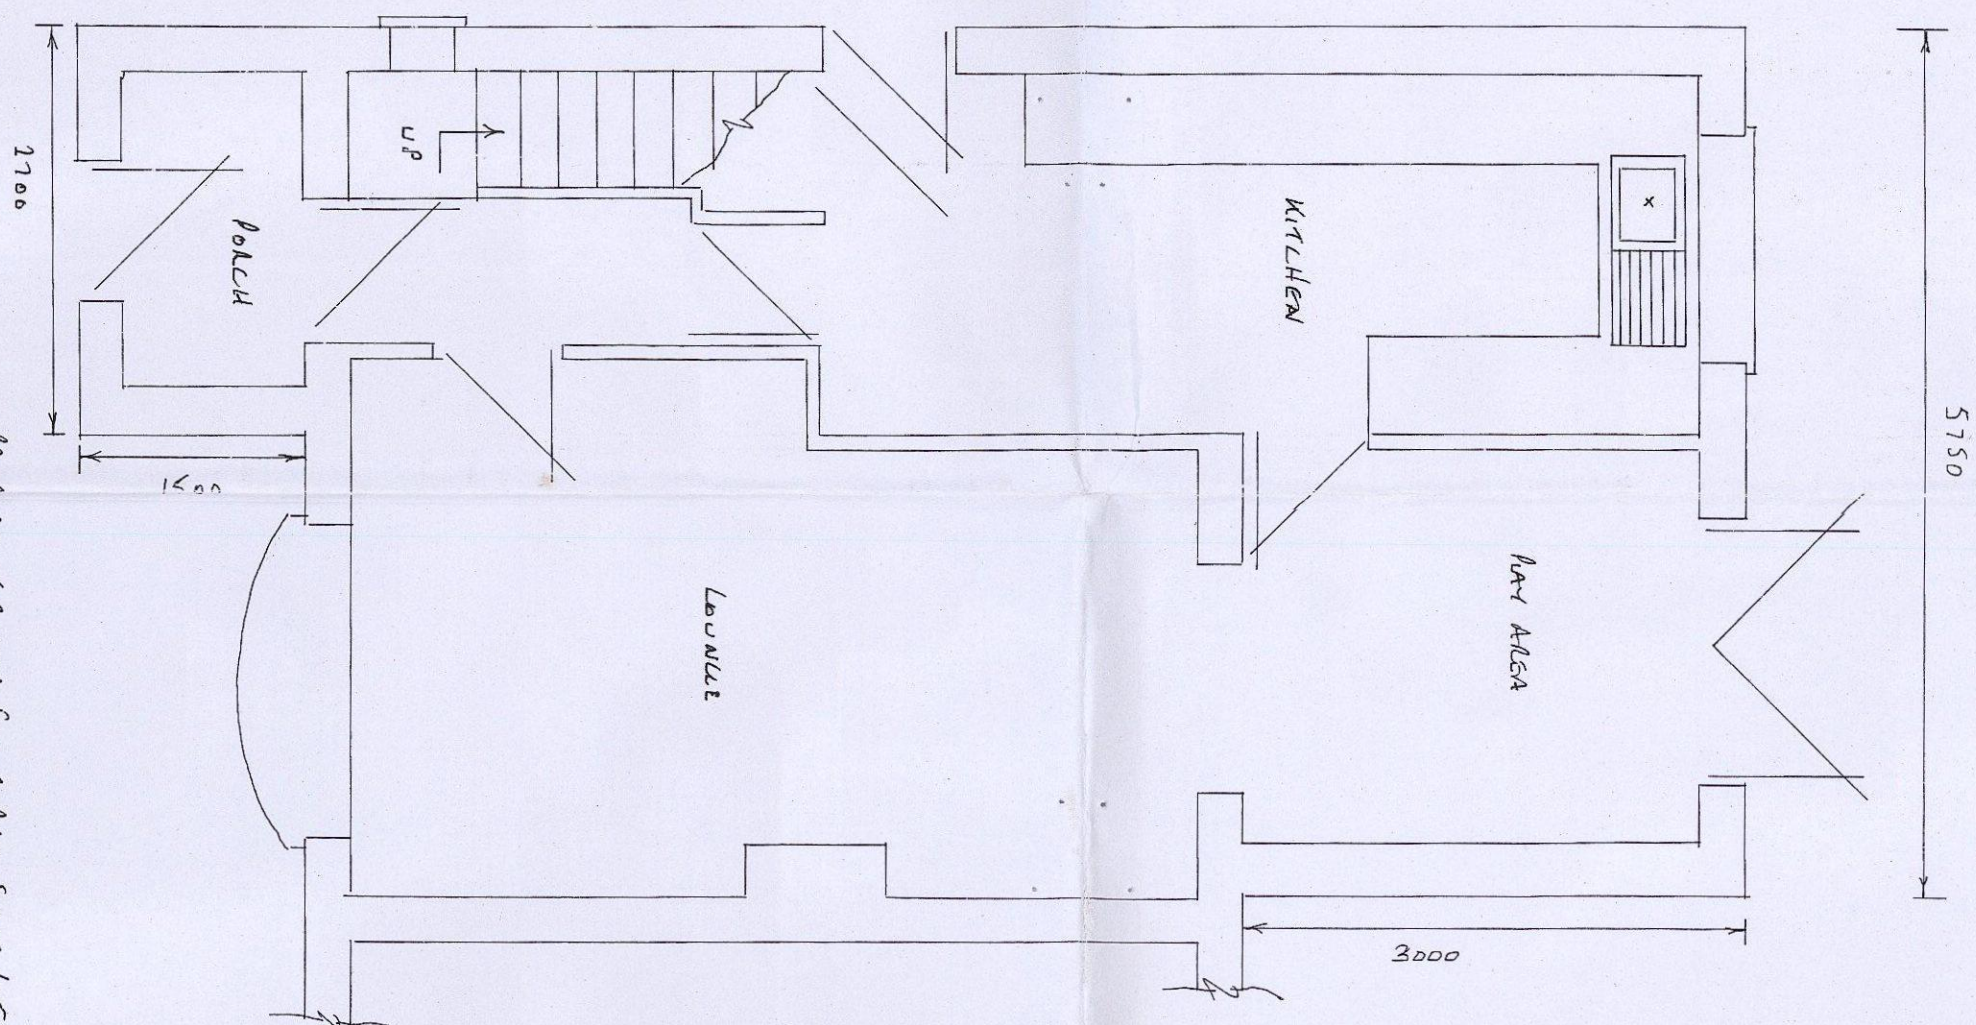


PROPOSED GROUND FLOOR PLAN SCALE 1:50

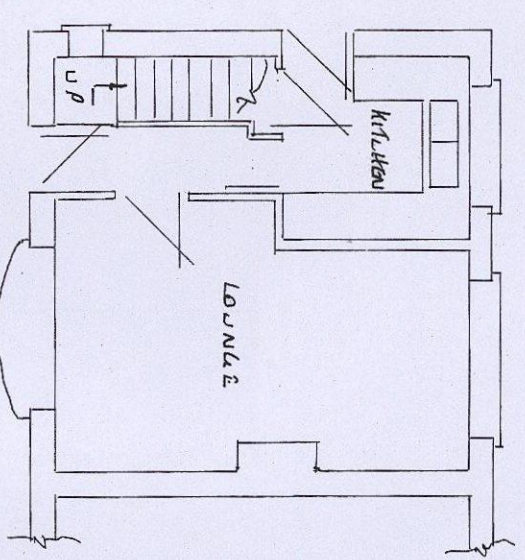

EXISTING GROUND FLOOR PLAN SCALE 1:100

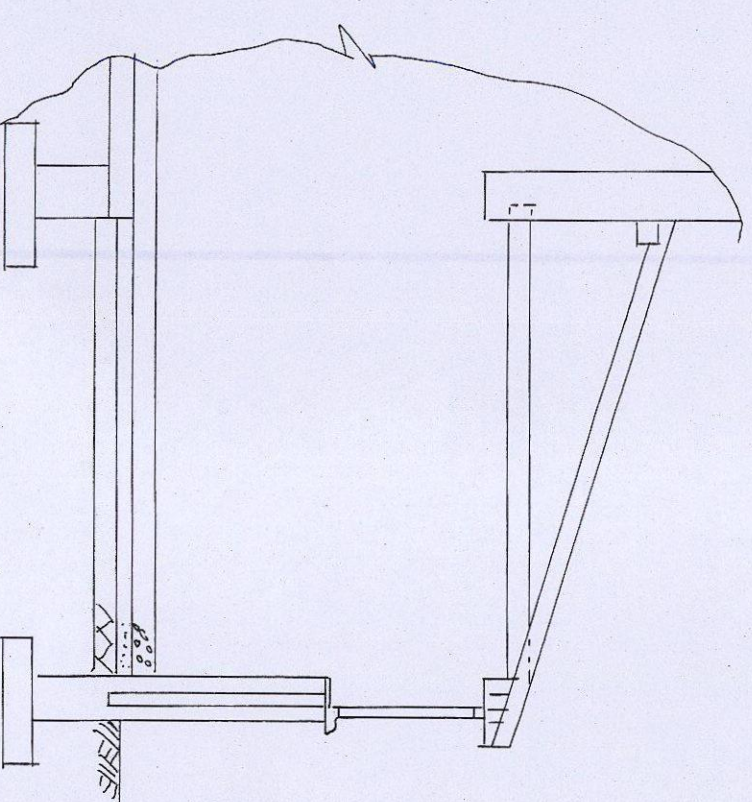

SECTION THRO' A-A SCALE 1:50

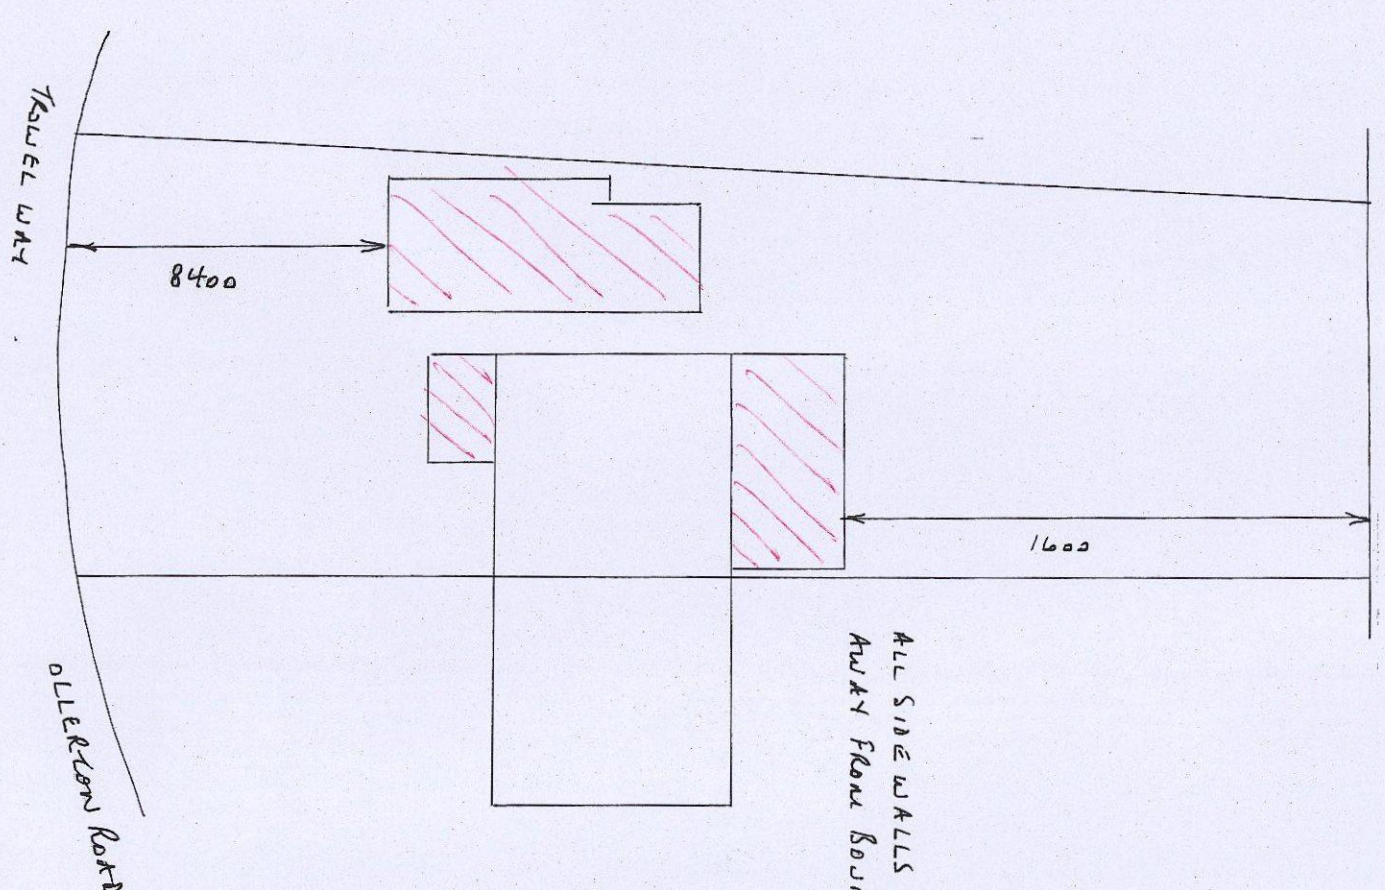

SITE PLAN SCALE 1:200

ALL SIDE WALLS TO BE 150mm MIN
HURTY FROM BOUNDARIES

0000
CONTEMPORARY ROOM
- 0 FEB 2015
Prepared by
CONCEPT
BARKLEY

PROPOSED SINGLE STOREY REAR EXTENSION, FRONT PORCH EXTENSION AND DETACHED GARAGE AT:-
26 TROSEL WAY
ATHERSLEY WILKIN
BARKLEY