


This drawing is copyright of DWA Architects Ltd.

REV	DATE	REVISION	INITIALS
A	20.02.09	Car park layout revised due to planners comments.	rm

KEY TO SYMBOLS:

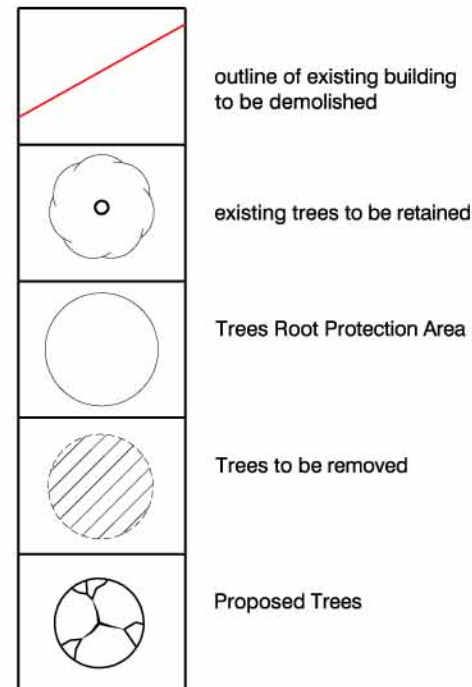

COMMON ROAD


PHASE 1
12 BEDS

entrance

planted
reinforced
slope

DWA
DWA ARCHITECTS

DWA Architects Ltd
2 Blossom Street
Birmingham
B2 4AQ
Telephone
0904 544400
Facsimile
0904 544449
E-mail
birmingham@dwa-architects.co.uk
Website
www.dwa-architects.co.uk

 

Client

FLAGSWAN TWO

Project

Care Home Redevelopment
Bolinbroke House Common Road
Brierley

Drawing Title

Proposed Site Plan
(showing ground floor plan

Scale 1:200@A1 Date 24/06/2008

Drawn by AW Checked by _____

Job No.	Drawing No.	Rev.
---------	-------------	------

Job No.	Drawing No.	Rev.
F1905	901	A