

Notes:

PLANNING DRAWINGS - THIS DRAWING SHOULD NOT BE USED FOR ANY OTHER PURPOSES THAN THAT SPECIFIED HERE

COPYRIGHT - THIS DRAWING MAY NOT BE REPRODUCED OR MODIFIED IN WHOLE OR PART BY ANY PERSON OR ORGANISATION WITHOUT THE ARCHITECTS CONSENT. ISUING COPIES TO THIRD PARTIES MAY NOT BE DONE WITHOUT THE ARCHITECTS CONSENT

Revision: -

Revision List:

0 5m

MATERIALS - Existing
Roof - Double Roman grey concrete tiles
Gutters/ Pipes - Black uPVC
Fascias / Soffits - wood effect uPVC

Project/ Client: 3 Stottercliffe / Walsh

Drawing Title: Elevations - Existing


Drawing Number: 2062/SK/004

Scale at A3: 1:100


Date: Sept 18




North Elevation - Existing

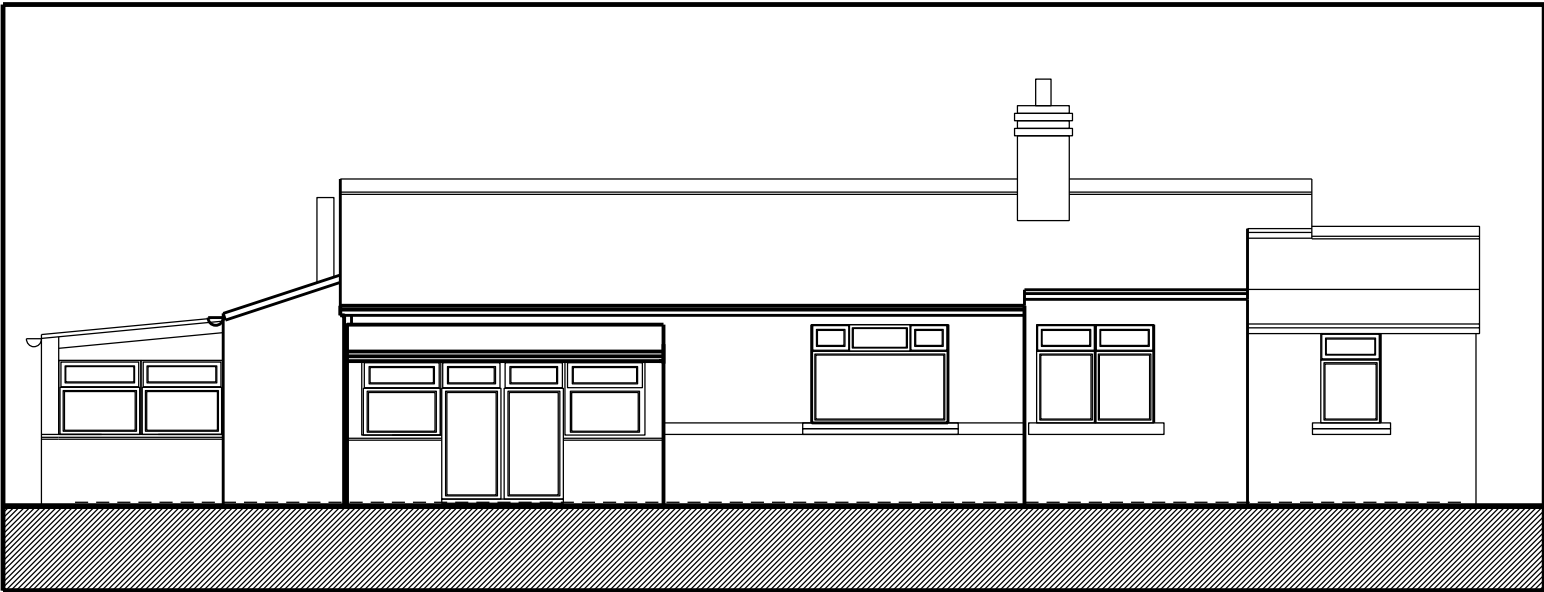

West Elevation - Existing

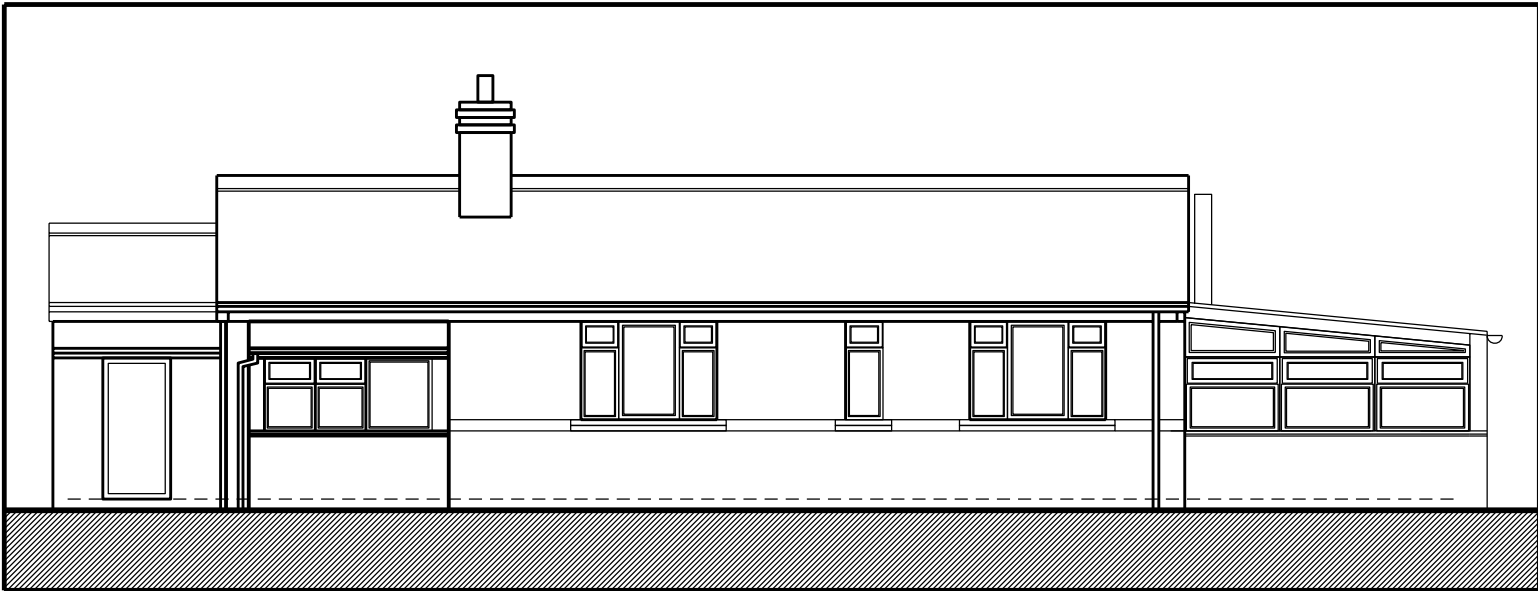

East Elevation - Existing

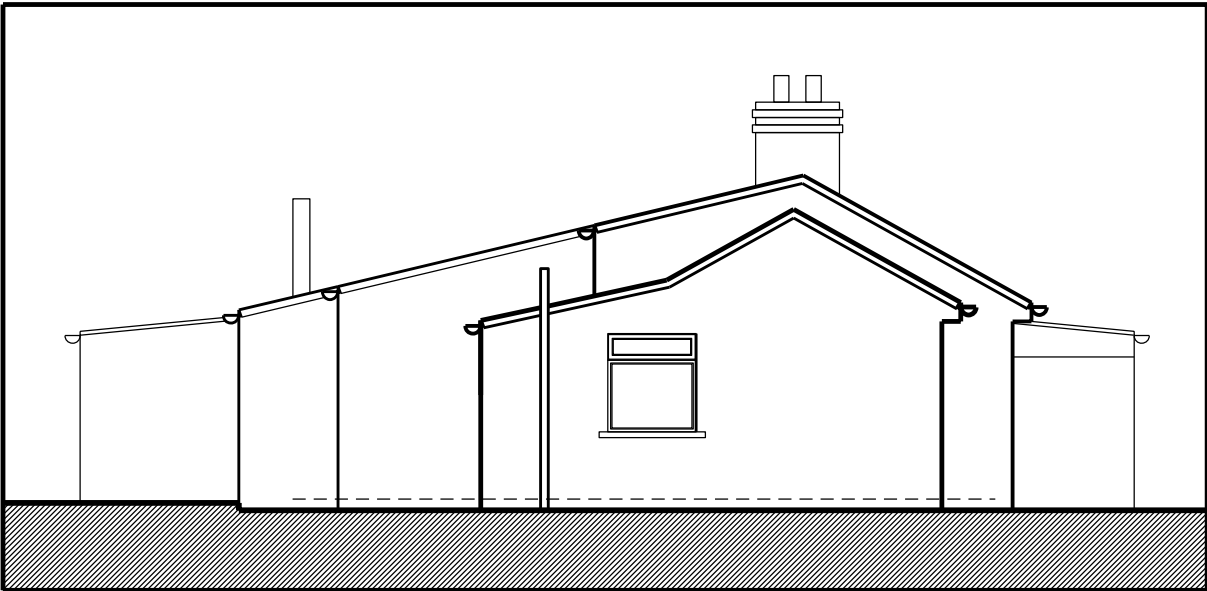

South Elevation - Existing