


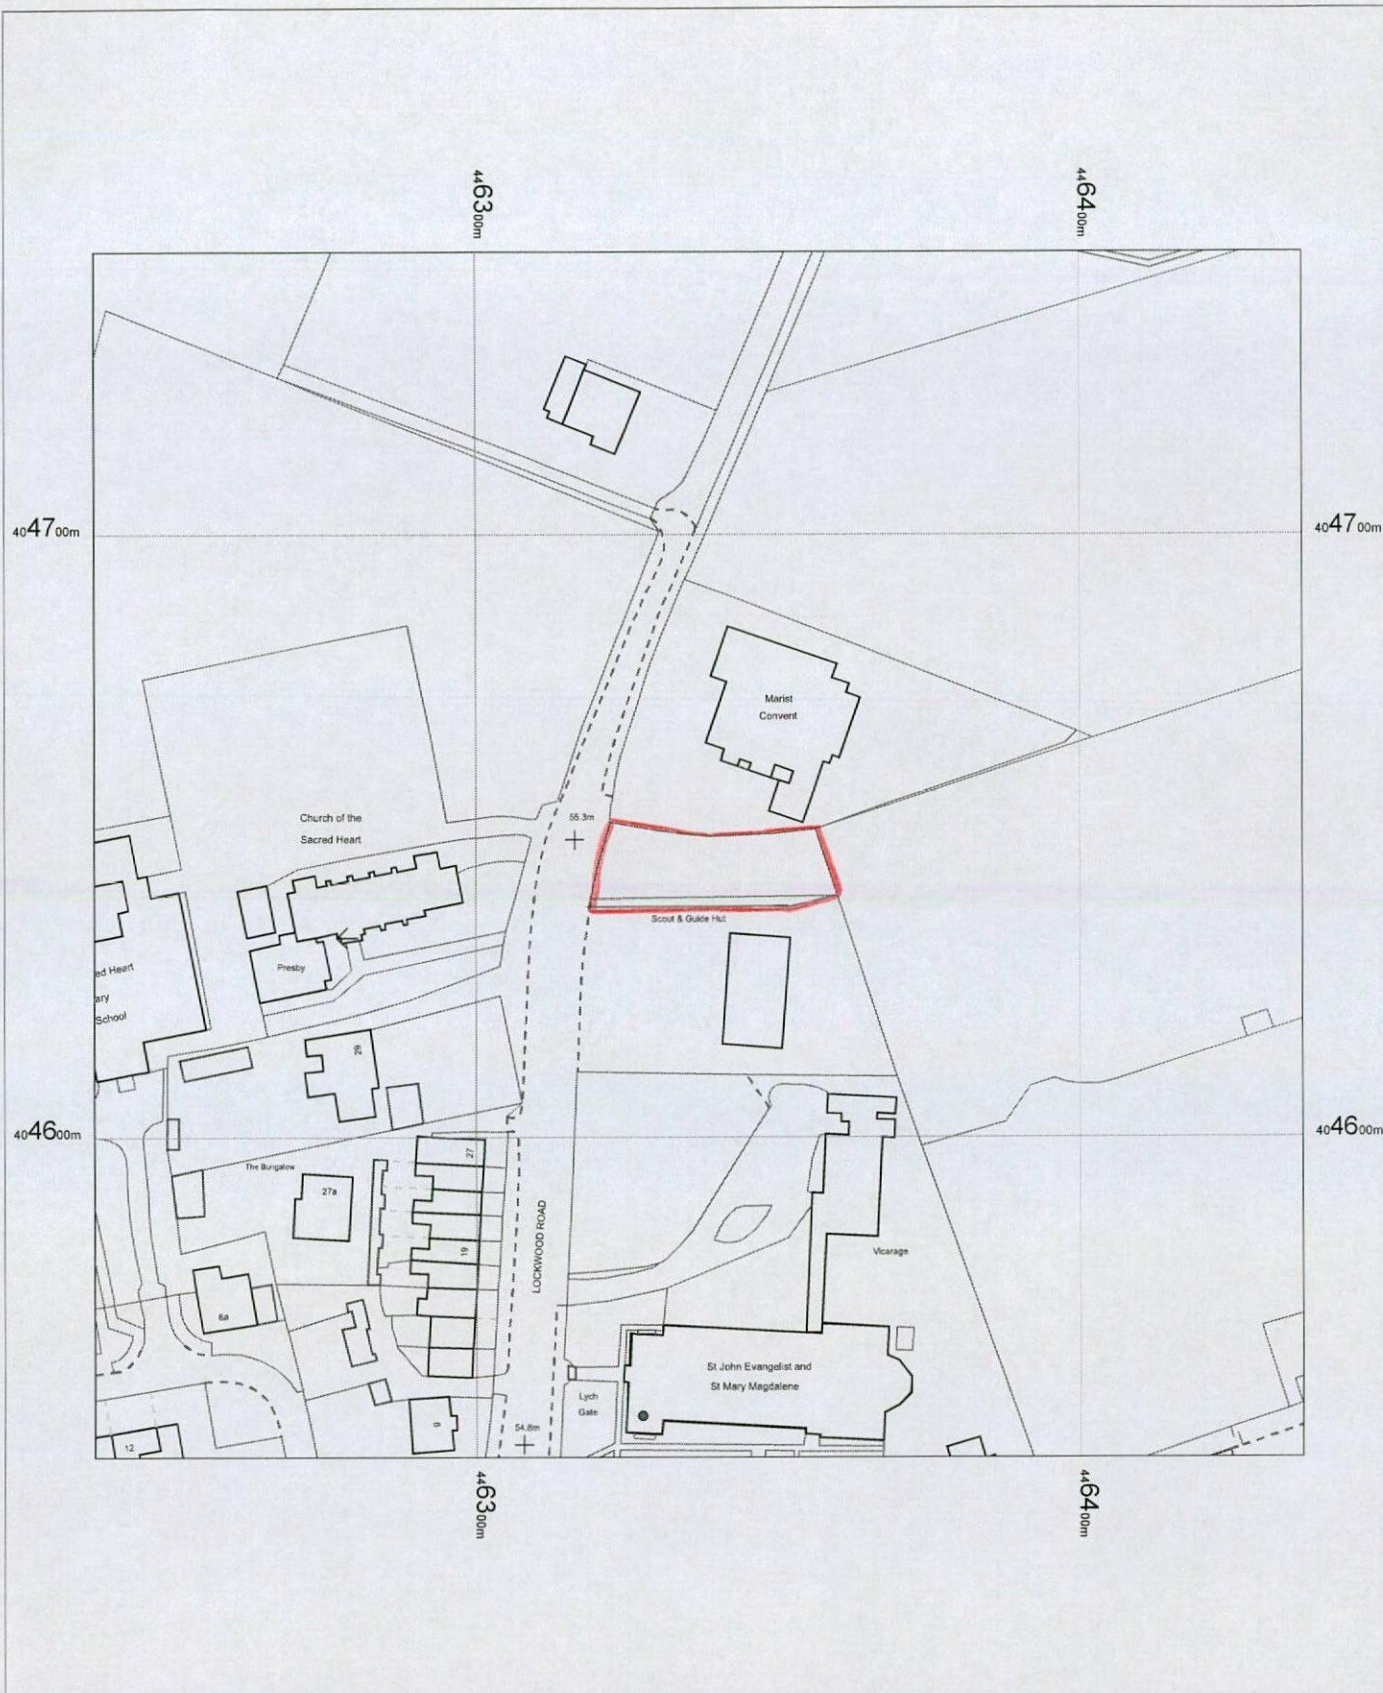

LAND/
BETWEEN CONVENT /7
SCOUT HUT
LOCKWOOD ROAD
GOLDTHORPE
S63 9JY

OS MasterMap 1250/2500/10000 scale
17 March 2014, ID: BW1-00306822
www.blackwellmapping.co.uk

1:1250 scale print at A4, Centre: 446337 E, 404647 N



©Crown Copyright Ordnance Survey. Licence no.
100041040

Mapping
sourced from

Ordnance
Survey

BLACKWELL'S
www.blackwellmapping.co.uk

TEL: 0114 268 7658
maps.sheffield@blackwell.co.uk

 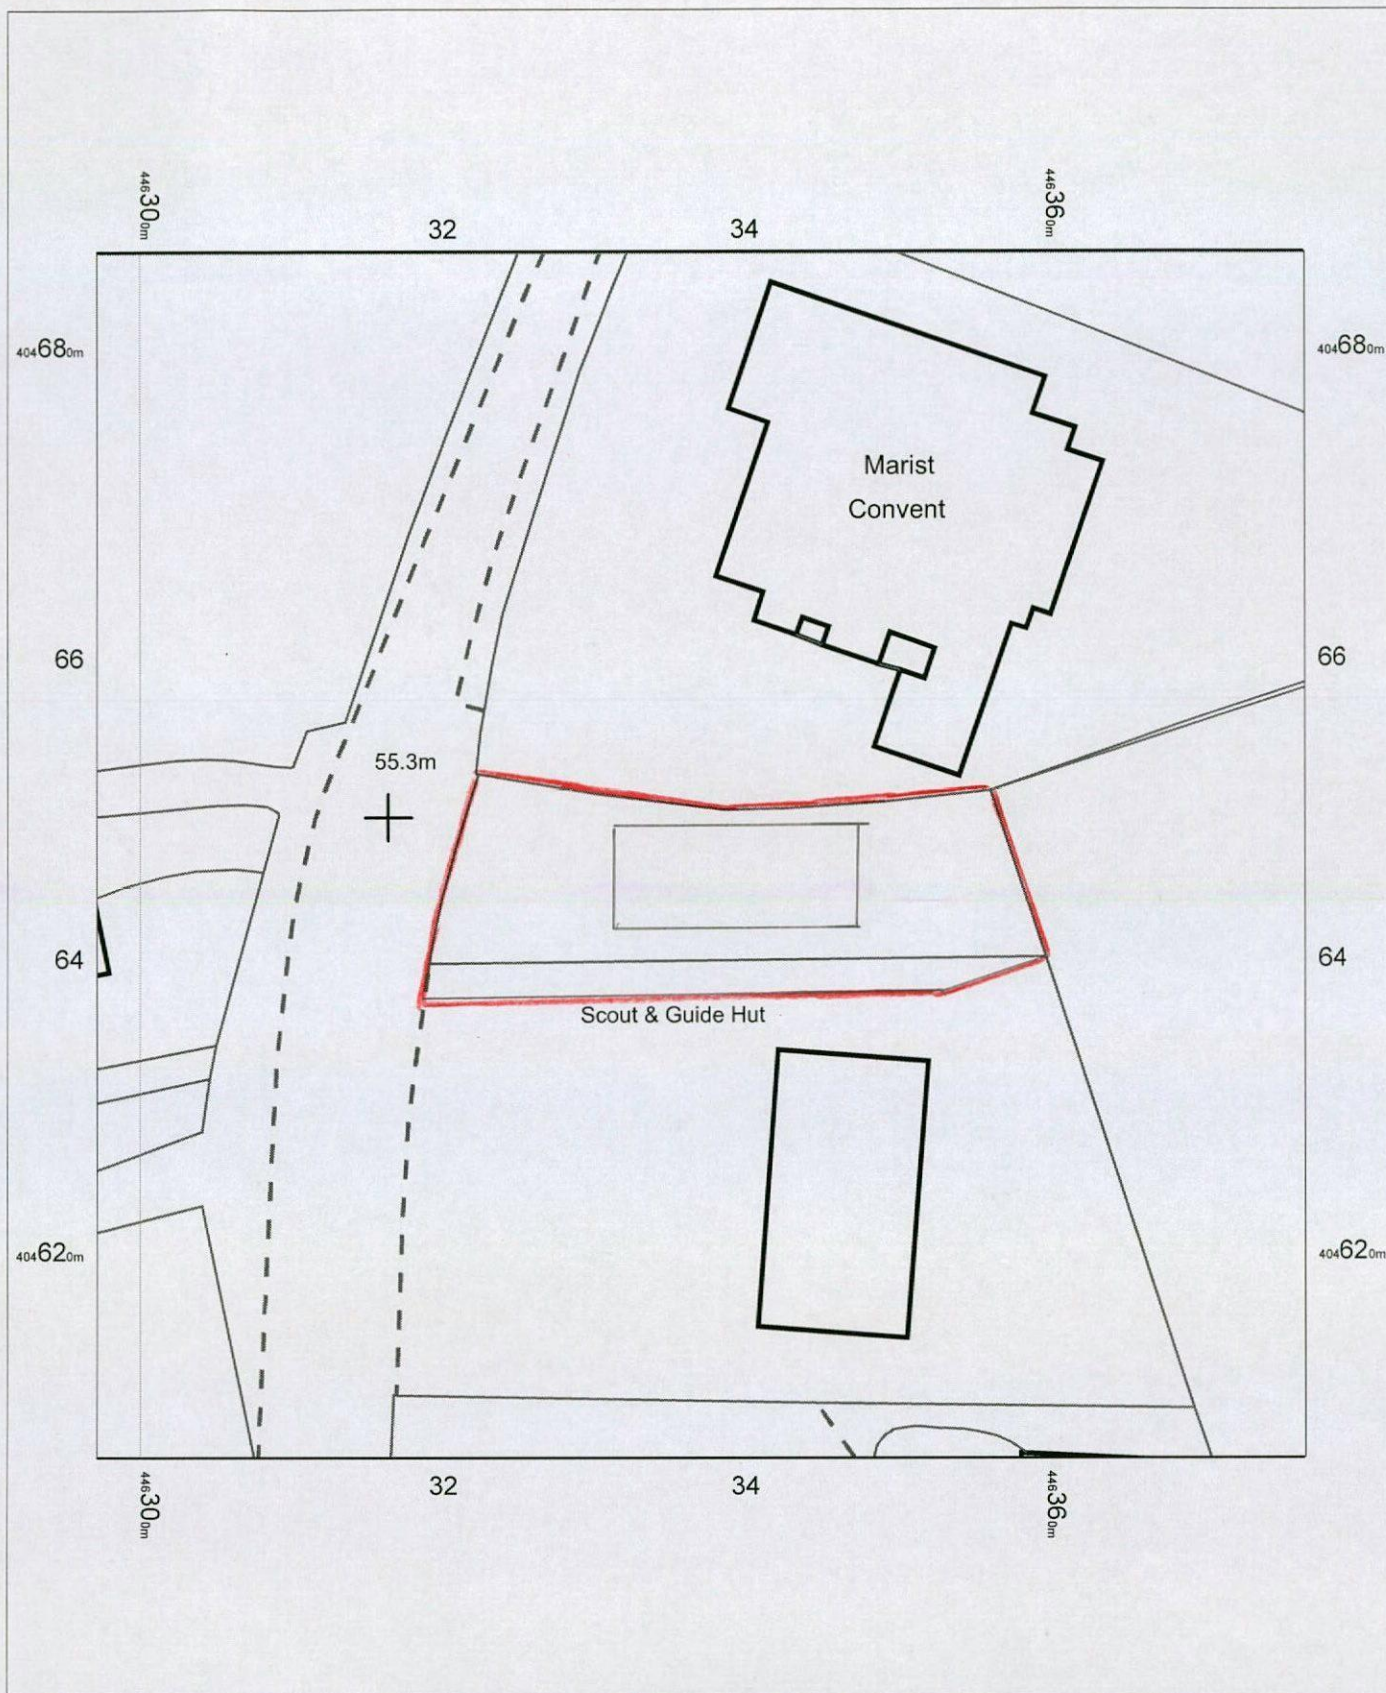

LAND/
BETWEEN CONVENT &
SCOUT HUT
LOCKWOOD ROAD
GOLDTHORPE
S63 9JY


OS MasterMap 1250/2500/10000 scale
17 March 2014, ID: BW1-00306821
www.blackwellmapping.co.uk

1:500 scale print at A4, Centre: 446337 E, 404647 N

©Crown Copyright Ordnance Survey. Licence no.
100041040

Mapping
sourced from

Ordnance
Survey

 


BLACKWELL'S
www.blackwellmapping.co.uk

TEL: 0114 268 7658
maps.sheffield@blackwell.co.uk

NOTE !
Clients must ensure that the requirements of the
Party Wall Act 1996 are strictly adhered to and
all legal requirements of the act discharged, prior
to any work commencing adjacent to existing
party and boundary walls.

Do Not Scale Drawing - All Dimensions to be Checked on Site Prior to Commencement

applicant
Mr R Cooper
2 West Street
Goldthorpe
Rotherham
S63 9JU

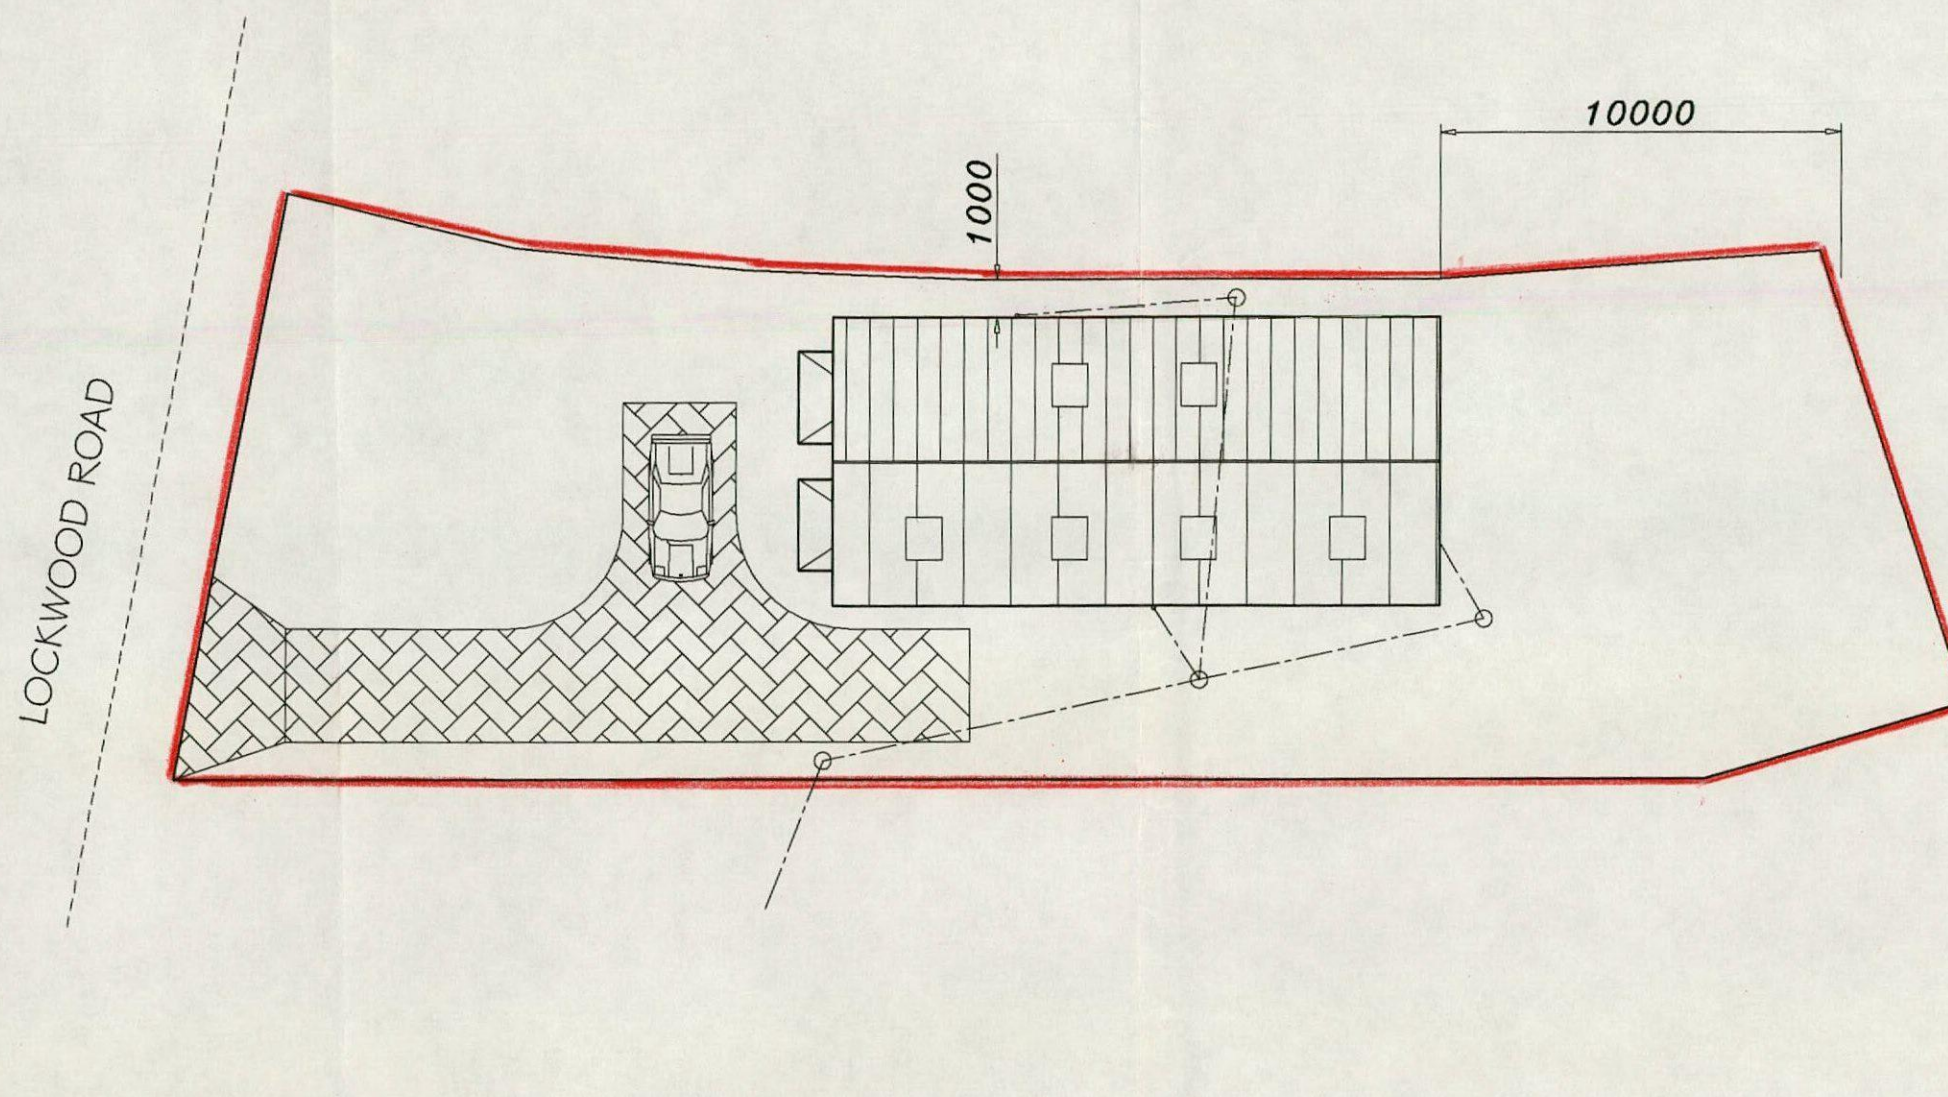

PROPOSED ERECTION OF DETACHED BUNGALOW with ROOM IN THE ROOF at
LAND TO SOUTH OF MARIST CONVENT, LOCKWOOD ROAD, GOLDTHORPE, S63 9JY.

SITE PLAN
Scale 1: 200 - MARCH 2014