



Drawing No.	Rev No.
MDC001 -001	A

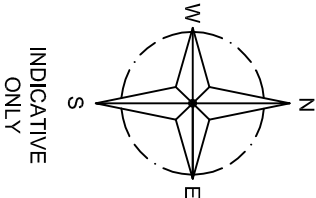

LOCATION PLAN
SCALE 1:1250 AT A3

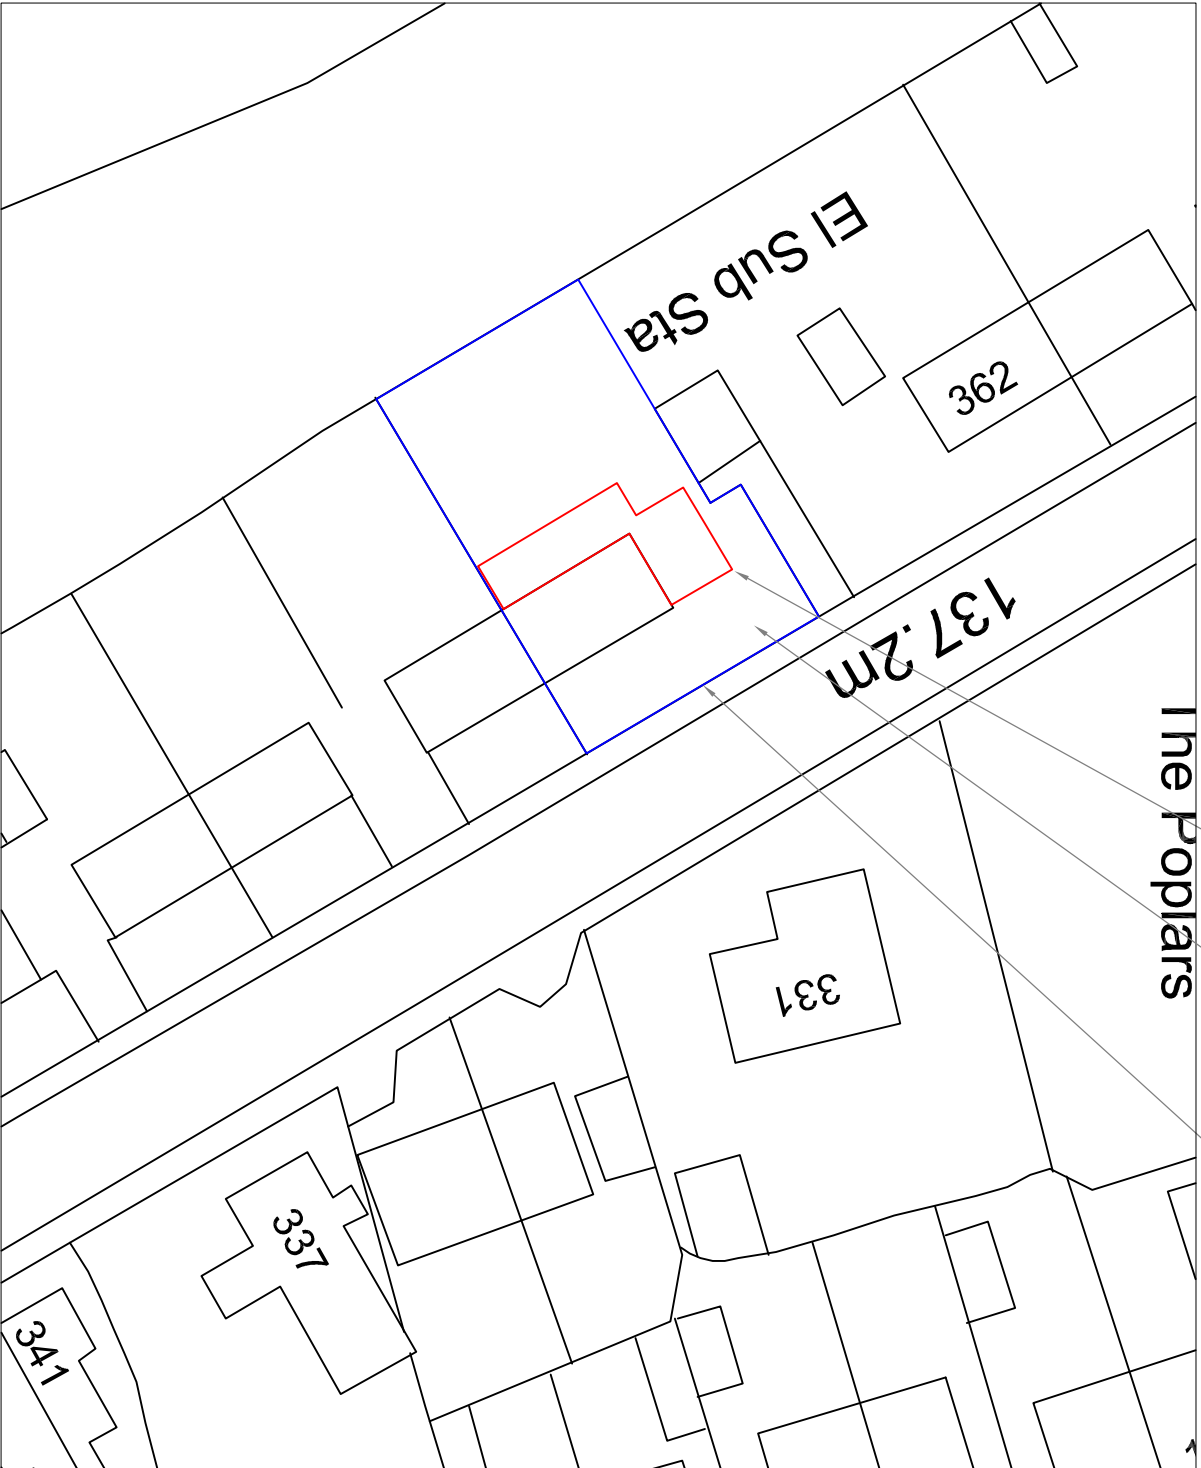

SITE PLAN
SCALE 1:500 AT A3

DO NOT SCALE: Contractor to check all dimensions and report any omissions or errors

NOTES

A	Site extension reduced	JRB	DC	DC	10/07/12
Rev	Description	By	Chk	App	Date

JRB DESIGNS Ltd
1 Saville Road
Cudworth
Barnsley
S72 8LT
Tel: 01226 383542
Fax: 01226 380078
Mob: 07970 541192
Email: jrb@jrbdesigns.co.uk
This drawing is copyright. © Jrbdesigns Ltd.

Client
MR D CHAMBERS

Drawing Title
SITE PLANS

Address
**364 HIGHAM COMMON ROAD
HIGHAM
BARNSELEY
S75 1PG**

Project Title:
**PROPOSED TWO STOREY REAR
& SINGLE SIDE EXTENSION**

Purpose of Issue:

PLANNING

Drawing Status
FIRST ISSUE

Scale at A3	Drawn By	Date
AS SHOWN	JRB	16/05/2012
Checked By	DC	16/05/2012
DC	DC	16/05/2012
Project No.	MDC001	Drawing No. 001
Revision		A

APPROVAL ☒ INFORMATION ☐ TENDER ☐ CONTRACT ☐ CONSTRUCTION ☐