



|                |         |
|----------------|---------|
| Drawing No.    | Rev No. |
| MRW001    -003 | A       |

DO NOT SCALE: Contractor to check all dimensions and report any omissions or errors


NOTES

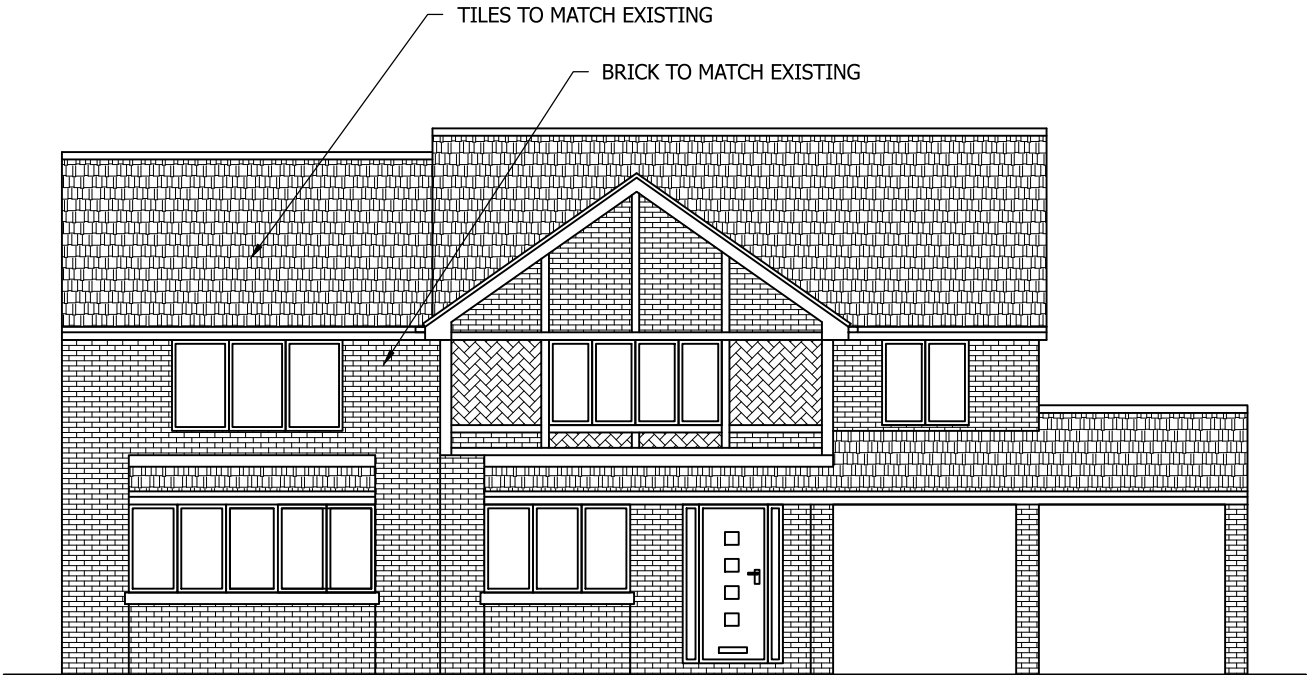

PROPOSED FRONT ELEVATION  
SCALE 1:100 AT A3

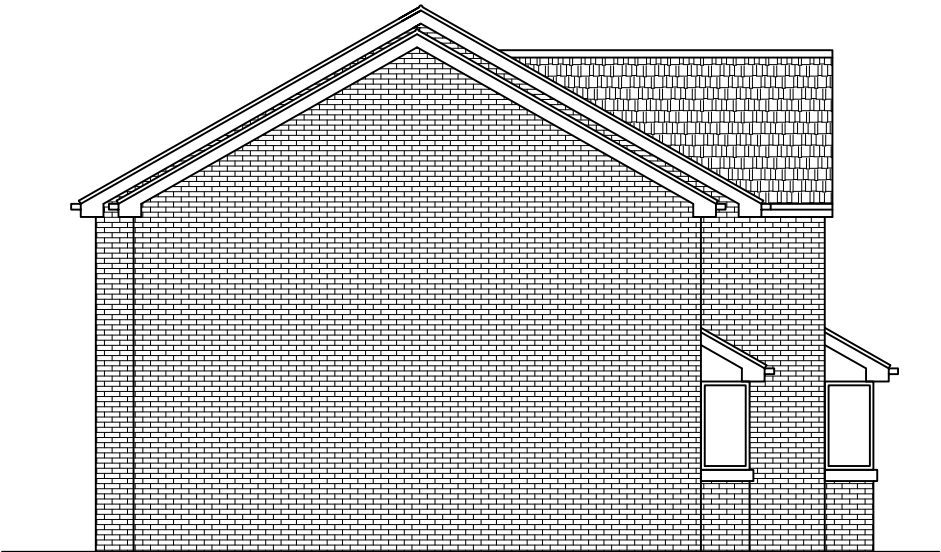

PROPOSED END ELEVATION  
SCALE 1:100 AT A3

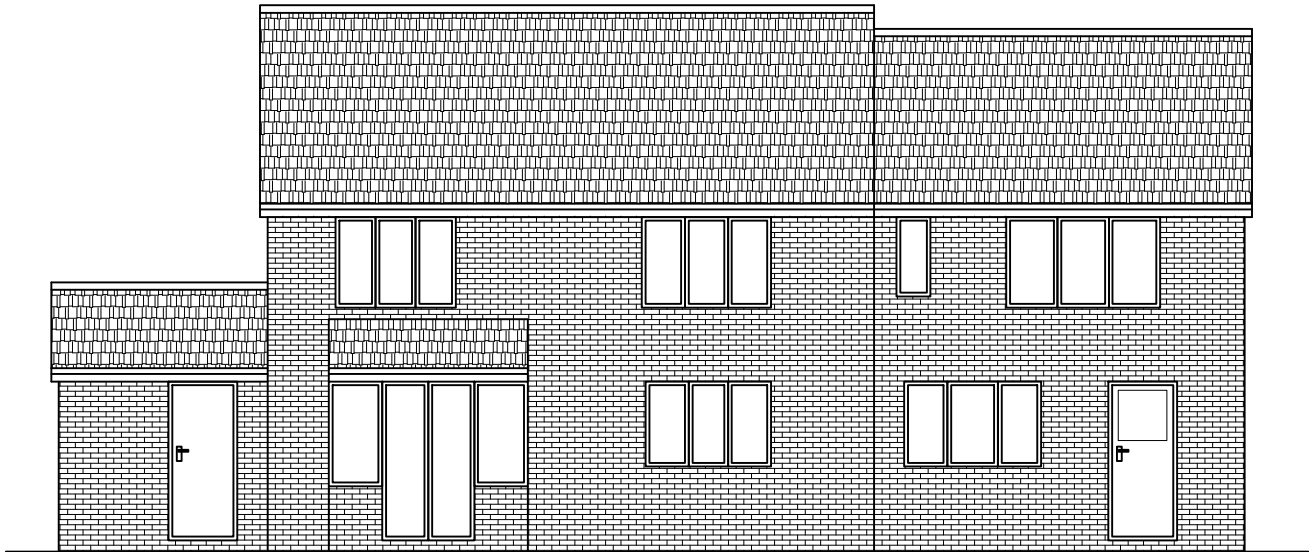

PROPOSED REAR ELEVATION  
SCALE 1:100 AT A3

|     |                   |     |     |     |          |
|-----|-------------------|-----|-----|-----|----------|
| A   | Rear stepped back | JRB |     |     | 01/10/18 |
| Rev | Description       | By  | Chk | App | Date     |

JRB DESIGNS Ltd  
1 Saville Road  
Cudworth  
Barnsley  
S72 8LT  
Tel: 01226 383542  
Fax: 01226 380078  
Mob: 07970 541192  
Email: john@jrbdesigns.co.uk

This drawing is copyright. © jrbdesigns Ltd.

Client  
**MR. R WILLIAMSON**

Drawing Title  
**PROPOSED ELEVATIONS**

Address  
**1 CROFT CLOSE  
WOMBWELL  
BARNSELY  
S73 0NY**

Project Title:  
**PROPOSED TWO STOREY  
SIDE EXTENSION**

Purpose of Issue:  
**PLANNING**

Drawing Status  
**FIRST ISSUE**

|                              |                           |                                   |
|------------------------------|---------------------------|-----------------------------------|
| Scale at A3<br>AS SHOWN      | Drawn By<br>JRB           | Date<br>25/07/2018                |
| Checked By                   | Date<br>25/07/2018        | Approved By<br>Date<br>25/07/2018 |
| Project No.<br><b>MRW001</b> | Drawing No.<br><b>003</b> | Revision<br><b>A</b>              |

APPROVAL ☒ INFORMATION ☐ TENDER ☐ CONTRACT ☐ CONSTRUCTION ☐