

The general contractor is responsible for the verification of all dimensions on site and the architect is to be informed of any discrepancy.

The status of information contained in a computer copy of this drawing shall be limited to that conveyed by the paper copy.

Design Criteria

Site to comply with the following design criteria subject to confirmation of the form of construction and assessment by an external accredited assessor.

- Design and Quality Standards: (G)
- General needs
- Code for Sustainable Homes Level: (3)

☐ BREEM Rating: (NA)

☐ Lifetime Homes: (No)

■ Building For Life Minimum Score: (12)



■ Standard Development

■ Secured by Design: (S)

Buildings and Site

Revisions:

Rev A 25.11.2013 JD&JRW
Drainage gully shown under baths for provision of future level access shower.

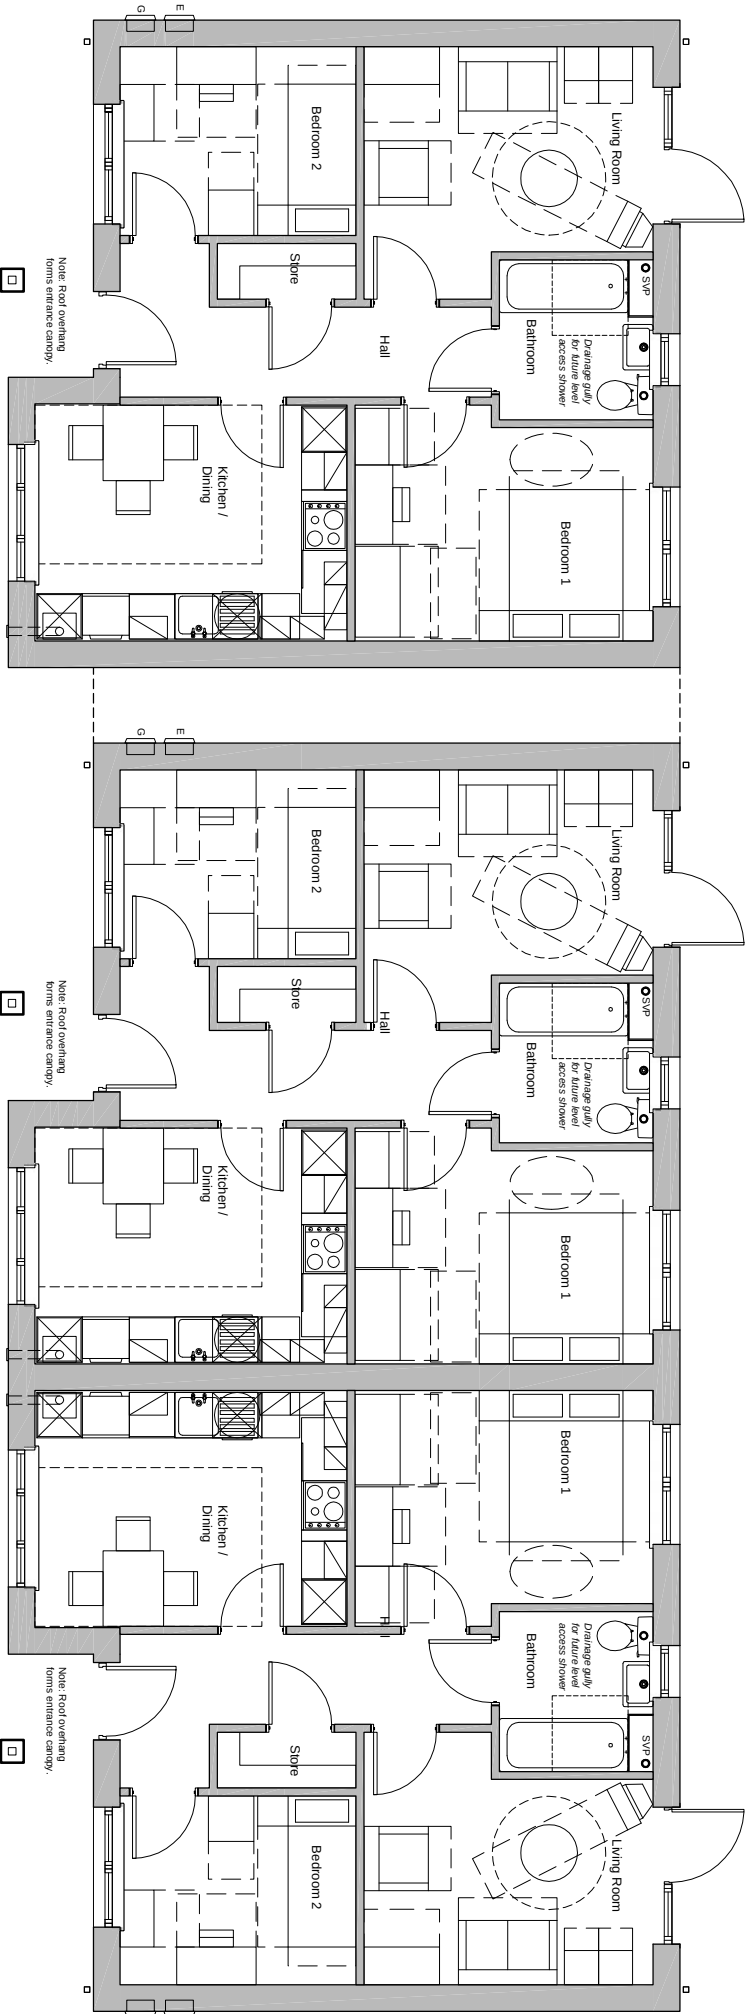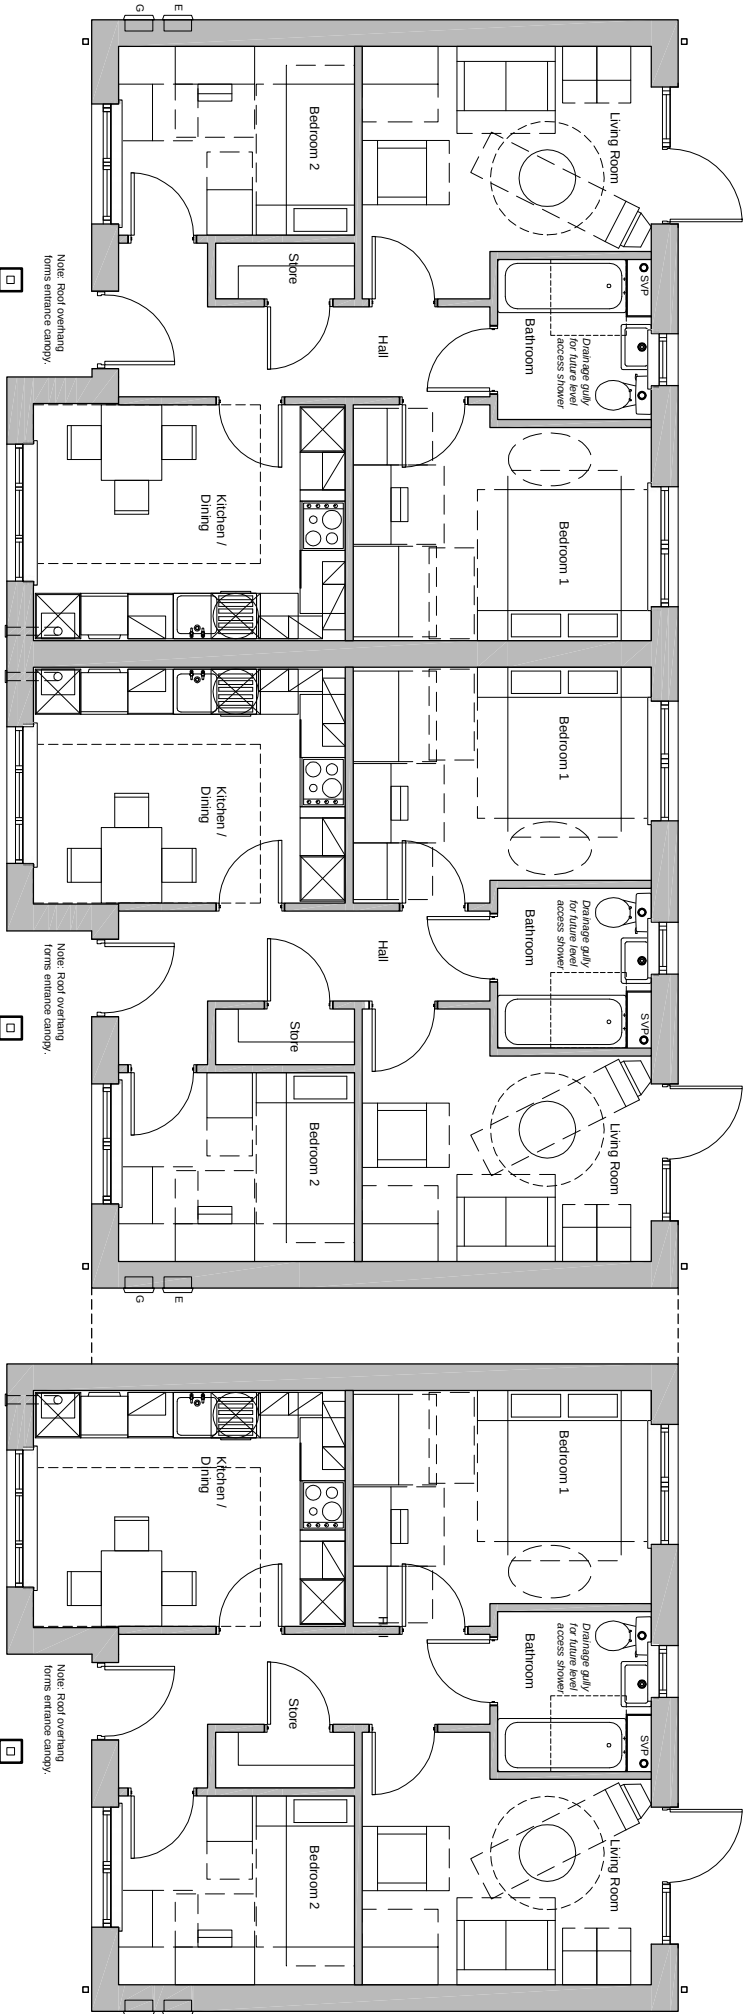

Floor Plans

Matlock/Bakewell Road,
Athersley, Barnsley
Equity Housing Group



Drawing Status			
■ preliminary	☐	planning	☐
☐ information	☐	tender	☐
☐ comment	☐	construction	☐
☐ approval	☐	record/as built	☐
Scale			
1:100 @ A3			
Date			
October 2013			
Drawn/Checked			
JD&JRW			
Drawn No			
2822.01.161A			

