
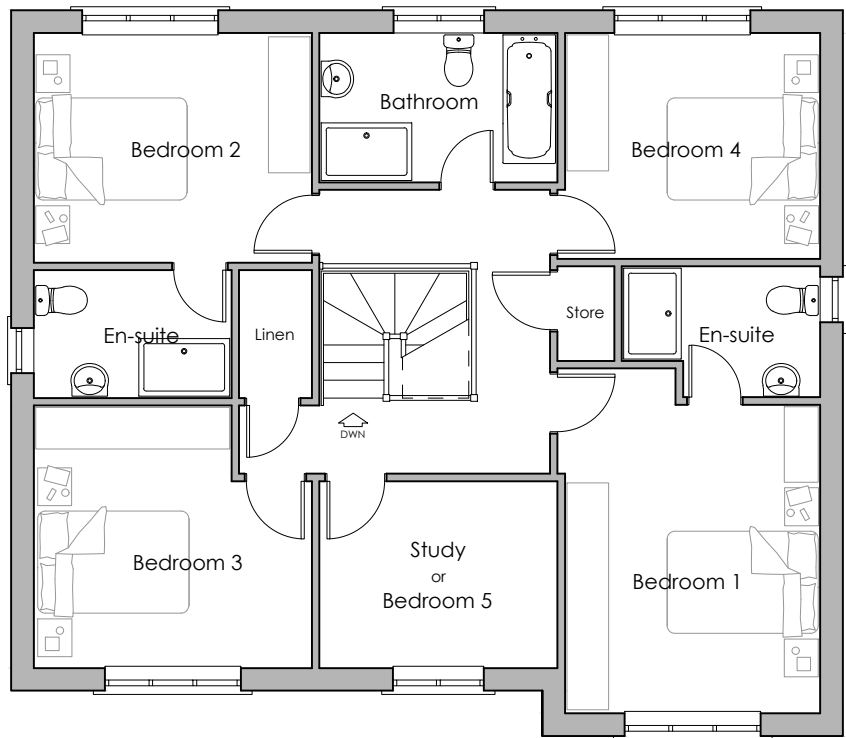



NOTES:

THIS DRAWING IS THE COPYRIGHT OF MPJ DESIGN ASSOCIATES LTD AND MAY NOT BE REPRODUCED OR AMENDED WITHOUT WRITTEN PERMISSION. NO LIABILITY WILL BE ACCEPTED FOR AMENDMENTS MADE BY OTHER PERSONS. THE CONTRACTOR IS TO CHECK AND VERIFY ALL DIMENSIONS PRIOR TO WORK COMMENCING AND SHOULD COMPLY WITH ALL CURRENT BUILDING LEGISLATION WHETHER OR NOT SPECIFICALLY STATED ON HEREON. THIS DRAWING MUST BE READ WITH AND CHECKED AGAINST ALL RELEVANT ENGINEERS' DESIGN DRAWINGS AND ALL OTHER SPECIALIST INFORMATION PROVIDED.

THIS DRAWING DEPICTS THE CONFIGURATION FOR PLOT 9, PLEASE READ AS OPPOSITE HAND FOR PLOT 12a.

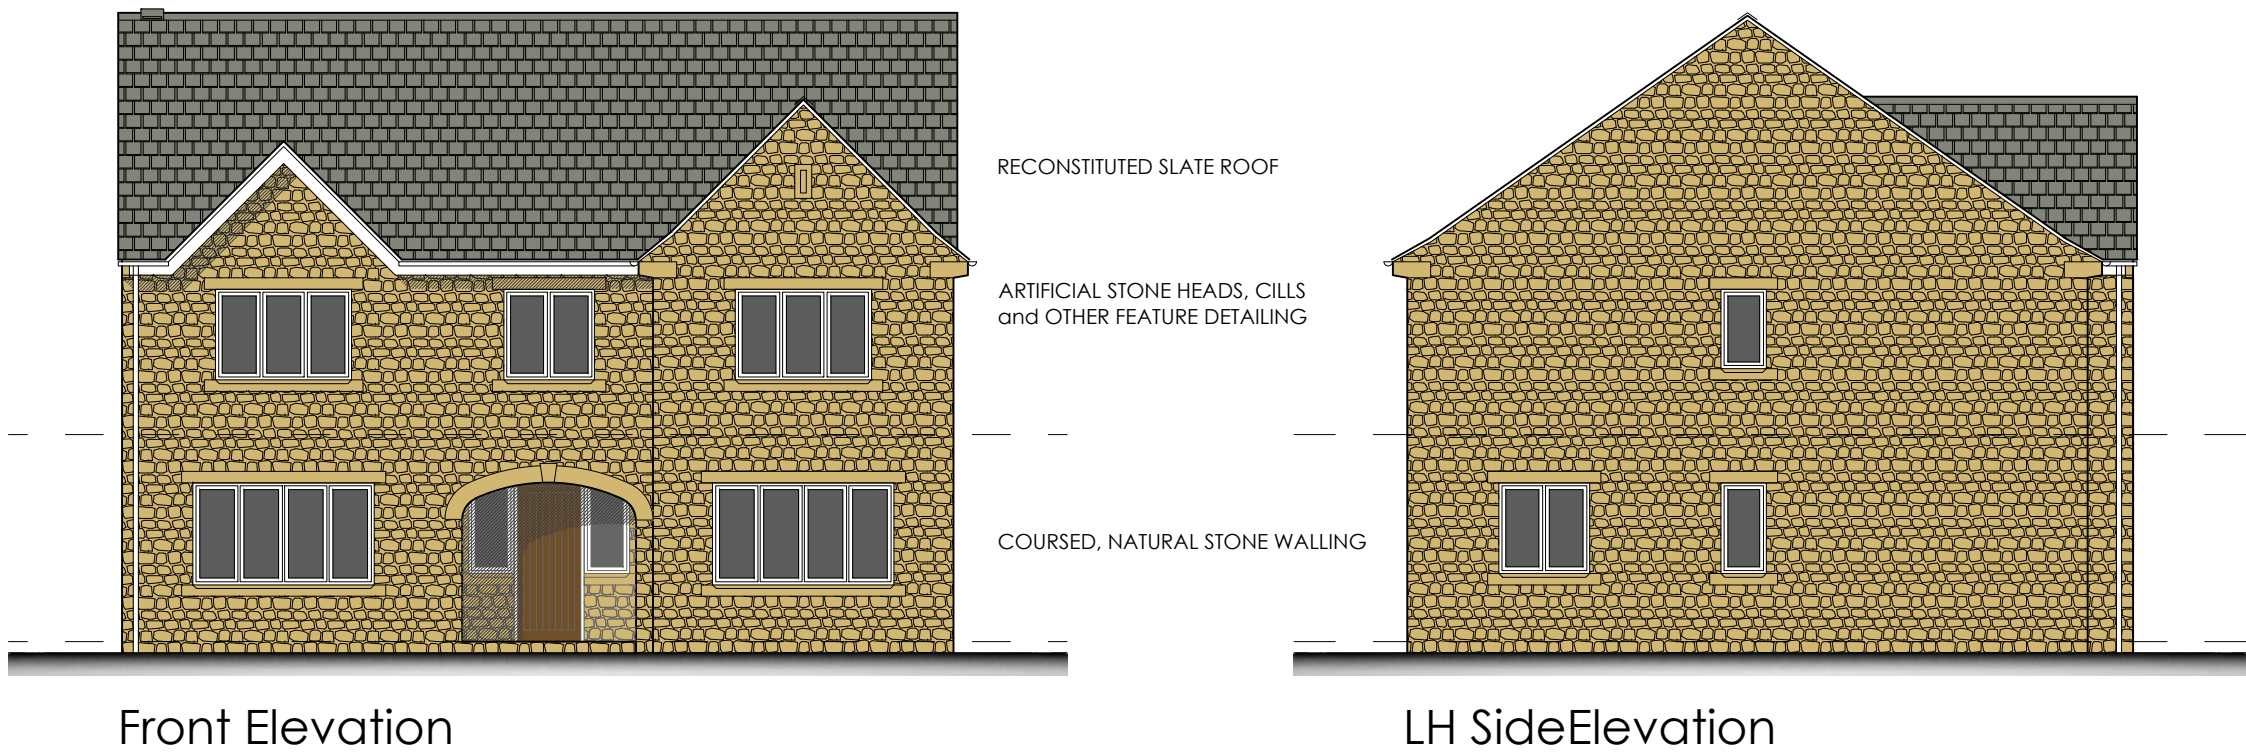

First Floor Plan

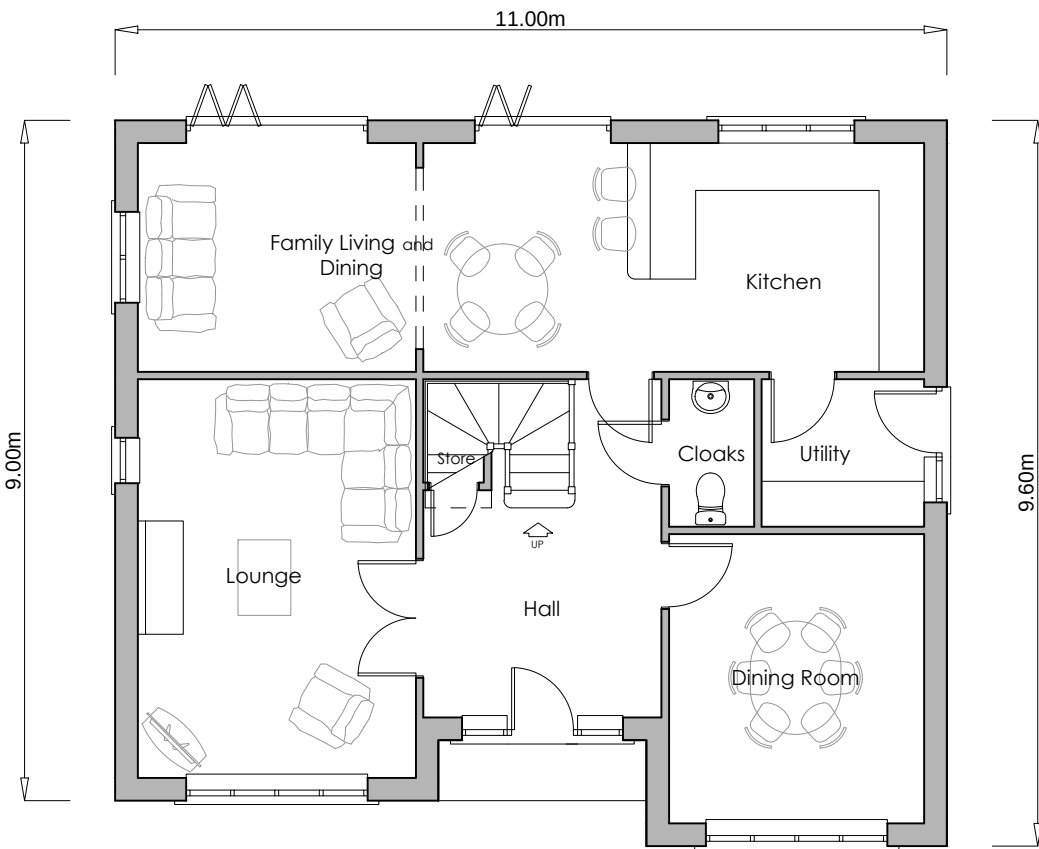

Ground Floor Plan

... in partnership with ...

Conroy Brook (Developments) Ltd



Client **KeyLand** KeyLand Developments Ltd

Job proposed residential development
Wellthorne Lane,
INGBIRCHWORTH

Title Type E - Planning Drawing

Scale 1:100 Dwg No 14/109-P174
Date Feb 2014

MPJ DESIGN ASSOCIATES Ltd
4 CHURCH STREET
BARLBOROUGH
CHESTERFIELD, S43 4EP
tele: 01246 819259
mob: 07841 353141
marlynjpjones@btinternet.com

 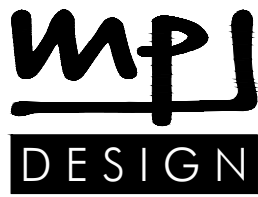

1:100 on A2