



PROPOSED WORK SHOWN IN RED

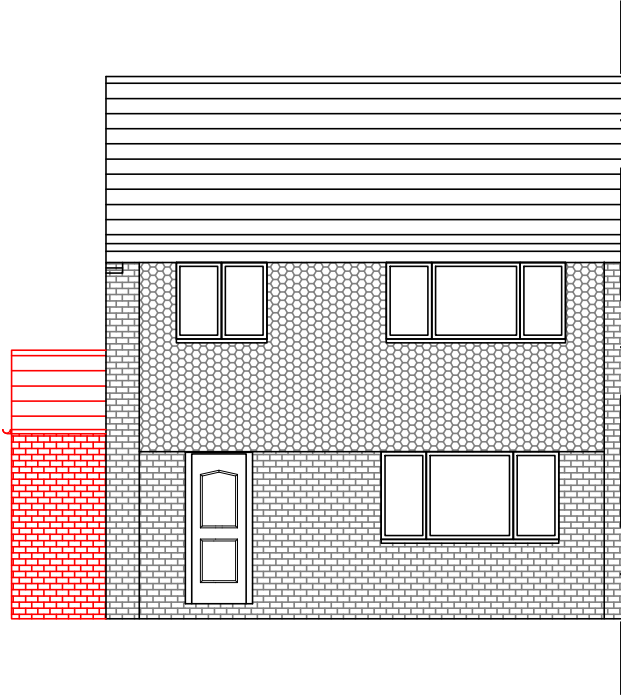


FRONT ELEVATION
(SOUTH WEST)

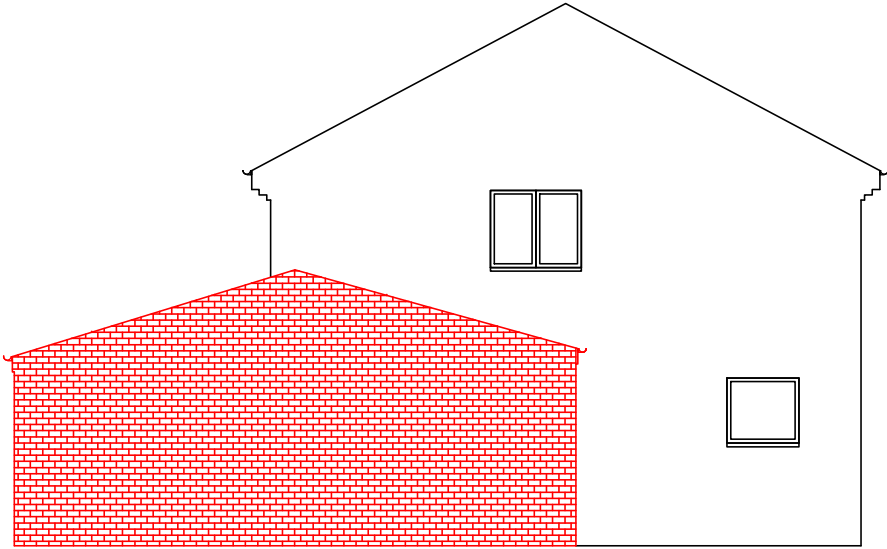

SIDE ELEVATION
(NORTH WEST)



REAR ELEVATION
(NORTH EAST)

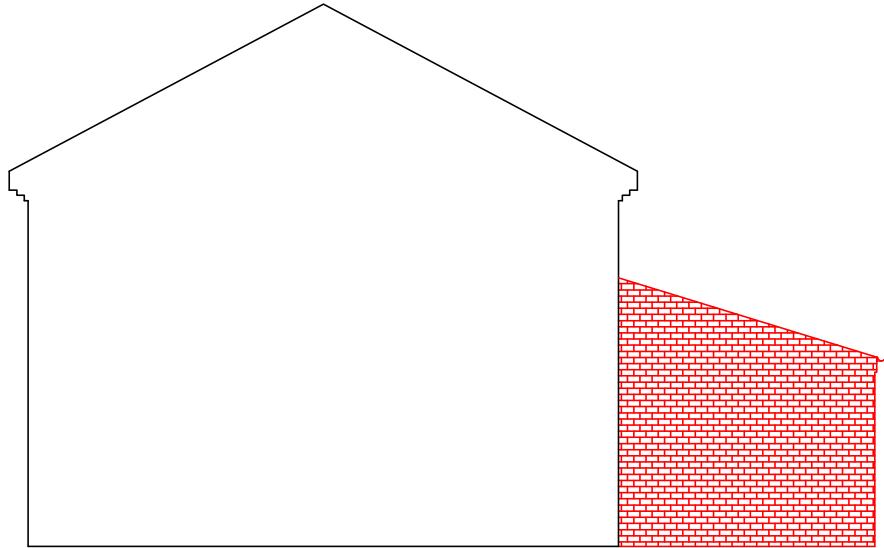

SIDE ELEVATION
(SOUTH EAST)

Address 207 Rotherham Road Monk Bretton Barnsley S71 2DD		O.S.Ref se3507		Date Feb'21	PROPOSED ELEVATIONS
Scale 1:100 at A3		Drawn By JD	Plan No 0080-4a		