





Front Elevation  
As Proposed

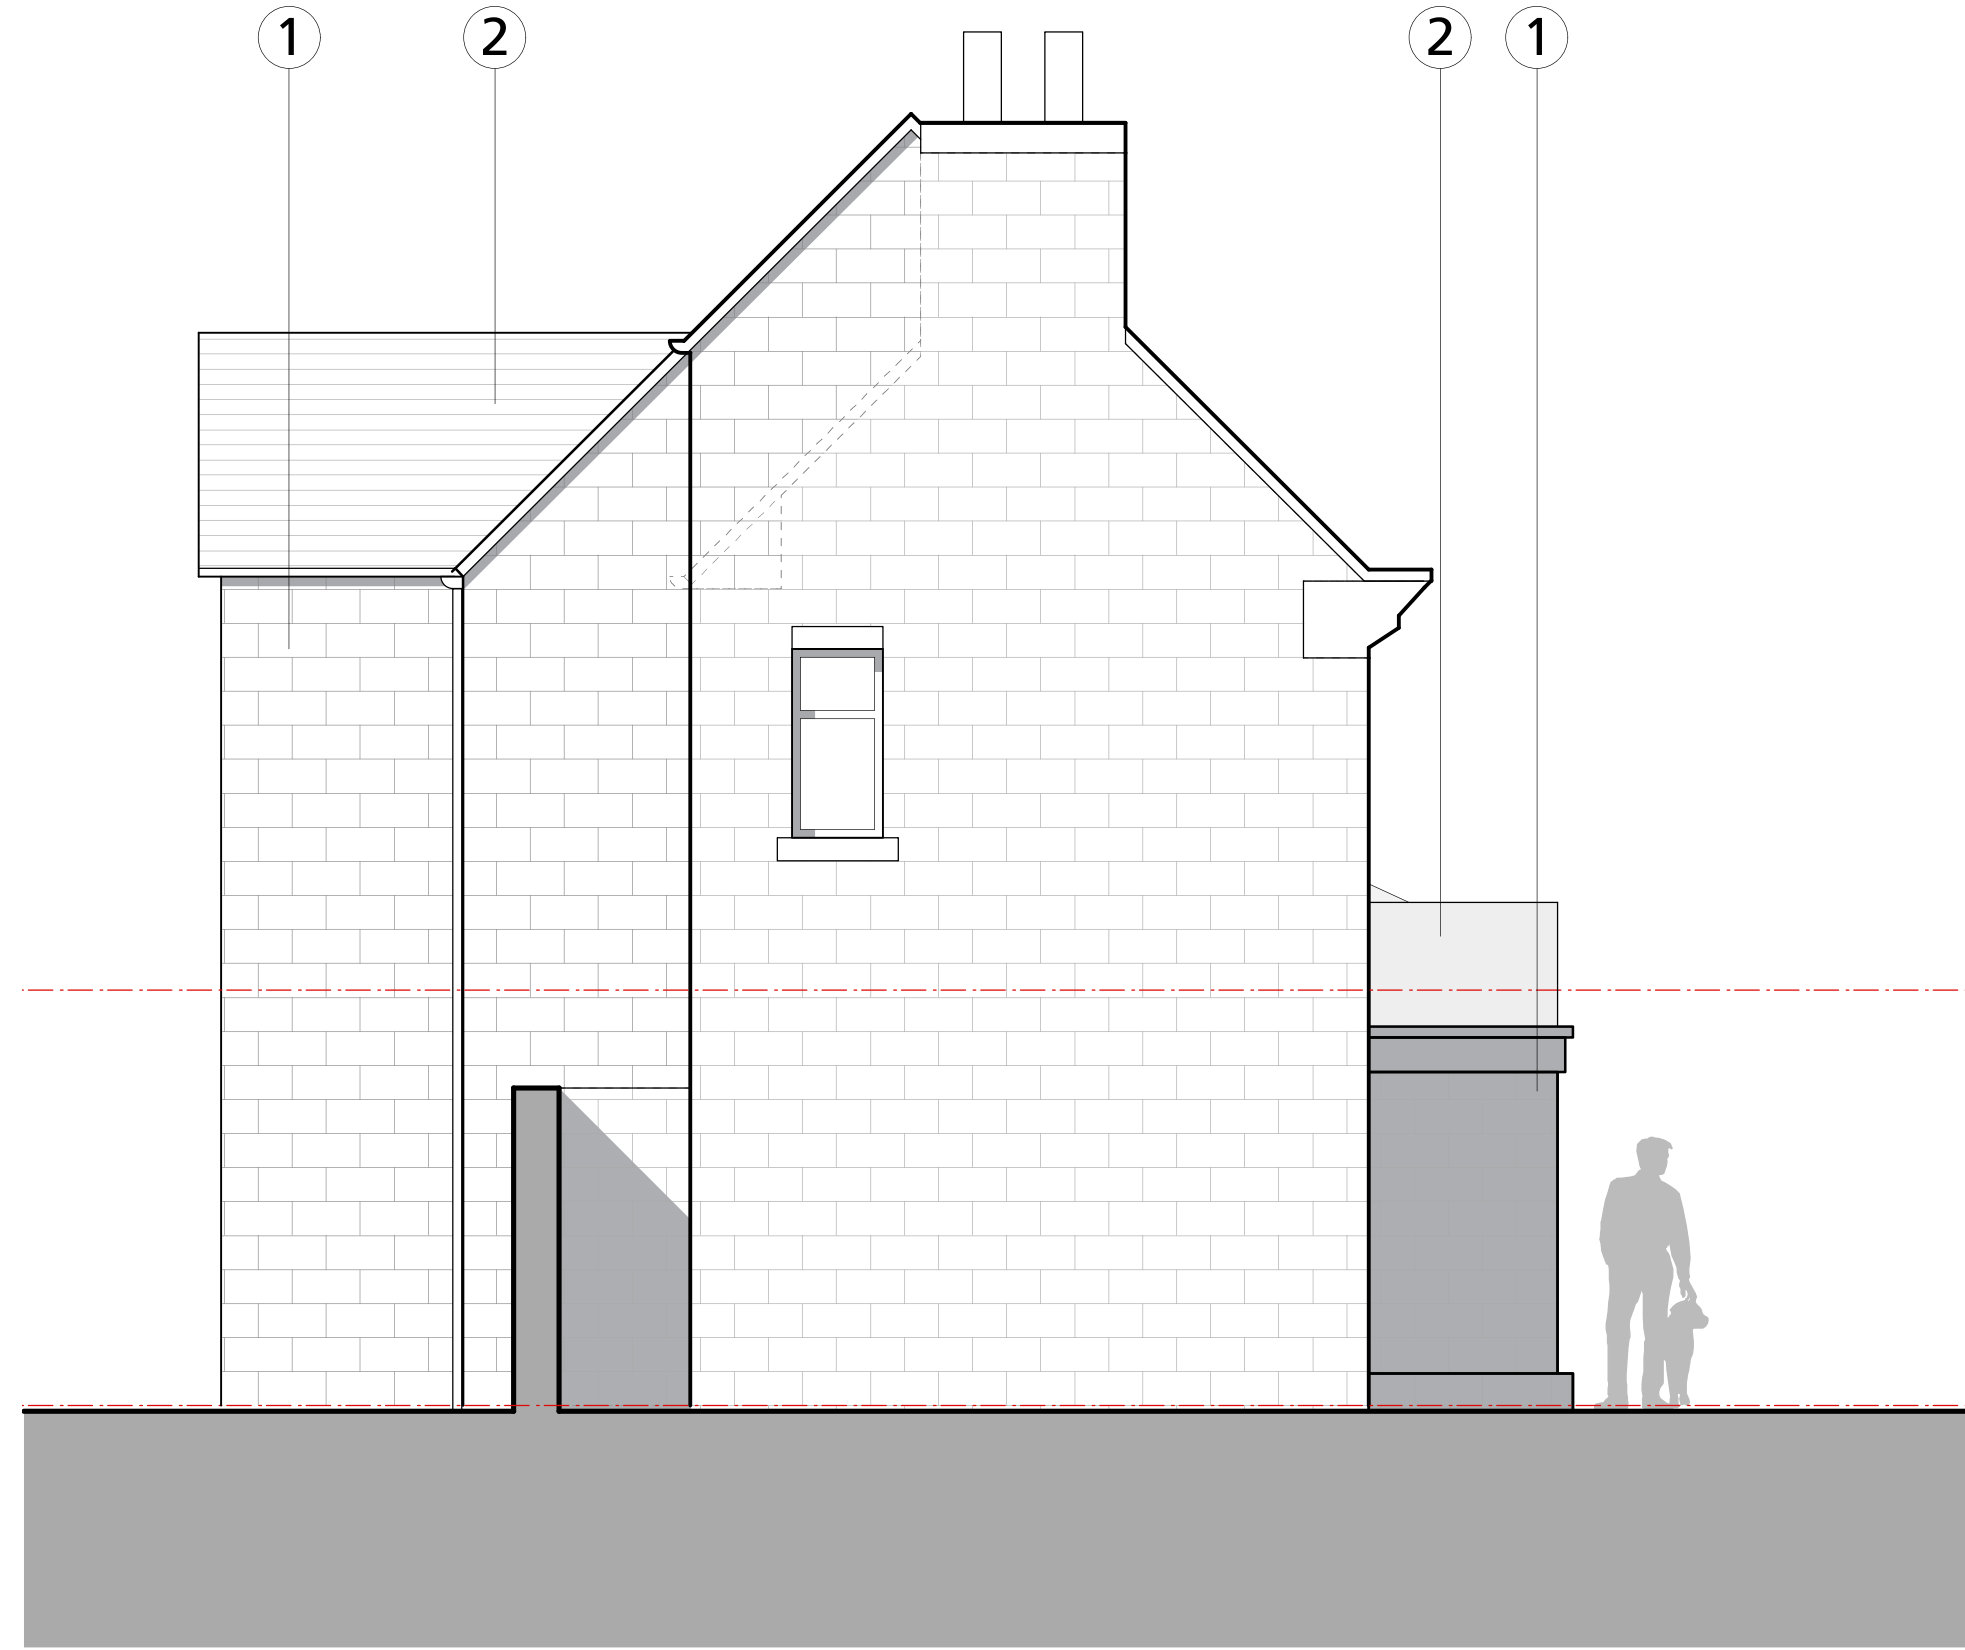

Side Elevation  
As Proposed



Rear Elevation  
As Proposed

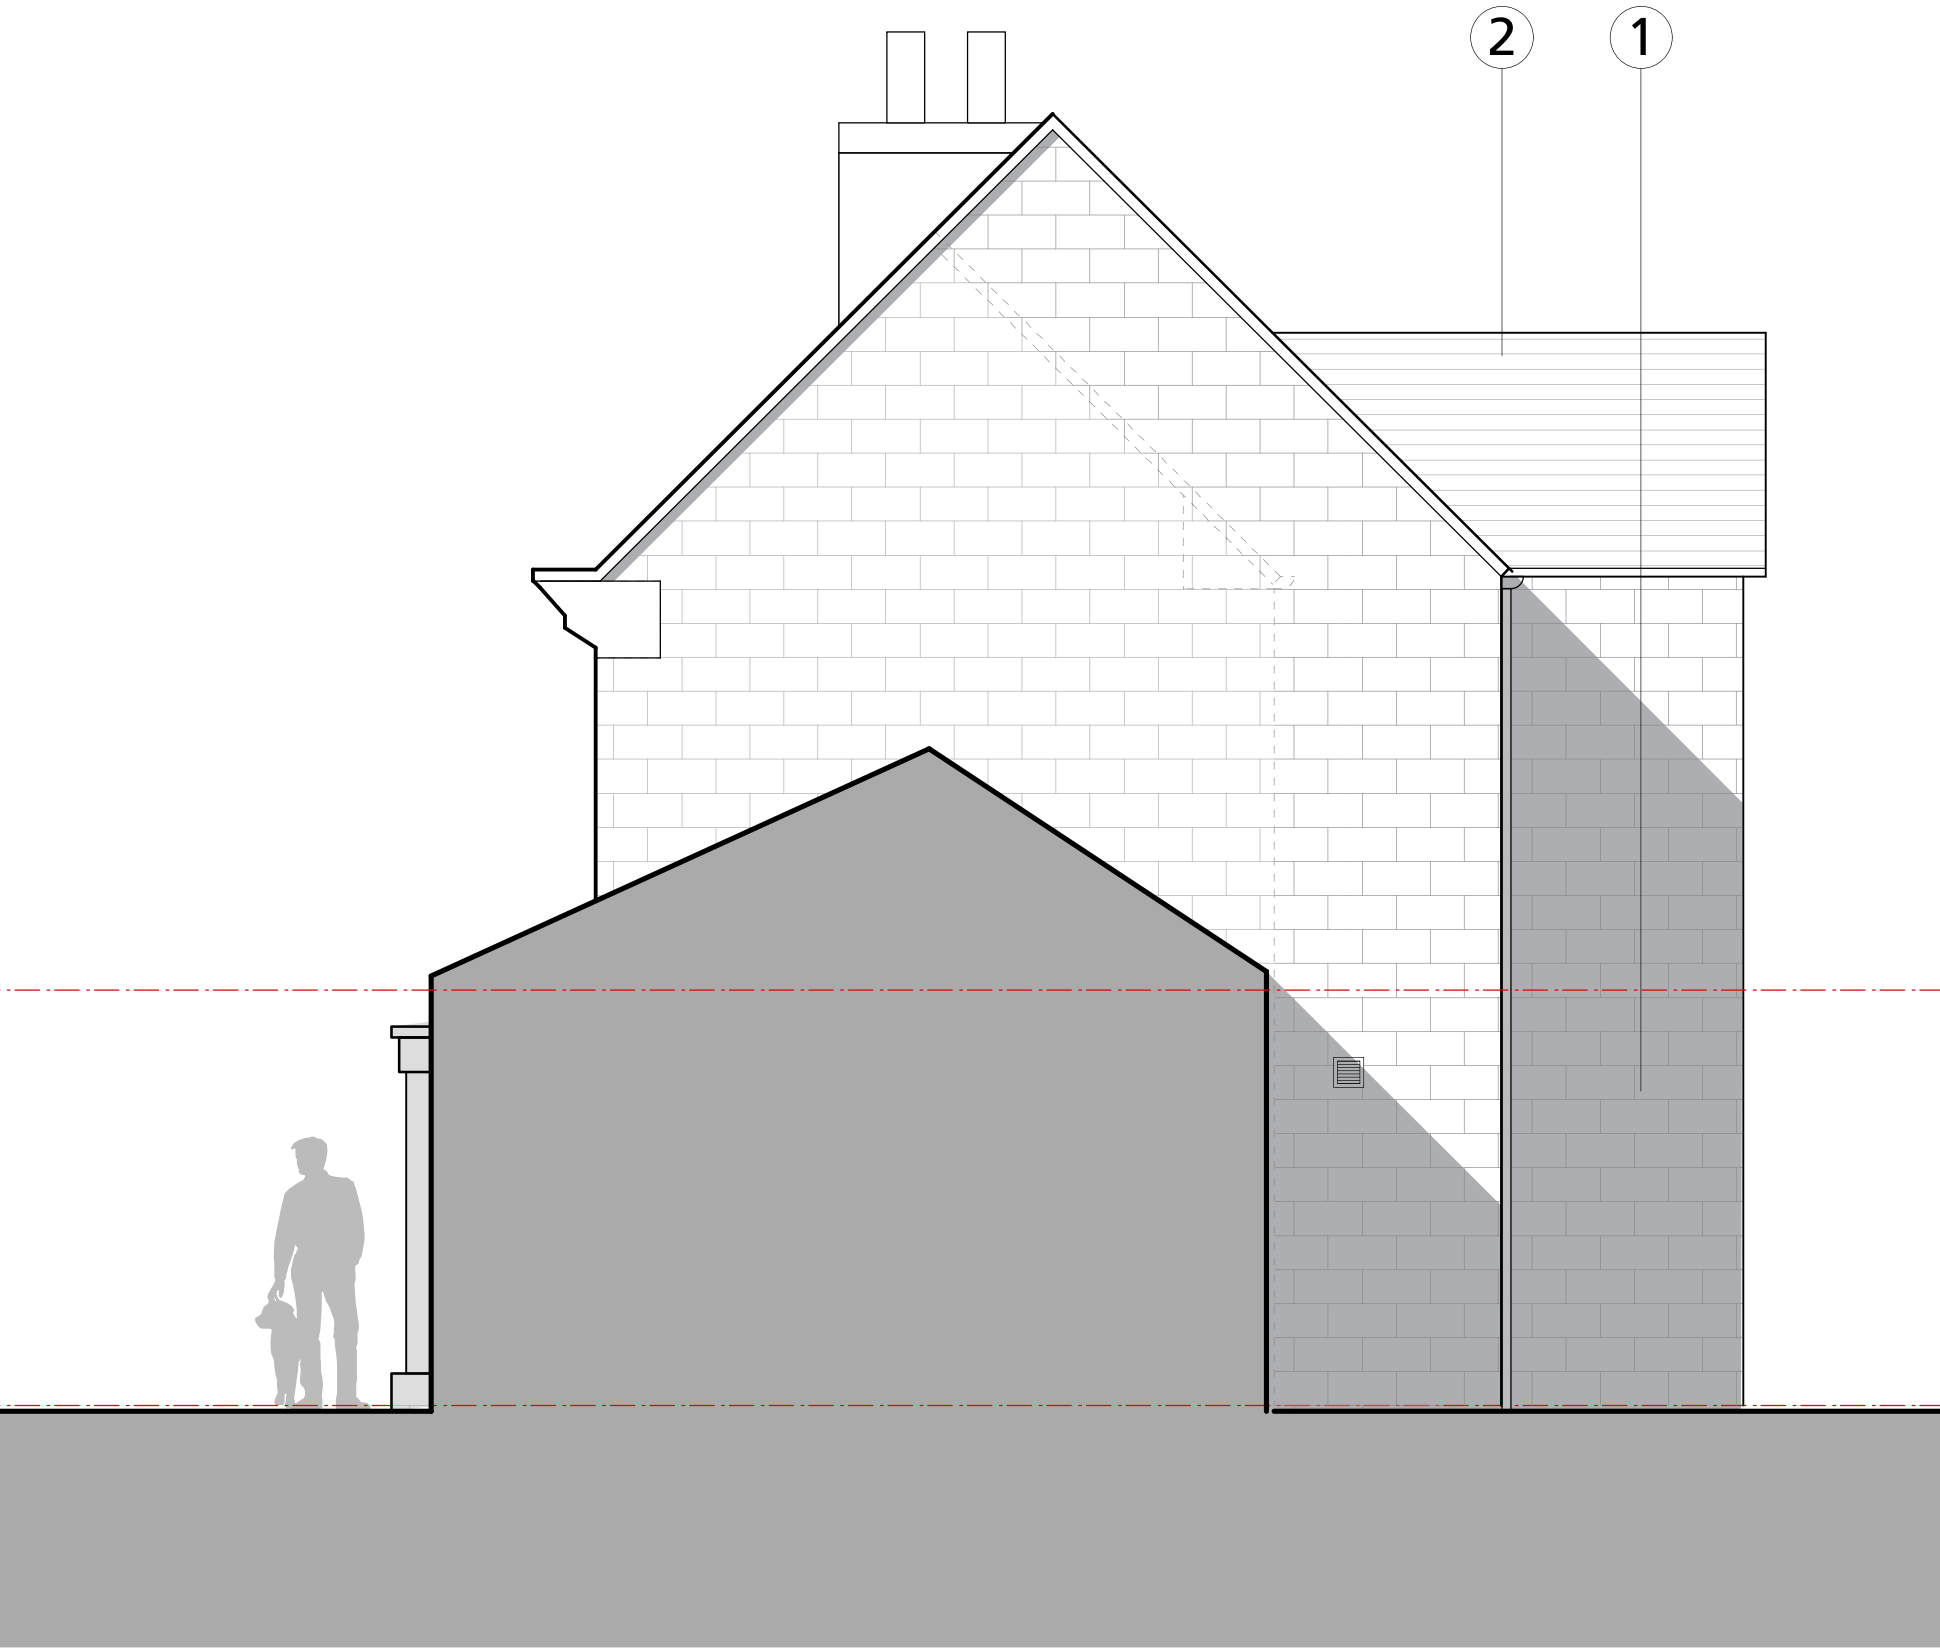

Side Elevation  
As Proposed

- 1. Brickwork/Stonework to match existing
- 2. Slate roof to match existing
- 3. Timber windows to match existing
- 4. Timber glazed door
- 5. Timber sliding / folding doors.

Outline Survey

1. This drawing has been based upon a rough survey measurements that were taken for OUTLINE DESIGN PURPOSES ONLY and is NOT likely to be as precise as a full measured survey. As a result, no warrant as to the precision of the dimensions indicated or illustrated can be given or should be inferred.

2. While this drawing can be used as a base drawing for construction purposes, it is VERY IMPORTANT that all dimensions are checked carefully before any work commences or any materials are ordered.

3. This drawing can be used as part of a planning application, although your planning officer may ask for more specific information about some aspects of the design. Ask your architect for more information on planning applications.

This is a 'Outline Survey Drawing' which shows aspects of your property as it is prior to any new proposals and should be read alongside your architect's 'proposed' drawings.

All dimensions are in millimetres  
All dimensions to be checked on site  
© Architect Your Home

Your Architect Your Home Licensee:  
**Architect Your Home Cheshire**  
19 Bemrose Avenue, Altrincham  
Cheshire WA14 4HE

Tel: 0845 165 6258  
Email: [cheshire@architect-yourhome.com](mailto:cheshire@architect-yourhome.com)

Project name:  
**Moorland View, Sheffield**

|                                             |                             |                           |
|---------------------------------------------|-----------------------------|---------------------------|
| Drawing name:<br><b>PROPOSED ELEVATIONS</b> |                             |                           |
| Date:<br><b>August 2009</b>                 | Job no:<br><b>50CHE-043</b> | Drawing no:<br><b>202</b> |
| Scale:<br><b>1:50 @ A1</b>                  | Revision:<br><b>-</b>       | Drawn by:<br><b>AO</b>    |

architectyourhome