




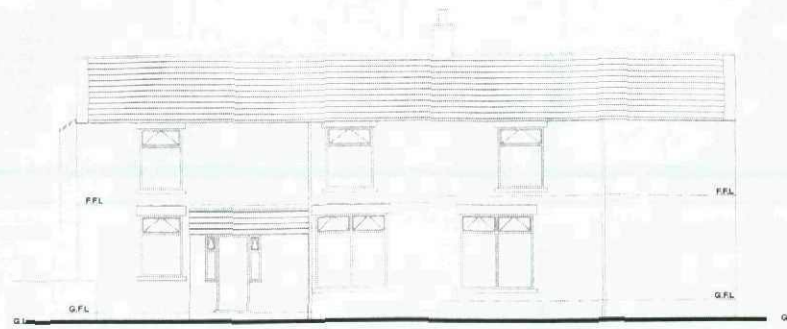


Front Elevation
Scale 1:100 @ A1
1:200 @ A3

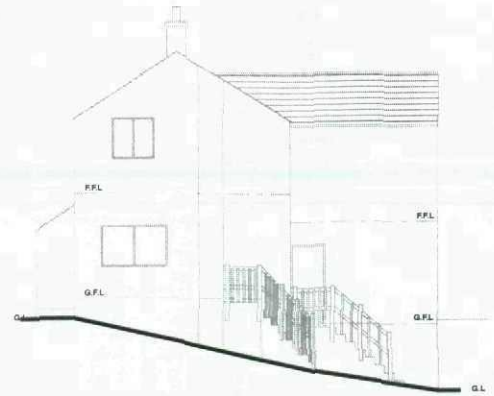

Side Elevation
Scale 1:100 @ A1
1:200 @ A3

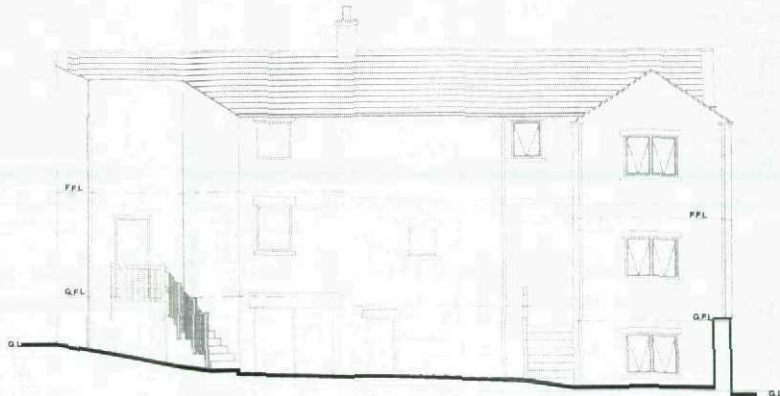

Rear Elevation
Scale 1:100 @ A1
1:200 @ A3

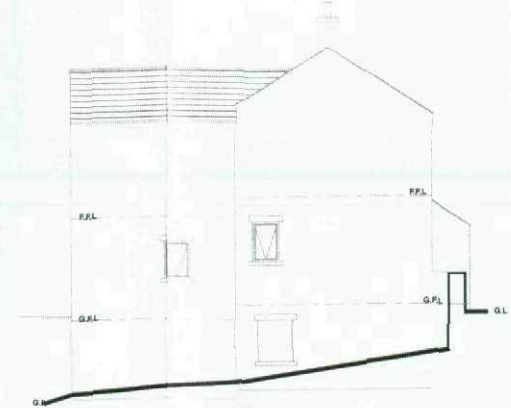

Side Elevation
Scale 1:100 @ A1
1:200 @ A3

This drawing is the property of GWP Architecture. Copyright is reserved by them and the drawing is issued on the condition that it is not copied, reproduced, retained, or disclosed to any unauthorized person, either wholly or in part, without the consent in writing of GWP Architecture.

All drawings and specifications should be read in conjunction with the project health and safety plan. Any possible conflicts should be presented to the Planning Coordinator.

All work to be carried out in accordance with current Building Regulations.

Contractors must verify all dimensions at the job before commencing any work or making shop drawings.


Written dimensions should be taken.

Do not scale off drawing.

Do not take digital dimensions from this drawing.

Any discrepancies to be reported to the Architect.

NOTES

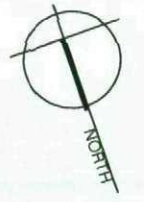

Barnsley Metropolitan Borough Council

18 AUG 2008

Corporate Information

Elevations: 1m, 2m, 3m
Plans: 1m, 2m, 3m

REVISIONS

Rev		Dr	Ch	Date
1	First Issue	RE	RT	23.06.08
2	Adjustments to door locations and addition of existing steel beams.	RE	RT	23.07.08
3	Removal of manhole, RWP relocated, kitchen door flipped.	RE	CH	30.07.08
4	Bathroom 1 door revised, drainage shown in more detail.	RE	CH	06.08.08

DRAWING ORIGINATOR

architecture
chartered architects
interior designers
space planners
project managers
landscape architects

gwp
Barnsley House
1, Lodge Lane
Barnsley
S18 1PQ
01132 665644
01132 661856 (f)
architects@gwp-arch.com
www.gwp-arch.com

PROJECT

Proposed Kitchen Extension to Existing Dwelling

CLIENT

Mr & Mrs Snook

DRAWING DESCRIPTION

Floor Plans & Elevations as Existing

DATA CAD/HUTWATE VIEW 260.0819 Project Hutwate View.pdf

SCALE Varies DRAWN BY RE


DATE June 2008 CHECKED RT

DRAWING NUMBER


260.0819.(10).01 4

DRAWING STATUS


INFORMATION ☒ TENDER ☐ CONTRACT CONSTRUCTION

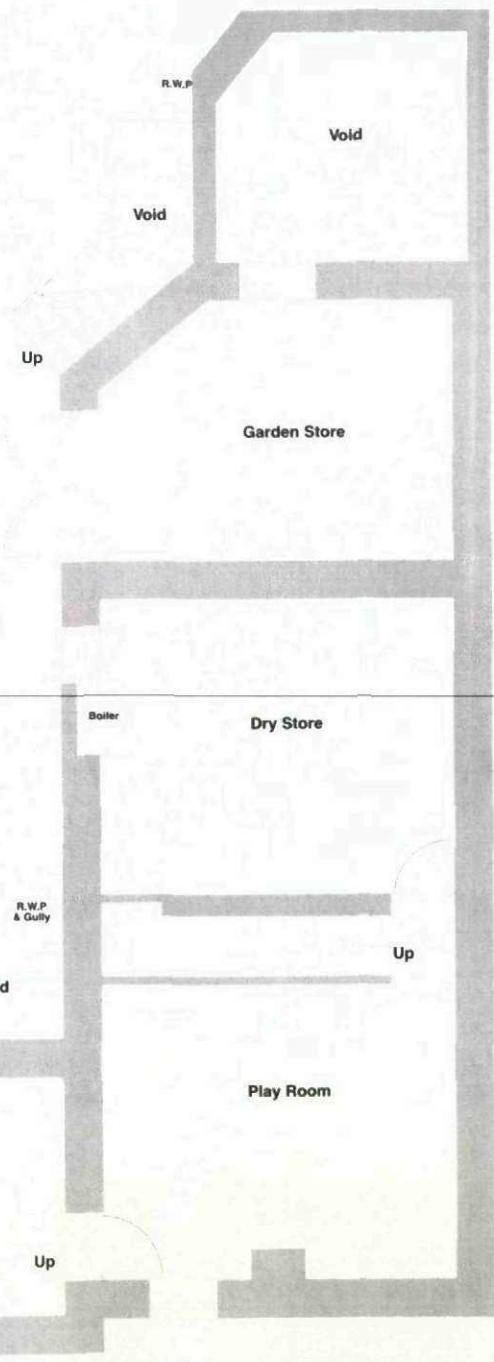

Basement Plan
Scale 1:50 @ A1
1:100 @ A3

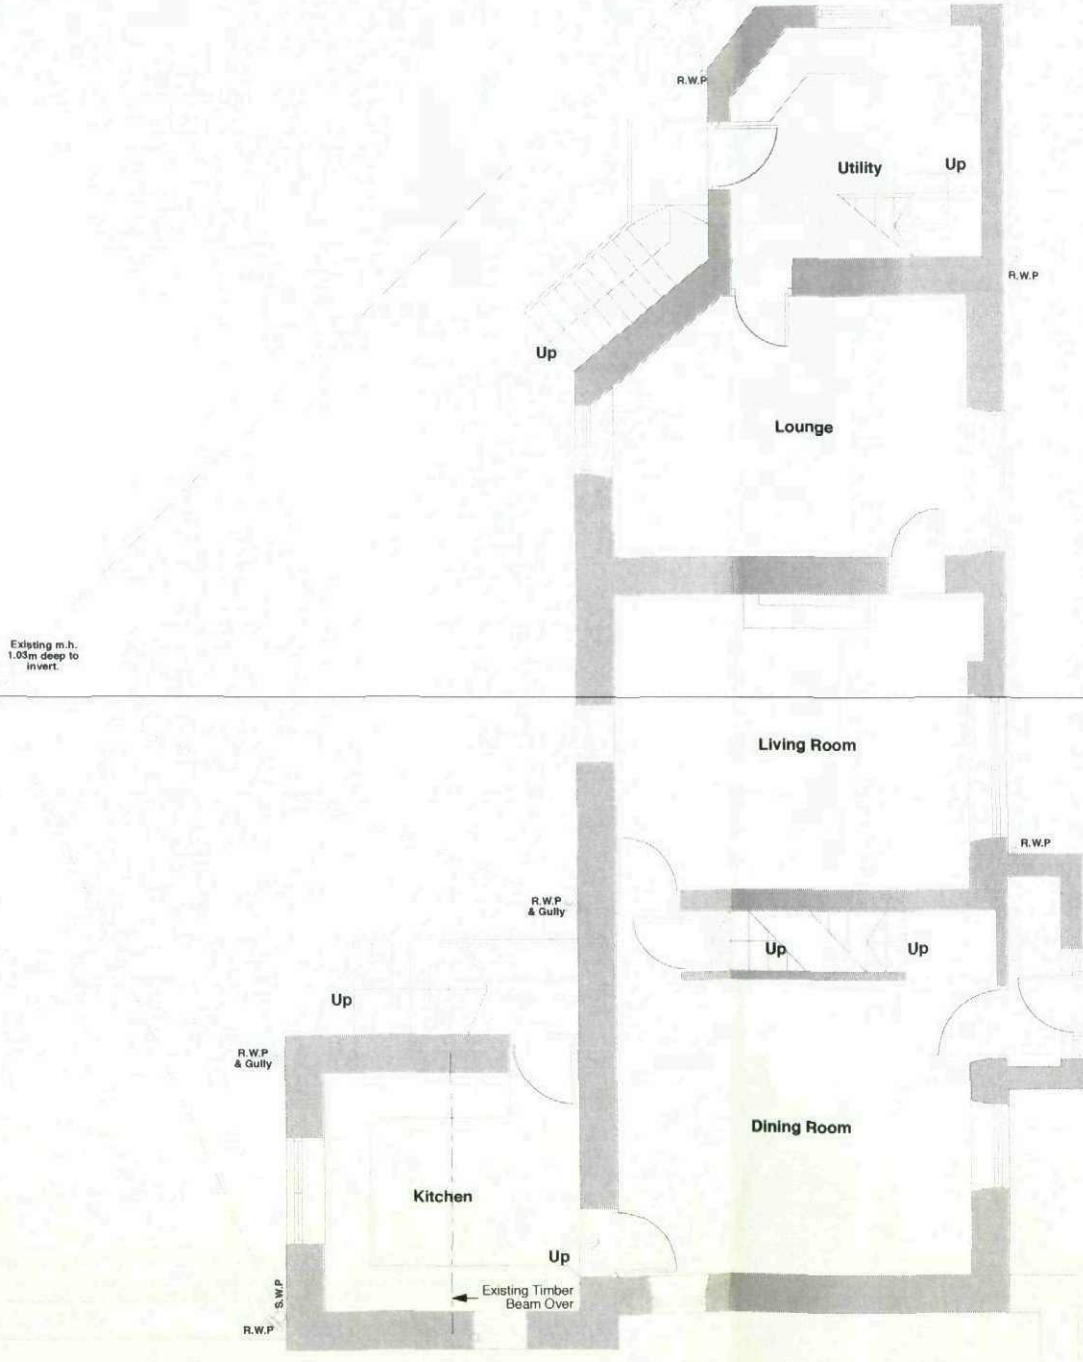

Ground Floor Plan
Scale 1:50 @ A1
1:100 @ A3

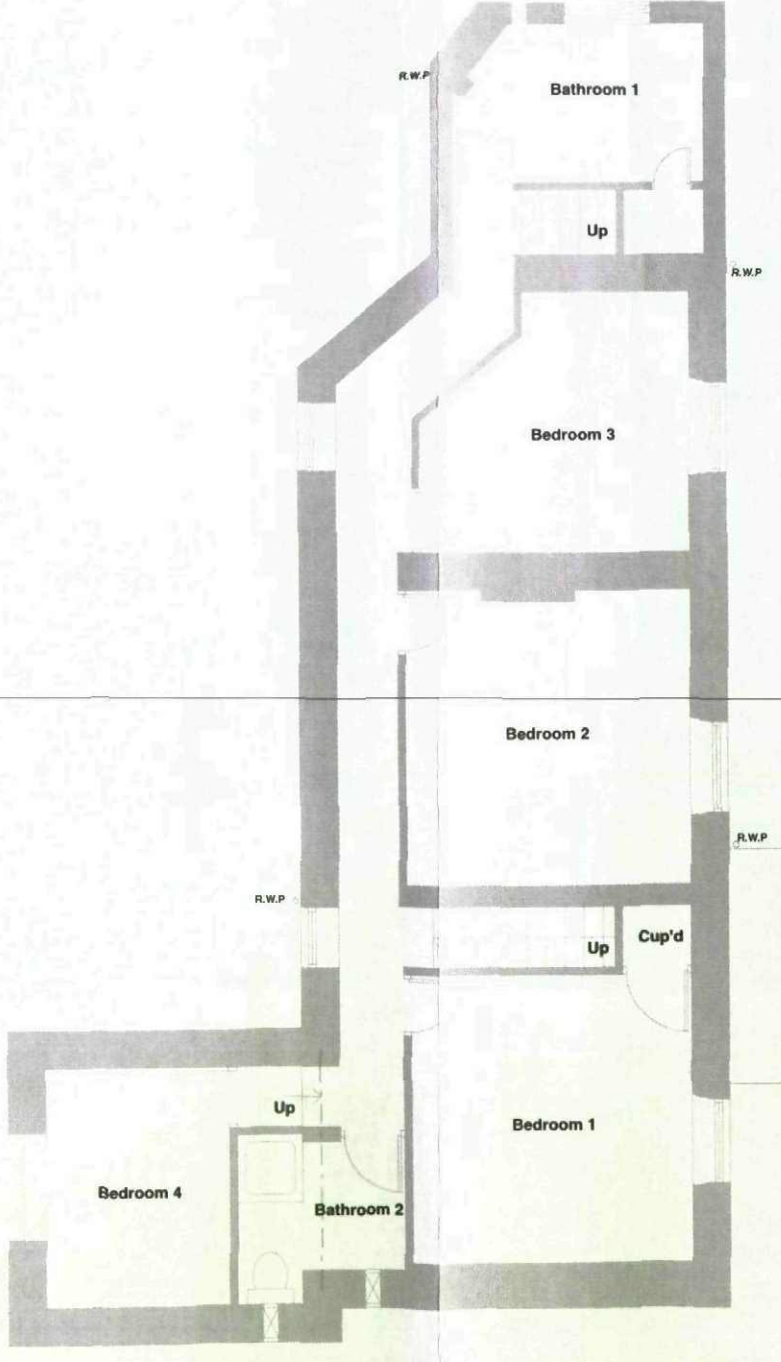


First Floor Plan
Scale 1:50 @ A1
1:100 @ A3

Any discrepancies to be reported to the Architect

 **Proposed Extension**
 Boundary of Property
 Line of Trees

18 AUG 2008

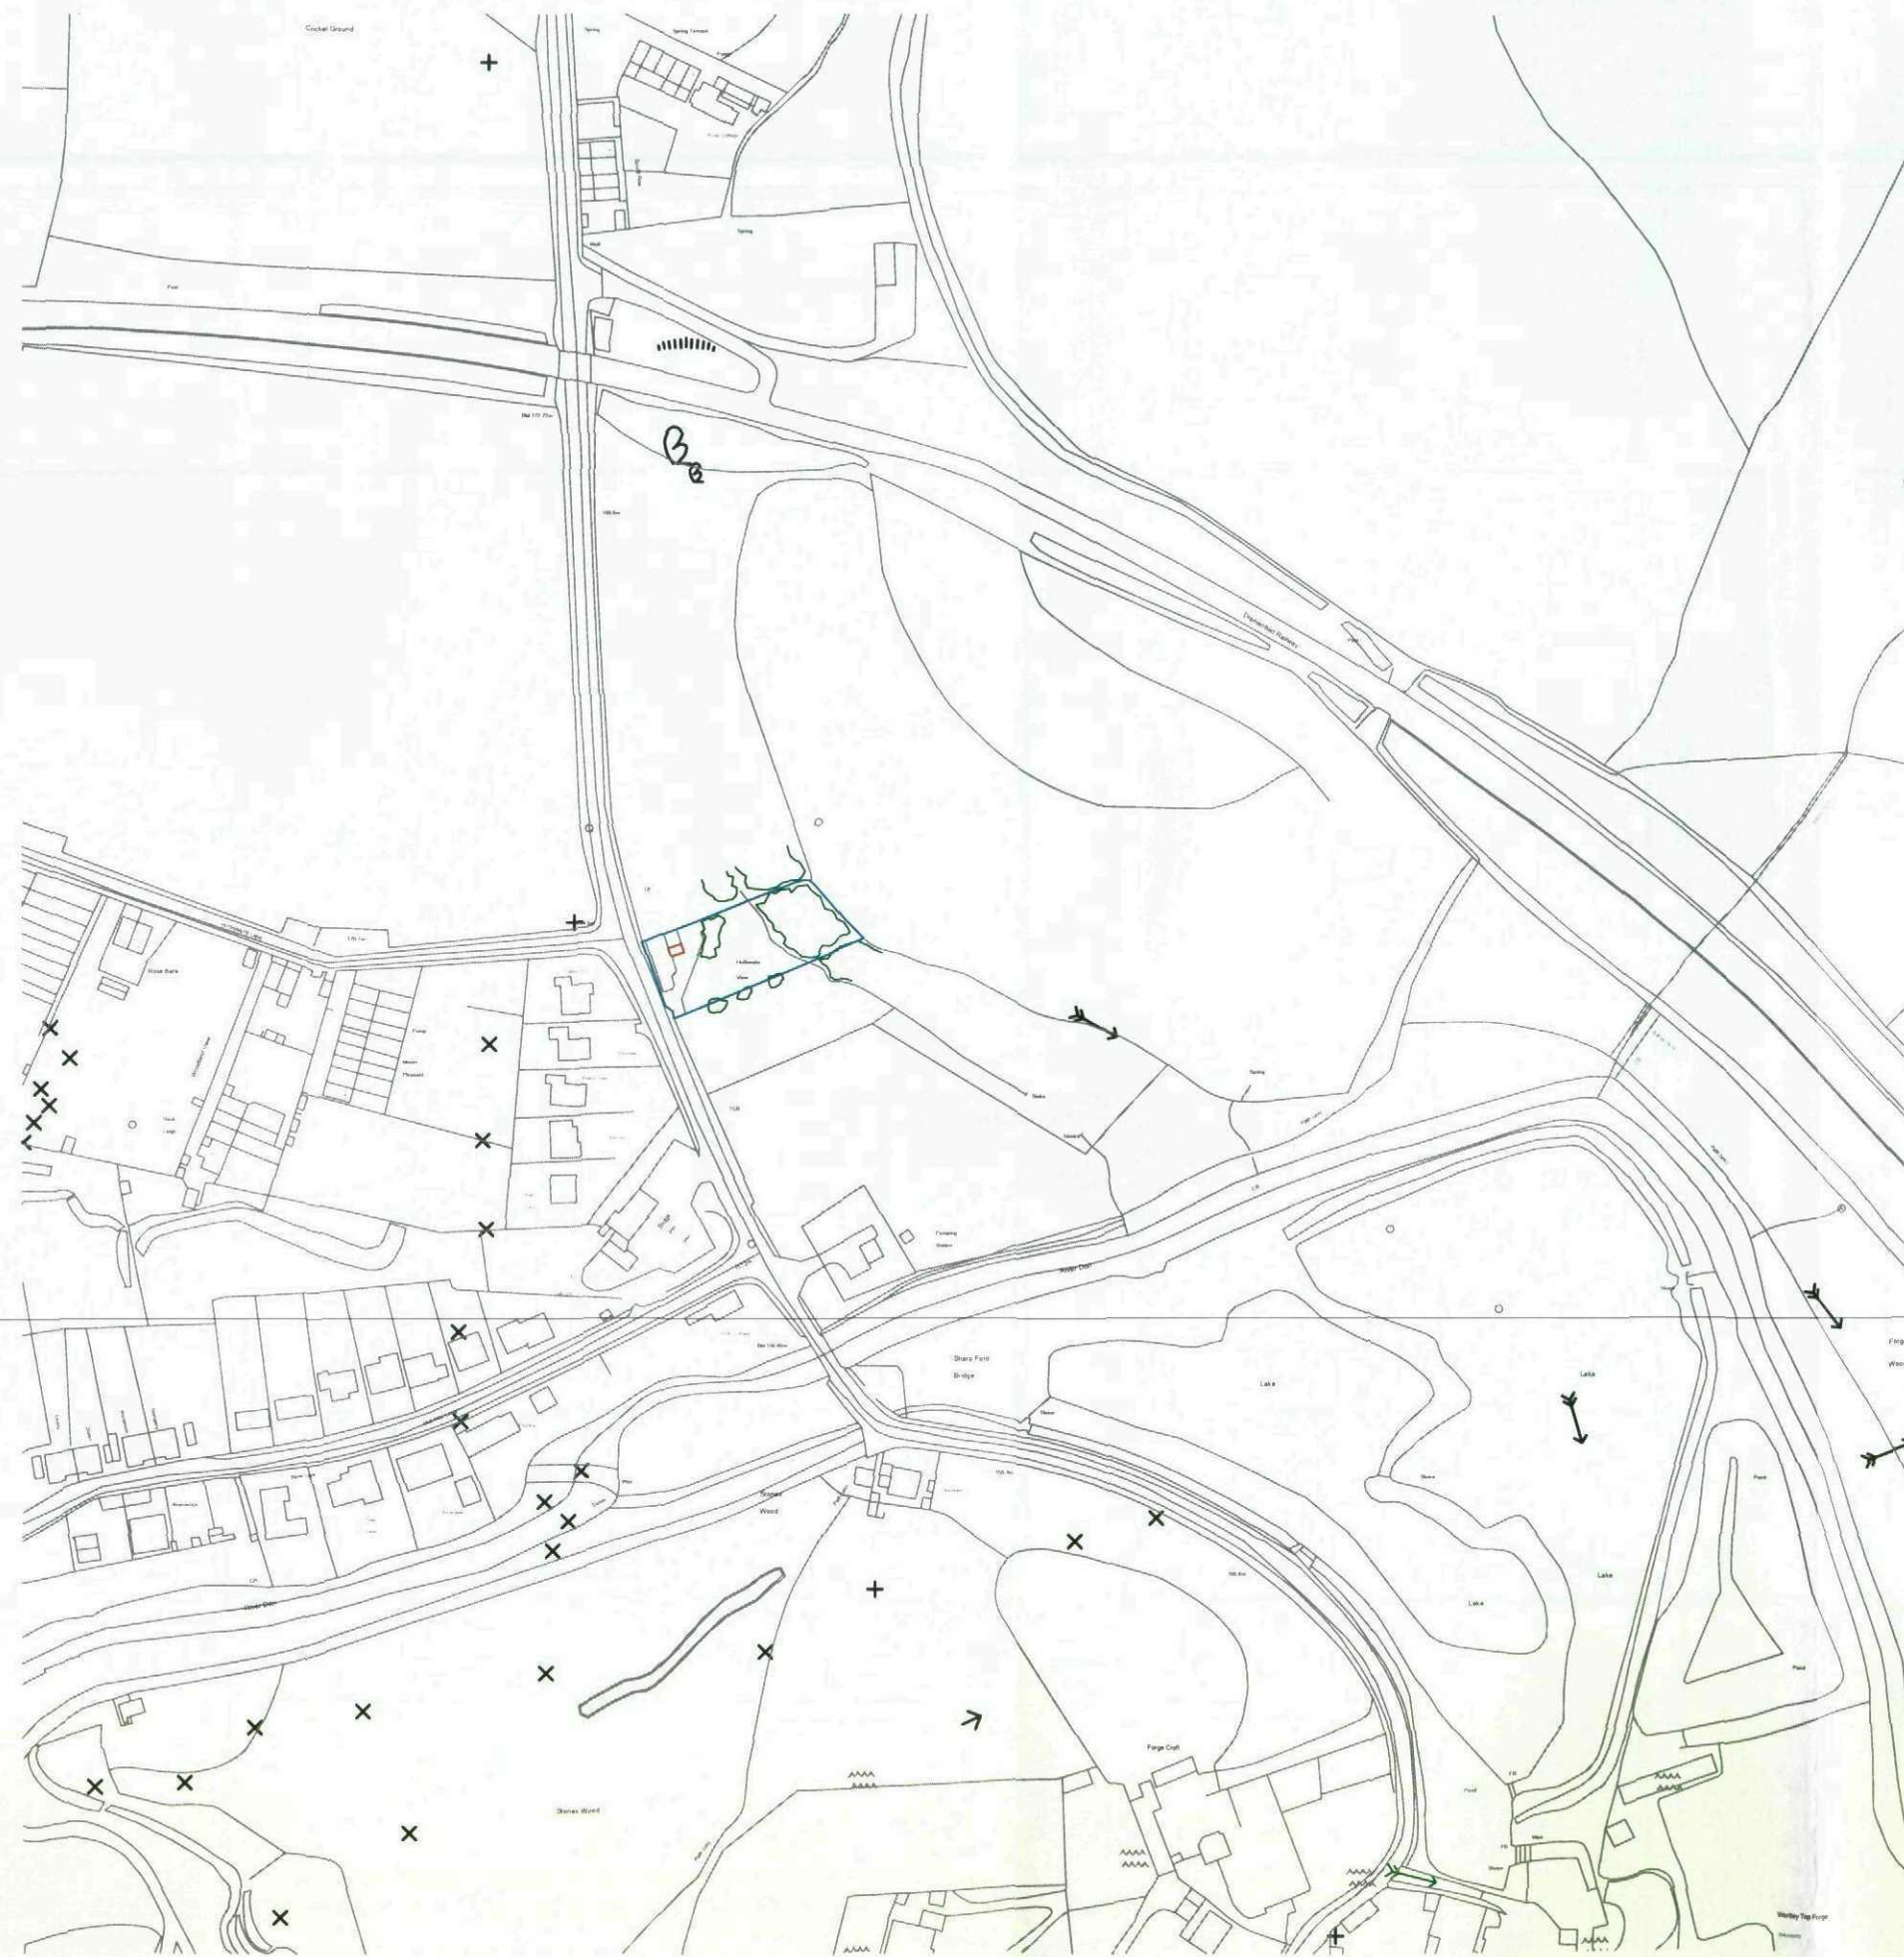

This drawing is the property of GWP Architecture. Copyright is reserved by them and the drawing is issued on the condition that it is not copied, reproduced, retained or disclosed to any unauthorised person, either wholly or in part, without the consent in writing of GWP Architecture.

All drawings and specifications should be read in conjunction with the project health and safety plan. Any possible conflicts should be presented to the Planning Coordinator.

All work to be carried out in accordance with current Building Regulations.

Contractors must verify all dimensions at the job before commencing any work or making shop drawings.


Written dimensions should be taken.

Do not scale off drawing.

Do not take digital dimensions from this drawing.

Any discrepancies to be reported to the Architect.

NOTES

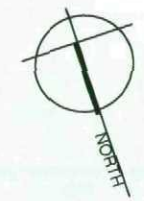

1:100 2m

REVISIONS

Rev	Dr	Ch	Date
1	RE	RT	23.06.08
2	RE	RT	23.07.08
3	RE	CH	30.07.08
4	RE	CH	06.08.08
5	RE	CH	08.08.08

DRAWING ORIGINATOR

architecture
gwp
chartered architects
interior designers
space planners
project managers
landscape architects
Bracken House
1 Lodge Lane
Leeds
LS6 1PQ
(01132) 666044
(01132) 661859 (f)
architecture@gwp-arch.com
www.gwp-arch.com

PROJECT

Proposed Kitchen Extension
to Existing Dwelling

CLIENT

Mr & Mrs Snook

DRAWING DESCRIPTION


Floor Plans &
Elevations as Proposed

DATA: CAD HUTHWAITE VIEW 260.0819 (10).01 Project Huthwaite View.pht


SCALE	1:50 @ A1 1:100 @ A3	DRAWN BY	RE
DATE	June 2008	CHECKED	RT
DRAWING NUMBER			
260.0819.(10).01			
DRAWING STATUS			
INFORMATION	☒ TENDER	CONTRACT	CONSTRUCTION




Side Elevation

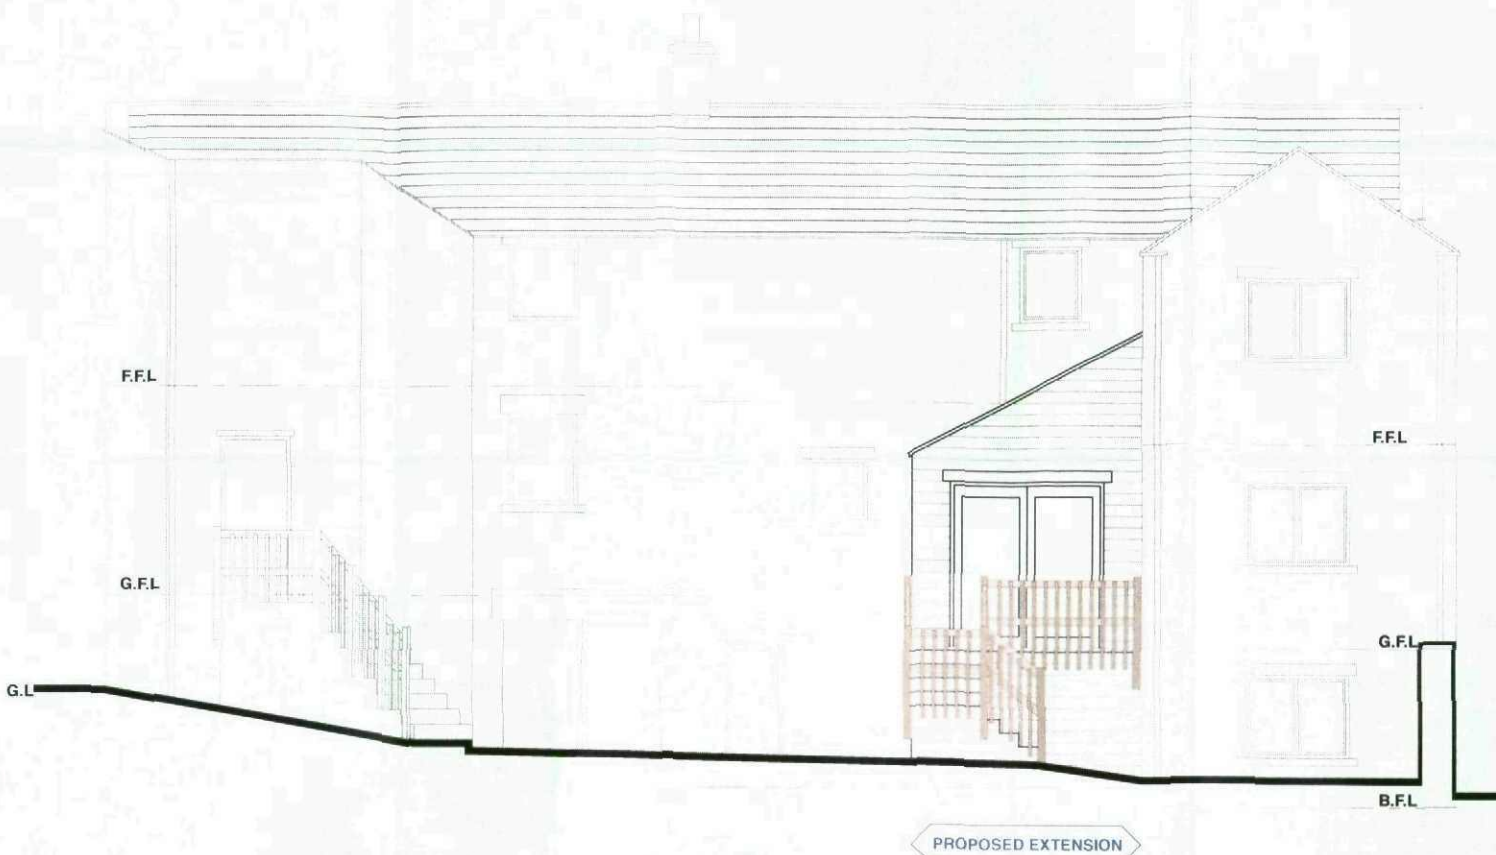


Front Elevation

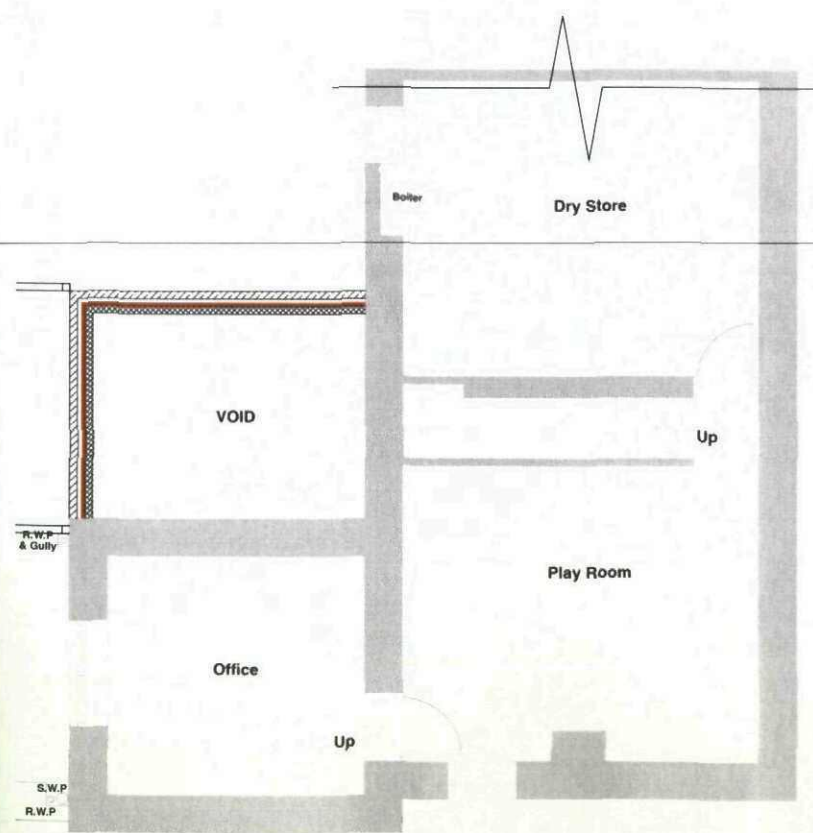

Basement Plan

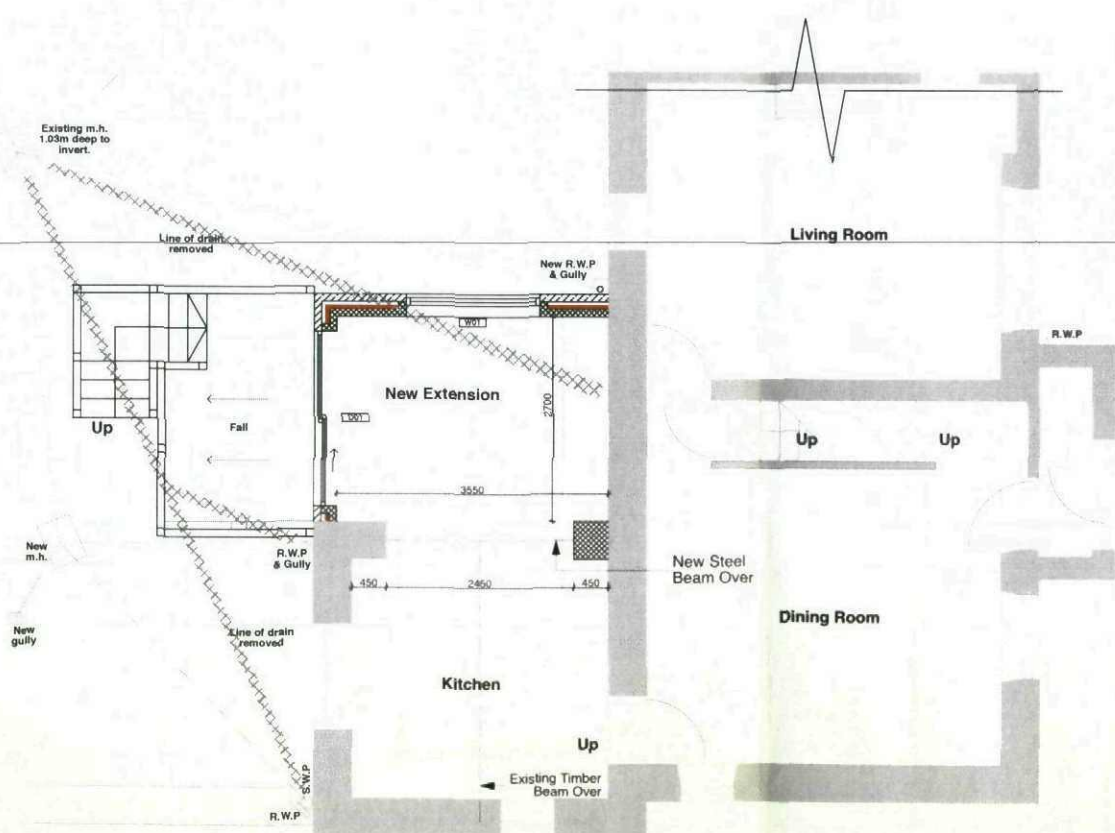

Ground Floor Plan

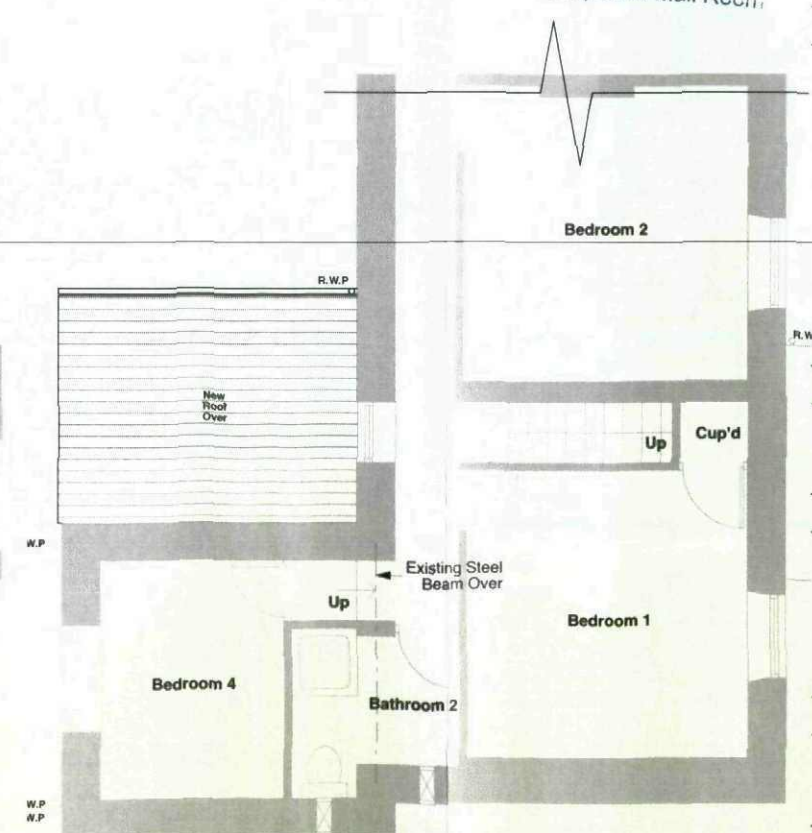

First Floor Plan