

Miss H Gardner
Middlestones
Little Houghton
Barnsley
South Yorkshire

Planning Application


CONTENTS

1. LOCATION PLAN @ 1 : 1250
2. SITE PLAN @ 1 : 500
3. ARCHITECTURAL DRAWINGS
4. ARBORICULTURAL SURVEY

PREPARED BY :

QUILL ARCHITECTURE

Chapelfield House,
25 Hough Lane, Wombwell, Barnsley,
South Yorkshire, S73 0DP
Tel:- 01226 755446

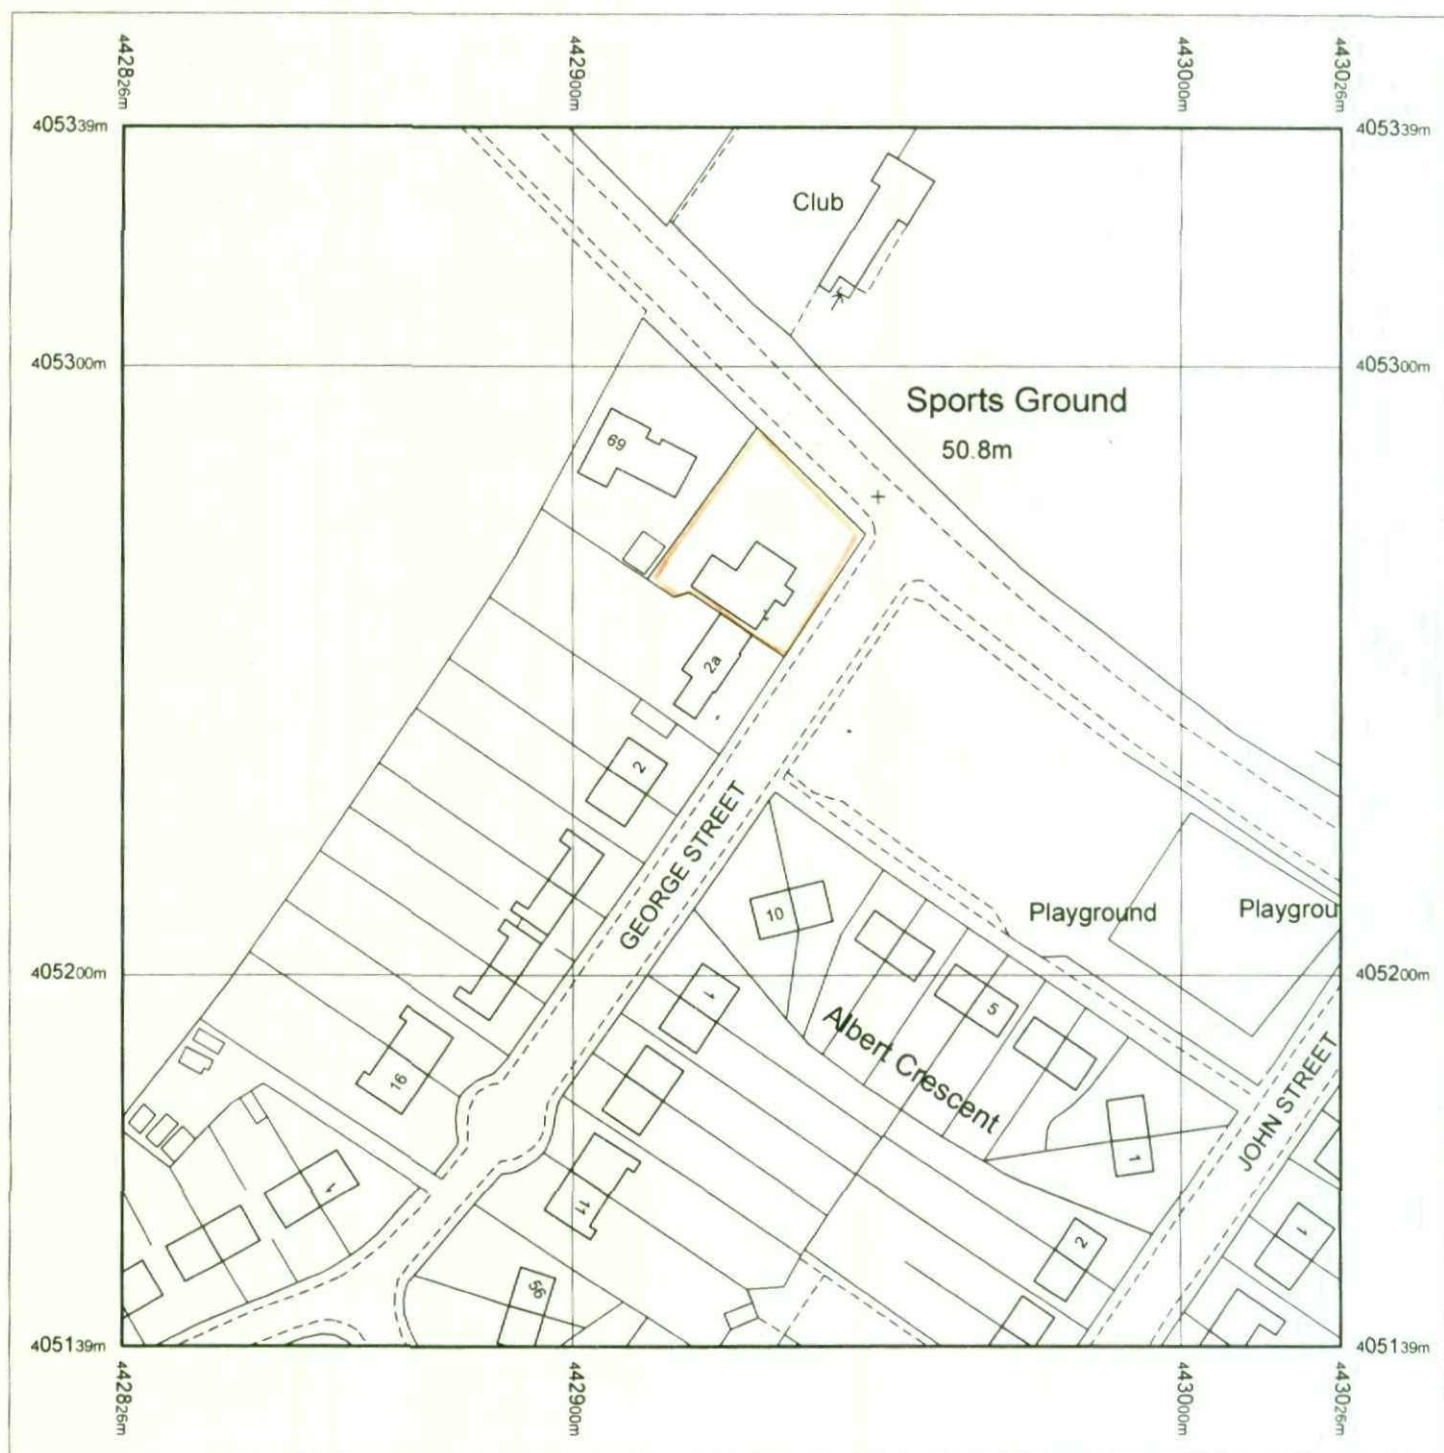

Produced 18 02 2010 from the Ordnance Survey National Geographic Database and incorporating surveyed revision available at this date. © Crown Copyright 2010.


Reproduction in whole or part is prohibited without the prior permission of Ordnance Survey.

Ordnance Survey, the OS Symbol and OS Sitemap are registered trademarks of Ordnance Survey, the national mapping agency of Great Britain.

The representation of a road, track or path is no evidence of a right of way.

The representation of features as lines is no evidence of a property boundary.

Part or all of this OS Sitemap is enlarged from mapping produced at one or more of the following scales: 1:1250, 1:2500, 1:10000.

 

Scale 1:1250


Supplied by: **Blackwell M and D C**
Serial number: 02290100
Centre coordinates: 442926 38 405239 25

Further information can be found on the OS Sitemap Information leaflet or the Ordnance Survey web site:
www.ordnancesurvey.co.uk

MIDDLESTONES

GEORGE ST

S72 0HL

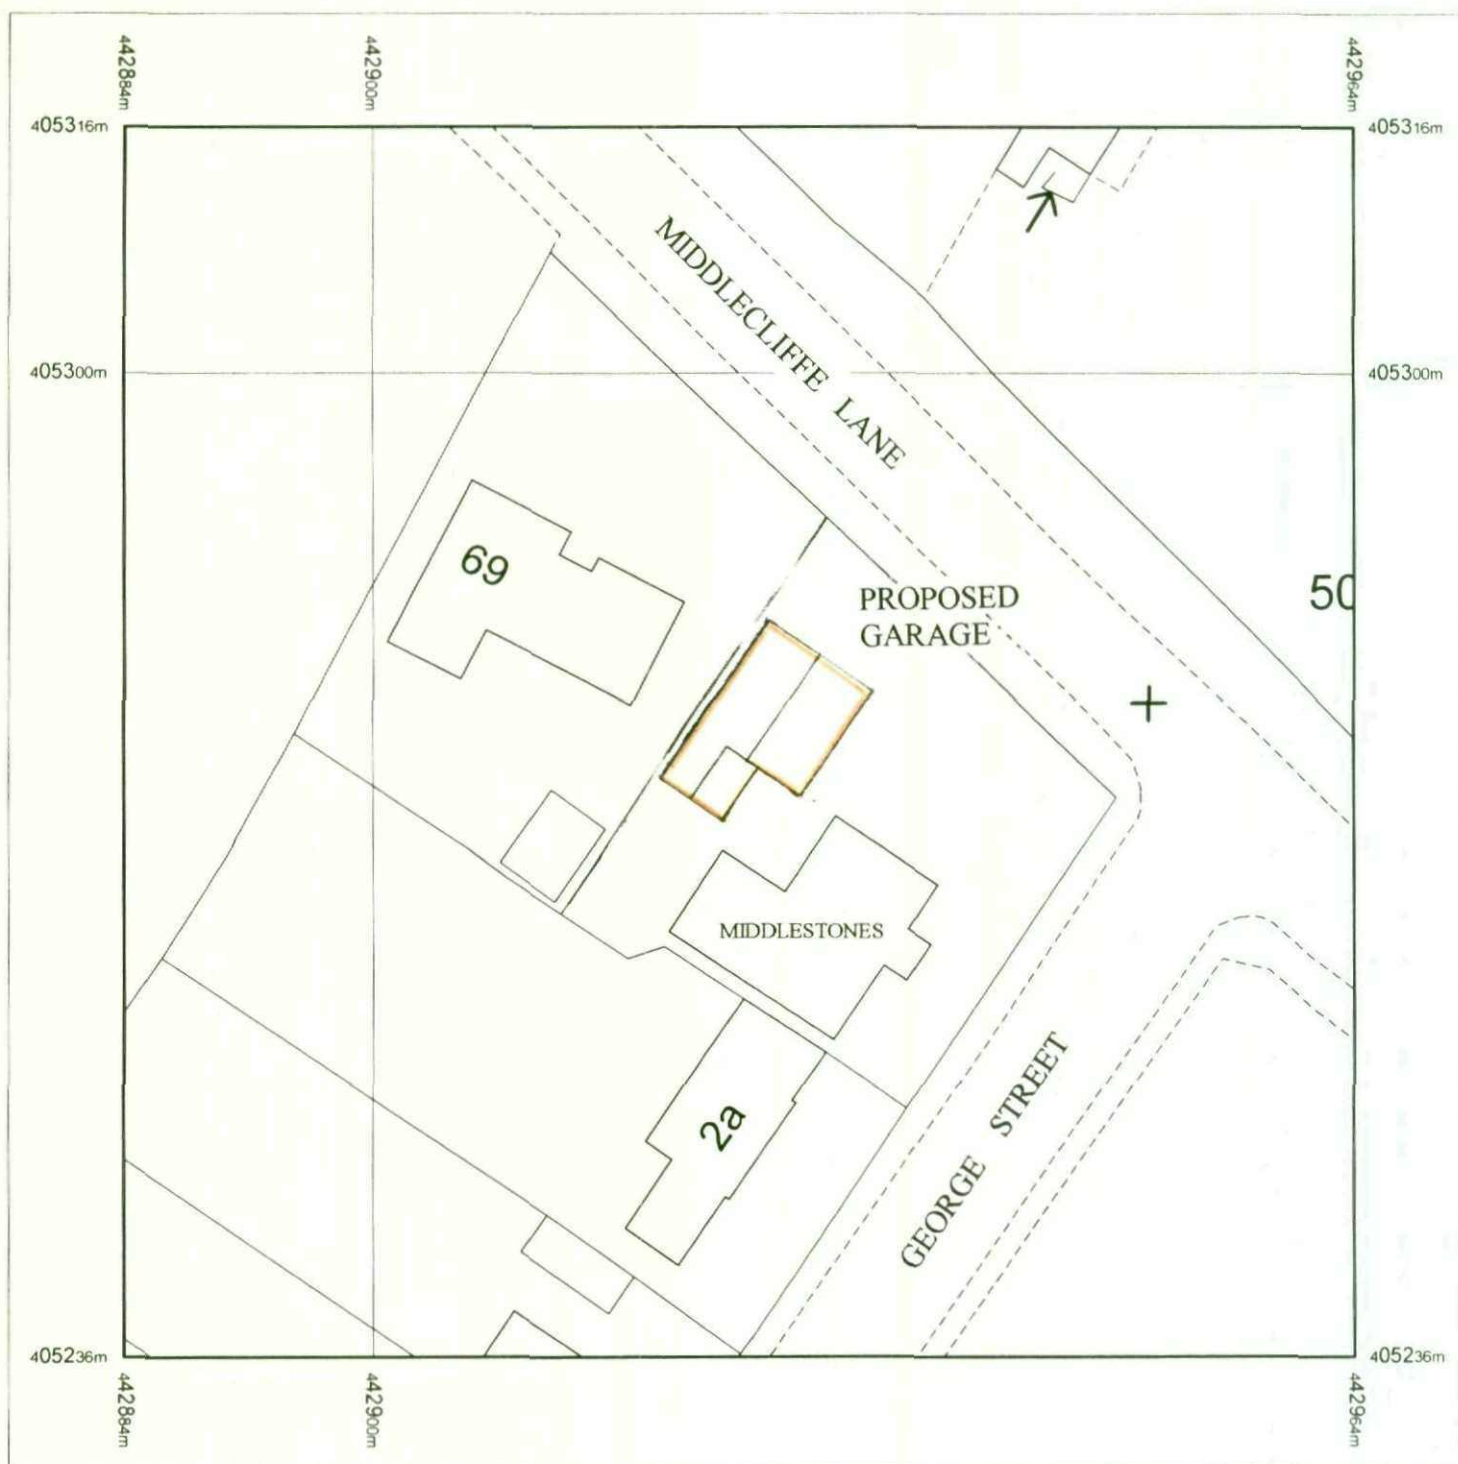

Produced 14 10 2009 from the Ordnance Survey National Geographic Database and incorporating surveyed revision available at this date. © Crown Copyright 2009.


Reproduction in whole or part is prohibited without the prior permission of Ordnance Survey

Ordnance Survey, the OS Symbol and OS Sitemap are registered trademarks of Ordnance Survey, the national mapping agency of Great Britain.

The representation of a road, track or path is no evidence of a right of way

The representation of features as lines is no evidence of a property boundary.

Part or all of this OS Sitemap is enlarged from mapping produced at one or more of the following scales: 1:1250, 1:2500, 1:10000.

 


Supplied by **Blackwell M and D C**
Serial number: 02118500
Centre coordinates: 442923.88 405276

Further information can be found on the OS Sitemap Information leaflet or the Ordnance Survey web site
www.ordnancesurvey.co.uk

MIDDLE STONES

GEORGE ST

LITTLE HOUGHTON

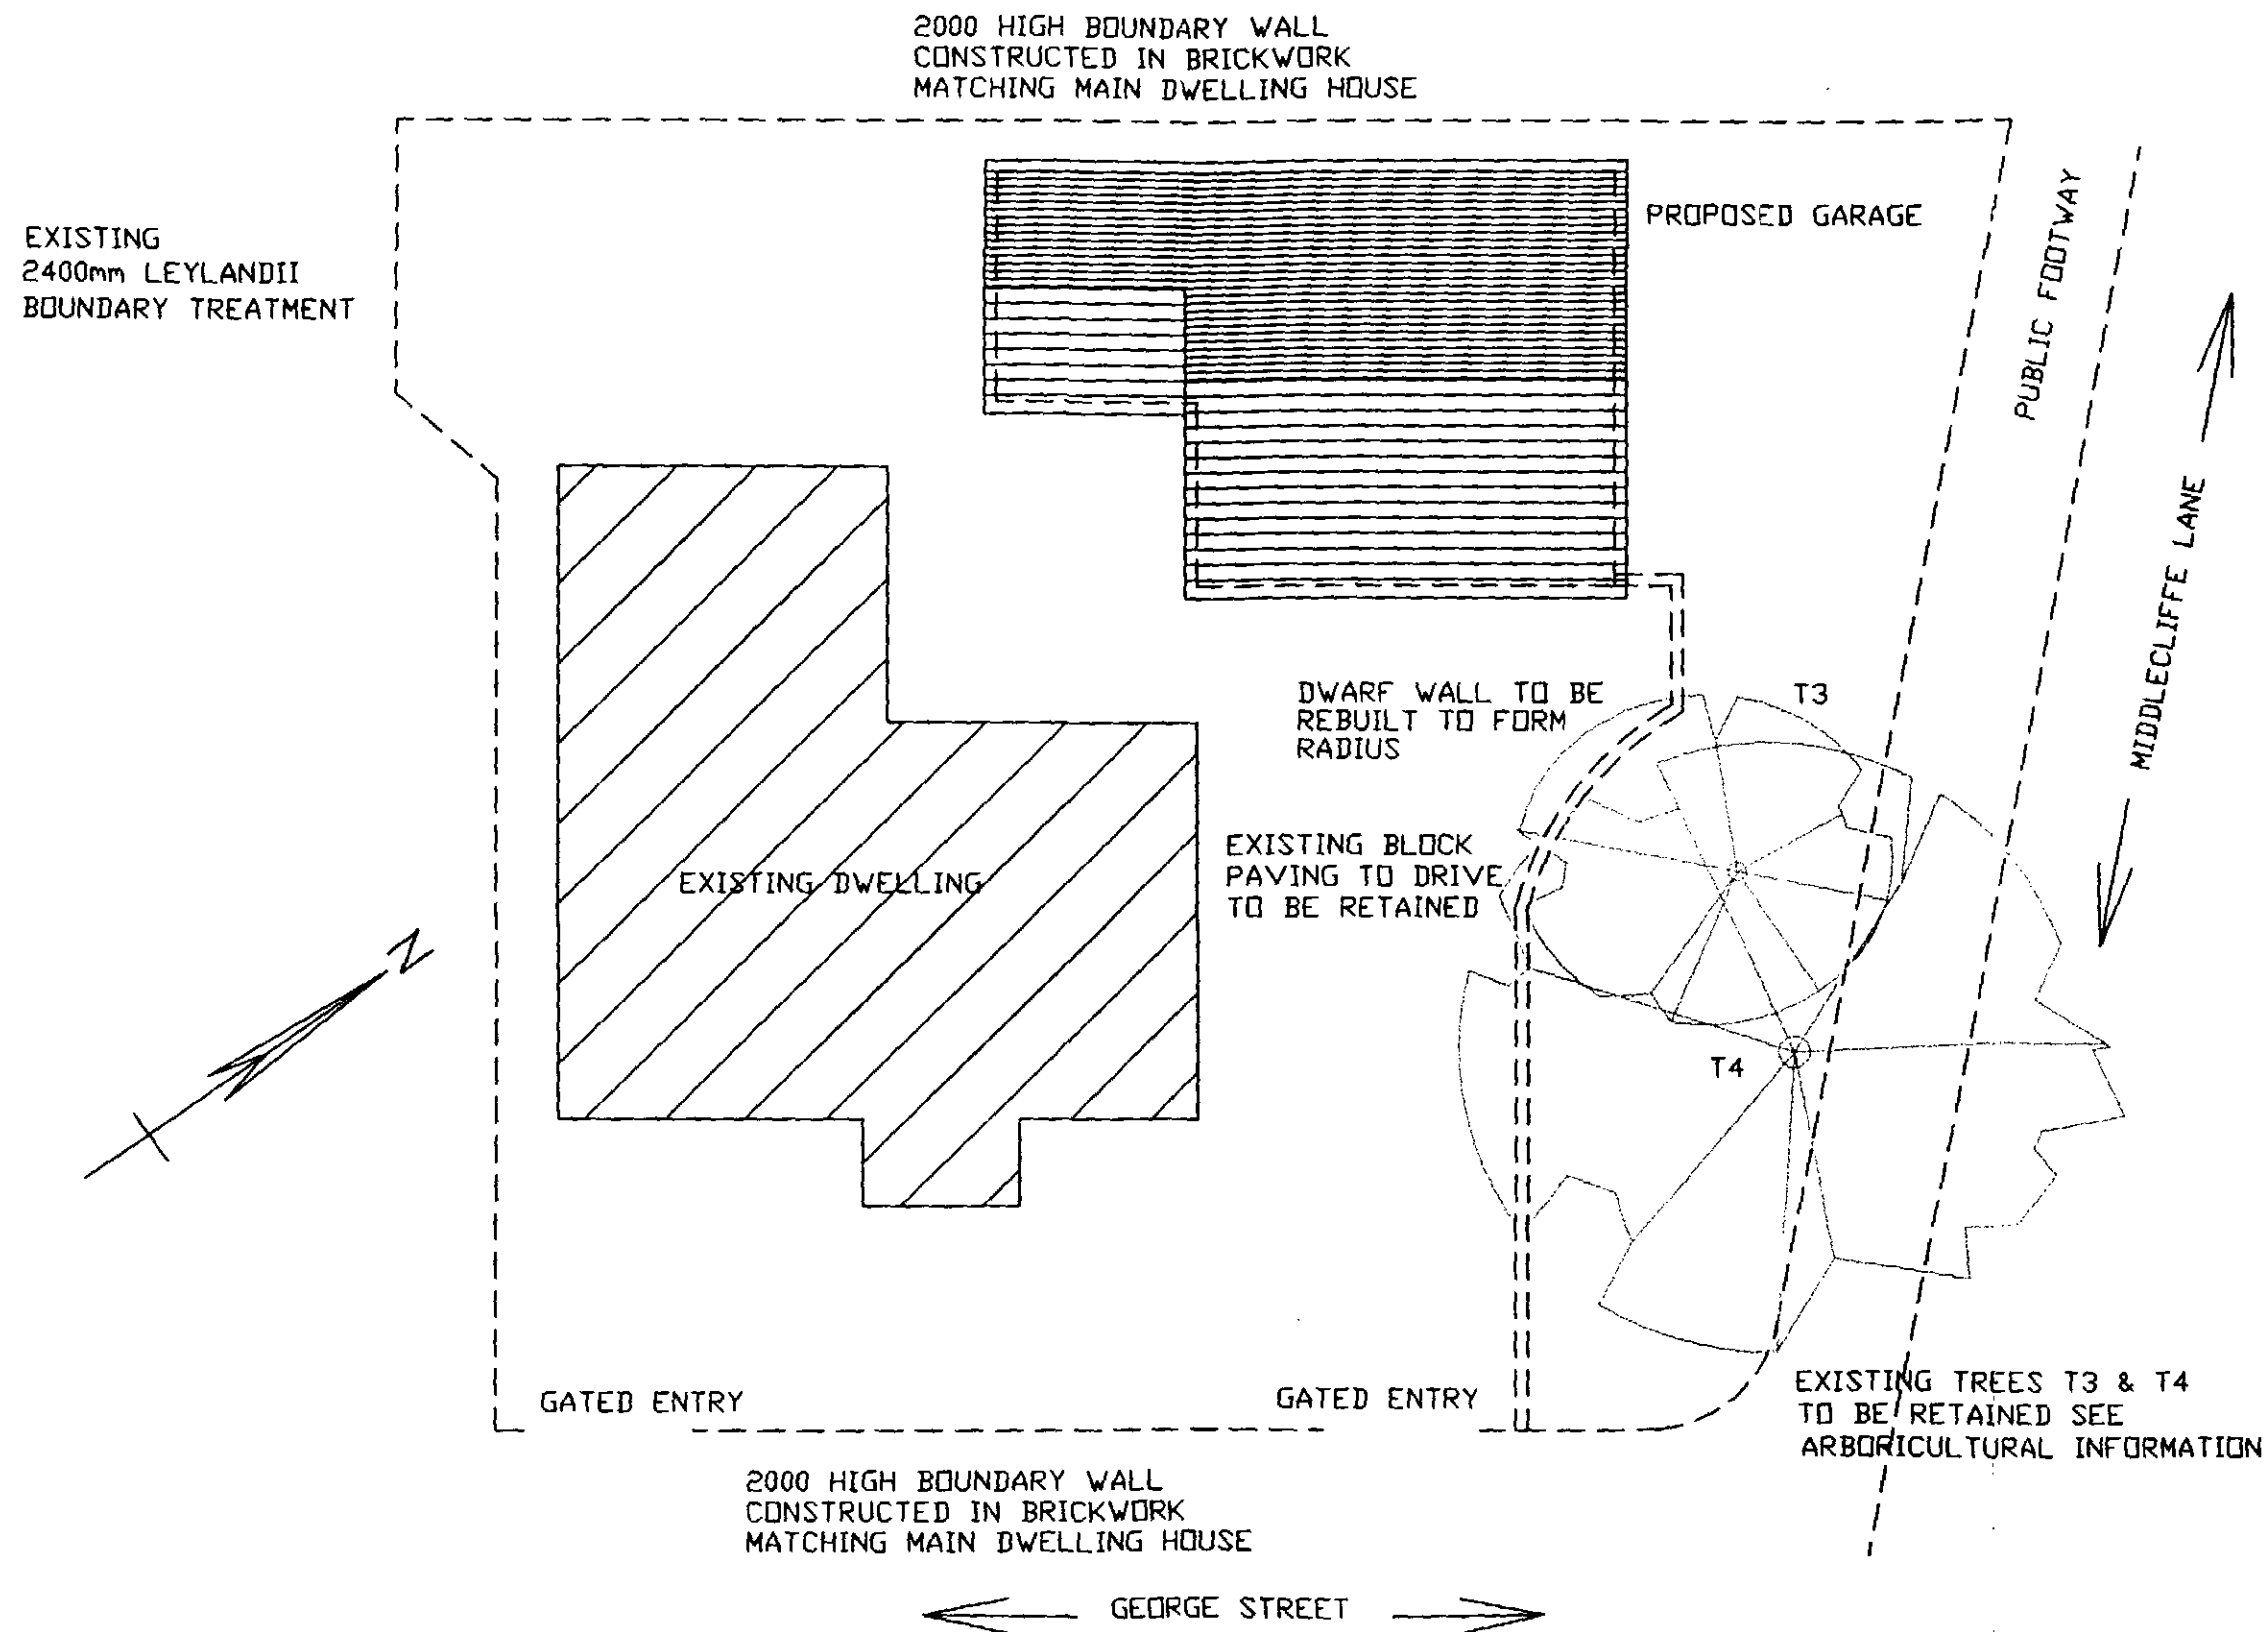

CLIENT
Miss H GARDNER
MIDDLESTONES
GEORGE STREET, LITTLE HOUGHTON

TITLE
SITE PLAN SHOWING POSITION OF PROPOSED GARAGE
IN RELATION TO THE EXISTING DWELLING HOUSE
AND THE SITE BOUNDARIES

Quill
ARCHTECTURE ©


THIS DRAWING IS COPYRIGHT AND MUST NOT BE USED OR
DISCLOSED IN ANY WAY EXCEPT WHERE AUTHORIZED IN
WRITING BY QUILL ARCHTECTURE.
TELEPHONE (01226) 755446 REG No 5210984

SCALE 1 : 150	DRAWN AD
DATE 10/02/10	REV
DRG No CAD/QA/1001	

DO NOT SCALE DRAWING

ALL DIMENSIONS IN MILLIMETRES

IF IN DOUBT ASK

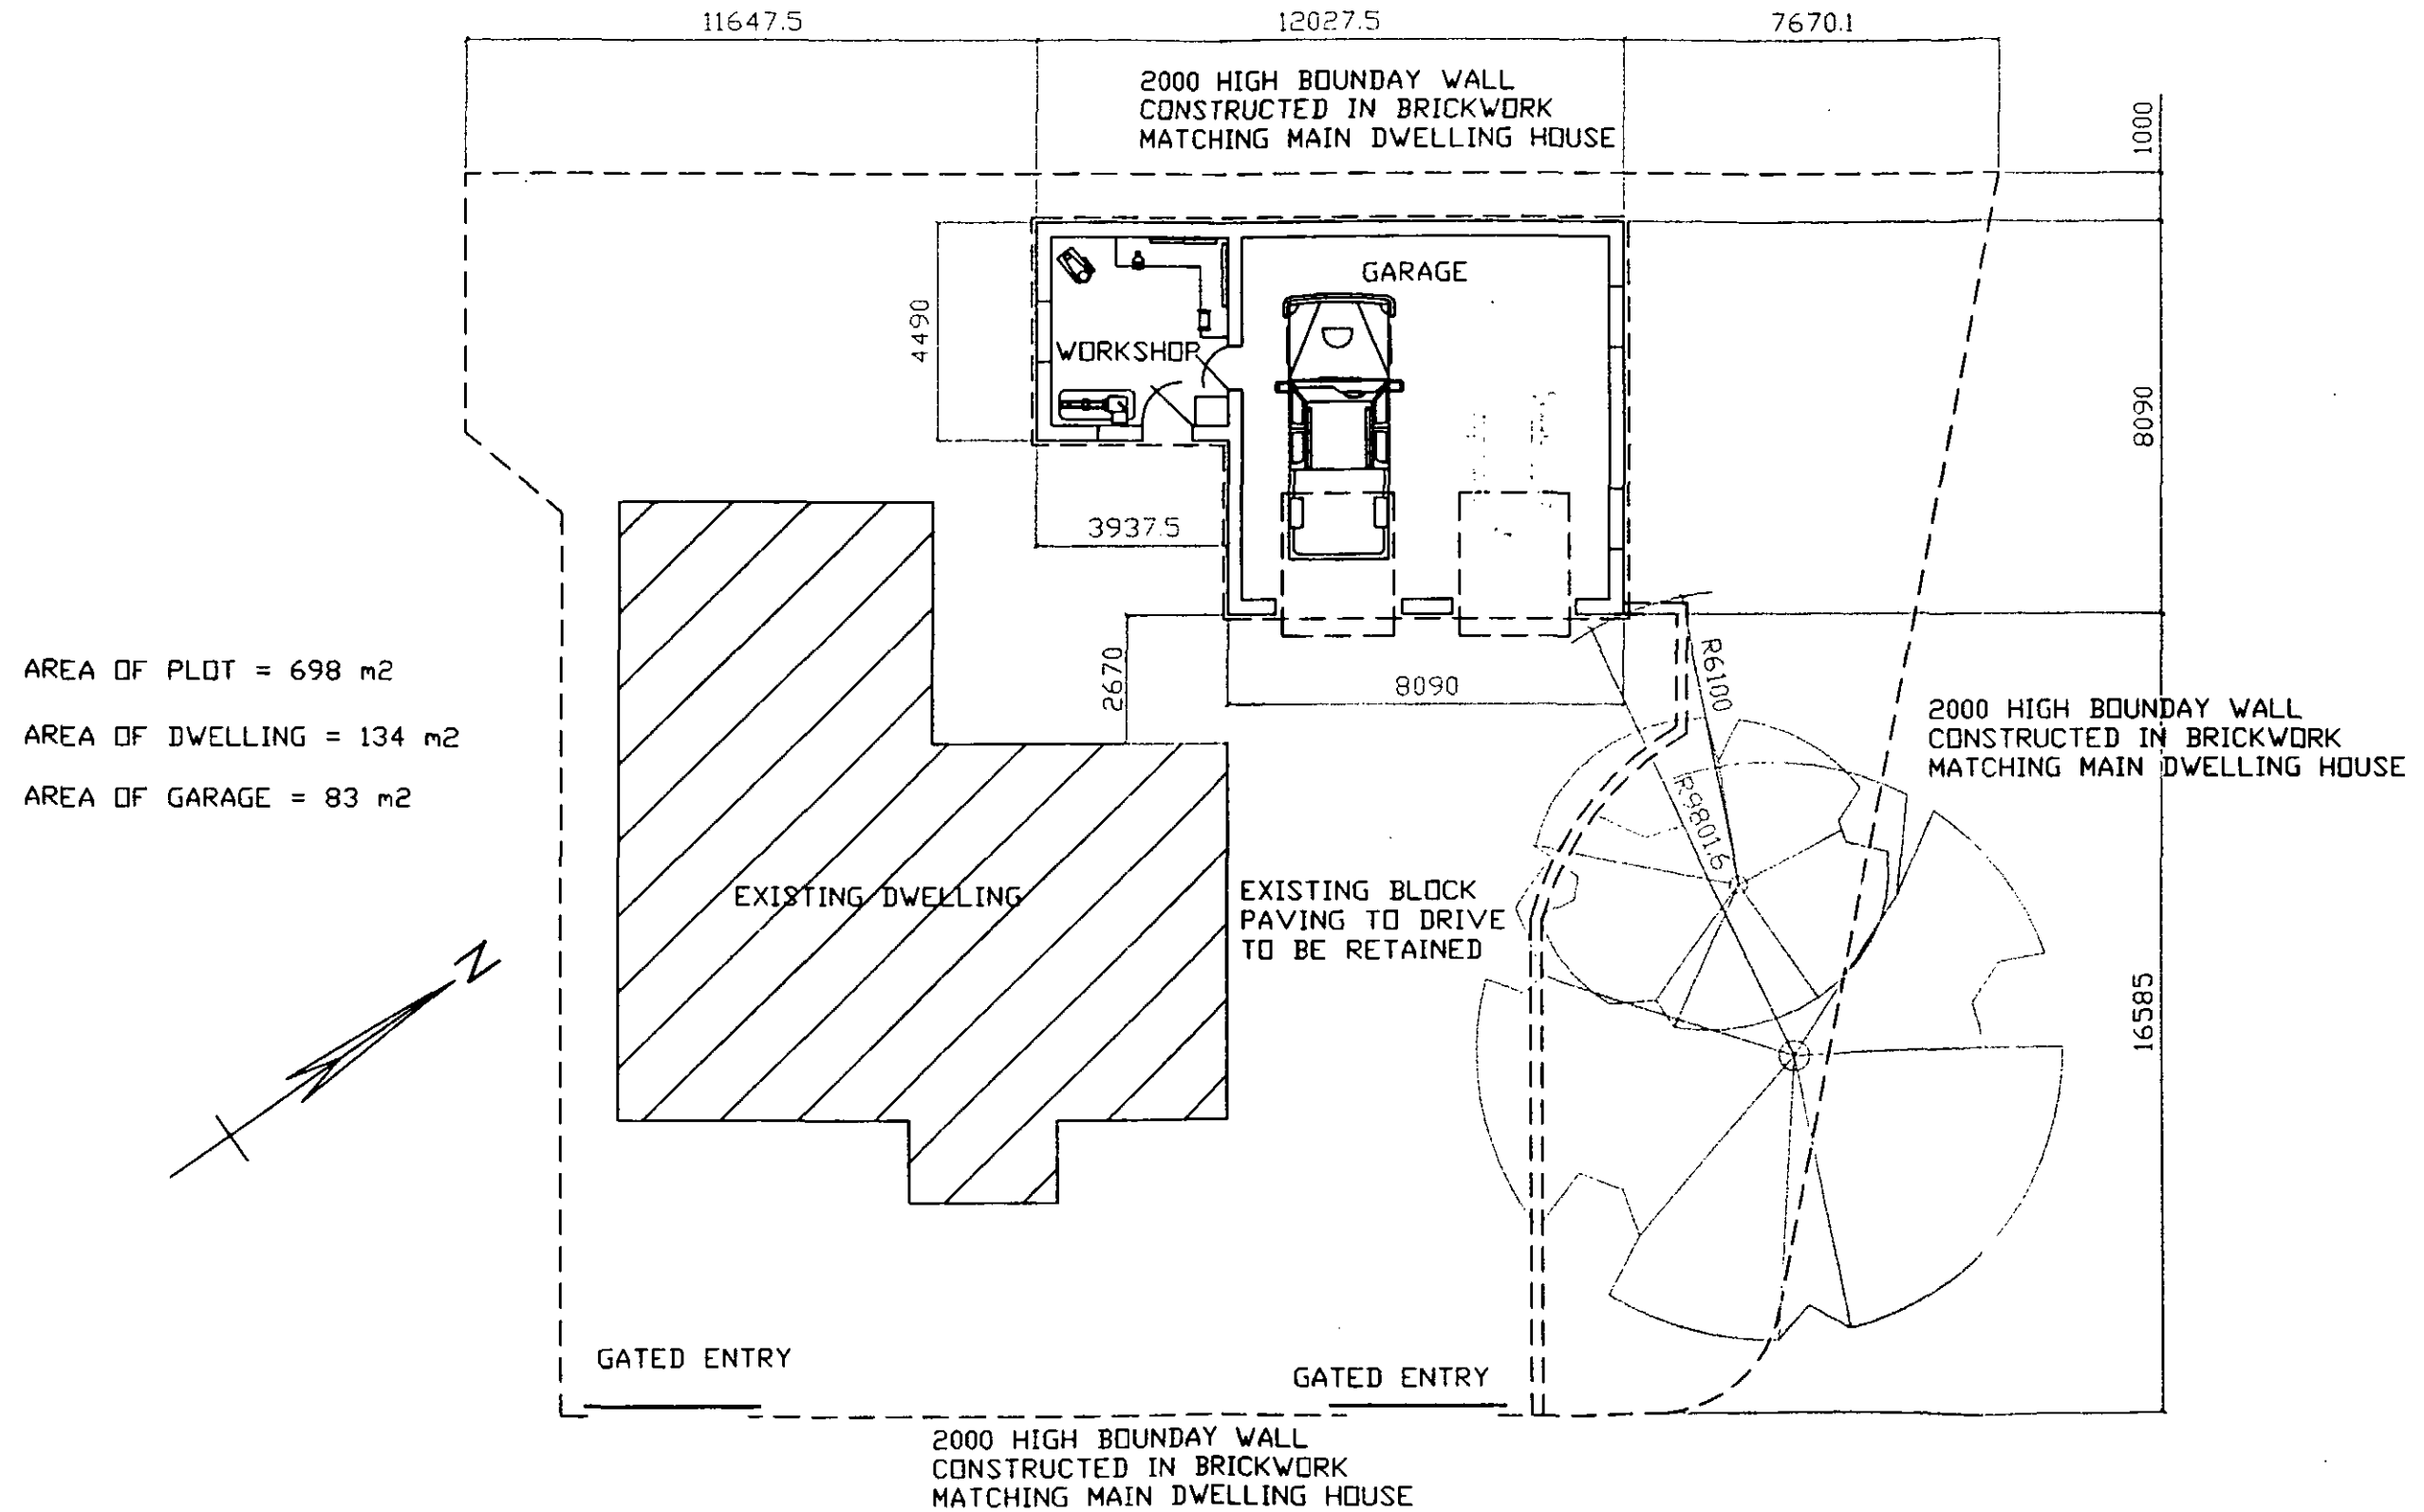

CLIENT
Miss H GARDNER
MIDDLESTONES
GEORGE STREET LITTLE WRIGHTON


TITLE
SITE PLAN SHOWING POSITION OF PROPOSED GARAGE
IN RELATION TO THE EXISTING DWELLING HOUSE,
SITE BOUNDARIES & EXISTING TREES WITH DIMENSIONS

Quill
ARCHITECTURE ©

THIS DRAWING IS COPYRIGHT AND MUST NOT BE USED OR
DISCLOSED IN ANY WAY EXCEPT WHERE AUTHORIZED IN
WRITING BY QUILL ARCHITECTURE.
TELEPHONE (01226) 755446 REG No 5210984

SCALE 1 : 150	DRAWN AD
DATE 10/02/10	REV
DRG No CAD/QA/1002	


PROVIDE AND FIX COMBINED DOOR & WINDOW IN UPVC COLOUR MAHOGANY TO MATCH MAIN DWELLING

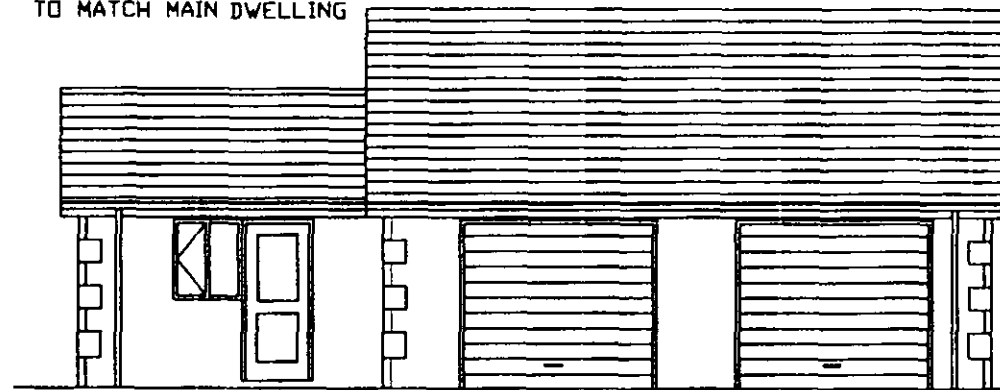

FRONT ELEVATION
(FACING GEORGE STREET)

PROVIDE STONE QUINS TO FRONT ELEVATION AS MAIN DWELLING HOUSE

PROVIDE & FIX 1247.5 x 1050 DEEP WINDOW TO GABLE OF WORKSHOP WINDOW TO BE MANUFACTURED IN MAHOGANY COLOUR UPVC TO MATCH THE EXISTING DWELLING HOUSE

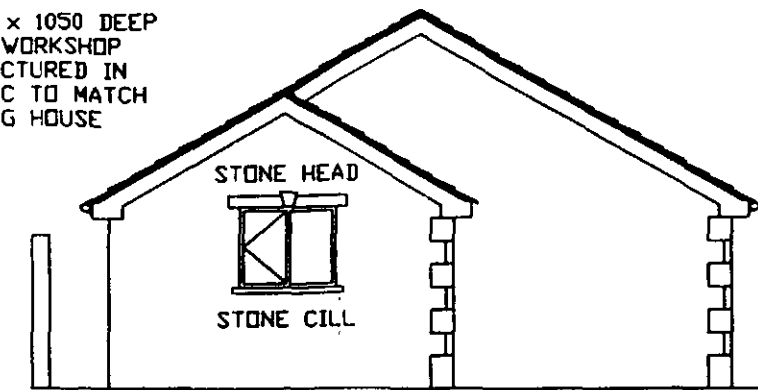


SIDE ELEVATION
(FACING GARDEN)

PROVIDE AND FIX 2No ROLLER SHUTTER DOORS TO MAIN THRESHOLD COLOUR TO BE DARK BROWN TO MATCH THE MAIN DWELLING DOORS AND WINDOWS


PROVIDE AND FIX BARGE BOARDS TO ALL GABLES STYLE TO MATCH THE EXISTING DWELLING WITH DARK MAHOGANY STAIN FINISH

PROVIDE & FIX 2No 1247.5 x 1275 DEEP WINDOWS TO GABLE END OF GARAGE. WINDOWS TO BE MANUFACTURED IN MAHOGANY COLOUR UPVC UNITS.

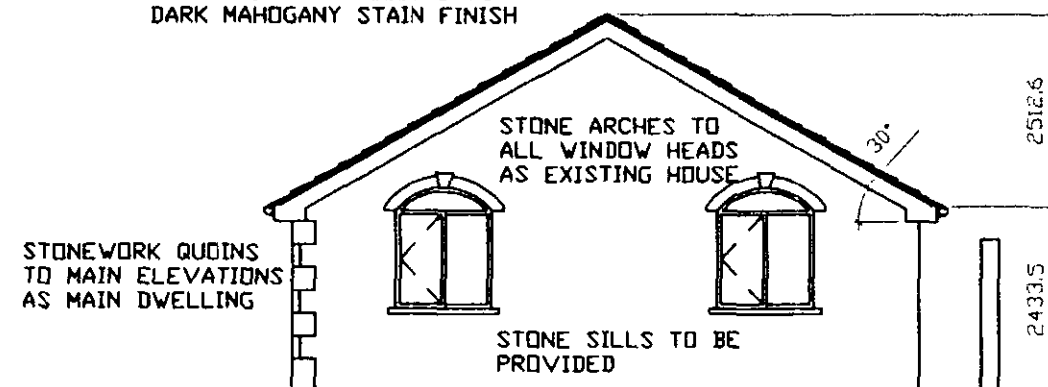

SIDE ELEVATION
(FACING MIDDLECLIFFE LANE)

PROVIDE AND FIX SOFT WOOD FASCIA BOARDS AND FINISH WITH MAHOGANY STAIN AS MAIN DWELLING

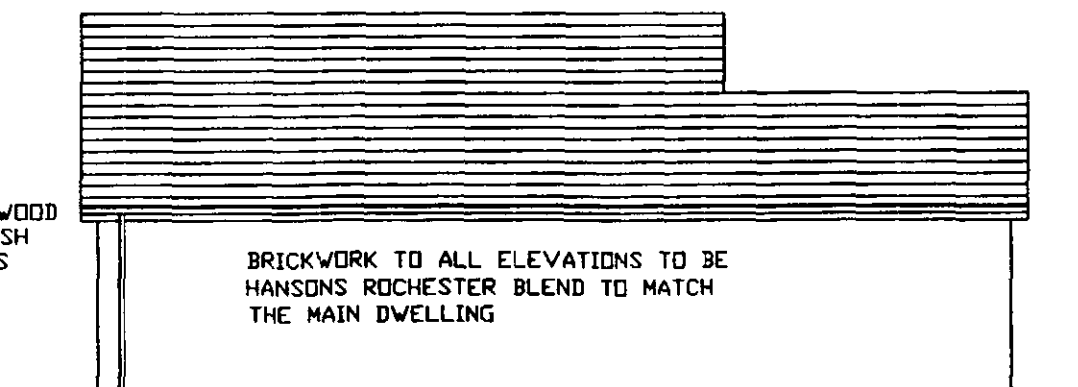

REAR ELEVATION
(FACING No 69 MIDDLECLIFFE LANE)

BRICKWORK TO ALL ELEVATIONS TO BE HANSONS ROCHESTER BLEND TO MATCH THE MAIN DWELLING

EXISTING 2000mm HIGH BOUNDARY WALL FACING No 69 MIDDLECLIFFE LANE

CLIENT
Miss H GARDNER
MIDDLESTONES
GEORGE STREET, LITTLE HOUGHTON


TITLE
PROPOSED ELEVATIONS OF DETACHED GARAGE

Quill
ARCHITECTURE ©


THIS DRAWING IS COPYRIGHT AND MUST NOT BE USED OR DISCLOSED IN ANY WAY EXCEPT WHERE AUTHORIZED IN WRITING BY QUILL ARCHITECTURE.

TELEPHONE (01226) 755446 REG No 5210984

SCALE 1 : 100	DRAWN AD
DATE 10/02/10	REV
DRG No CAD/QA/1003	

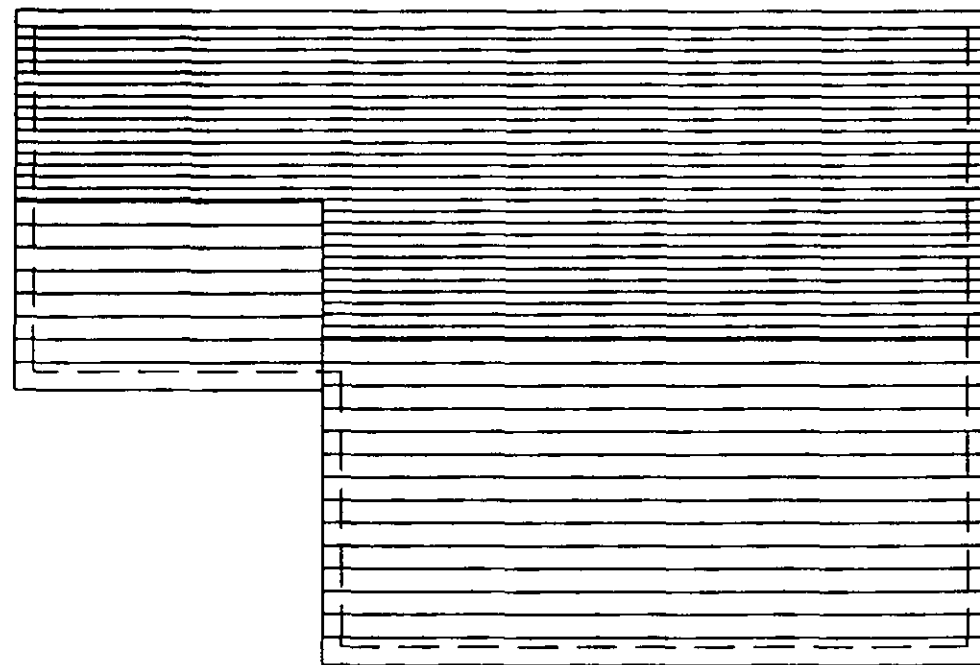

ROOF CONFIGURATION

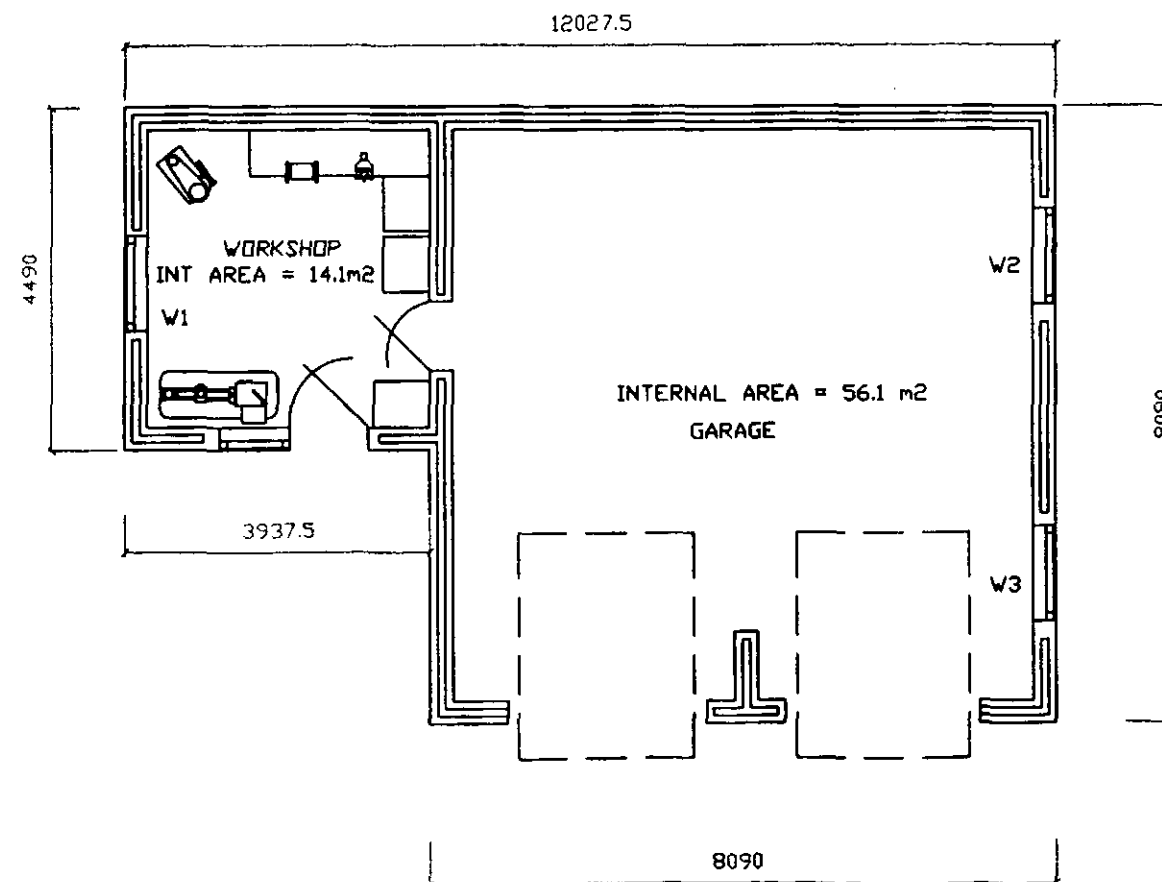


CLIENT
Miss H GARDNER
MIDDLESTONES
GEORGE STREET, LITTLE HOUGHTON

TITLE
PROPOSED FLOOR LAYOUT OF DETACHED GARAGE

Quill
ARCHTECTURE ©

THIS DRAWING IS COPYRIGHT AND MUST NOT BE USED OR
DISCLOSED IN ANY WAY EXCEPT WHERE AUTHORIZED IN
WRITING BY QUILL ARCHITECTURE.
TELEPHONE (01226) 755446 REG No 5210984

SCALE 1 : 100	DRAWN AD
DATE 10/02/10	REV

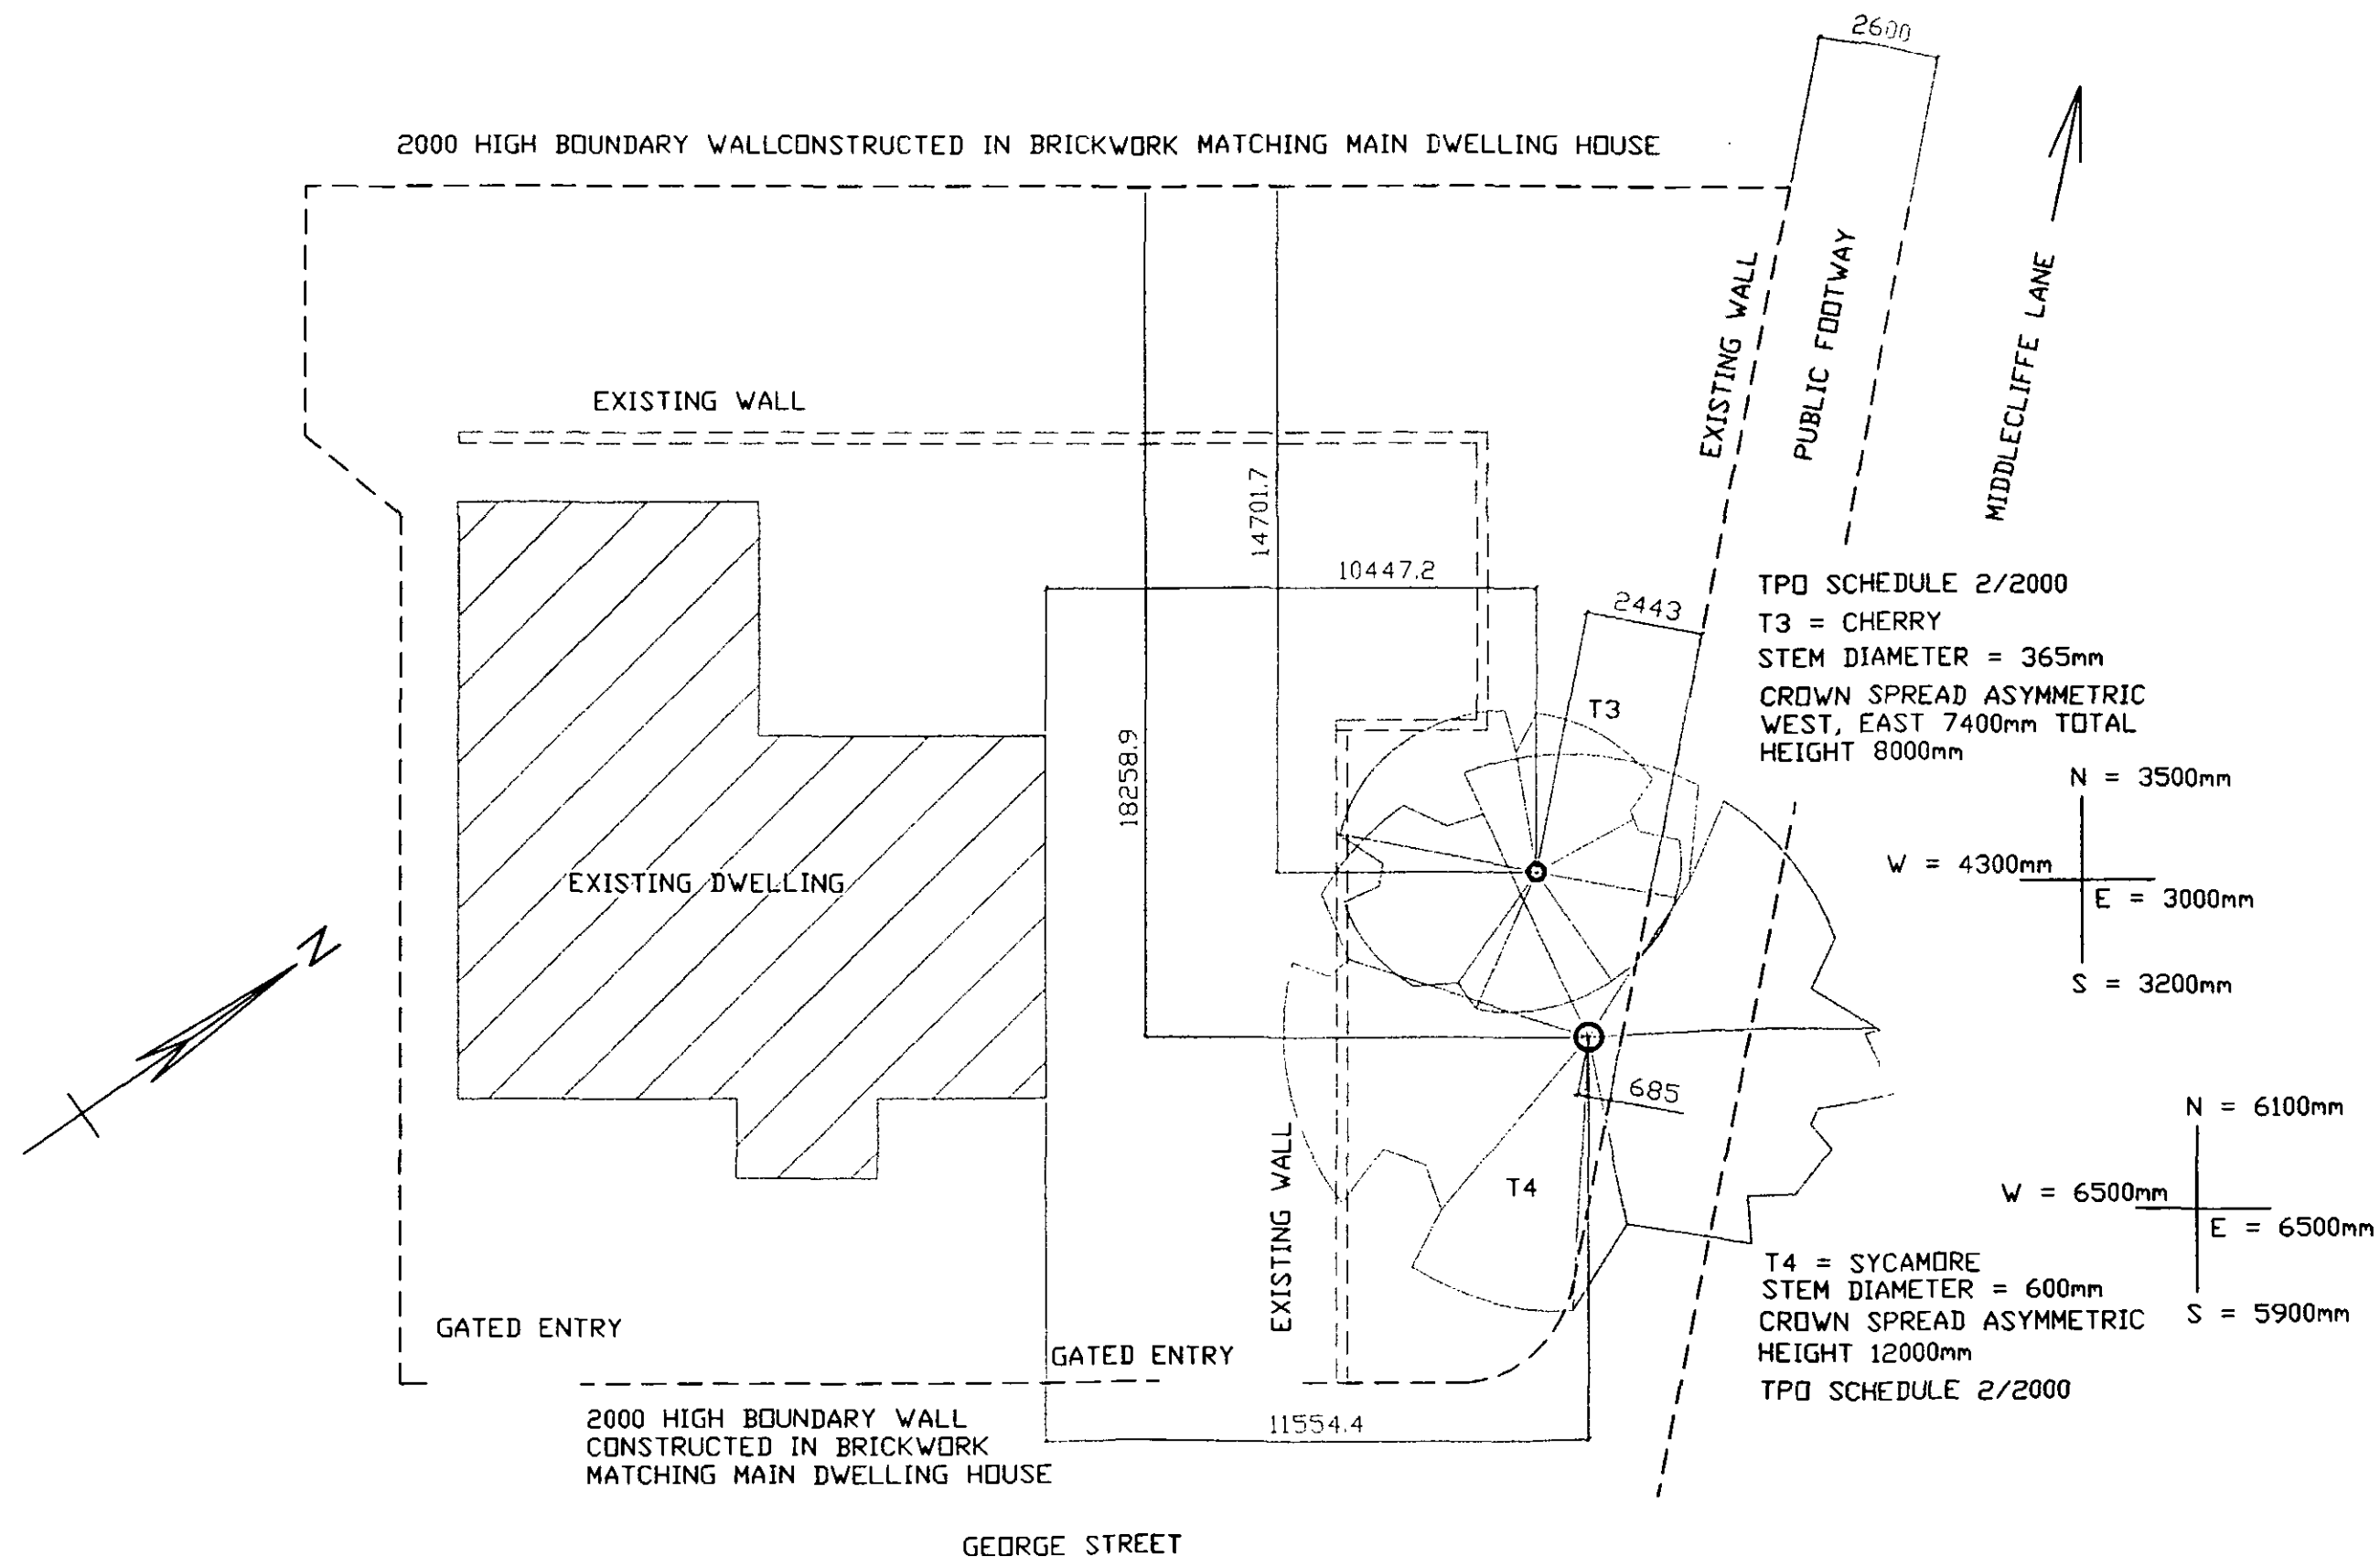

CLIENT
Miss H GARDNER
MIDDLESTONES
GEORGE STREET, LITTLE HOUGHTON

TITLE
EXISTING SITE LAYOUT SHOWING ARBORICULTURAL
INFORMATION IN RELATION TO TWO TREES UNDER
TREE PRESERVATION ORDER 2/2000

Quill
ARCHTECTURE ©

THIS DRAWING IS COPYRIGHT AND MUST NOT BE USED OR
DISCLOSED IN ANY WAY EXCEPT WHERE AUTHORIZED IN
WRITING BY QUILL ARCHTECTURE.
TELEPHONE (01226) 755446 REG No 5210984

SCALE 1 : 150	DRAWN AD
DATE 10/02/10	REV
DRG No CAD/QA/1005	