


Notes:
This drawing is the copyright and property of The Royal Bank of Scotland plc. It must not be copied or published without written consent.

Do not scale from this drawing.

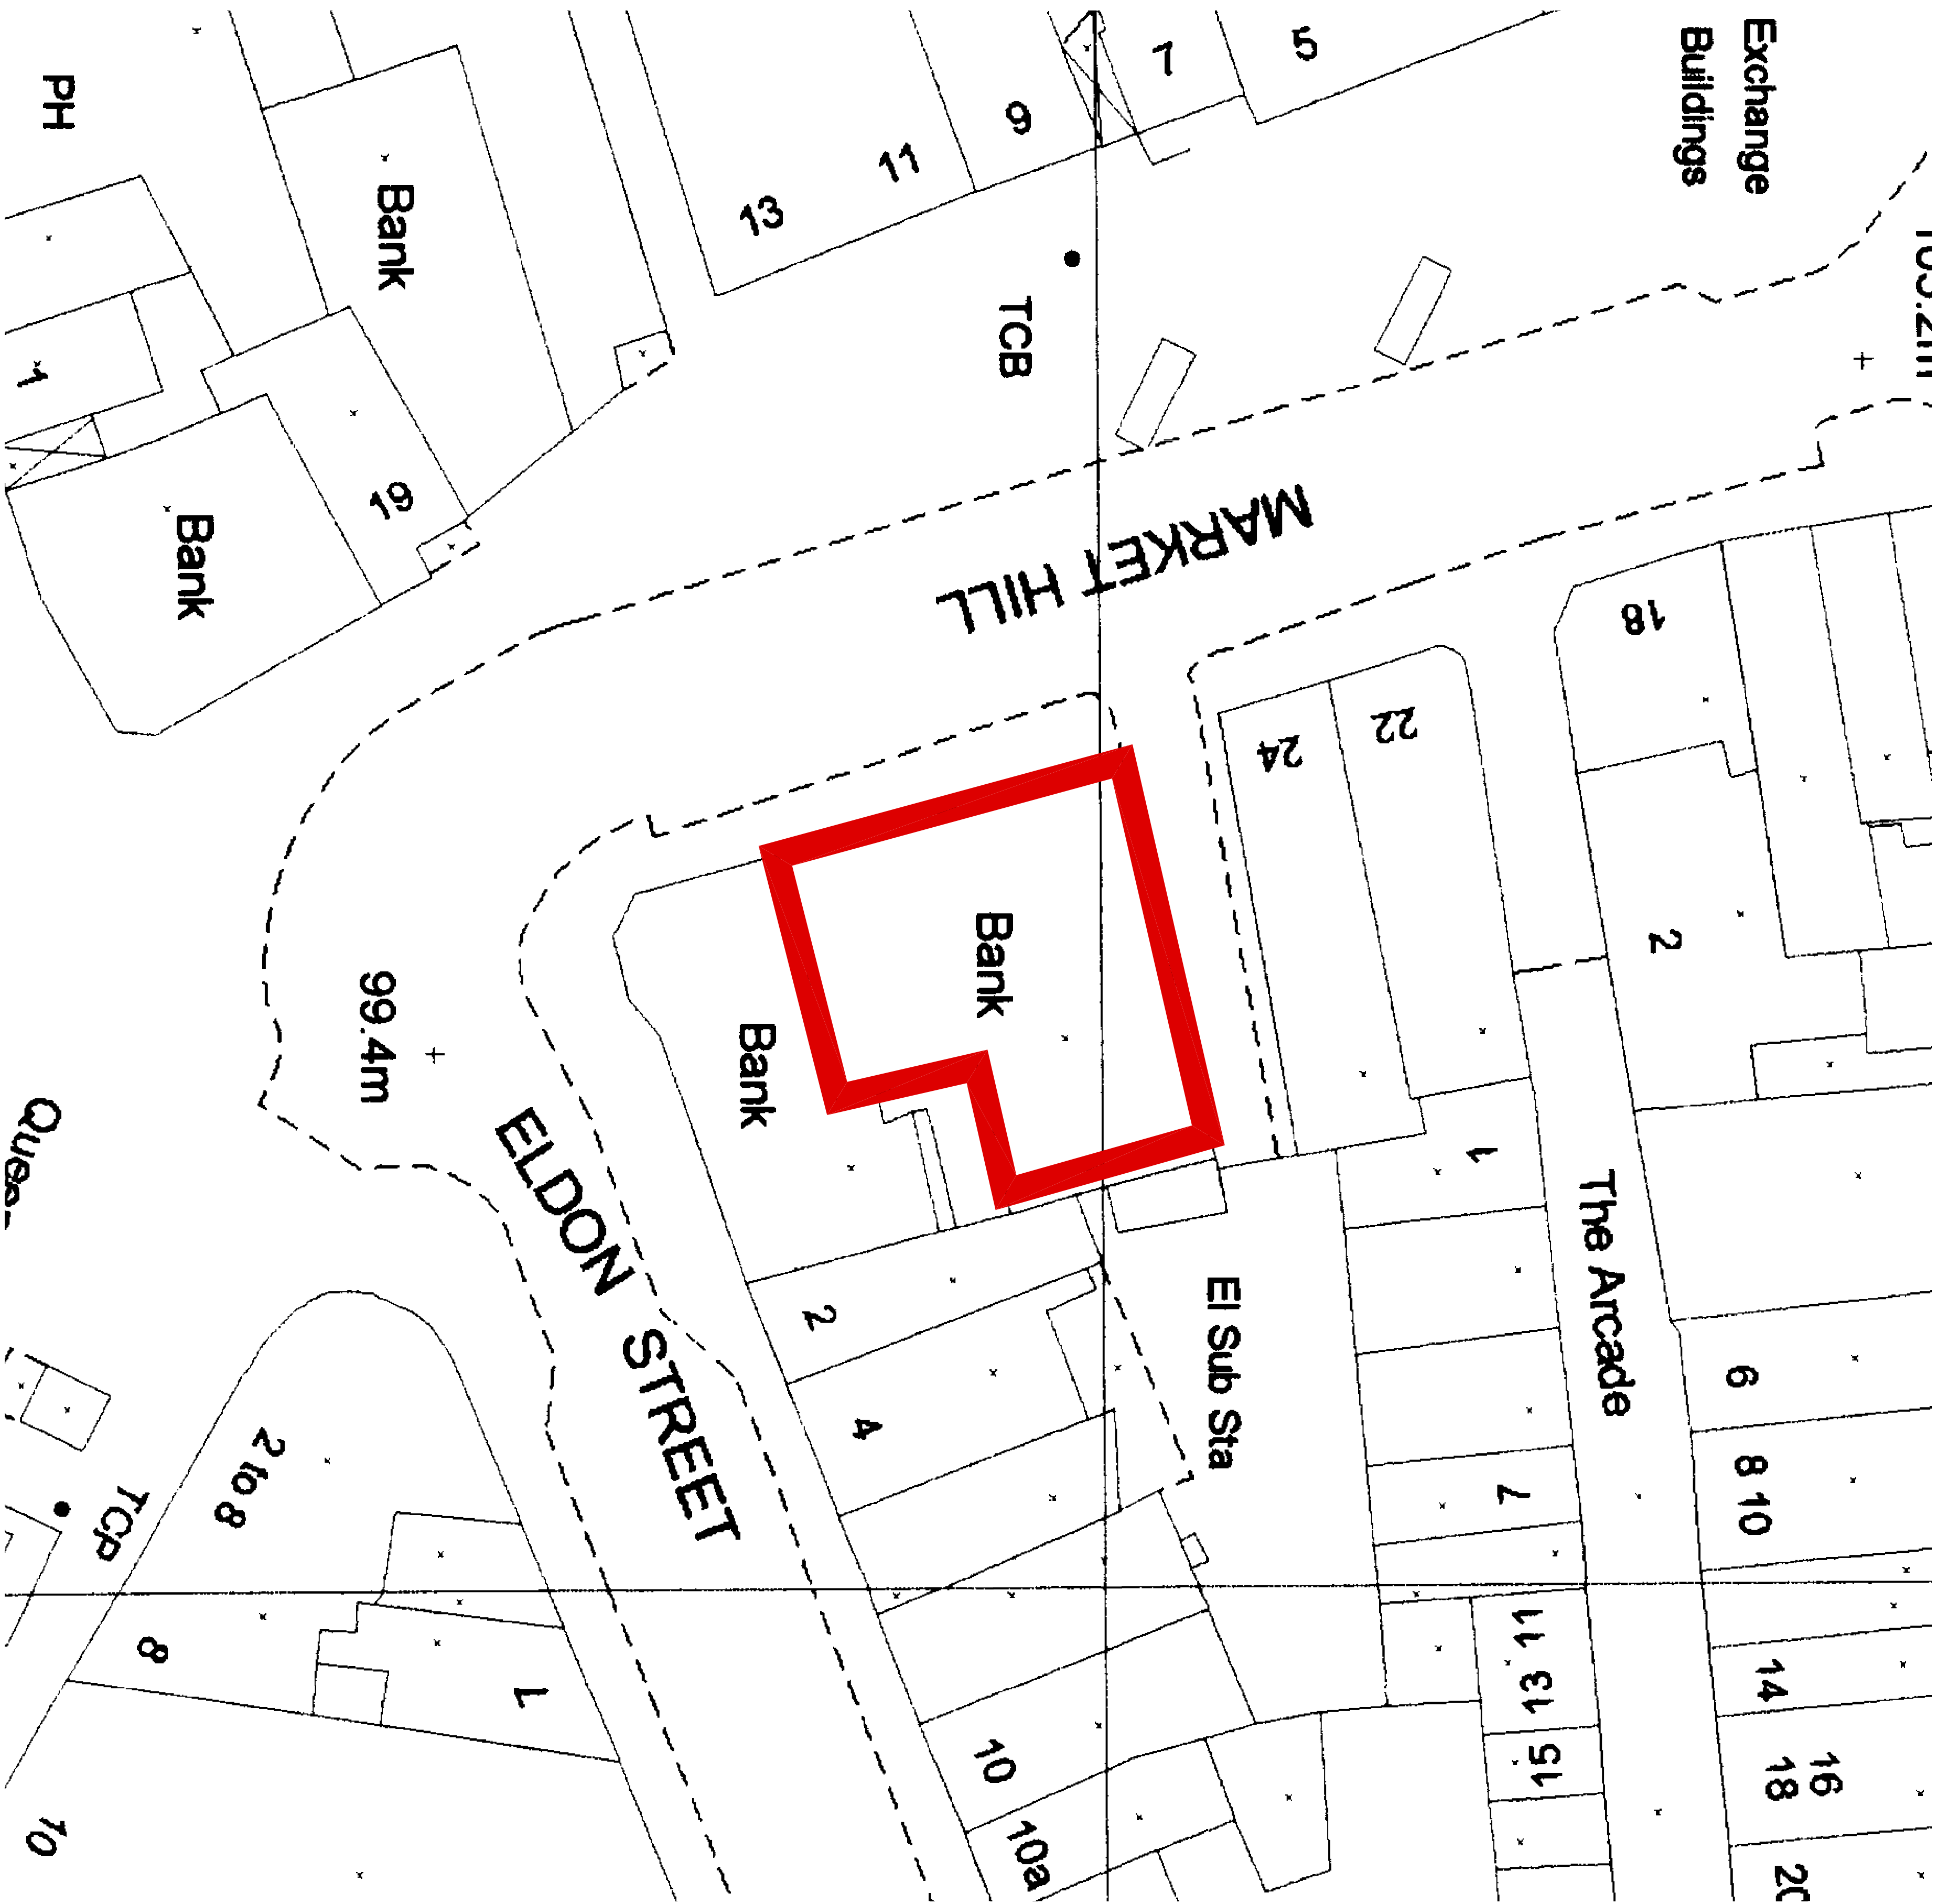

Site Plan provided by Ordnance survey 2000
Scale: 1:500
Supplied by : National Map Centre Tel 020 7222 2466
Serial Number : 2837

project		BARNSLEY 26 MARKET HILL, BARNSLEY SOUTH YORKSHIRE, S70 2QE	
title		BLOCK PLAN AS EXISTING	
scale	1:500 : 1:1250		
dwn	EMS	chk	app
date	08/10/2014	date	
consultant's drawing number		brand	
this drawing number		rev.	
4207/G1/SP			