




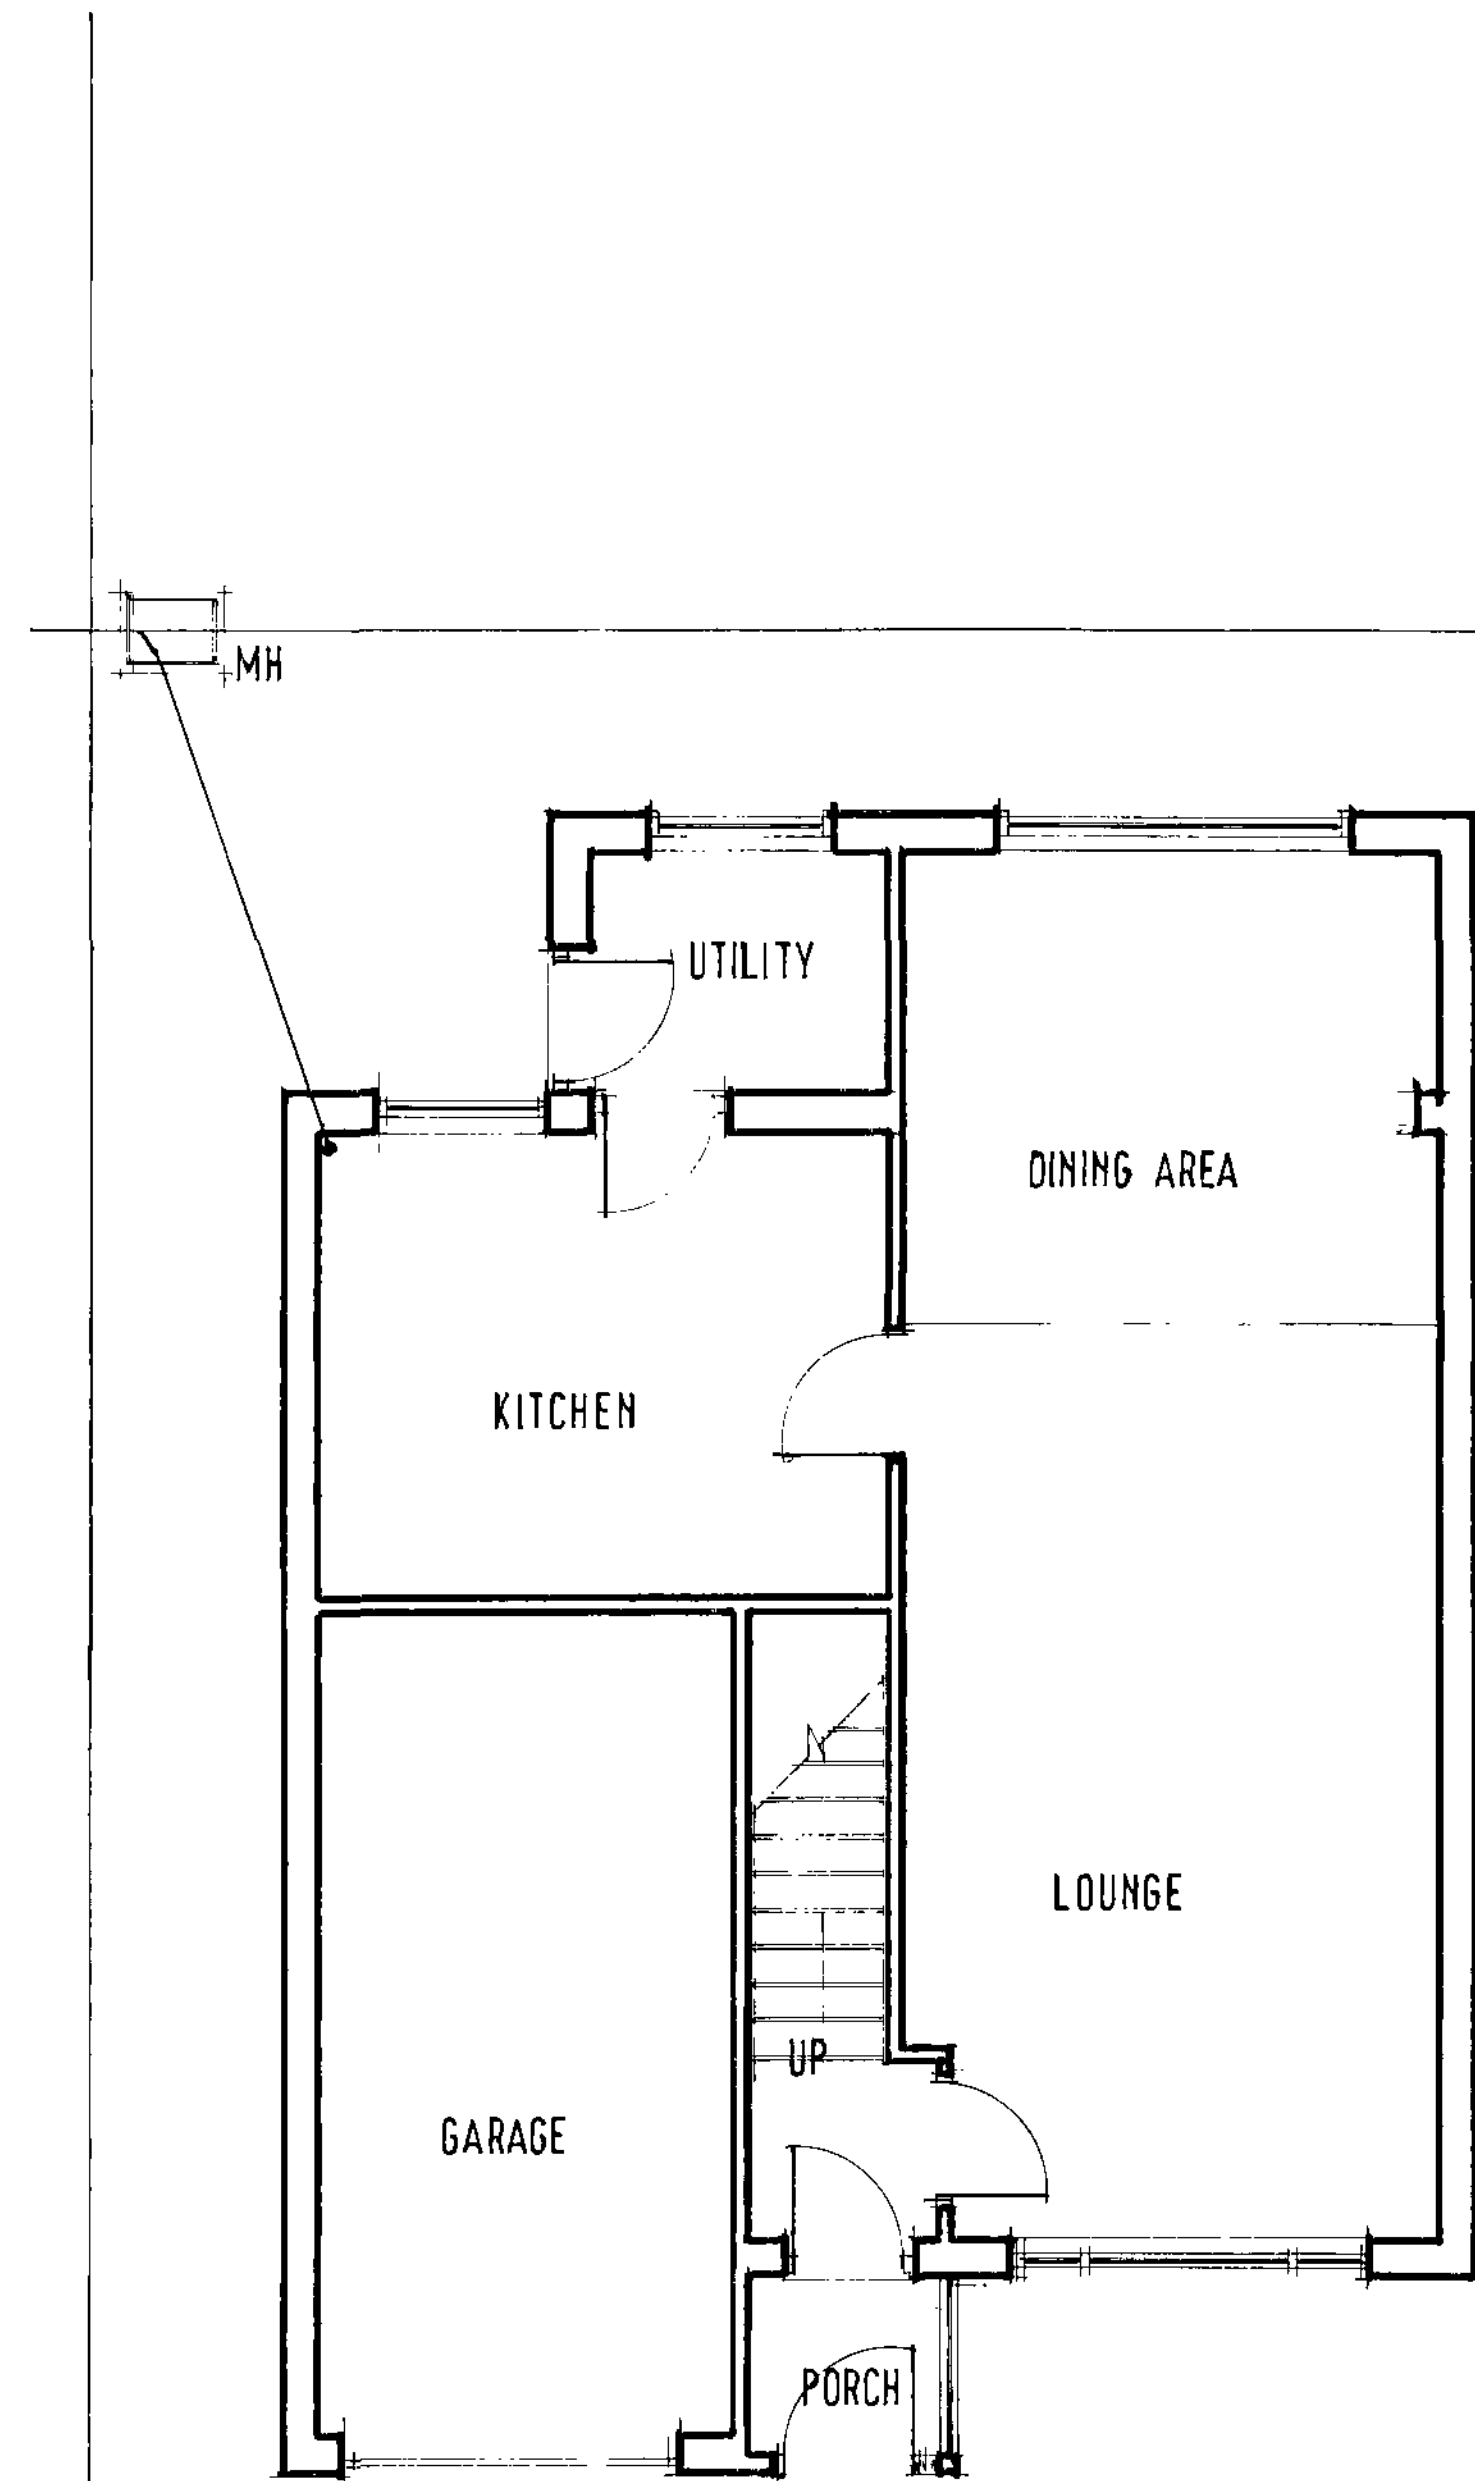

GROUND FLOOR PLAN AS EXISTING

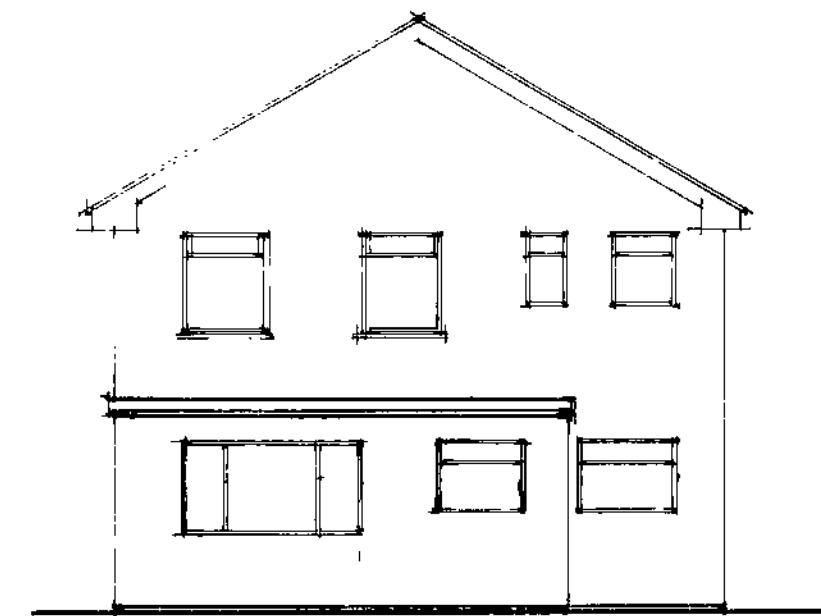


REAR ELEVATION

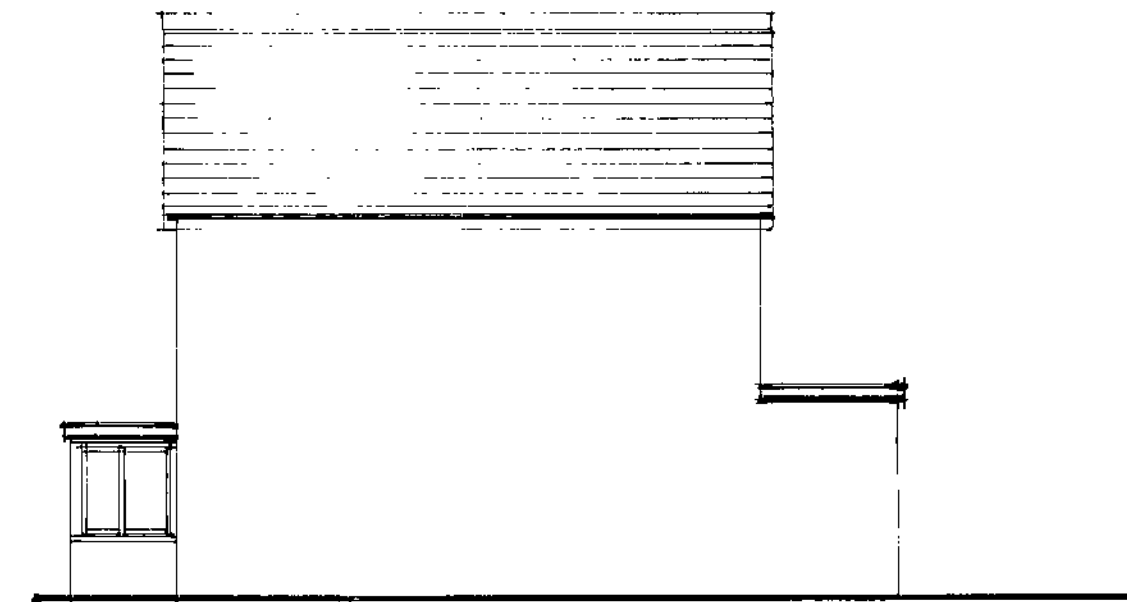

SIDE ELEVATION



FRONT ELEVATION

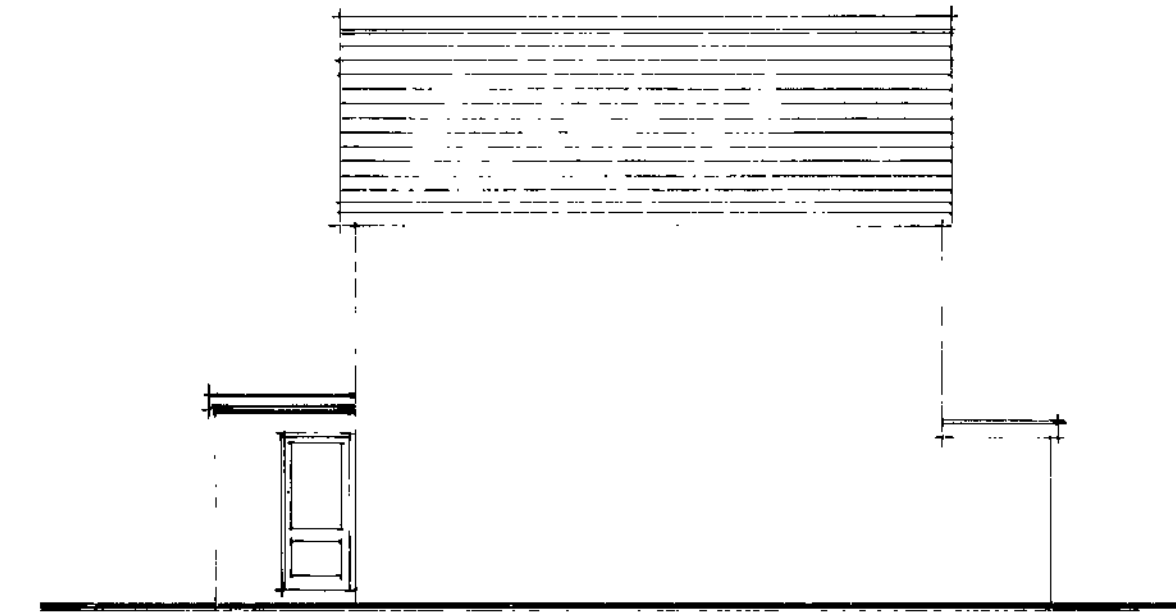

SIDE ELEVATION

AS EXISTING

19 BASLOW CRESCENT
DODWORTH
BARNLEY
S 75 3 56

SCALE 1:50 1:100

DATE FEB 09

2009.04.01

DRAWN R HARRIS

Millé

c s d
R. Harris F.C.S.D.
M. E. Harris B.A. (hons)
design & construction

Architectural planning,
building & interiors
tel. & fax:
0114 2886929

